

General Notes

The Architect shall have no responsibility for any use made of this document other than for that which it was prepared and issued.
All dimensions should be checked on site. Do not scale from this drawing. To be read in conjunction with all other Consultant's drawings. The Architect to be immediately notified of any discrepancies.

Copyright on this drawing retained by the Architect.



1

Proposed Front Elevation


1 : 100



2

Proposed Side Elevation


1 : 100

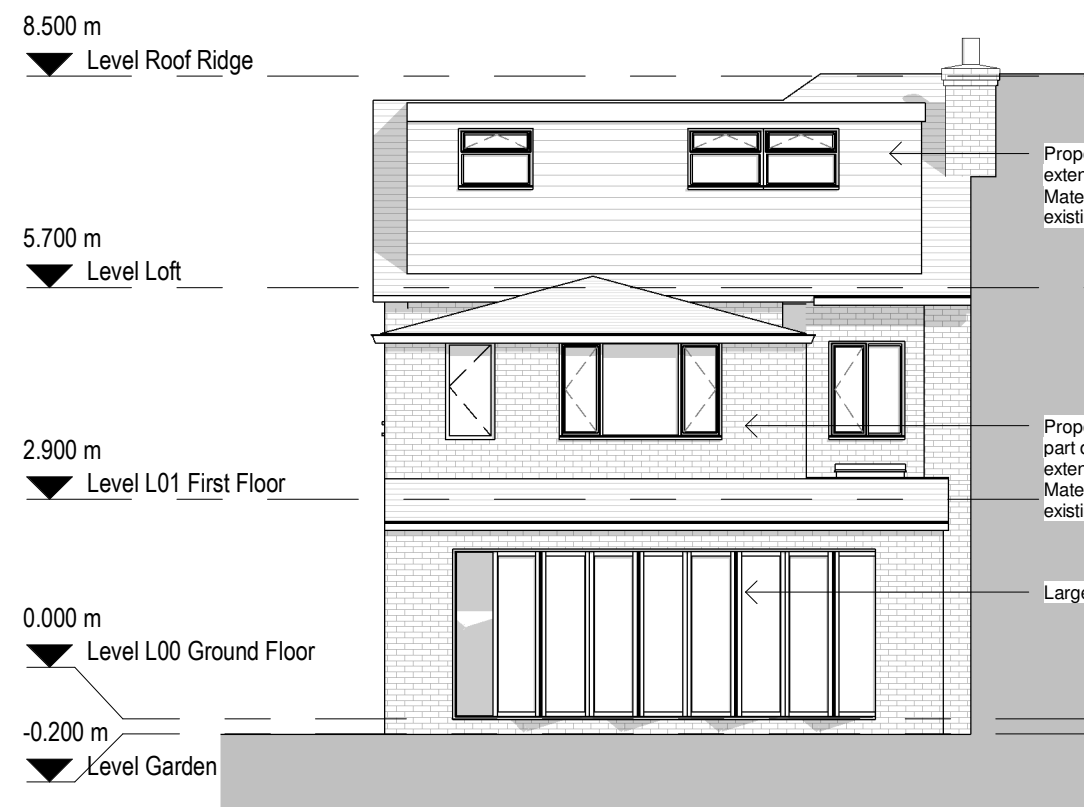

3

Proposed Rear Elevation

1 : 100

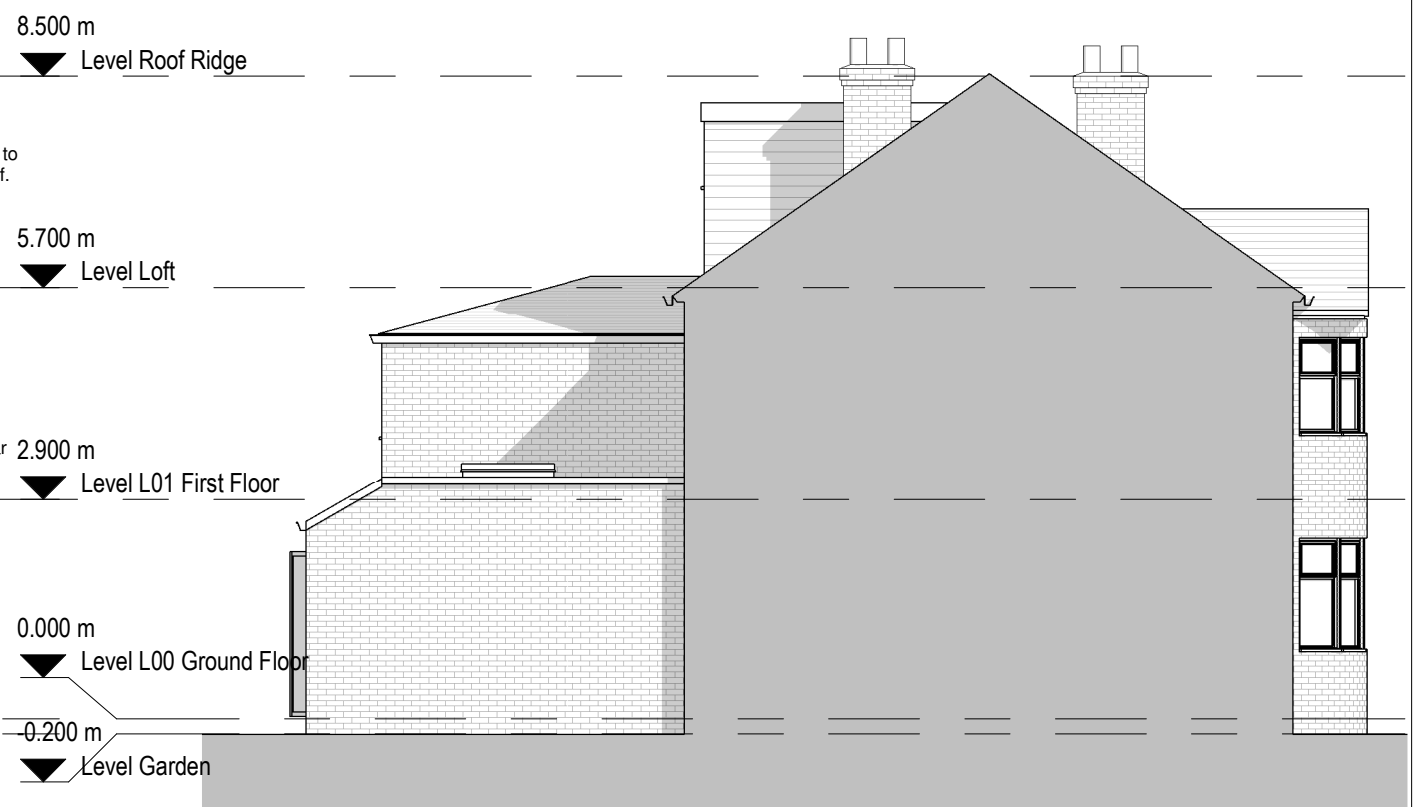

4

Proposed Side Neighbour Elevation

1 : 100

0 1 2 3 4m
1:100

E	31/08/21	SA	SH	Amended Proposal	
D	31/08/21	SA	SH	Amended Proposal	
C	09/08/21	SA	SH	Amended Proposed	
B	07/07/21	HG	SH	Bin store added & side elevation included	
A	30/06/21	HG	SH	Amended Plans	
-	08/06/21	HG	SH	Initial Issue	
No.	Date	Dwn	Chk	App	Revision or reason for issue

Client

Richard Kay

createitstudios
Architects & Designers

Create It Studios (NW) Ltd
Universal Square
Devonshire Street North
Manchester M12 6JH
0161 974 6165
www.createitstudios.co.uk
info@createitstudios.co.uk

Project Title

119 Kingsbrook Road, Manchester,
M16 8NY

Scale / North Point

1 : 100

Drawing Title

Proposed Elevations

Drawing Number

A1353(02)003

Drawing Status

Preliminary

Revision

E