


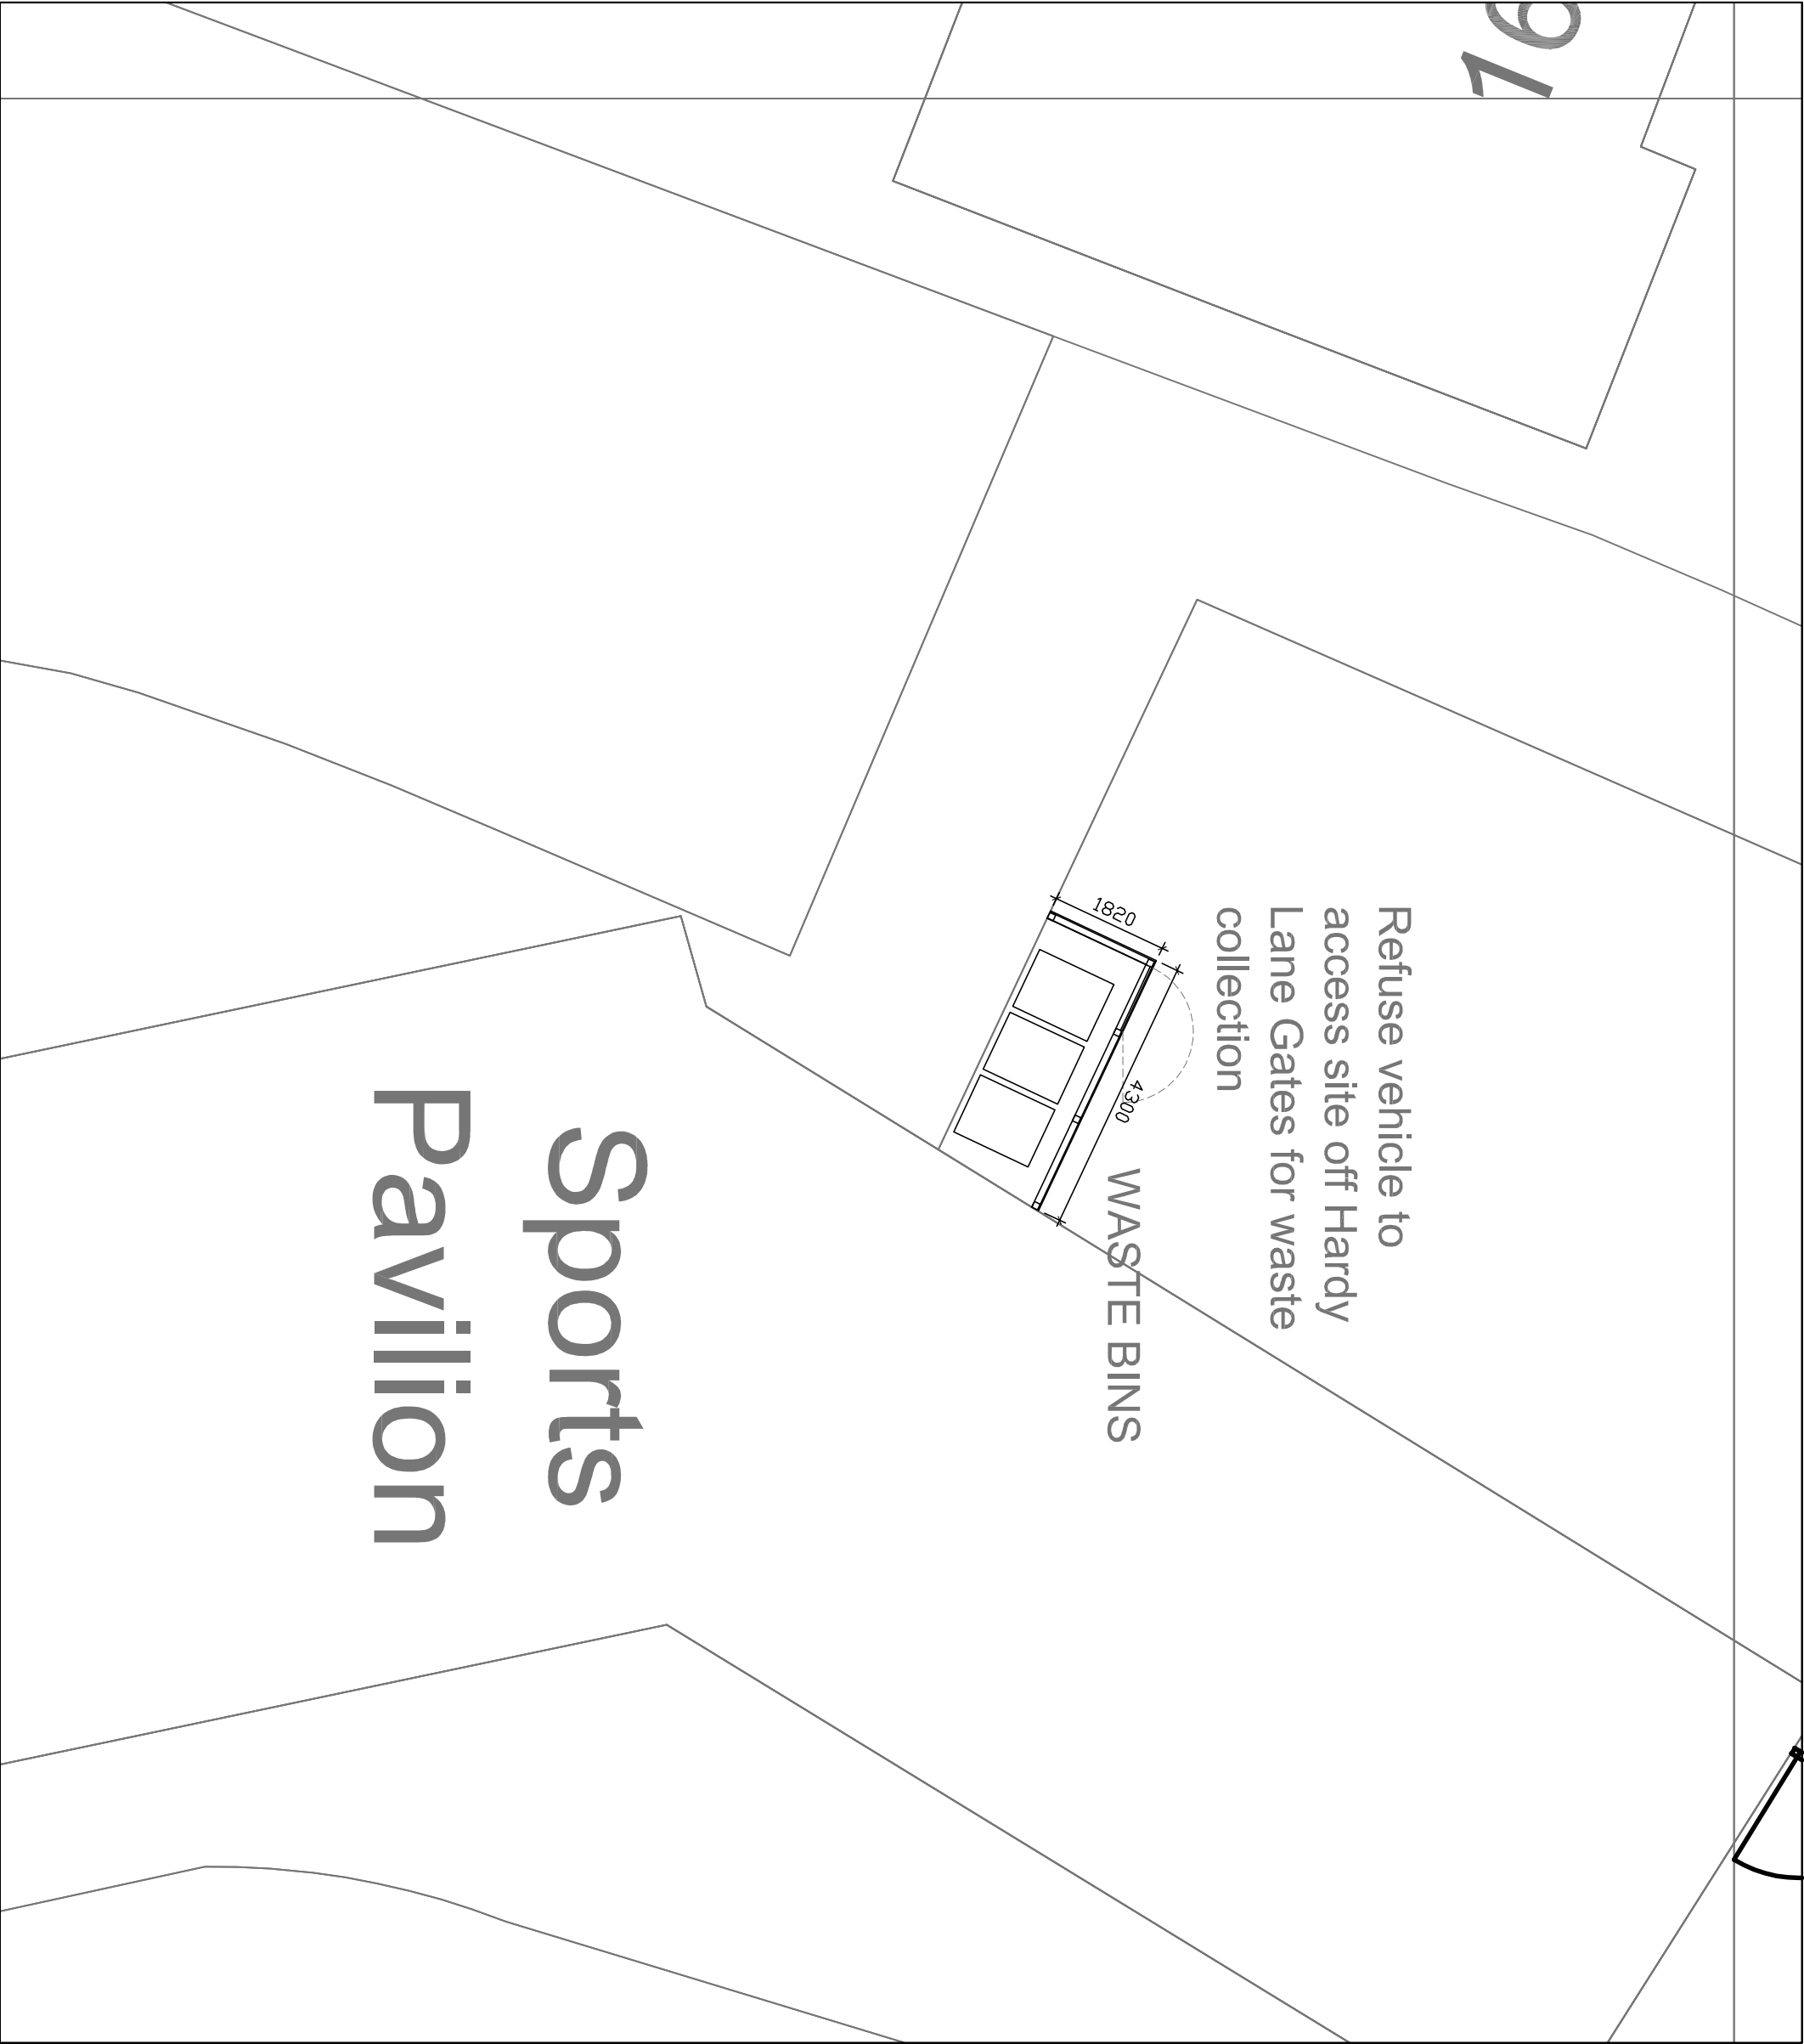


GENERAL NOTES

© THIS DRAWING IS COPYRIGHT OF BHATT ARCHITECTS LTD AND MAY NOT BE REPRODUCED, COPIED OR ALTERED WITHOUT PRIOR PERMISSION.

NO WORKS ARE TO BE SET OUT FROM THESE DRAWINGS. DO NOT SCALE. USE FIGURED DIMENSIONS. ALL DIMENSIONS ARE TO BE CHECKED ON THE DRAWING. ANY DISCREPANCIES, ERRORS OR OMISSIONS ARE TO BE REPORTED TO BHATT ARCHITECTS LTD BEFORE WORK COMMENCES. SUBJECT TO SITE SURVEY AND ALL NECESSARY CONSENTS. THIS DRAWING IS TO BE READ WITH ALL OTHER RELEVANT DRAWINGS AND SPECIFICATIONS.

Project			Proposed Portable Cabins
			COSH Before/After School Childcare
			Chorton Sports & Social Club
			Hardy Lane, Chorton M21 7BL
Client			COSH Ltd
Architect			Bhatt Architects Ltd Manchester
Drawing Title		Scale	1:100 @ A3
Proposed Site Plan		Date	20/04/22
WASTE BINS ENCLOSURE			
Job Reference/Drawing No.	P125/P/05	Revision	A

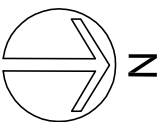

Revision/Description	Drawn	Checked	Date
REV A: Issued for discharge of condition	JB	JB	22/04/22