

External Signage Pack

1901 - MANCHESTER PIN MILL

Clearance Store

Revision E

Date :- 11.05.22

Drawn by :- MR

APPROVED

DRAWING SIGN OFF		
FORMAT	DATE	SIGNATURE
.....		
CONSTRUCTION	DATE	SIGNATURE
.....		
OPERATIONS	DATE	SIGNATURE
.....		
.....	DATE	SIGNATURE
.....		
.....	DATE	SIGNATURE
.....		

EXCEPTIONS TO PUBLISHED BENCHMARK

AUTHORISED BY	DATE	NOTE
.....		
.....		
.....		

REVISIONS

DATE	NAME	AMENDMENTS
03.11.21	MR	Revised car park signage. Main signs to be rectangular flex faces. Opening times moved up 70mm.
10.11.21	MR	Full stop added to main signage. Option 2 confirmed for entrance sign, top section size increased.
16.11.21	MR	Revised spacings to entrance sign.
17.01.22	MR	Revised items 1 - 3 following additional survey
27.01.22	MR	Revised items 1 - 3 spacing as email
04.02.22	MR	Approved
14.02.22	MR	Covid opening times omitted
28.04.22	MR	Revised spec for items 1, 2 & 4
06.05.22	MR	Car park entrance panel omitted. items 1, 2 & 4 amended 's' in store.
11.05.22	MR	Items 1, 2 & 4 amended Clearance store positioning

ADVERTS APPLICATION REQUIRED



YES



NO

IF NO THEN REASON(S) WHY : -----



SITE LAYOUT & TOTEMS



No existing totem
on site

1 SITE LOCATION PLAN
Scale : NTS

currys

Property Planning
LONDON, MANCHESTER, BIRMINGHAM
LONDON 020 300 111 11

PROJECT
MANCHESTER PIN MILL

ADDRESS
PIN MILL BROW, MANCHESTER M12 6EH

TITLE
EXTERNAL SIGNAGE PACK

STORE NUMBER	SCALE	DATE
1901	NTS	11.05.22
DESIGNER/RENDER DIXONS C01	REVISION Rev E	
DRAWN BY MR	SCALE PRINCIPLES 1:4	

EXISTING PICTURES



1 FRONT ELEVATION LHS
EXISTING




2 LHS ELEVATION
EXISTING




3 REAR ELEVATION
EXISTING


EXISTING ELEVATIONS

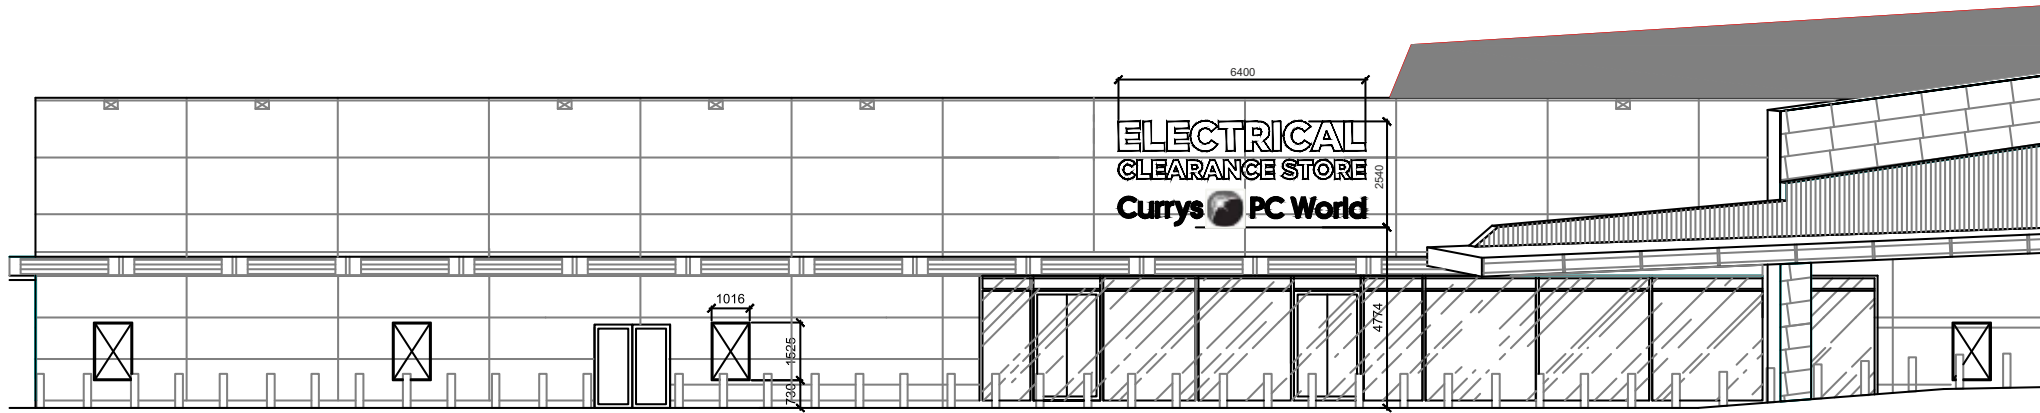


A EAST ELEVATION
EXISTING 1:200

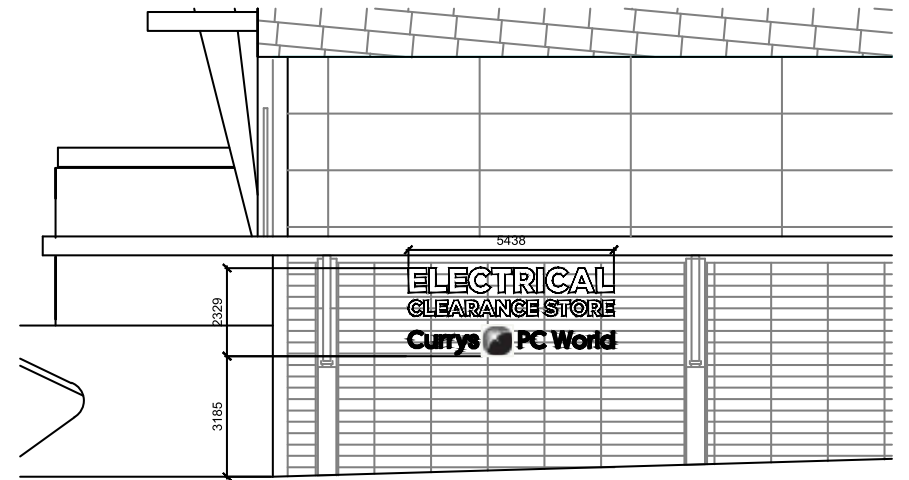


(B) NORTH ELEVATION
EXISTING 1:200

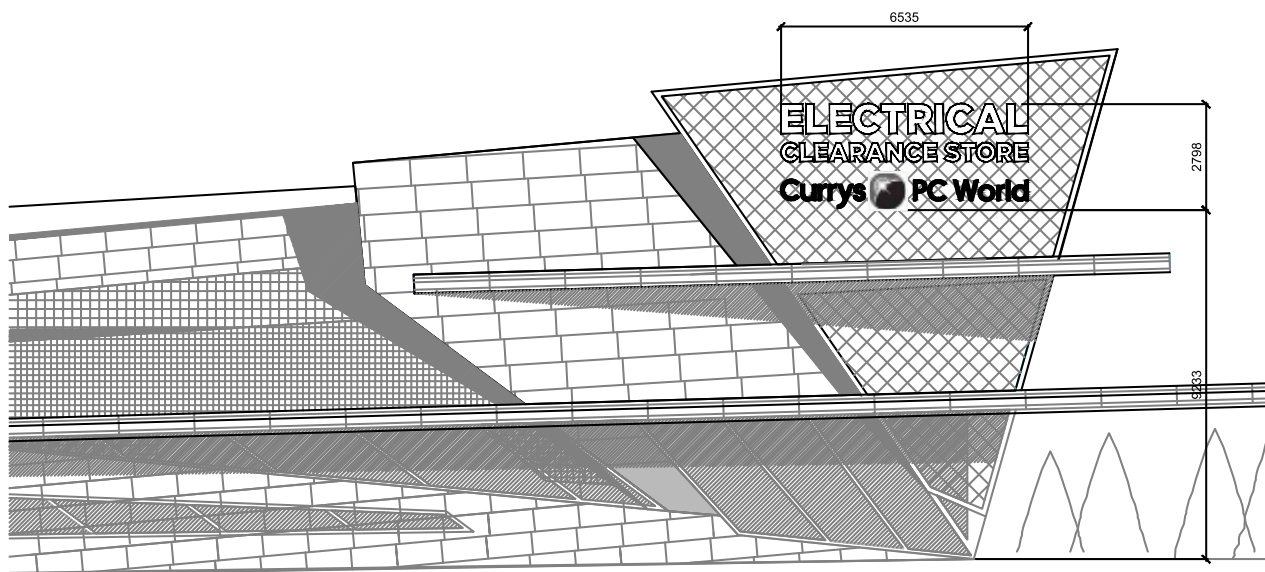

C SOUTH ELEVATION
EXISTING 1:200

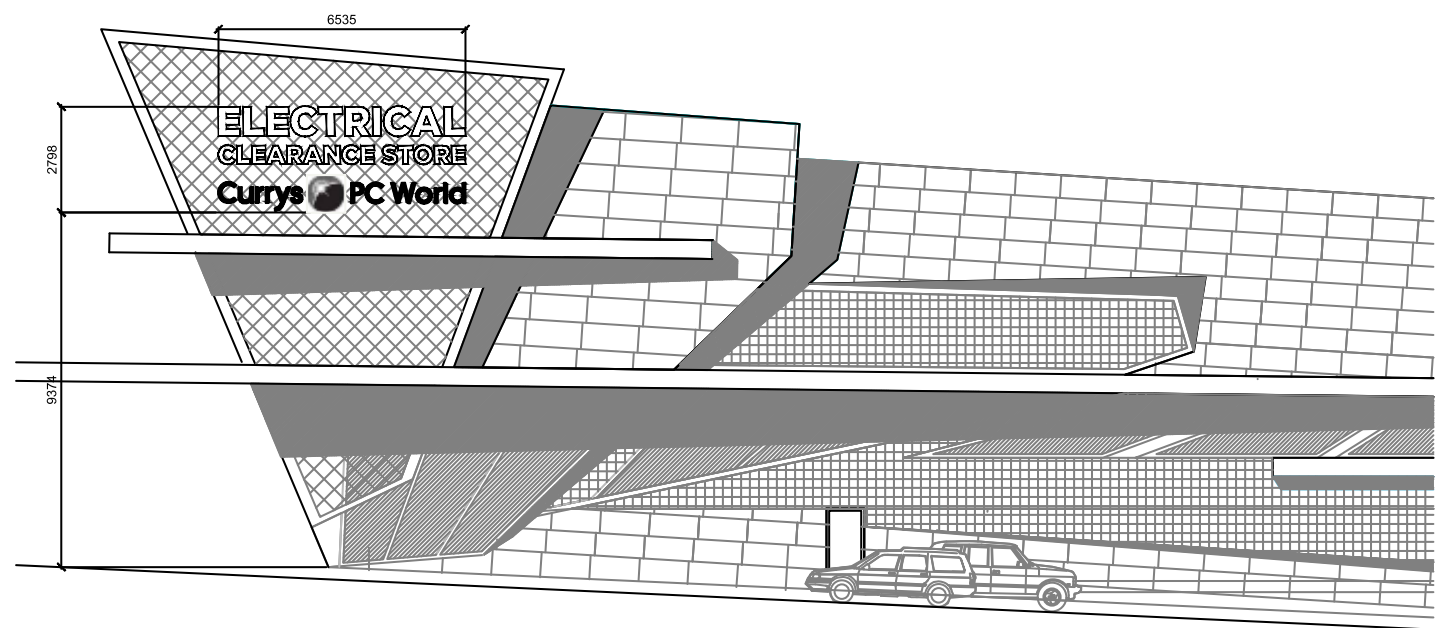

WEST ELEVATION
EXISTING 1:200

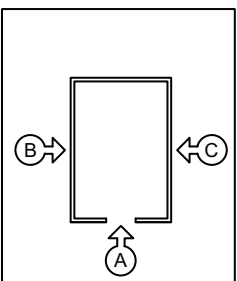

SITE
MANCHESTER PIN MILL

ADDRESS
PIN MILL BROW, MANCHESTER M12 6EH


TITLE	EXTERNAL SIGNAGE RACK
-------	-----------------------

STOP NUMBER	SCALE	DATE
-------------	-------	------


DRAWING NUMBER	REVISION
DIM-10-004	0 5

DRAWN BY AID	SIGNAGE PRINCIPLES VERSION	1.4
-----------------	-------------------------------	-----


PROPOSED ELEVATIONS

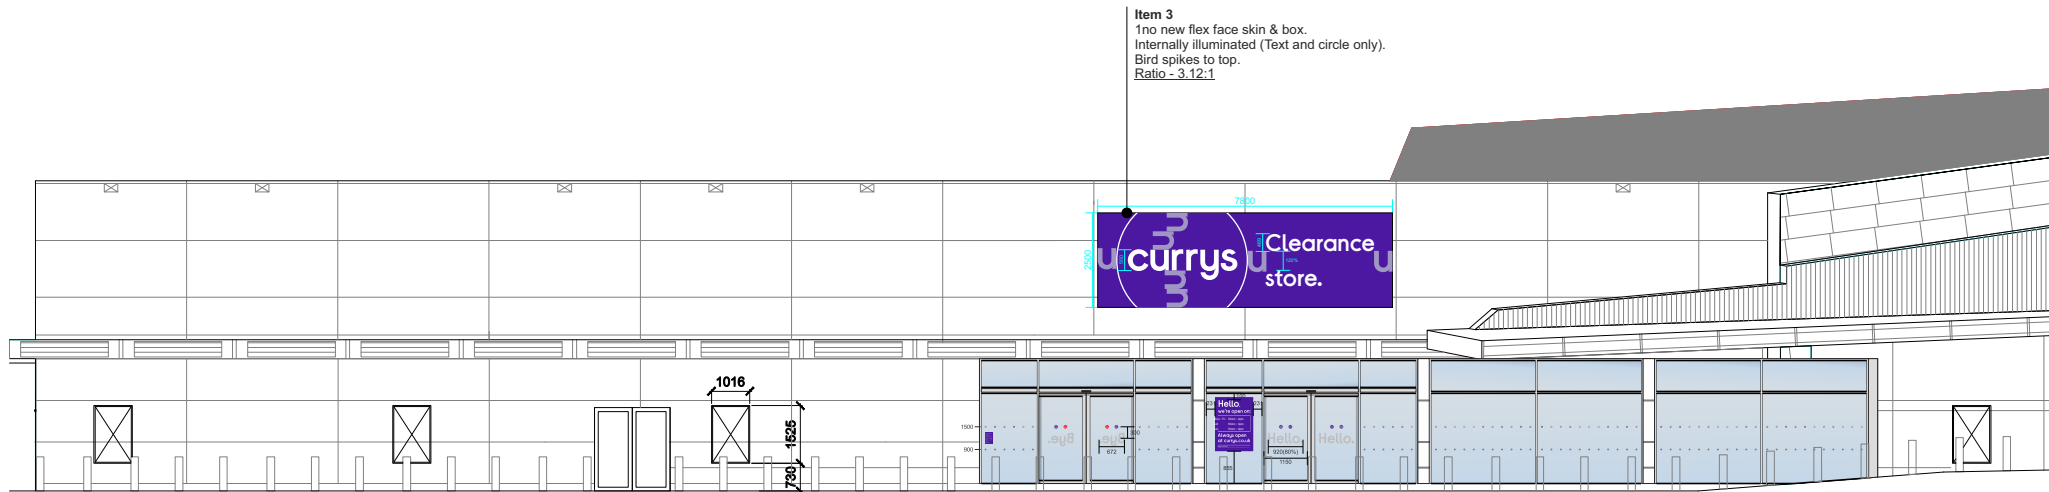


A EAST ELEVATION
PROPOSED 1:200

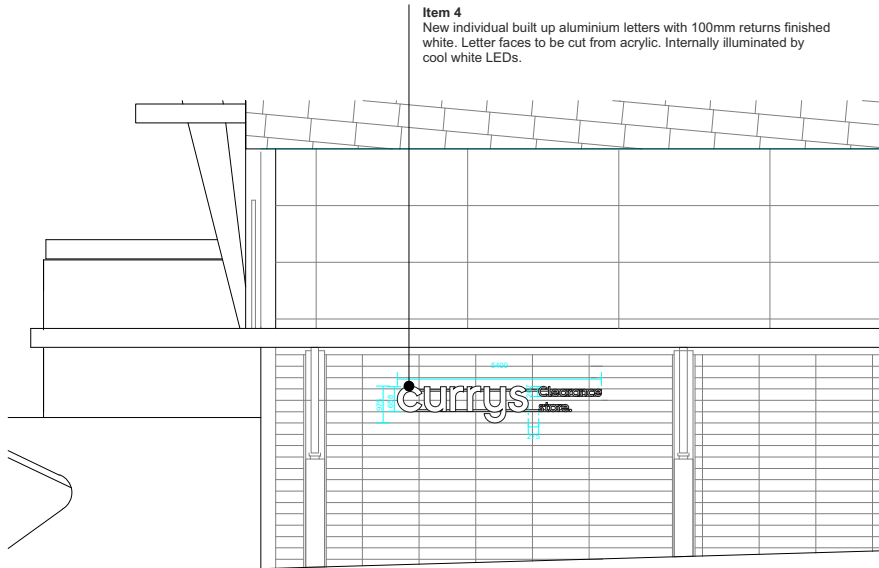

B NORTH ELEVATION
PROPOSED 1:200

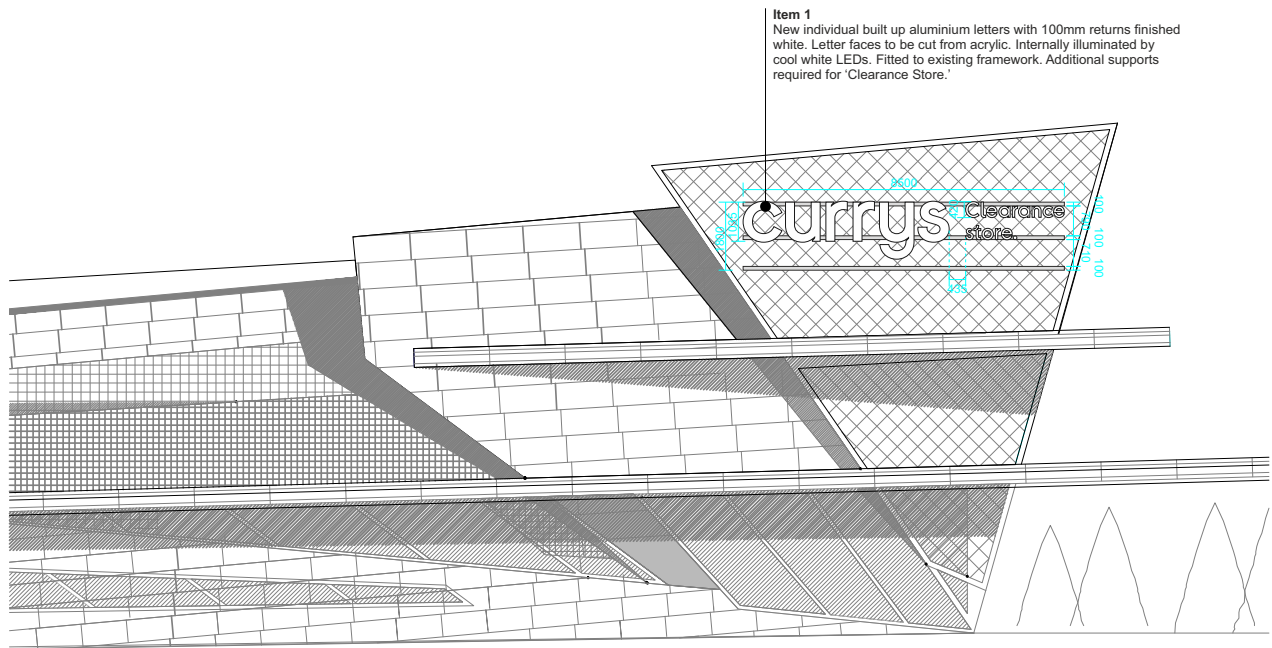

C SOUTH ELEVATION
PROPOSED 1:200

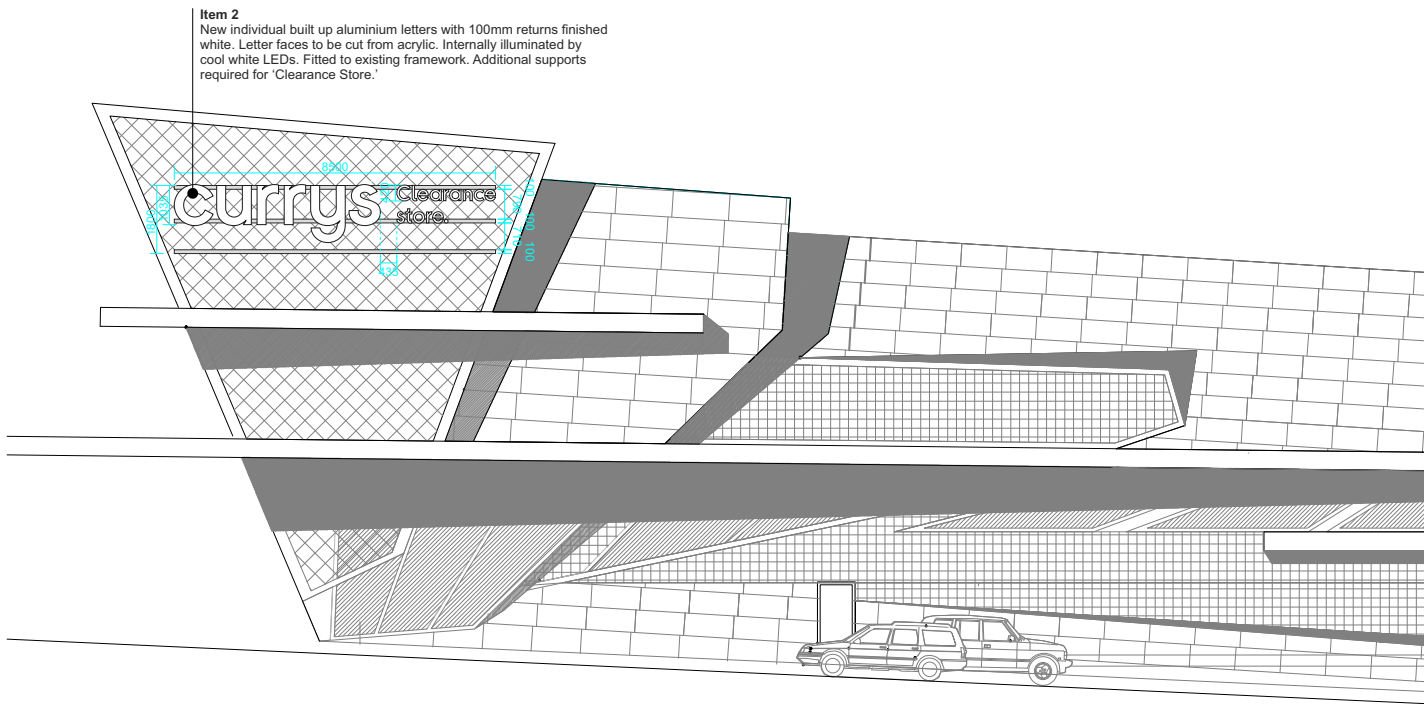

D WEST ELEVATION
PROPOSED 1:200

currys

Project Name: Manchester Pin Mill
Address: Pin Mill Brow, Manchester M12 6EH
Title: External Signage Pack

Store Number	Scale	Date
1901	1:200@A3	11.05.22

Drawn By	Checked By	Rev
DIXONS CD1	MR	Rev E

Drawn By	Checked By	Rev
DIXONS CD1	MR	Rev E

PROPOSED SHOPFRONT



A ENTRANCE DETAIL
PROPOSED

Item 5



OPENING HOURS (COVID)
Digitally printed contravision shroud
with Drytac Spot on opening times.
1012mm x 1431mm
Qty - 1no

Item 6 & 7



**NO SMOKING/
ASSISTANCE DOGS**
A5 digitally printed vinyl
Qty - 1no each

Exact location TBC.

Priority 1
Like for like replacement.

Priority 2
Applied to lobby/white wall internally.

Priority 3
On glazing next to WEEE vinyl. Applied internally

Item 8



WEEE NOTICE
A4 Reverse printed vinyl
Qty - 1no

Item 9

Exit - External view



Exit - Internal view



Entrance - External view



Entrance - Internal view




DOOR SAFETY ROUNDELS
100mm x 100mm
8no double sided

Item 10




HELLO / BYE MESSAGES
Frosted vinyl text fitted to entrance doors.
Applied internally.
Hello - 2no
Bye - 2no

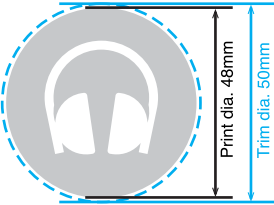


ITEM 11 - VINYL MANIFESTATIONS
50mm x 50mm @ 250mm centres
Dots - 600mm FFL
Icons - 1500mm FFL

Existing manifestations & band to be removed.

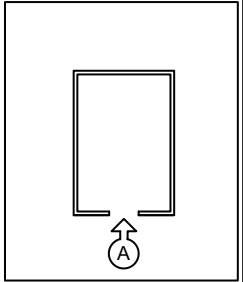

currys		
Project Name: PIN MILL BROW, MANCHESTER M12 6EH		
Project Number: 1901		
Scale: 1:10@A3		
Date: 11.05.22		
Revision: DIXONS C01		
Rev E		
Drawn by: MR		
Check by: MR		
1.4		

PROPOSED LOBBY

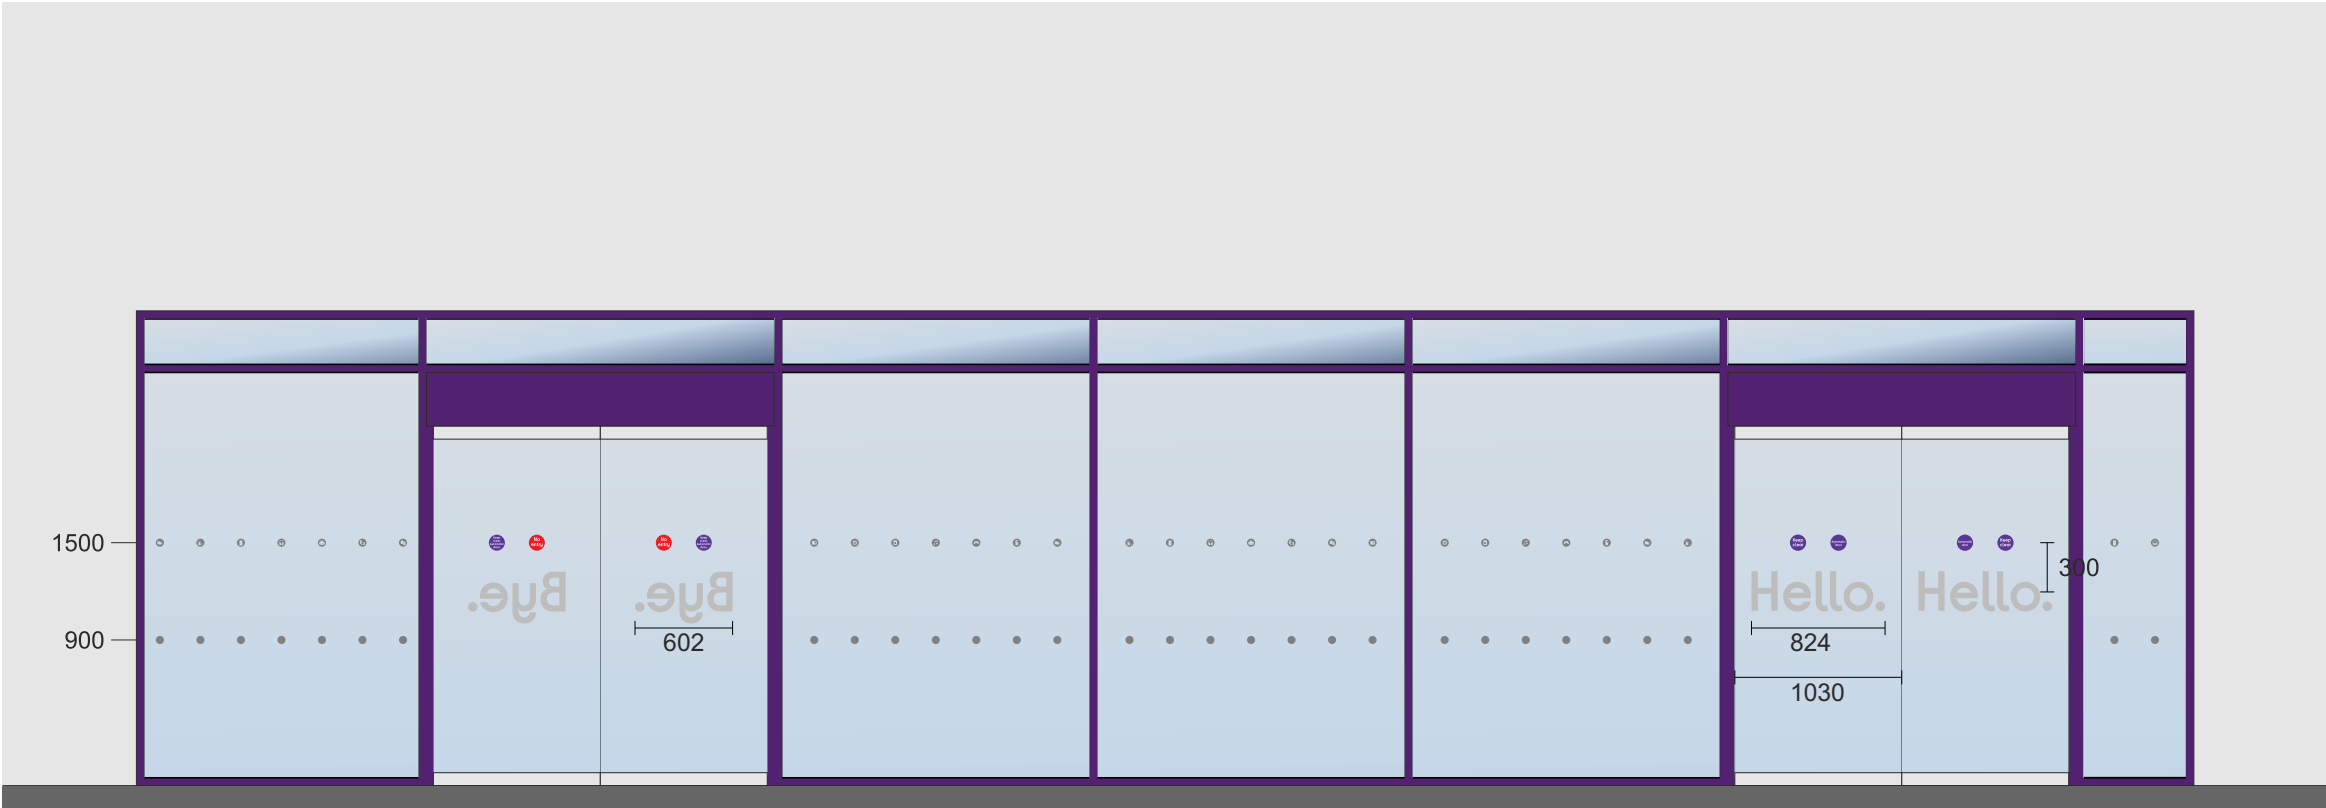

A ENTRANCE DETAIL
PROPOSED

Item 12
Exit - External view



Exit - Internal view



Entrance - External view



Entrance - Internal view




DOOR SAFETY ROUNDELS
100mm x 100mm
8no double sided

Item 13

Hello.
Bye.

HELLO / BYE MESSAGES
Frosted vinyl text fitted to entrance doors.
Applied internally.
Hello - 2no
Bye - 2no

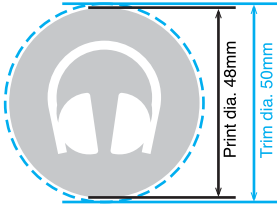

ITEM 14 - VINYL MANIFESTATIONS
50mm x 50mm @ 250mm centres
Dots - 600mm FFL
Icons - 1500mm FFL

Existing manifestations & band to be removed.

PROJECT:MANCHESTER PIN MILL

LOCATION:PIN MILL BROW, MANCHESTER M12 6EH

TITLE:EXTERNAL SIGNAGE PACK

STORE NUMBER	SCALE	DATE
1901	1:10@A3	11.05.22
DESIGNER/REVISOR	REVISION	
DIXONS C01	Rev E	
DRAWN BY	DESIGN PRINCIPLES	1.4
MR		



1 DELIVERIES SIGN
EXISTING



Item 15
1no new Goods in sign.
Flat acrylic panel with rounded corners and artwork
reverse printed to rear.

420mm x 300mm

To replace existing. Bonded to cladding.

Project Name:
Store Name:
Address:
Postcode:
Phone:
Fax:

110
MANCHESTER PIN MILL

ADDRESS
PIN MILL BROW, MANCHESTER M12 6EH

TITLE
EXTERNAL SIGNAGE PACK

STORE NUMBER	SCALE	DATE
1901	1:5@A3	11.05.22





PROJECT NUMBER	REVISION
DIXONS CD1	Rev E

DRAWN BY	ISSUANCE PRINCIPLES
MR	1.4

TROLLEY HANDLES



1 TROLLEYS
EXISTING

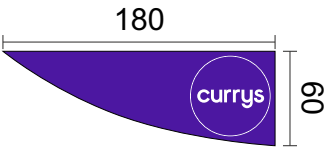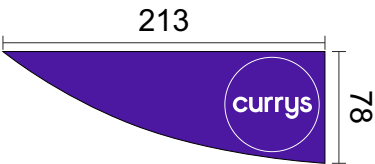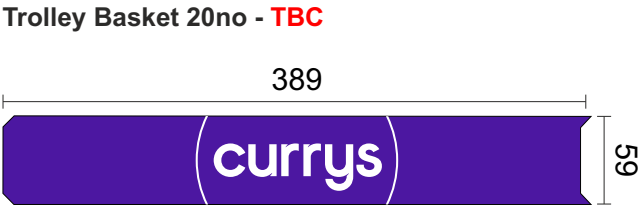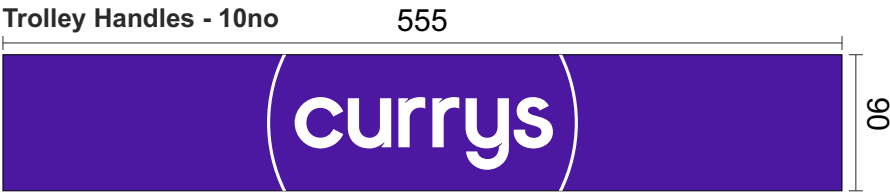

Item 16
Digitally printed vinyls to replace existing graphics.

All sizes are approx. Prints to be oversized and trimmed on site.

1116
HUDDERSFIELD

ADDRESS
UNIT 5, GREAT NORTHERN RETAIL PARK,
LEEDS RD, HUDDERSFIELD HD1 6ND


TITLE
EXTERNAL SIGNAGE PACK

STORE NUMBER 2264	SCALE 1:5@A3	DATE 11.05.22
DESIGNER DIXONS C01	REVISION Rev E	
DRAWN BY MR	SIGNAGE PRINCIPLES 1.4	

CAR PARK SIGNAGE



1 CAR PARK SIGN
EXISTING

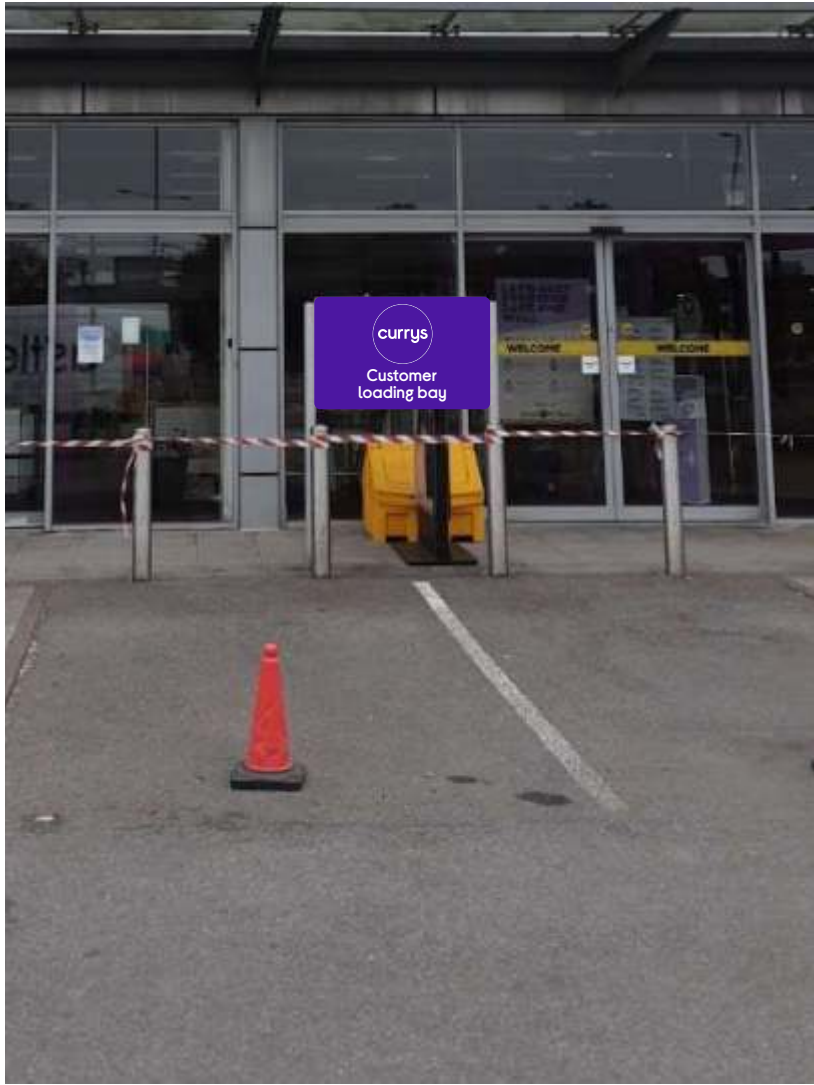


2 CAR PARK SIGN
PROPOSED



Item 17
1no new aluminium panel finished core purple front and rear.
Panel to have 50mm returns and fitted to existing posts.

w 1220mm x h 750mm

 

↑
A



Project Name:
Leeds, Huddersfield, York,
Leeds City Centre, York City Centre

1716
HUDDERSFIELD

ADDRESS:
UNIT 5, GREAT NORTHERN RETAIL PARK,
LEEDS RD, HUDDERSFIELD HD1 6ND

TITLE:
EXTERNAL SIGNAGE PACK

STORE NUMBER 2264	SCALE 1:10@A3	DATE
DESIGNER/REVISOR DIXONS C01	REVISION	
DRAWN BY MR	SIGNAGE PRINCIPLES 1.4	

CAR PARK SIGNAGE




1 CAR PARK SIGN
EXISTING



2 CAR PARK SIGN
PROPOSED

Existing 'ENTRANCE' & arrow to remain as existing

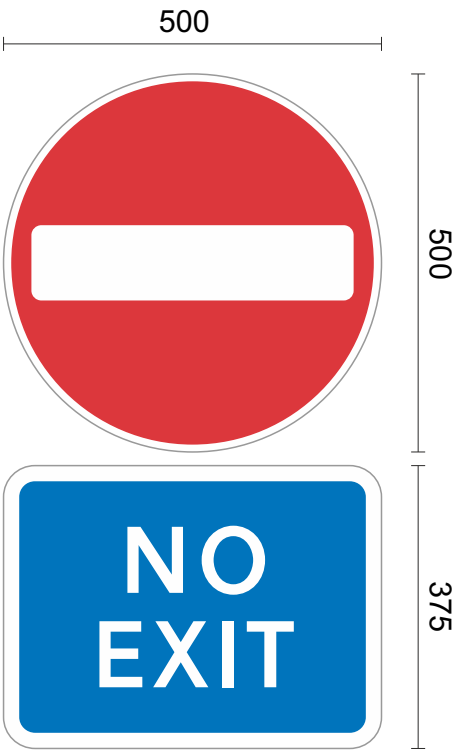

Item 18
2no new flat aluminium panel to have rounded corners and finished white and face applied with vinyl.

Fitted to existing post via signfix rail and clips to rear.

1816 HUDDERSFIELD

PROJECT: UNIT 5, GREAT NORTHERN RETAIL PARK, LEEDS RD, HUDDERSFIELD HD1 6ND

TITLE: EXTERNAL SIGNAGE PACK

STORE NUMBER	SCALE	DATE
2264	1:5@A3	11.05.22
DESIGNER/REVISOR	REVISION	
DIXONS CD1	Rev E	
DRAWN BY	SIGNAGE PRINCIPLES	
MR	1.4	