



The scaling of this drawing cannot be assured				
Revision		Date	Drm	Ckd
P1	Draft Issue	16/09/21	IR	PN
P2	Draft Issue	15/12/21	DK	PN
P3	Client comments incorporated	03/03/22	DK	PN
P4	Work in progress	09/03/22	DK	PN



Front Elevation
1 : 50

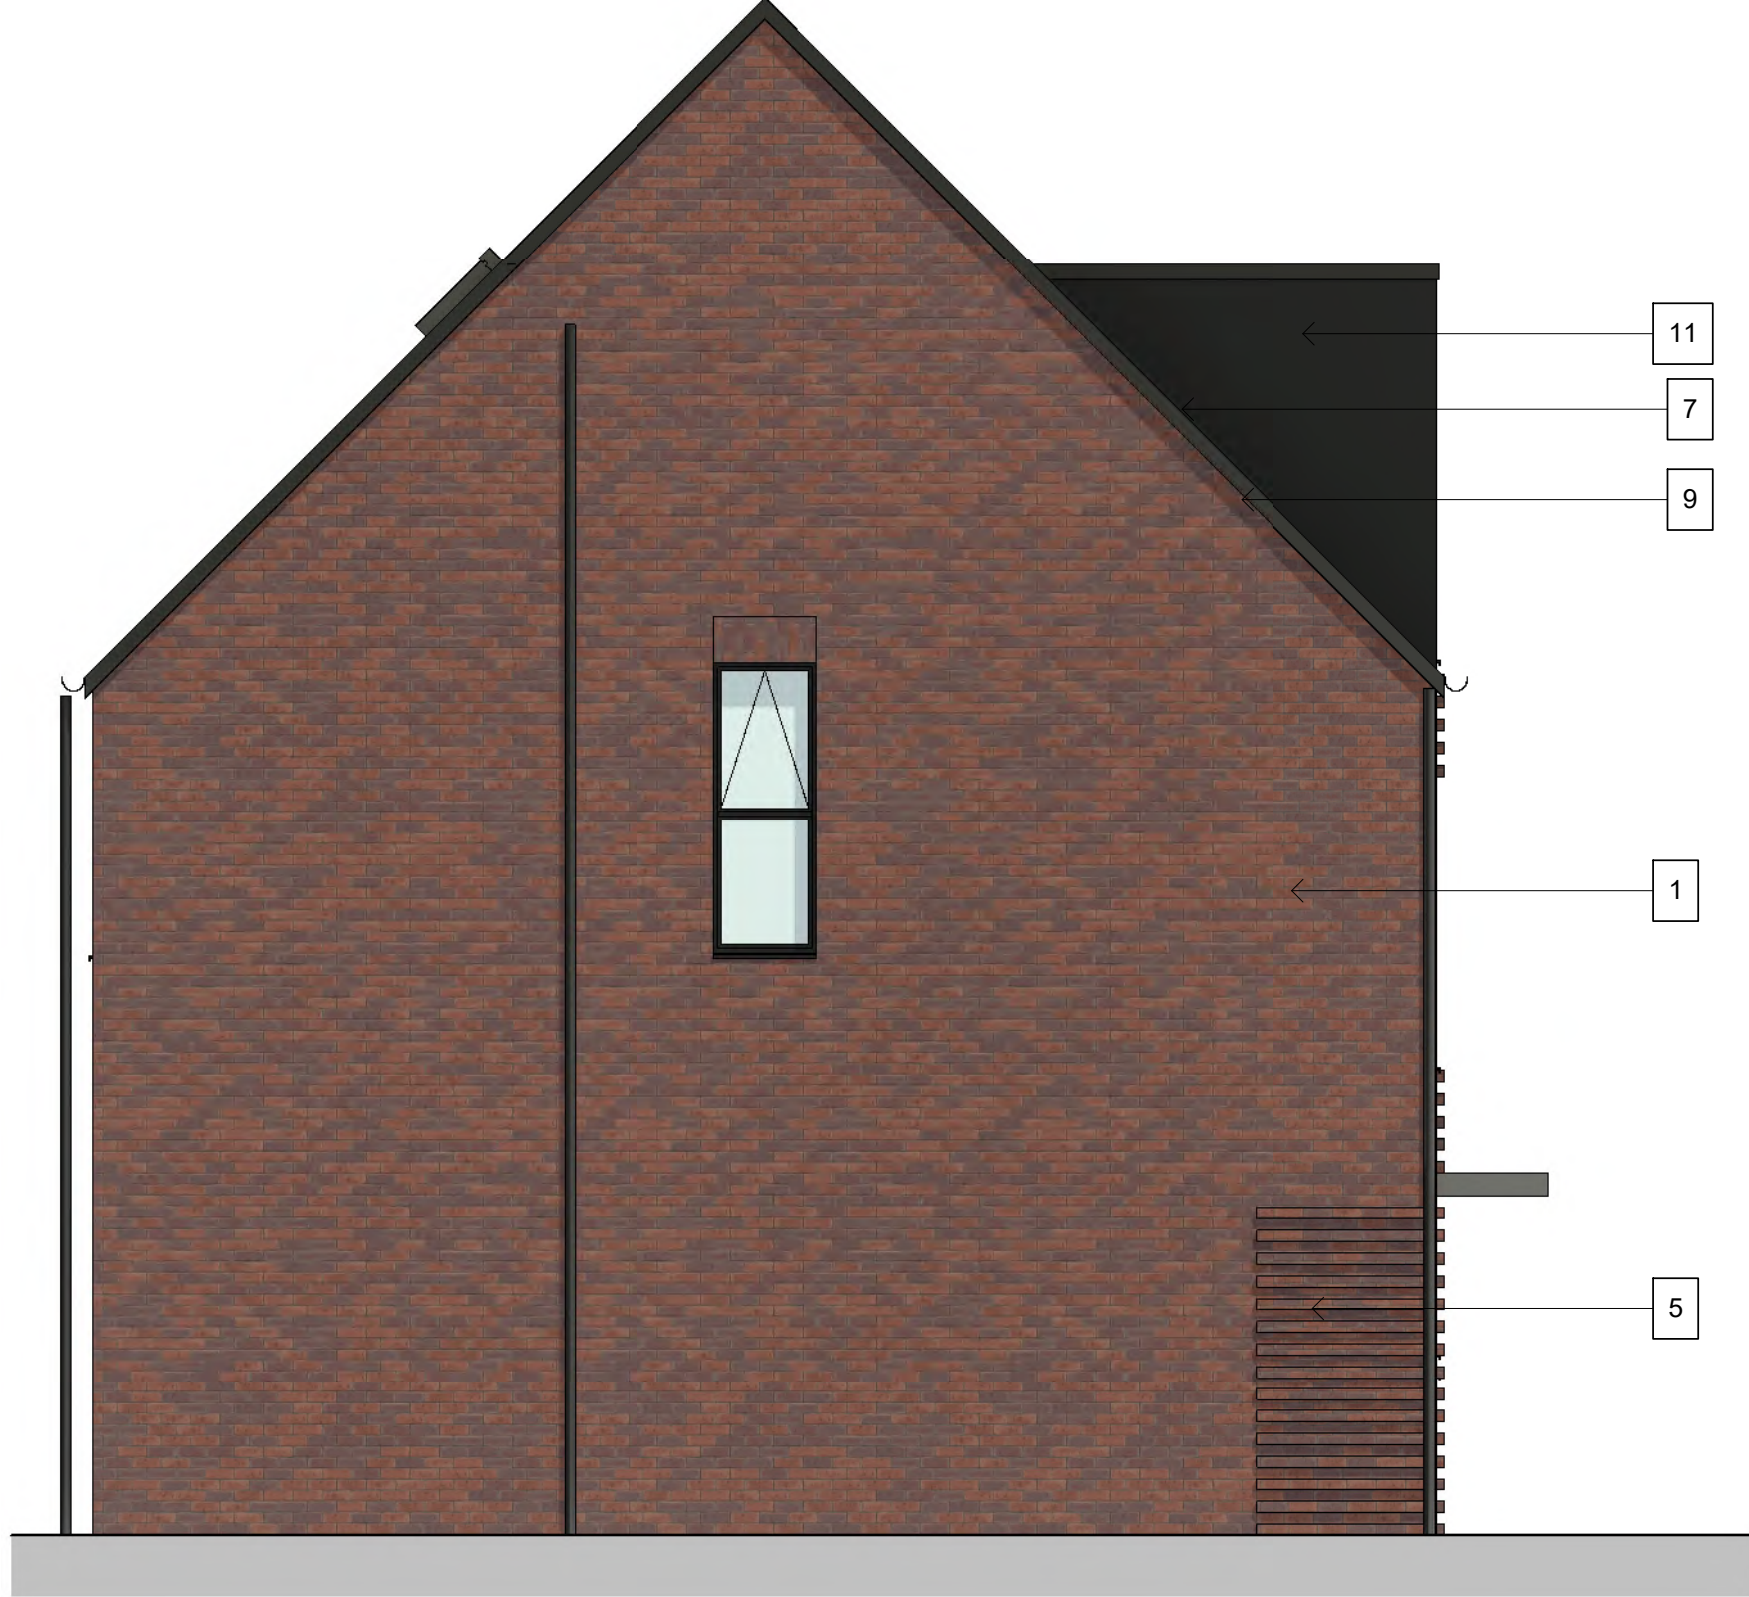


Side Elevation
1 : 50

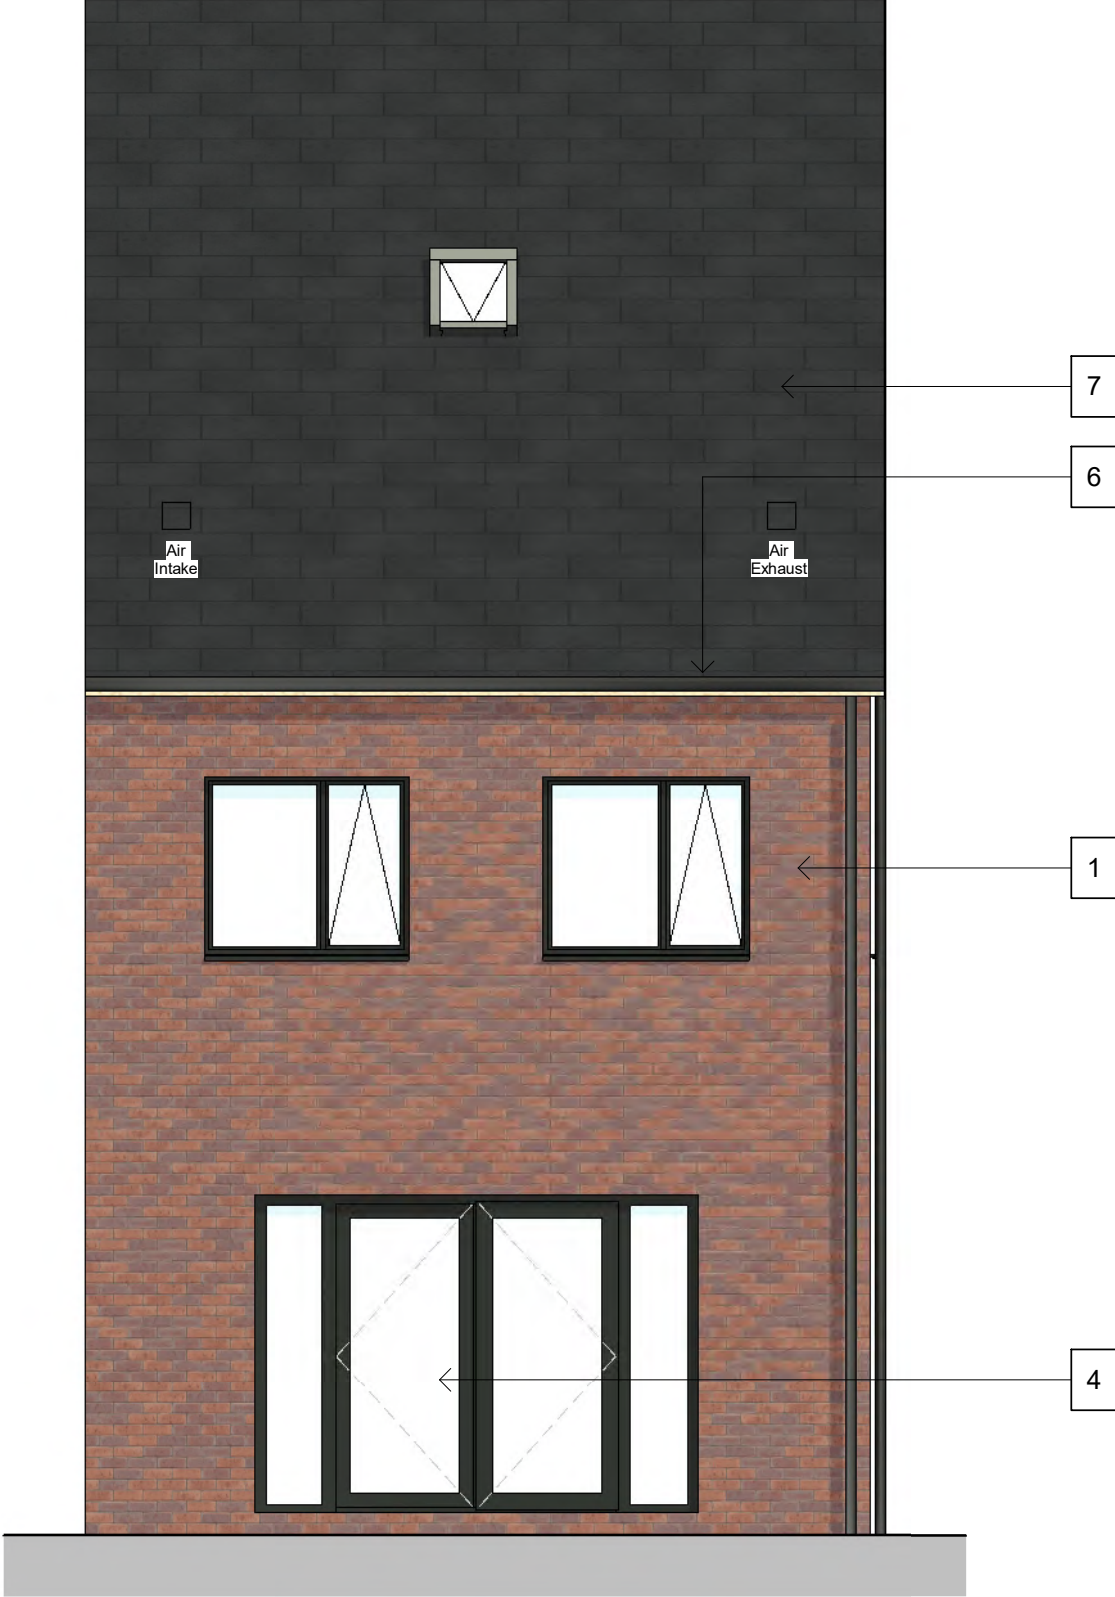


Rear Elevation
1 : 50

Elevation Notes


- 1 FACING BRICK (VARIES BY PLOT)
- 2 COMPOSITE DOOR WITH VISION PANEL (ANTHRACITE GREY)
- 3 GREY CANOPY
- 4 GREY WINDOW FRAMES AND CILL
- 5 PROTRUDING BRICK DETAIL
- 6 CLIPPED EAVES DETAIL
- 7 CLAY ROOF TILES
- 8 PV PANELS (FURTHER TO SAP CALCS)
- 9 FLUSH BEDDED VERGE DETAIL
- 11 GREY METAL DORMER CHEEKS

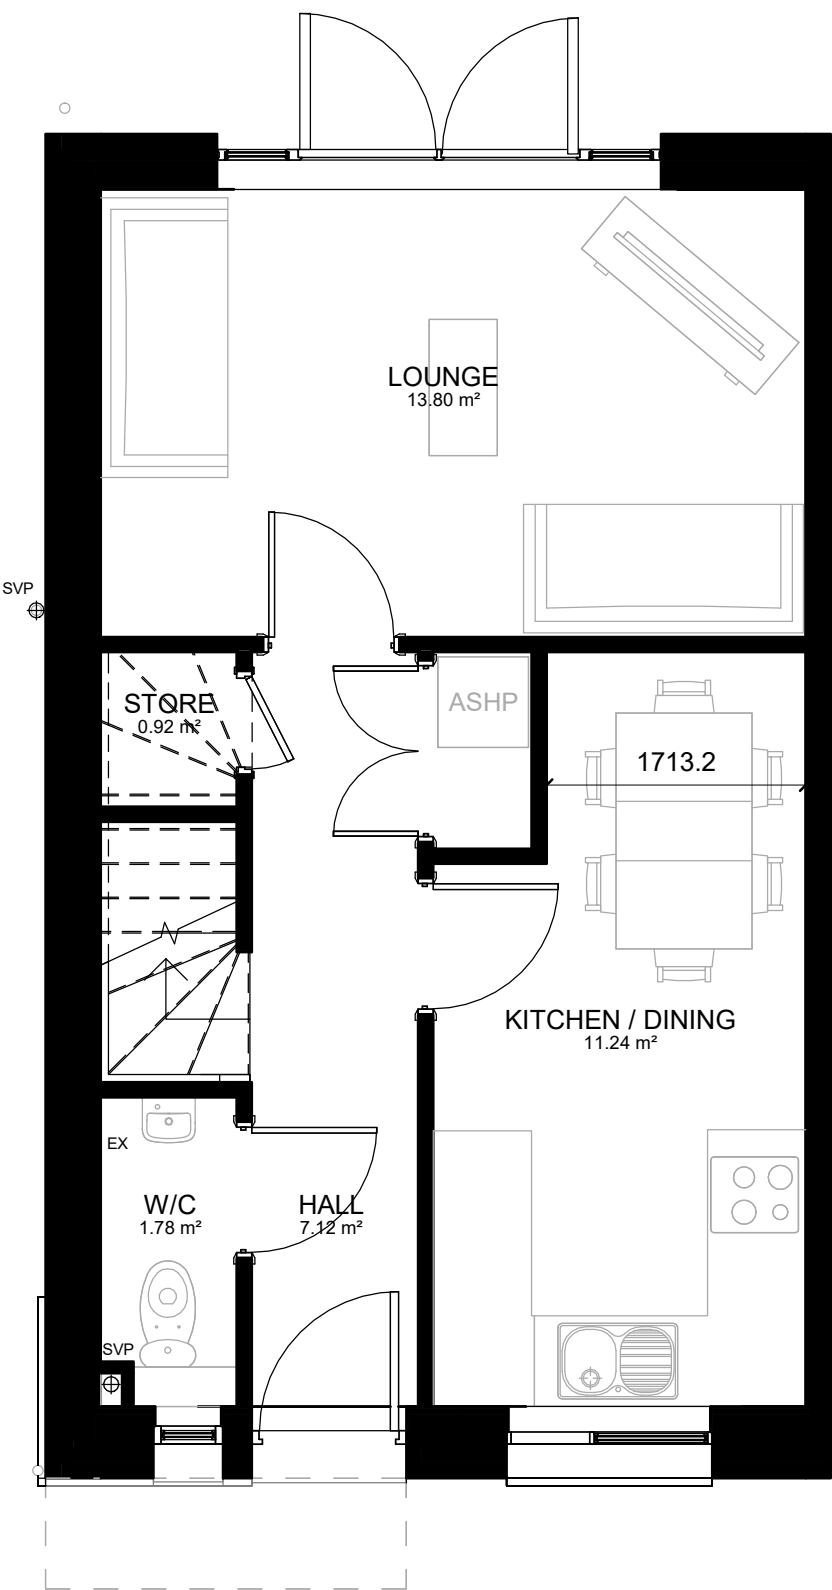


GROUND FLOOR
1 : 50

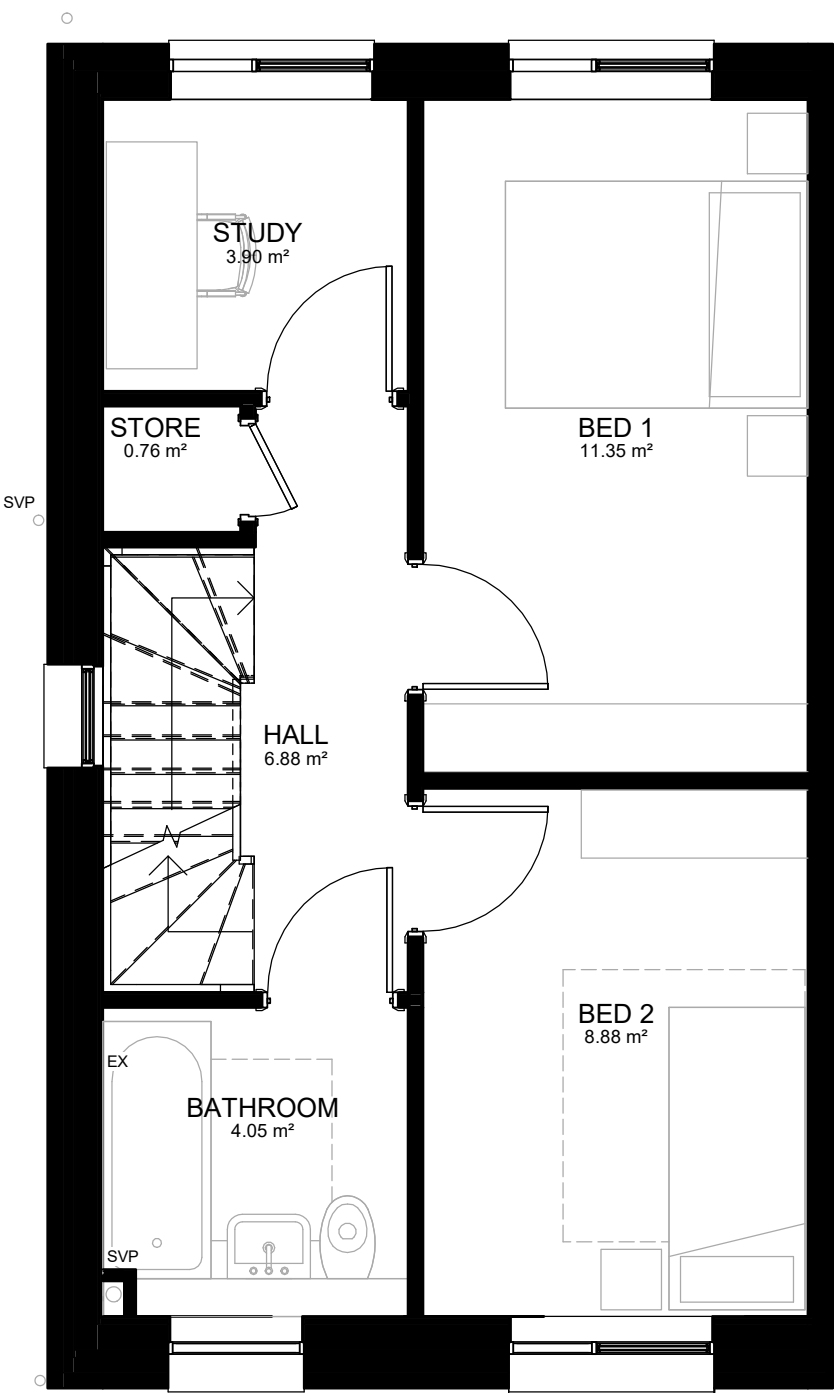

FIRST FLOOR
1 : 50

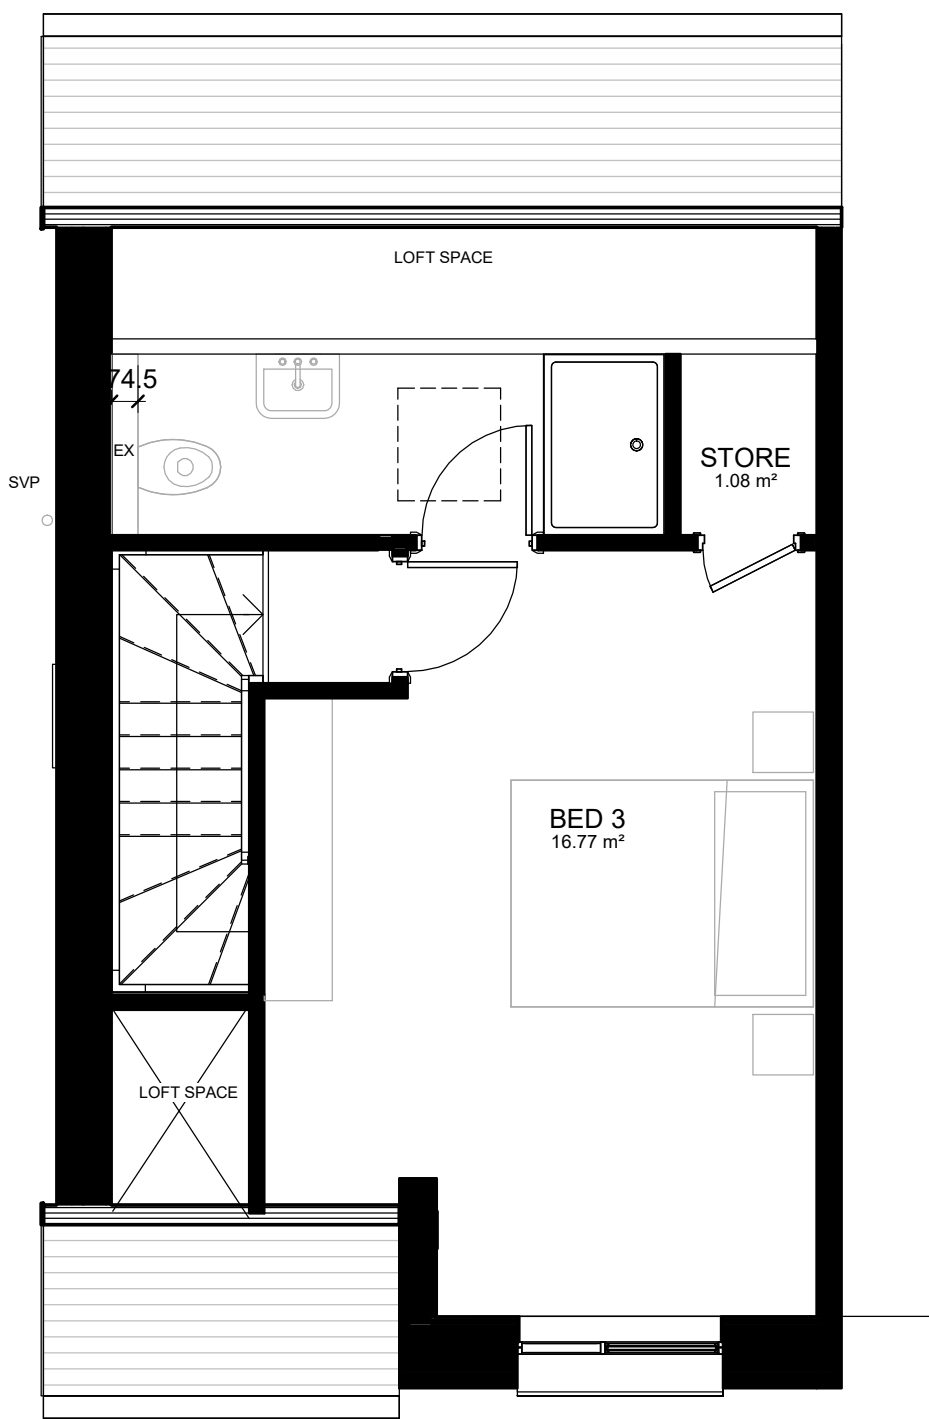

SECOND FLOOR
1 : 50

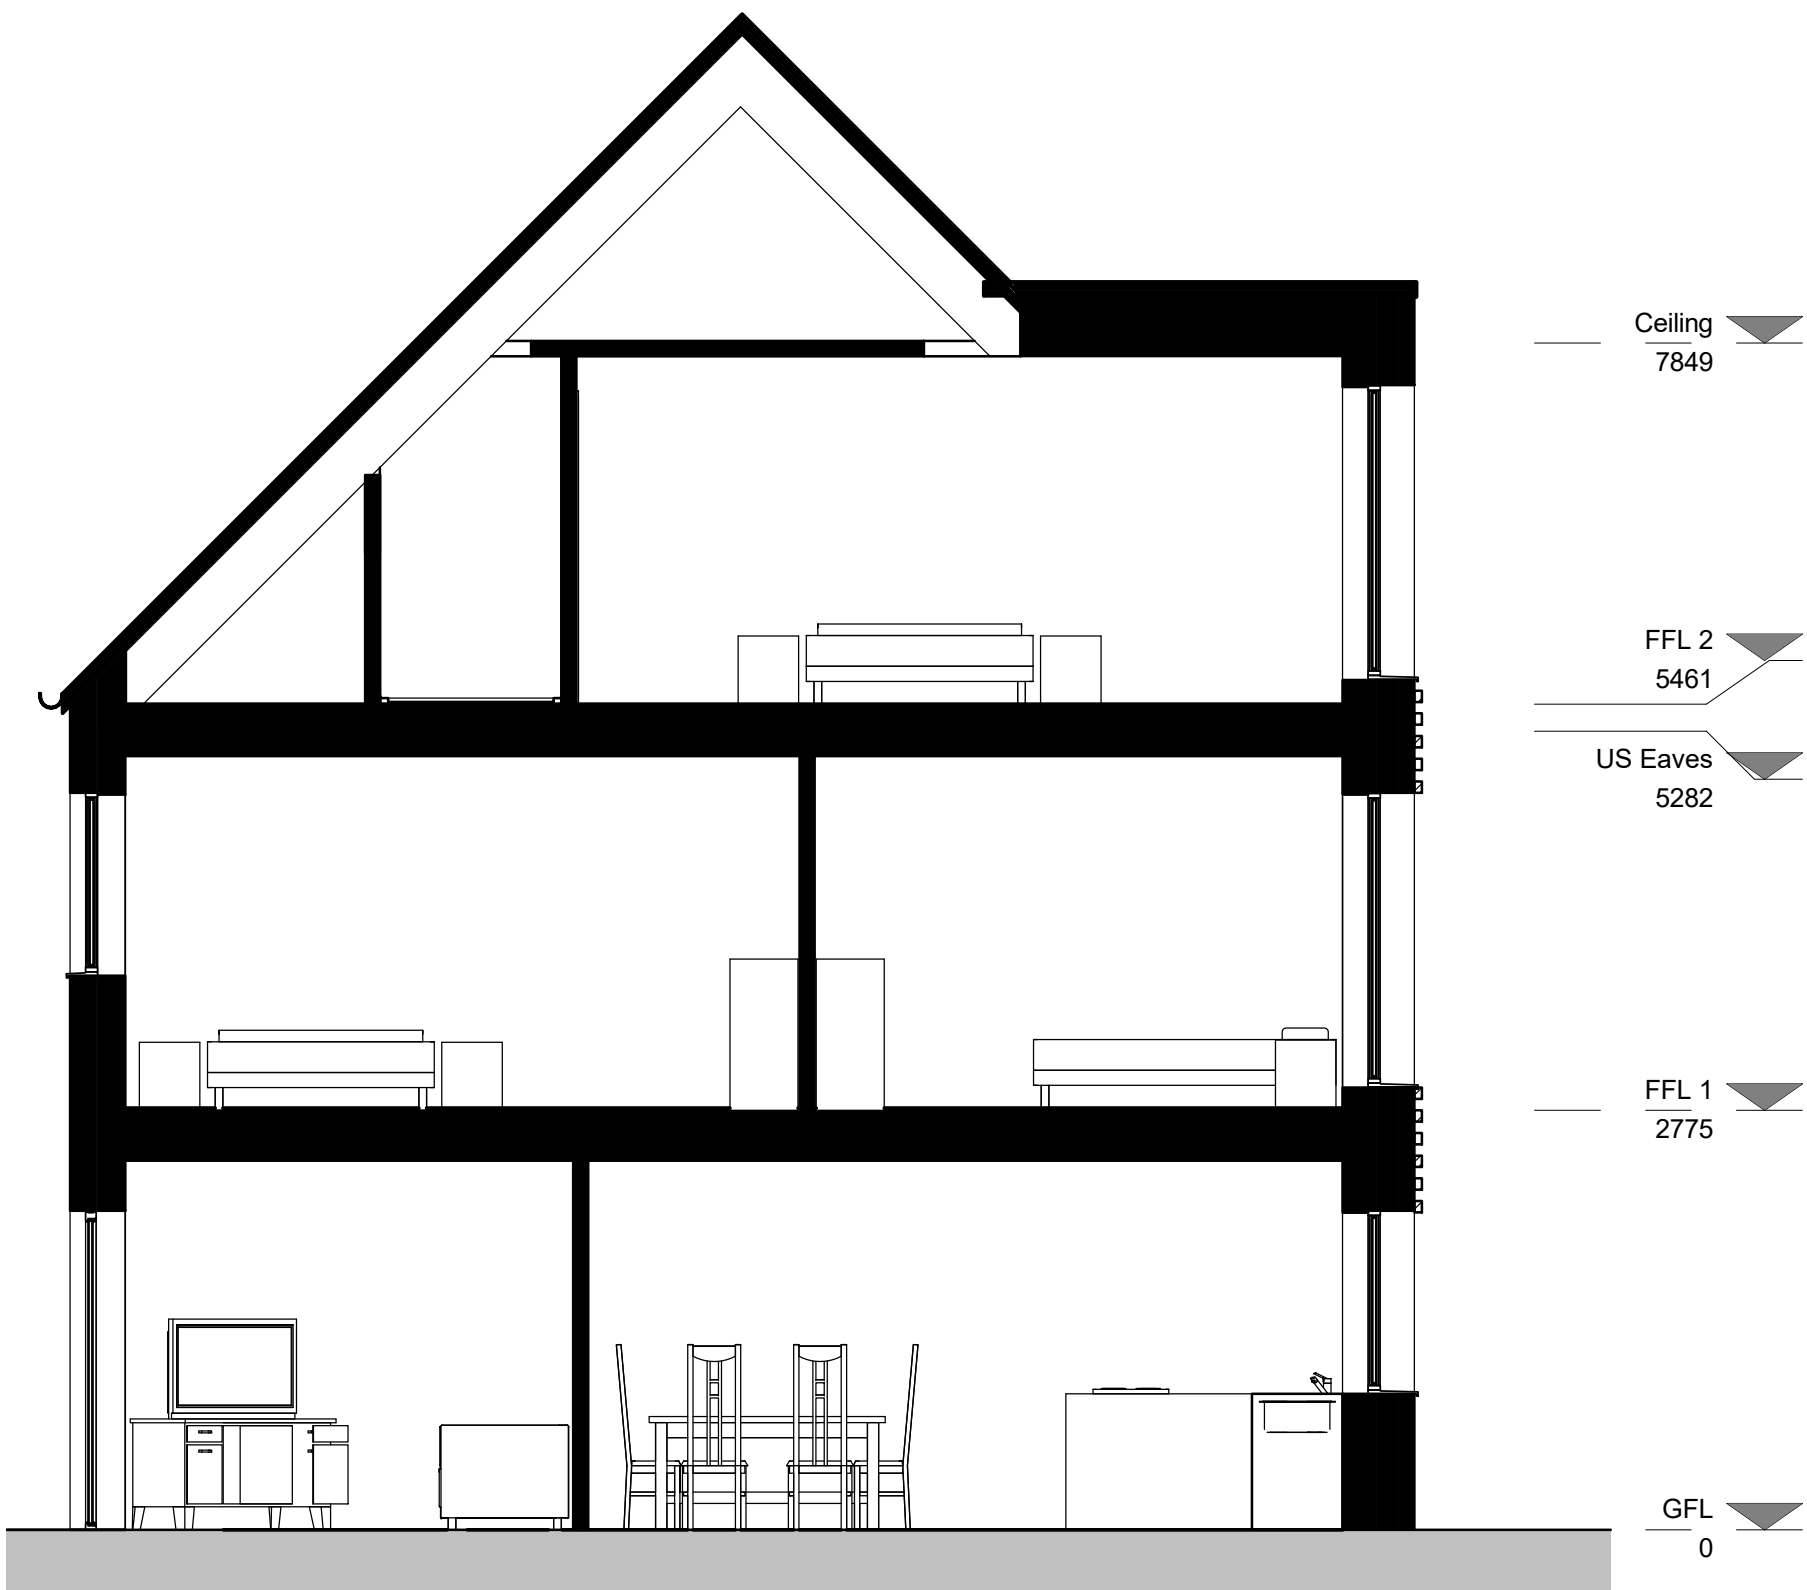


SECTION
1 : 50

WORK IN PROGRESS

Project
TEN ACRES

Drawing Title
House Type J End (3B5P)
Floor Plans

Date	Scale	Drawn by	Check by
16/09/21	1 : 50 @ A1	IR	PN
Project No	Drawing No	Revision	
32576	A-P19-010	P4	

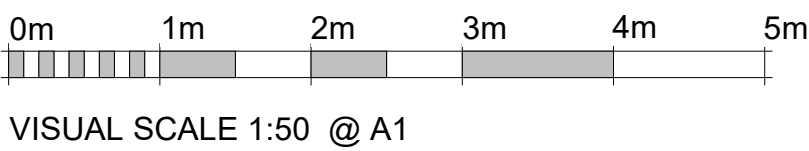

VISUAL SCALE 1:50 @ A1

HOUSE TYPE J - 3B5P END

102.2m²/ 1100sqft