


The scaling of this drawing cannot be assured				
Revision		Date	Drm	Ckd
P1	Draft Issue	17/09/21	IR	PN
P2	Draft Issue	15/12/21	DK	PN
P3	Client comments incorporated	28/02/21	DK	PN
P4	Work in progress	09/03/21	DK	PN



Front Elevation
1 : 50

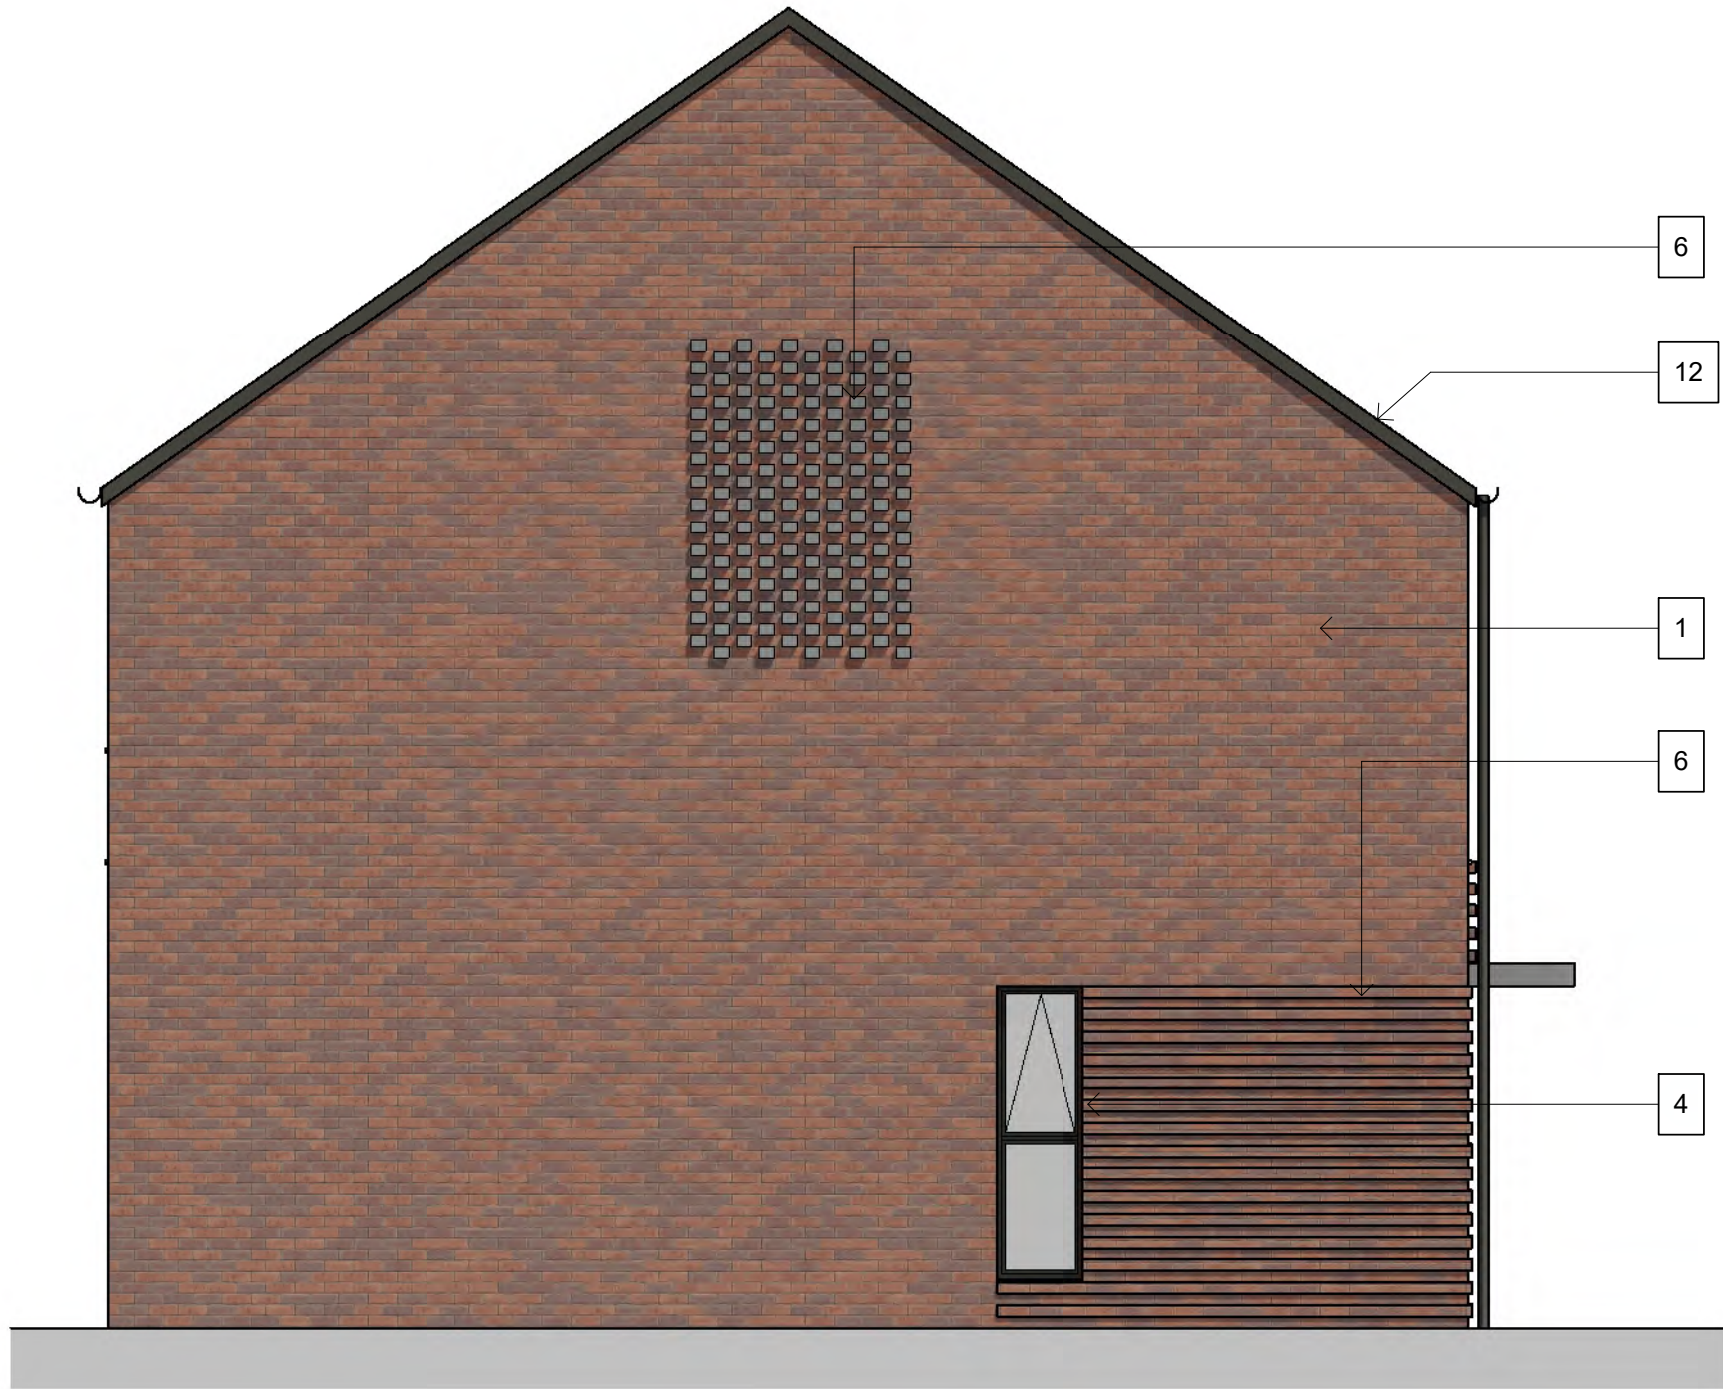


Side Elevation
1 : 50



Rear Elevation
1 : 50


Elevation Notes

- 1 FACING BRICK (VARIES BY PLOT)
- 2 COMPOSITE DOOR WITH VISION PANEL (ANTHRACITE GREY)
- 3 GREY CANOPY
- 4 GREY WINDOWS
- 6 PROTRUDING BRICK DETAIL
- 8 BRICK SOLDIER COURSE LINTEL TO UPPER WINDOWS
- 9 CLIPPED EAVES DETAIL
- 10 CONCRETE ROOF TILES
- 11 ROOF PV PANELS (SUBJECT TO SAP CALCULATIONS)
- 12 FLUSH BEDDED VERGE DETAIL

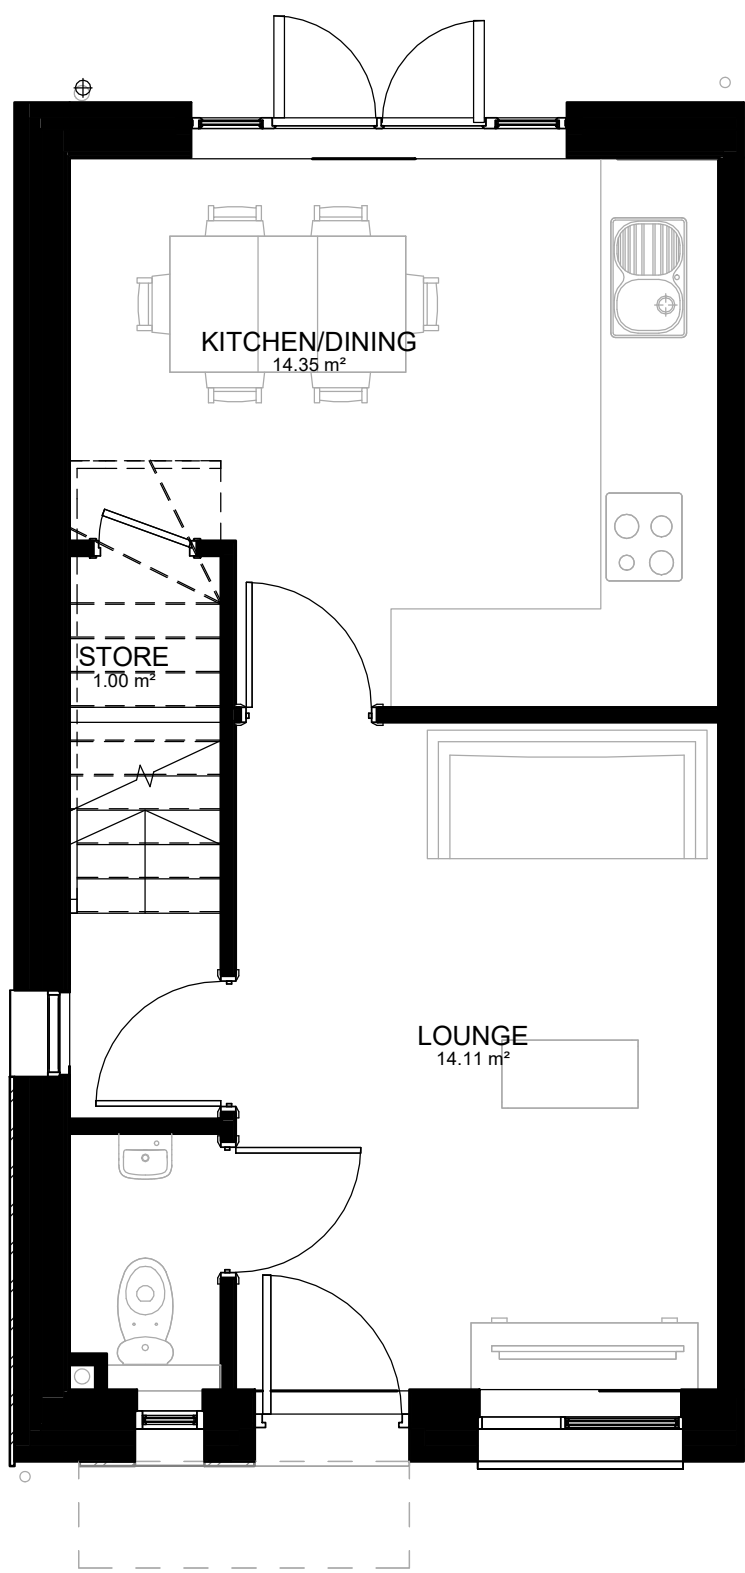


GROUND FLOOR
1 : 50


HOUSE TYPE B - 2B3P END - M4(2)
70m² / 753.47sqft

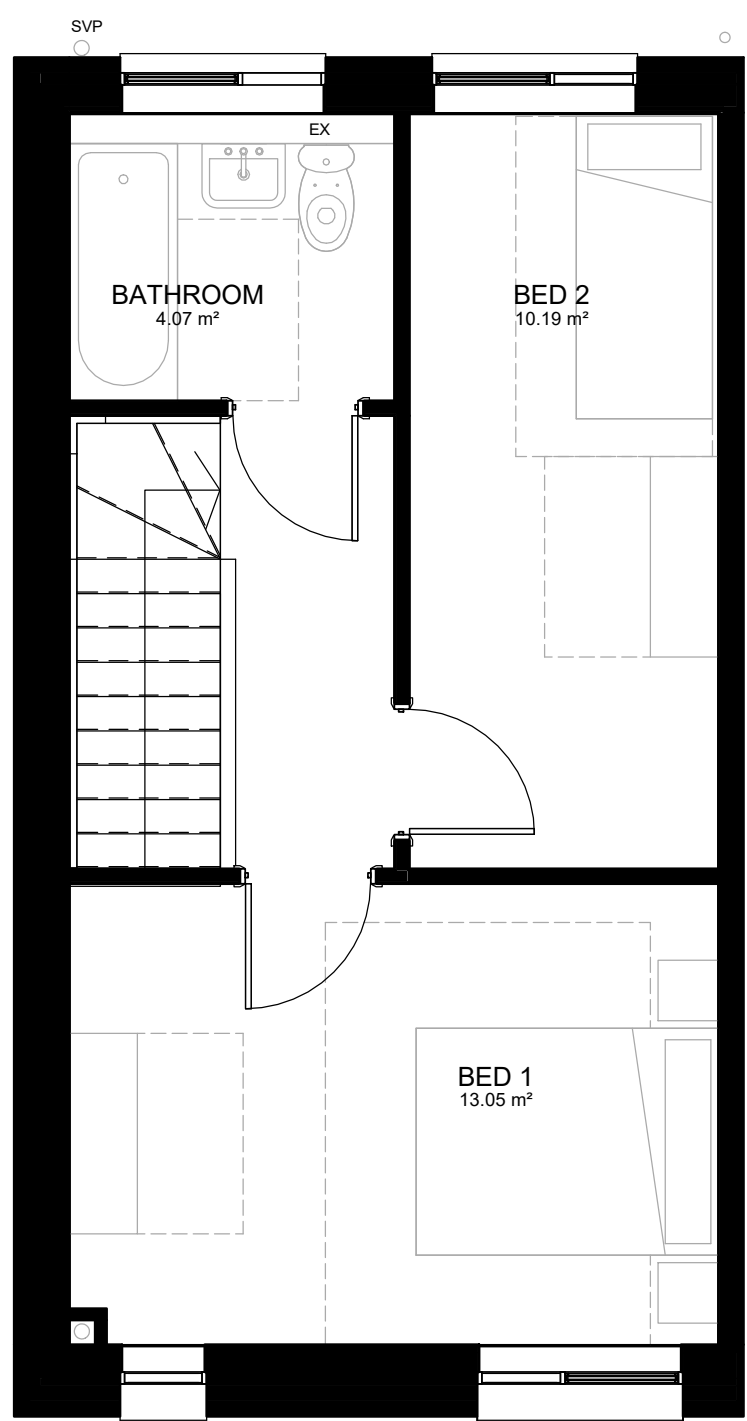

FIRST FLOOR
1 : 50

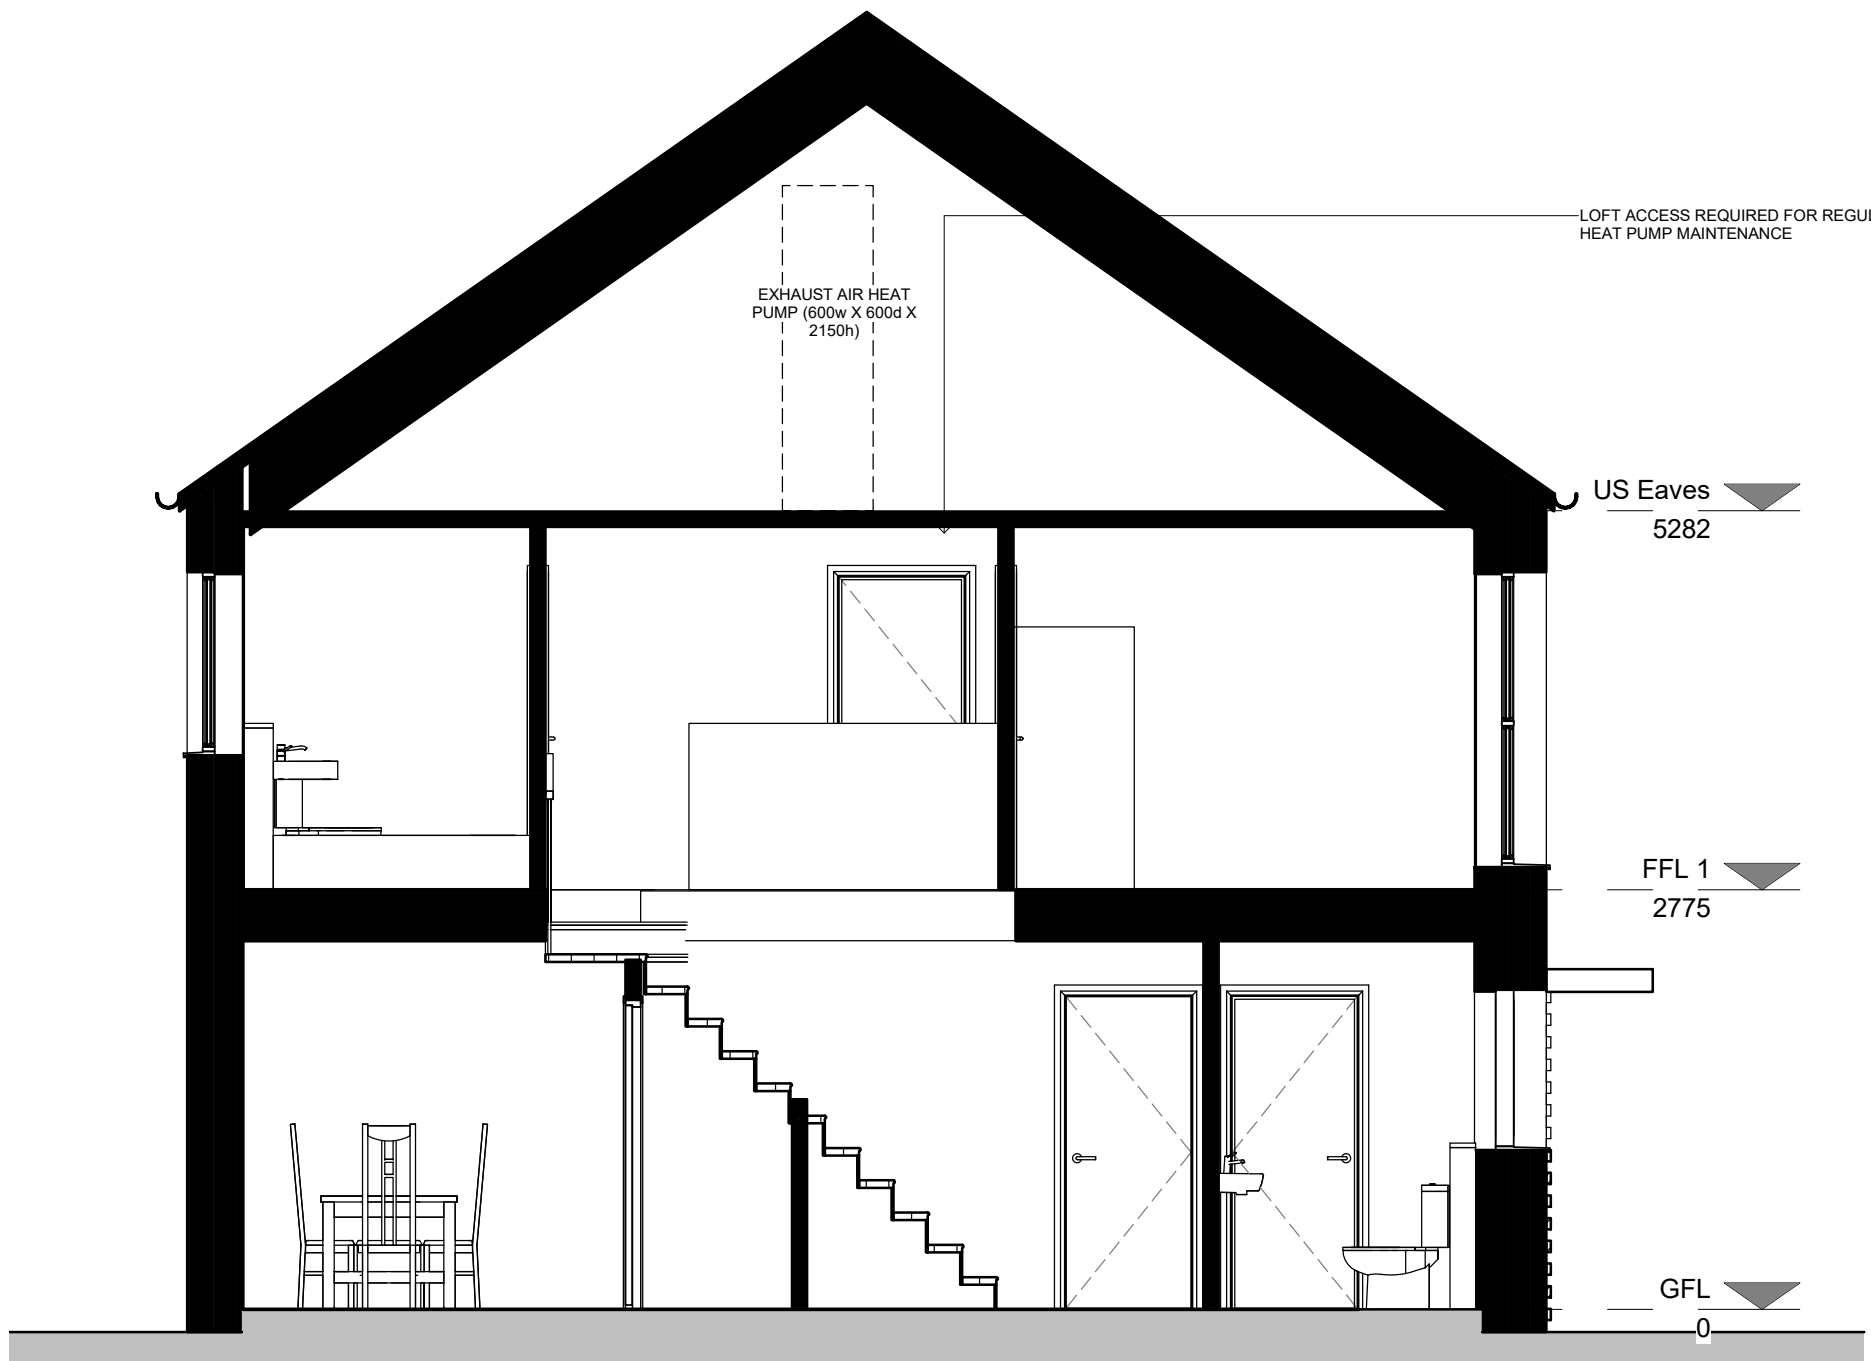

Section
1 : 50

 

VISUAL SCALE 1:50 @ A1

WORK IN PROGRESS

Project
TEN ACRES

Drawing Title
House Type B End (2B3P)

Date	Scale	Drawn by	Check by
17/09/21	1 : 50 @ A1	IR	PN
Project No	Drawing No		Revision
32576	A-P19-002		P4

BARTON WILLMORE

Town Planning • Masterplanning & Urban Design • Architecture •
Landscape Planning & Design • Infrastructure & Environmental
Planning • Heritage • Graphic Communication •
Communications & Engagement • Development Economics

bartonwillmore.co.uk



Offices at Birmingham Bristol Cambridge Cardiff Ebbw Vale Edinburgh
Glasgow Leeds London Manchester Newcastle Reading Southampton