





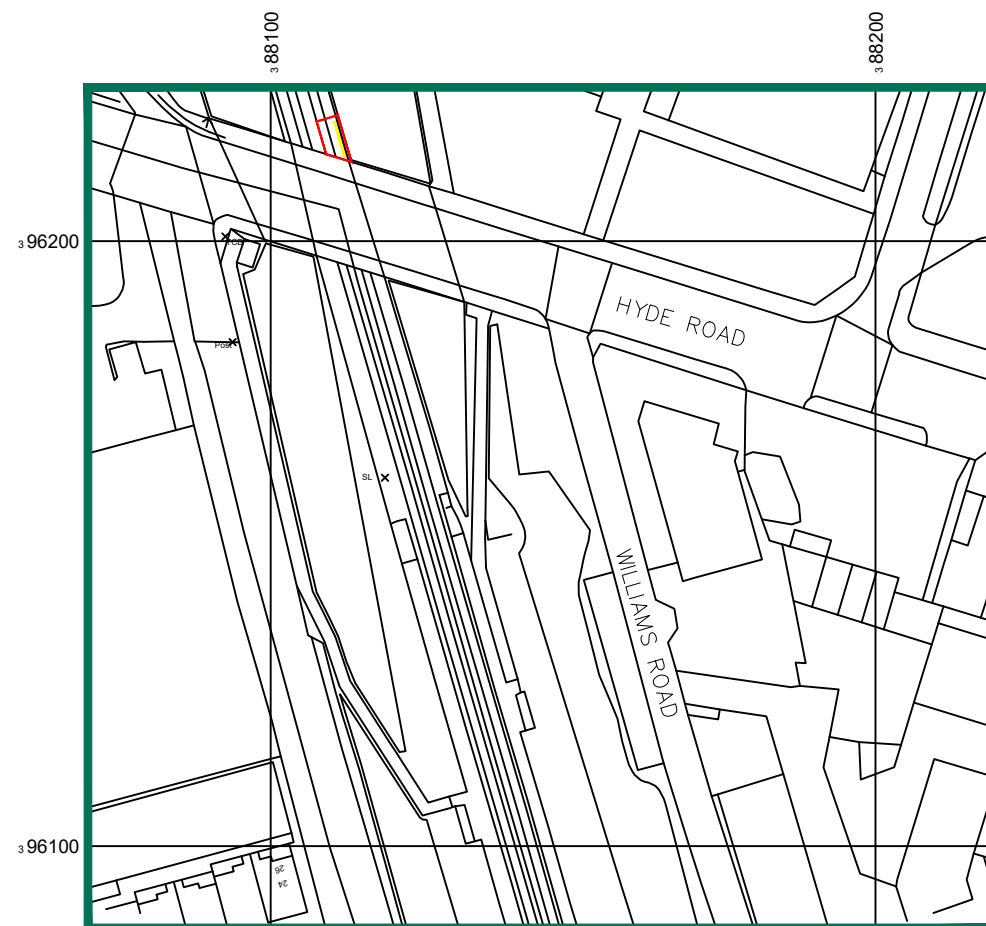


LOCATION PLAN

 

SITE PHOTOGRAPH


STREETVIEW LINK – <https://goo.gl/maps/kHnFa2ft8yoKNA4eA>

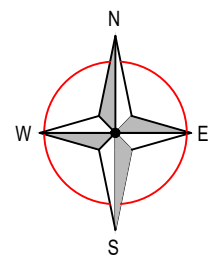

EXISTING/PROPOSED SIGN  
LOCATION



SITE PLAN

 

— SITE DEMISE LINE

— EXISTING 48-SHEET ADVERTISING HOARDING

— UPGRADE OF 1No. 48-SHEET ADVERTISING HOARDING TO DIGITAL LED DISPLAY



CLIENT



| REV      | DESCRIPTION                             | BY            | DATE          | CHKD |
|----------|-----------------------------------------|---------------|---------------|------|
| C        | PROPOSED SIGN HEIGHT DECREASED BY 500mm | NM            | 19.05.22      | DDC  |
| B        | PROPOSED SIGN HEIGHT INCREASED BY 500mm | NM            | 09.05.22      | DDC  |
| A        | FIRST ISSUE                             | GKD           | 25.01.22      | DDC  |
| SCALE    | DRAWN                                   | CHECKED       | APPROVED      |      |
| AS SHOWN | GKD                                     | DCC           | PC            |      |
|          | DATE 25.01.22                           | DATE 25.01.22 | DATE 25.01.22 |      |

ADDRESS



SIGNAGE REPLACEMENT AT HYDE ROAD OPP  
BELLE VUE STADIUM, BELLE VUE, M18 8HA

TITLE

SITE LOCATION PLAN

DRAWING NUMBER

YZ020301464501\_001\_C

 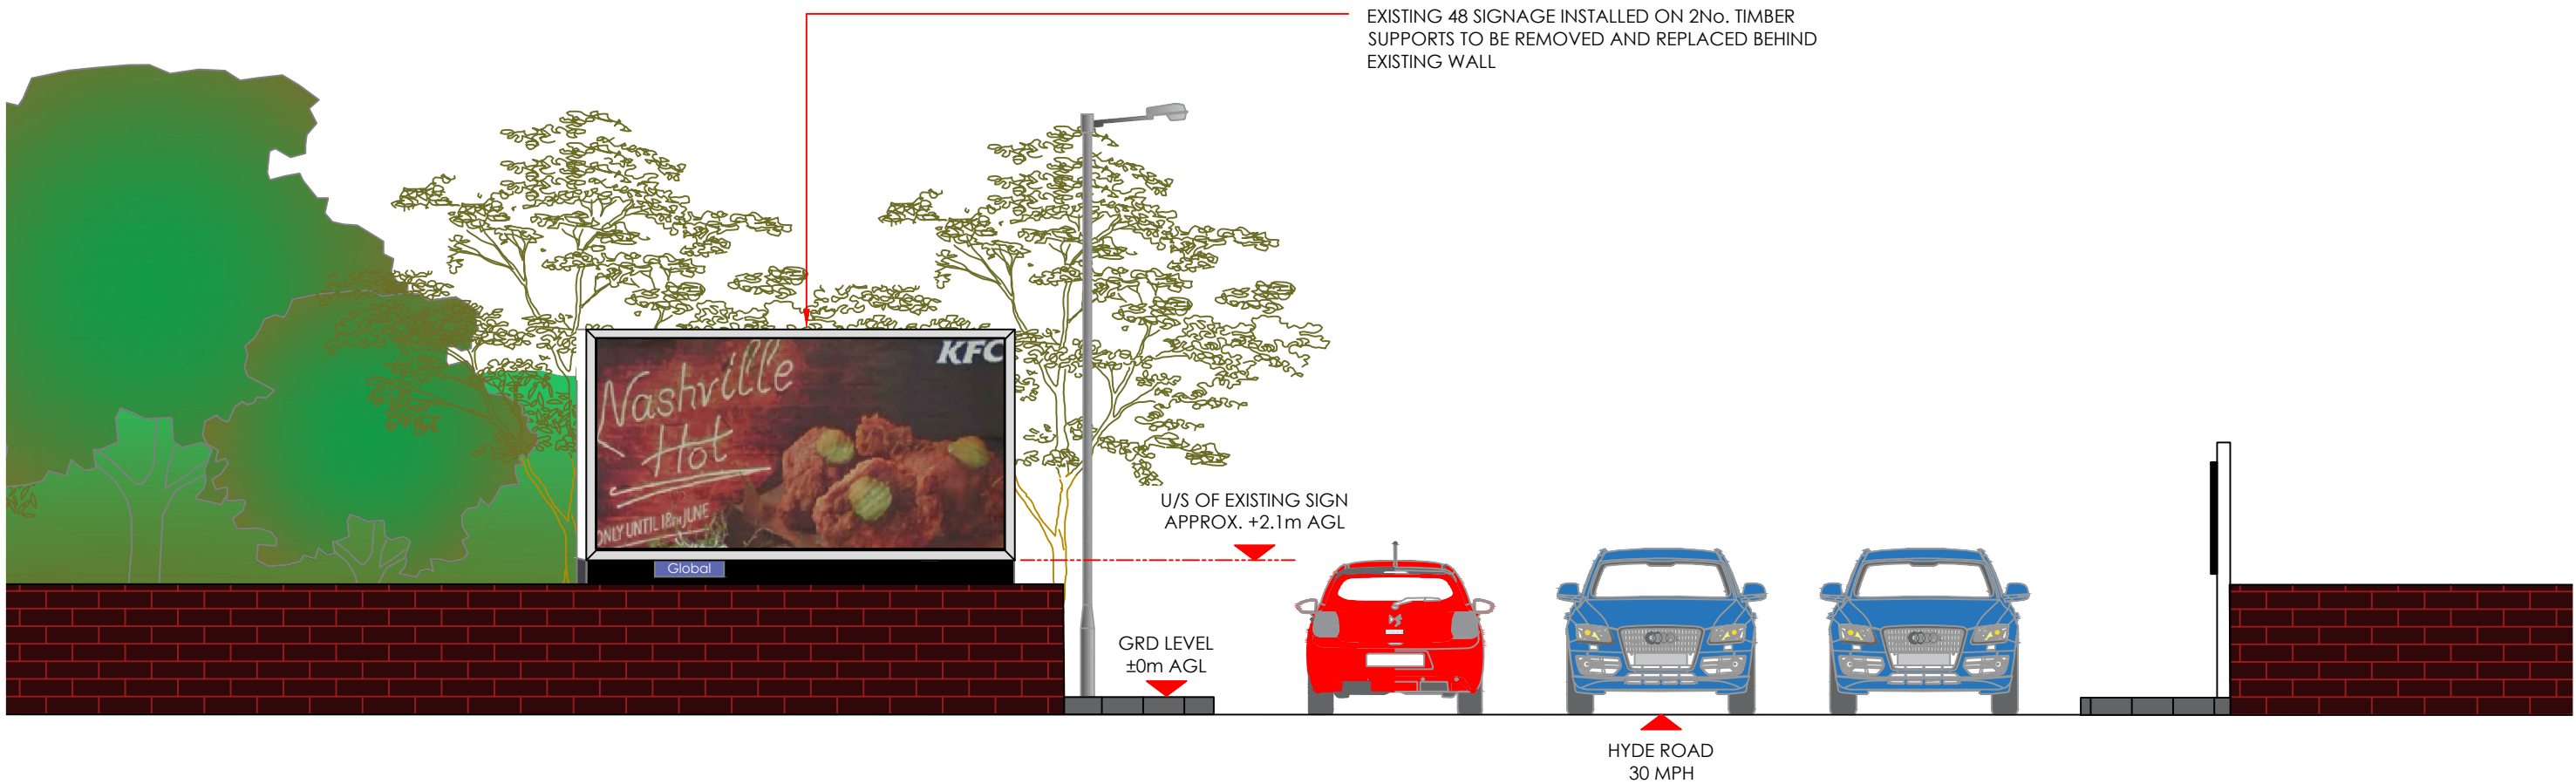

**Sanderson Weatherall**

**Casado Design**

**TETRA TECH**

CLIENT

|       |                                         |               |               |      |
|-------|-----------------------------------------|---------------|---------------|------|
| C     | PROPOSED SIGN HEIGHT DECREASED BY 500mm | NM            | 19.05.22      | DDC  |
| B     | PROPOSED SIGN HEIGHT INCREASED BY 500mm | NM            | 09.05.22      | DDC  |
| A     | FIRST ISSUE                             | GKD           | 25.01.22      | DDC  |
| REV   | DESCRIPTION                             | BY            | DATE          | CHKD |
| SCALE | DRAWN                                   | CHECKED       | APPROVED      |      |
| 1:100 | GKD                                     | DCC           | PC            |      |
|       | DATE 25.01.22                           | DATE 25.01.22 | DATE 25.01.22 |      |

ADDRESS

SIGNAGE REPLACEMENT AT HYDE ROAD OPP BELLE VUE STADIUM, BELLE VUE, M18 8HA


TITLE

EXISTING SITE ELEVATION

DRAWING NUMBER




YZ020301464501\_002\_C

DESKTOP SURVEY CAVEAT  
SITE INFORMATION HAS BEEN DERIVED FROM AVAILABLE 3<sup>rd</sup> PARTY SOURCES AS NECESSARY, ALTHOUGH BEST EFFORTS HAVE BEEN MADE TO ENSURE THE DRAWING REPRESENT THE SITE FROM INFORMATION AVAILABLE IT MUST BE UNDERSTOOD THAT THE FINAL SETTING OUT ON SITE MAY VARY

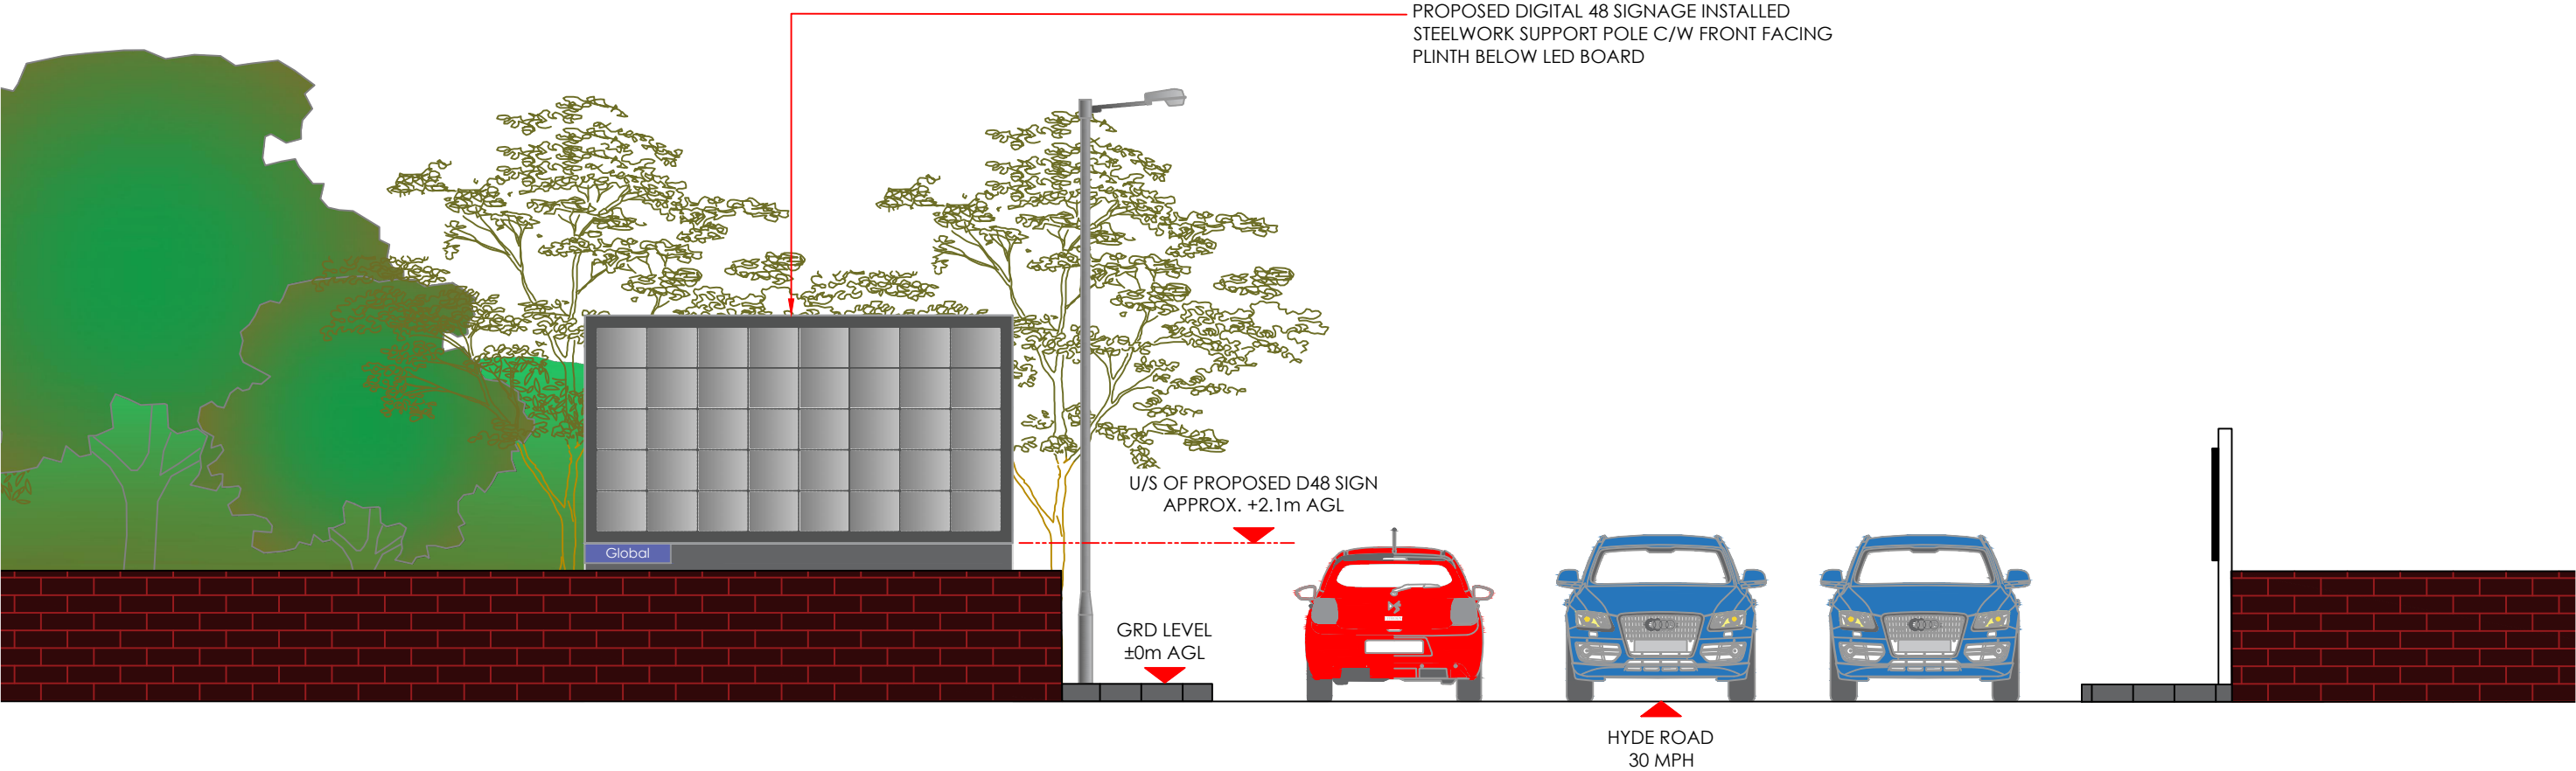


| |
|---|
|  |                                         | CLIENT                                                                              |               |  |                                                                            |  | <table><tr><td></td><td></td><td></td><td></td><td></td><td>ADDRESS</td></tr><tr><td>C</td><td>PROPOSED SIGN HEIGHT DECREASED BY 500mm</td><td>NM</td><td>19.05.22</td><td>DDC</td><td rowspan="2">SIGNAGE REPLACEMENT AT HYDE ROAD OPP BELLE VUE STADIUM, BELLE VUE, M18 8HA</td></tr><tr><td>B</td><td>PROPOSED SIGN HEIGHT INCREASED BY 500mm</td><td>NM</td><td>09.05.22</td><td>DDC</td></tr><tr><td>A</td><td>FIRST ISSUE</td><td>GKD</td><td>25.01.22</td><td>DDC</td><td>TITLE</td></tr><tr><td>REV</td><td>DESCRIPTION</td><td>BY</td><td>DATE</td><td>CHKD</td><td>PROPOSED SITE ELEVATION</td></tr><tr><td colspan="2">SCALE</td><td>DRAWN</td><td>CHECKED</td><td>APPROVED</td><td>DRAWING NUMBER</td></tr><tr><td rowspan="2">1:100</td><td>GKD</td><td>DCC</td><td>PC</td><td rowspan="2">YZ020301464501_003_C</td></tr><tr><td>DATE 25.01.22</td><td>DATE 25.01.22</td><td>DATE 25.01.22</td></tr></table> |  |  |  |  |  |  |  | ADDRESS | C | PROPOSED SIGN HEIGHT DECREASED BY 500mm | NM | 19.05.22 | DDC | SIGNAGE REPLACEMENT AT HYDE ROAD OPP BELLE VUE STADIUM, BELLE VUE, M18 8HA | B | PROPOSED SIGN HEIGHT INCREASED BY 500mm | NM | 09.05.22 | DDC | A | FIRST ISSUE | GKD | 25.01.22 | DDC | TITLE | REV | DESCRIPTION | BY | DATE | CHKD | PROPOSED SITE ELEVATION | SCALE |  | DRAWN | CHECKED | APPROVED | DRAWING NUMBER | 1:100 | GKD | DCC | PC | YZ020301464501_003_C | DATE 25.01.22 | DATE 25.01.22 | DATE 25.01.22 |
|                                                                                     |                                         |                                                                                     |               |                                                                                      | ADDRESS                                                                    | |
| C                                                                                   | PROPOSED SIGN HEIGHT DECREASED BY 500mm | NM                                                                                  | 19.05.22      | DDC                                                                                  | SIGNAGE REPLACEMENT AT HYDE ROAD OPP BELLE VUE STADIUM, BELLE VUE, M18 8HA | |
| B                                                                                   | PROPOSED SIGN HEIGHT INCREASED BY 500mm | NM                                                                                  | 09.05.22      | DDC                                                                                  | |
| A                                                                                   | FIRST ISSUE                             | GKD                                                                                 | 25.01.22      | DDC                                                                                  | TITLE                                                                      | |
| REV                                                                                 | DESCRIPTION                             | BY                                                                                  | DATE          | CHKD                                                                                 | PROPOSED SITE ELEVATION                                                    | |
| SCALE                                                                               |                                         | DRAWN                                                                               | CHECKED       | APPROVED                                                                             | DRAWING NUMBER                                                             | |
| 1:100                                                                               | GKD                                     | DCC                                                                                 | PC            | YZ020301464501_003_C                                                                 | |
|                                                                                     | DATE 25.01.22                           | DATE 25.01.22                                                                       | DATE 25.01.22 | |
| |

DESKTOP SURVEY CAVEAT  
SITE INFORMATION HAS BEEN DERIVED FROM AVAILABLE 3<sup>rd</sup> PARTY SOURCES AS NECESSARY, ALTHOUGH BEST EFFORTS HAVE BEEN MADE TO ENSURE THE DRAWING REPRESENT THE SITE FROM INFORMATION AVAILABLE IT MUST BE UNDERSTOOD THAT THE FINAL SETTING OUT ON SITE MAY VARY

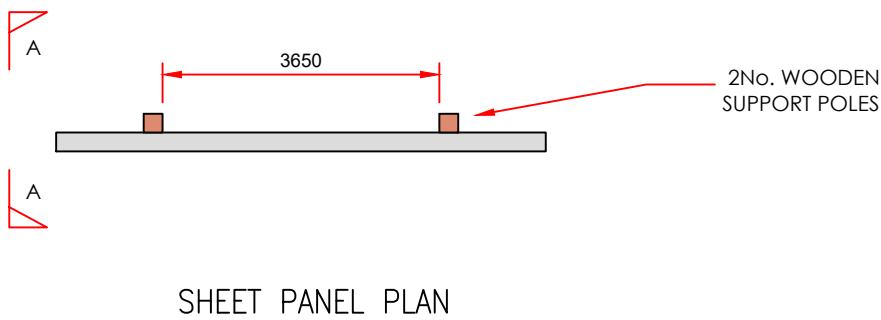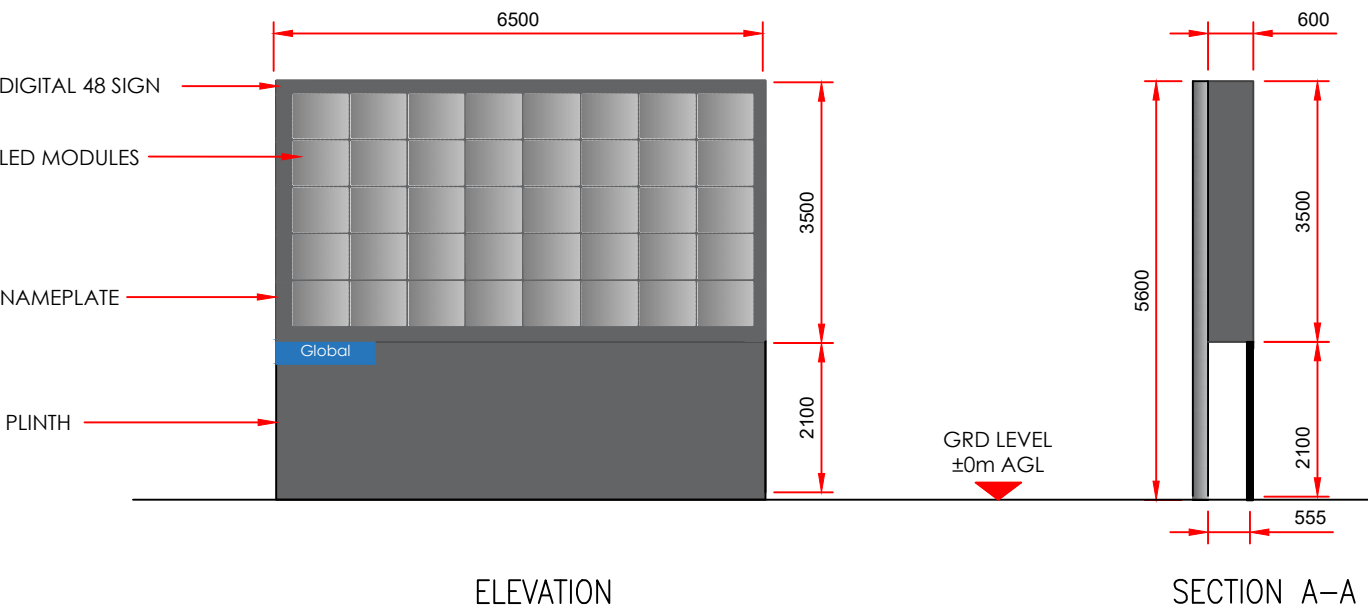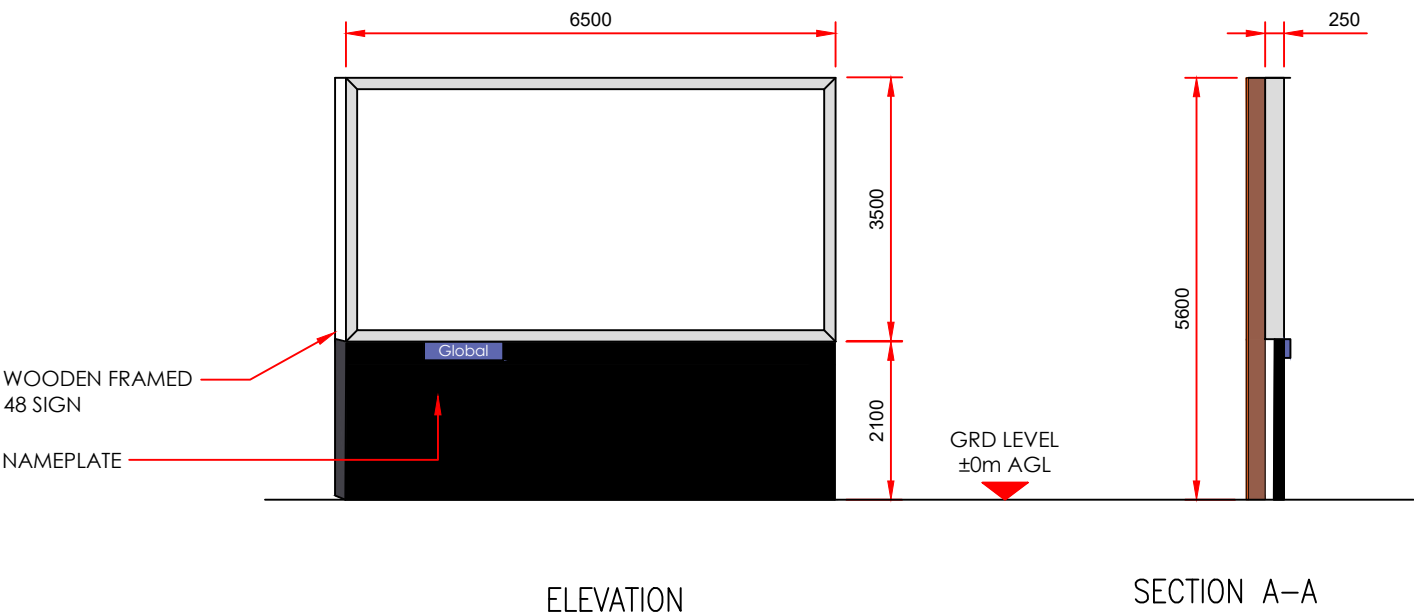

EXISTING SPECIFICATION – 48 SHEET PANEL

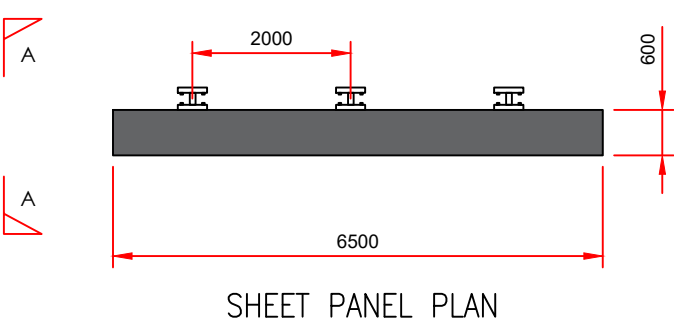

PROPOSED SPECIFICATION – DIGITAL 48 SHEET PANEL

CLIENT

|       |                                         |       |          |         |
|-------|-----------------------------------------|-------|----------|---------|
| C     | PROPOSED SIGN HEIGHT DECREASED BY 500mm | NM    | 19.05.22 | DDC     |
| B     | PROPOSED SIGN HEIGHT INCREASED BY 500mm | NM    | 09.05.22 | DDC     |
| A     | FIRST ISSUE                             | GKD   | 25.01.22 | DDC     |
| REV   | DESCRIPTION                             | BY    | DATE     | CHKD    |
| SCALE | 1:100                                   | DRAWN | GKD      | CHECKED |
|       |                                         | DATE  | 25.01.22 | DATE    |
|       |                                         | DATE  | 25.01.22 | DATE    |
|       |                                         | DATE  | 25.01.22 | DATE    |

ADDRESS

SIGNAGE REPLACEMENT AT HYDE ROAD OPP BELLE VUE STADIUM, BELLE VUE, M18 8HA

TITLE

EXISTING & PROPOSED SIGN SPECIFICATION

DRAWING NUMBER

YZ020301464501\_004\_C



EXISTING SITE VIEW



PROPOSED SITE VIEW



CLIENT



|       |                                         |               |               |      |
|-------|-----------------------------------------|---------------|---------------|------|
|       |                                         |               |               |      |
| C     | PROPOSED SIGN HEIGHT DECREASED BY 500mm | NM            | 19.05.22      | DDC  |
| B     | PROPOSED SIGN HEIGHT INCREASED BY 500mm | NM            | 09.05.22      | DDC  |
| A     | FIRST ISSUE                             | GKD           | 25.01.22      | DDC  |
| REV   | DESCRIPTION                             | BY            | DATE          | CHKD |
| SCALE | DRAWN                                   | CHECKED       | APPROVED      |      |
| N.T.S | GKD                                     | DCC           | PC            |      |
|       | DATE 25.01.22                           | DATE 25.01.22 | DATE 25.01.22 |      |

ADDRESS  
SIGNAGE REPLACEMENT AT HYDE ROAD OPP  
BELLE VUE STADIUM, BELLE VUE, M18 8HA

TITLE  
PHOTO MONTAGE

DRAWING NUMBER  
YZ020301464501\_005\_C