



Wall - Front Red Brick, Rear Red Brick, Side Red Brick
Roof - Slate
Window - uPVC
Door - uPVC


PURPOSE OF ISSUE	scheme design	Planning only
- Figured dimensions to be followed in preference to scale - All dimensions shall be verified by the Contractor(s) on site prior to work commencing and relevant orders being placed. - Any discrepancies to be brought to the attention of the Contract Administrator for instructions prior to proceeding. - this drawing is the copyright of ADF STUDIO		

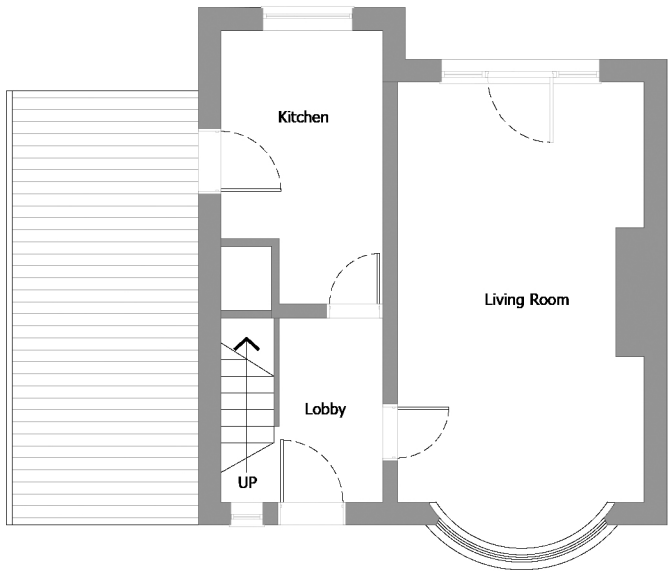

Existing Ground Floor

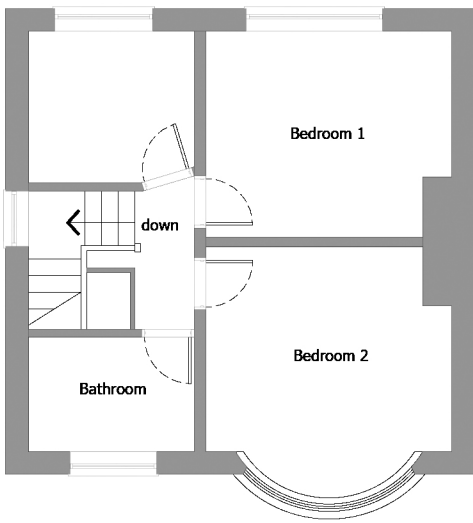

Existing First Floor

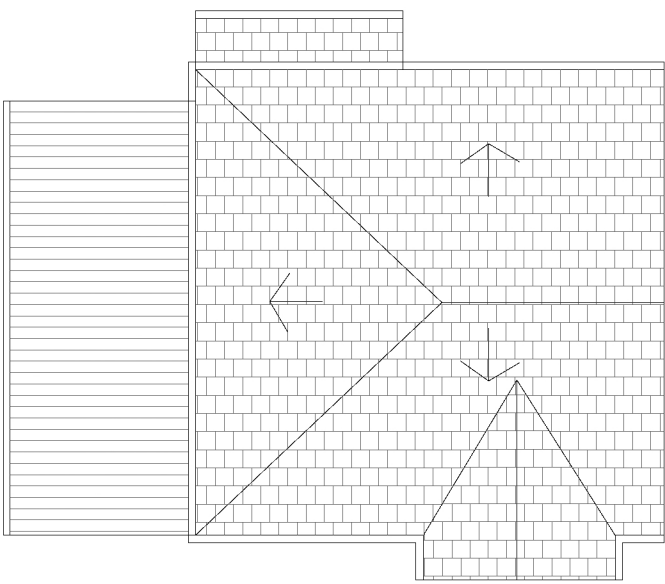



Existing Roof Plan




Existing Front Elevation



Existing Rear Elevation

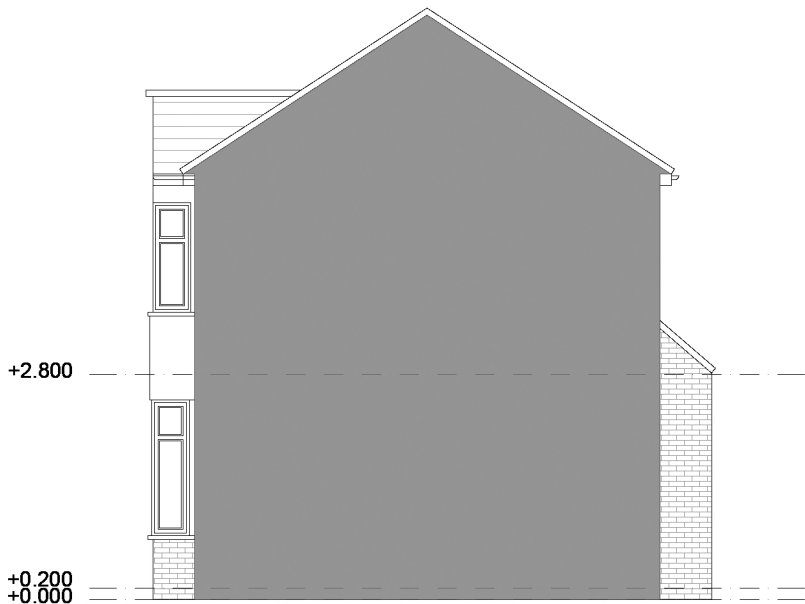 

Existing Side Elevation A

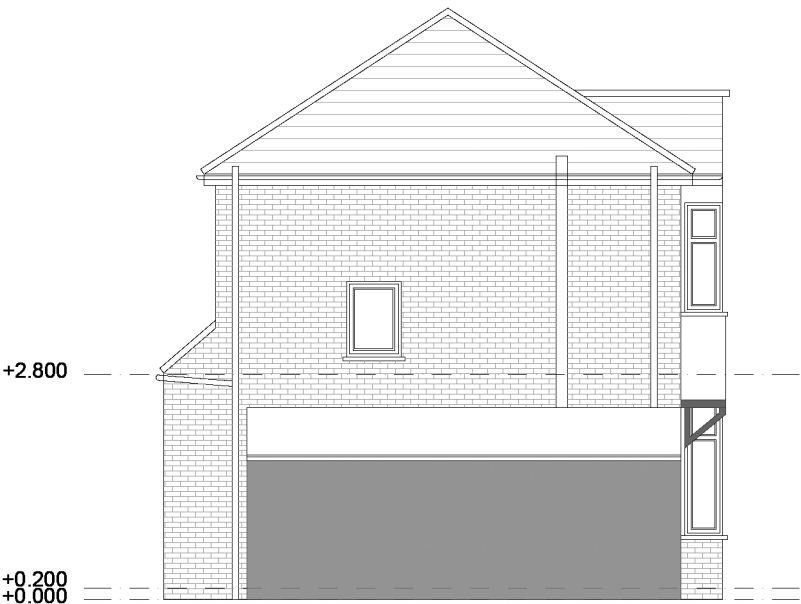

Existing Side Elevation B



96 Blacker Rd, Birkby, HD1 5HN

T: +44 (0)7514690111

E: adfstudio11@gmail.com

PROJECT:

Proposed double storey side and
Rear extension on first floor and rear
kitchen extension.

ADDRESS

74 Bluestone Road, M409HY

DRAWING:

Existing Plans & Elevations, Roof plan

DATE: MAR_22	DRAWN BY: DA	CHECKED BY: SB
SCALE: 1:100_A2	DRAWING NO: 50-15/01	REV: REV