




	Revision	Date	By	Chk.
-	First issued	12.04.22	EY	PT

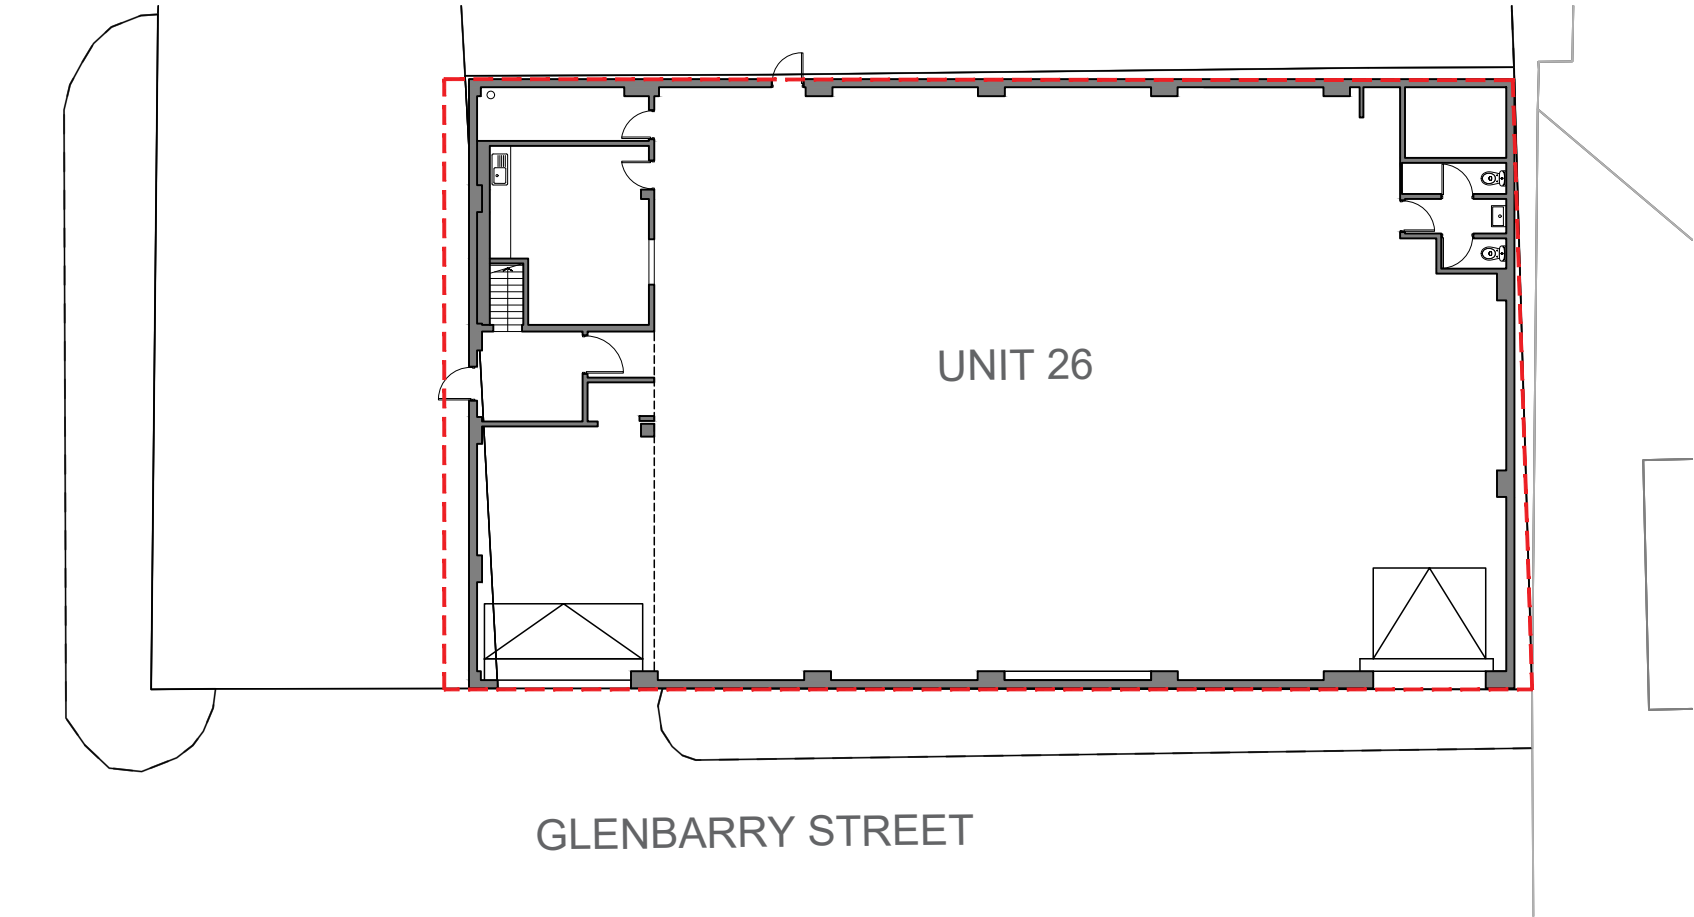

EXISTING GROUND FLOOR PLAN 1:200 @A3

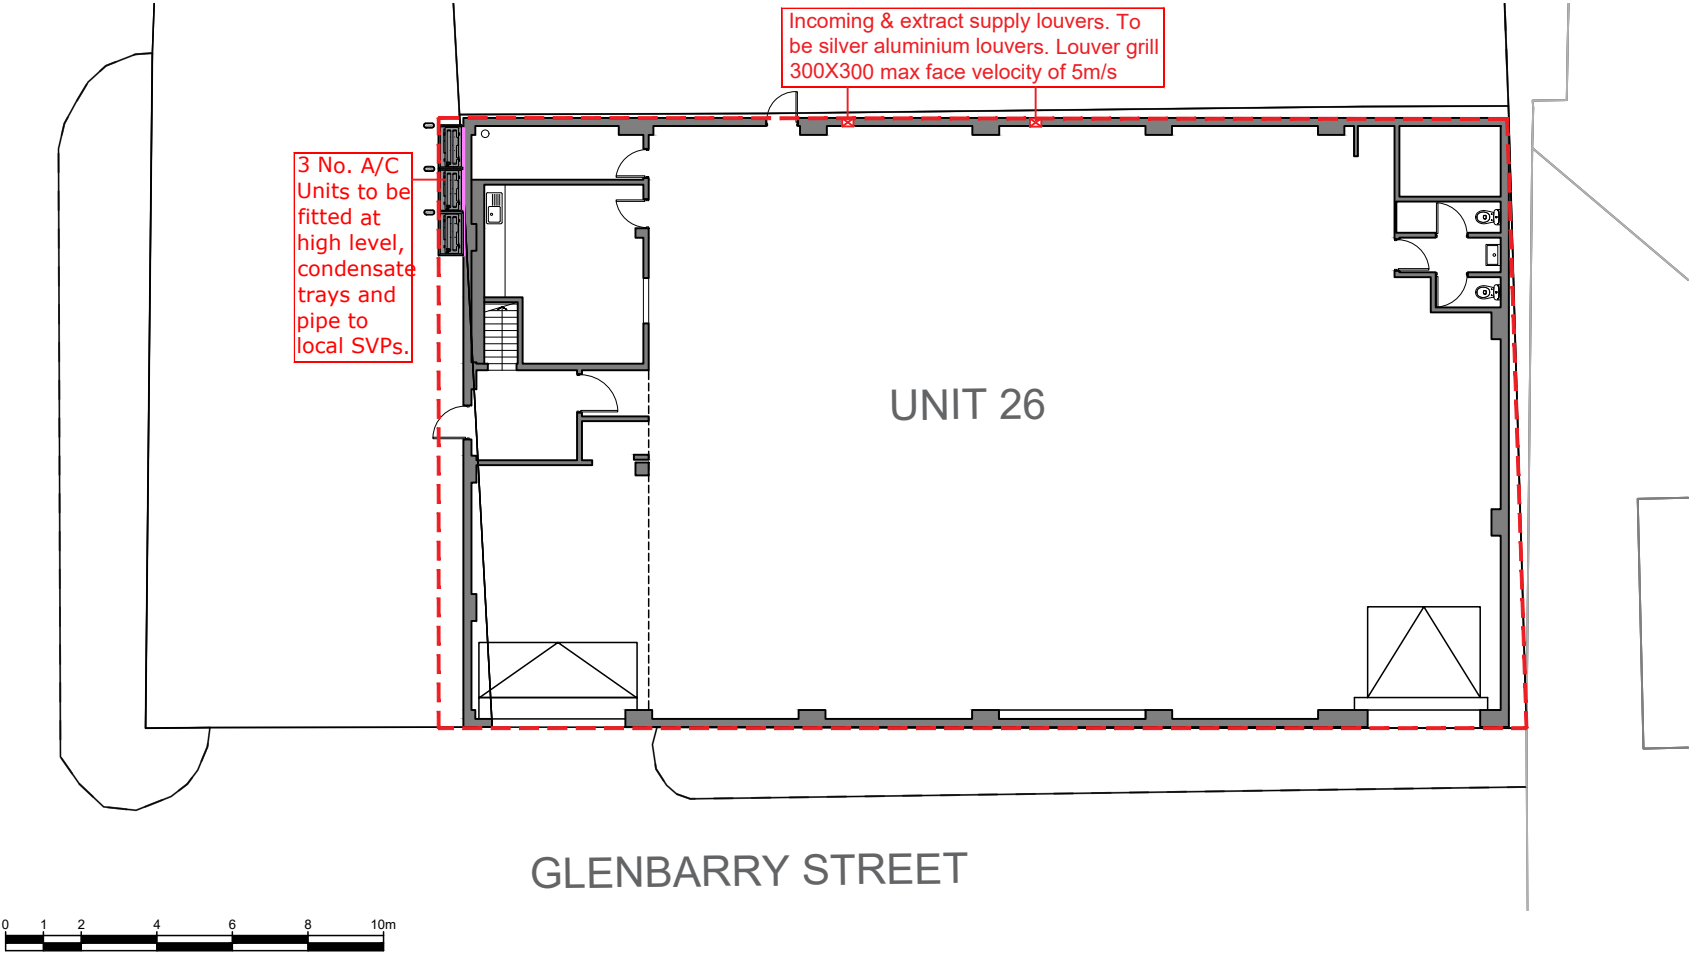

PROPOSED GROUND FLOOR PLAN 1:200 @A3

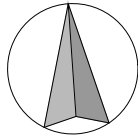

Status	PLANNING		
Client			
Architect			
Project Title	UNIT 26, MIDLAND STREET MANCHESTER M12 6LB		
Drawing Title	EXISTING & PROPOSED GROUND FLOOR PLAN		
Project Number	Drawing Number	Revision	
A00243-P	101	--	
Drawn	Checked	Scale	Date
EY	PT	AS SHOWN@A3	12.04.22
The content of this drawing is the property of RPM Consult and may not be copied in whole or part without formal consent.			