
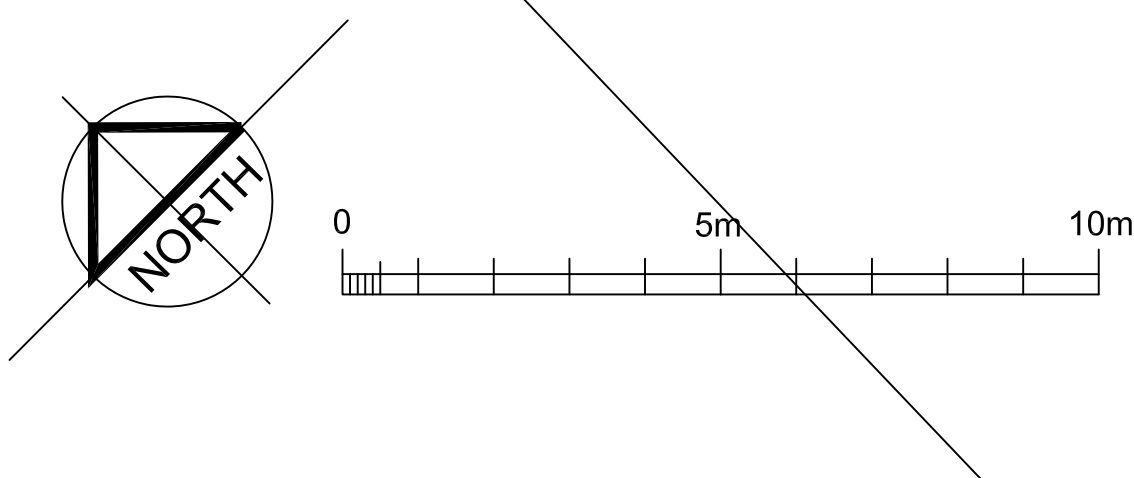


FLOYD AVENUE

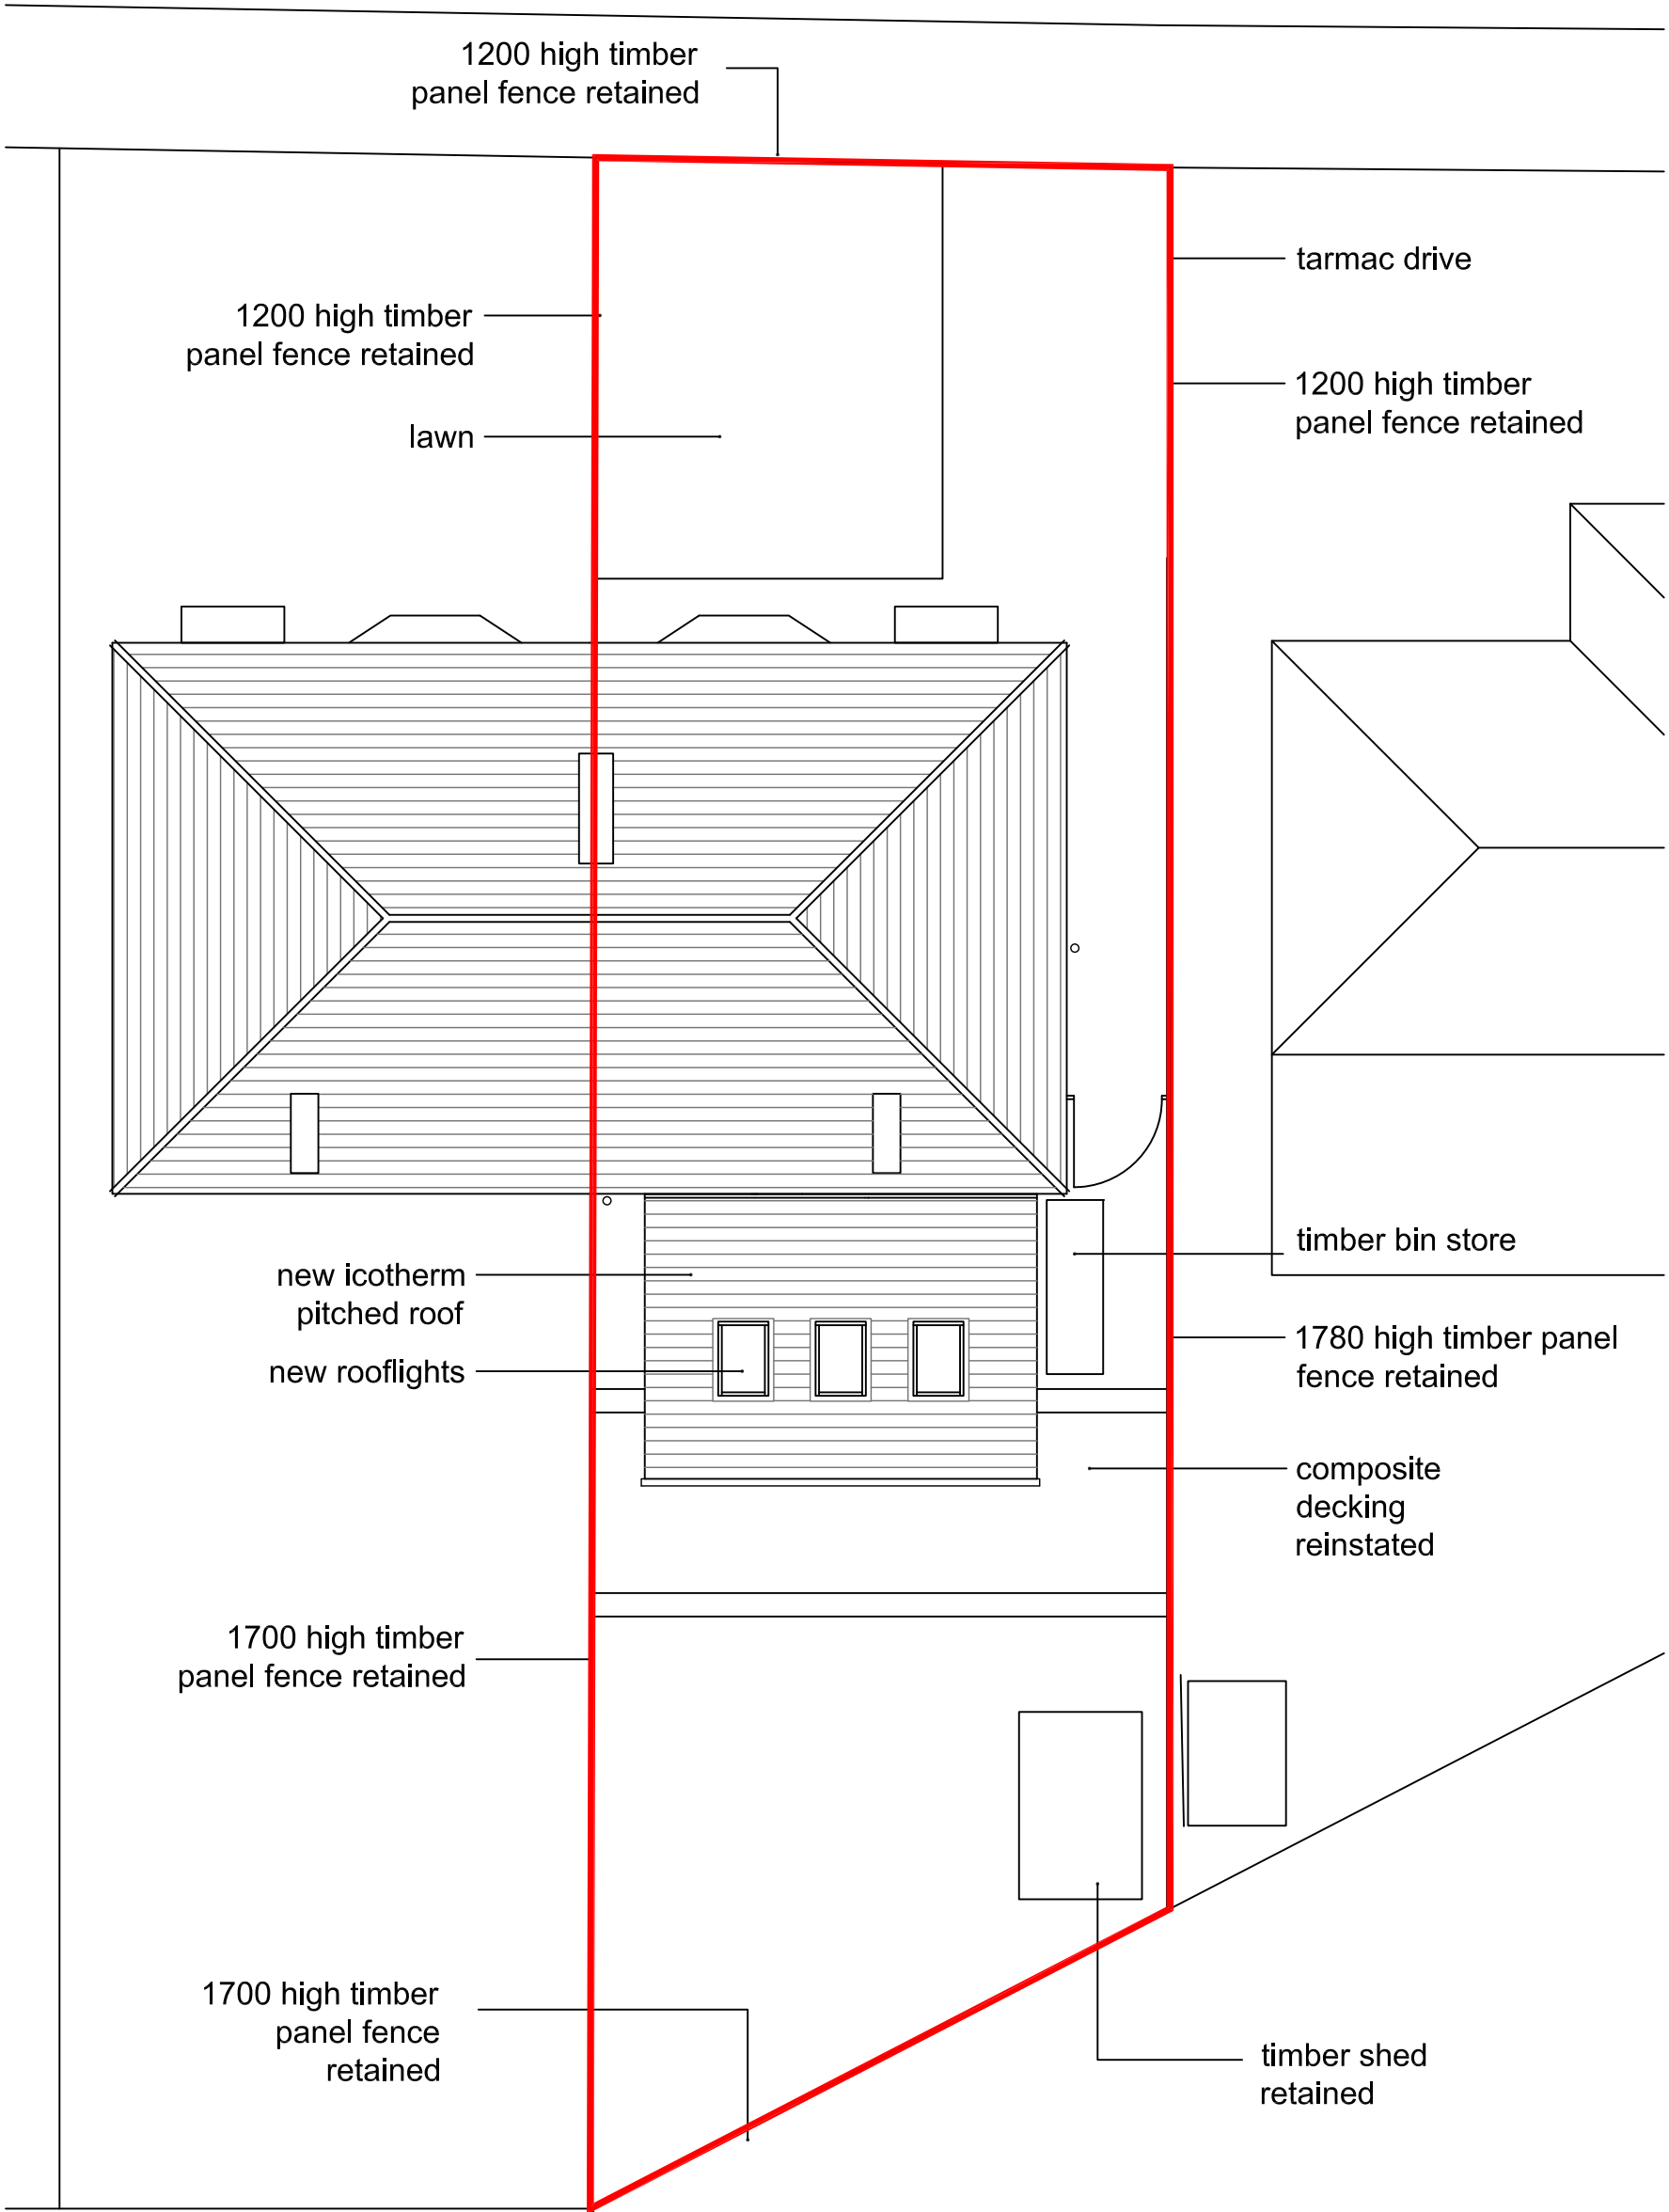

revisions	
proposed site plan and roof plan 8 floyd avenue chorlton	
date: april 2022	scale 1:100 @a3
status: preliminary	dwg. d421/C/04
DO NOT SCALE - IF DIMENSIONS ARE NOT GIVEN PLEASE ASK	