



| Revision | Date | By | Chk. |
|----------|------|----|------|
|          |      |    |      |

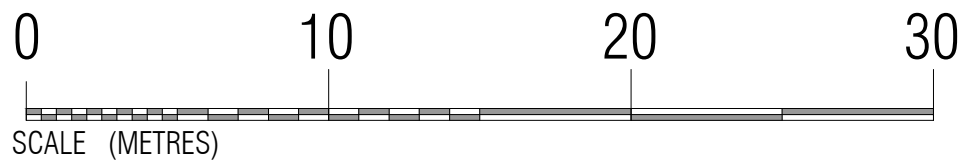

Do Not Scale. Dimensions from Drawings.  
All dimensions to be verified on site, and any discrepancy to be notified to the Architect.

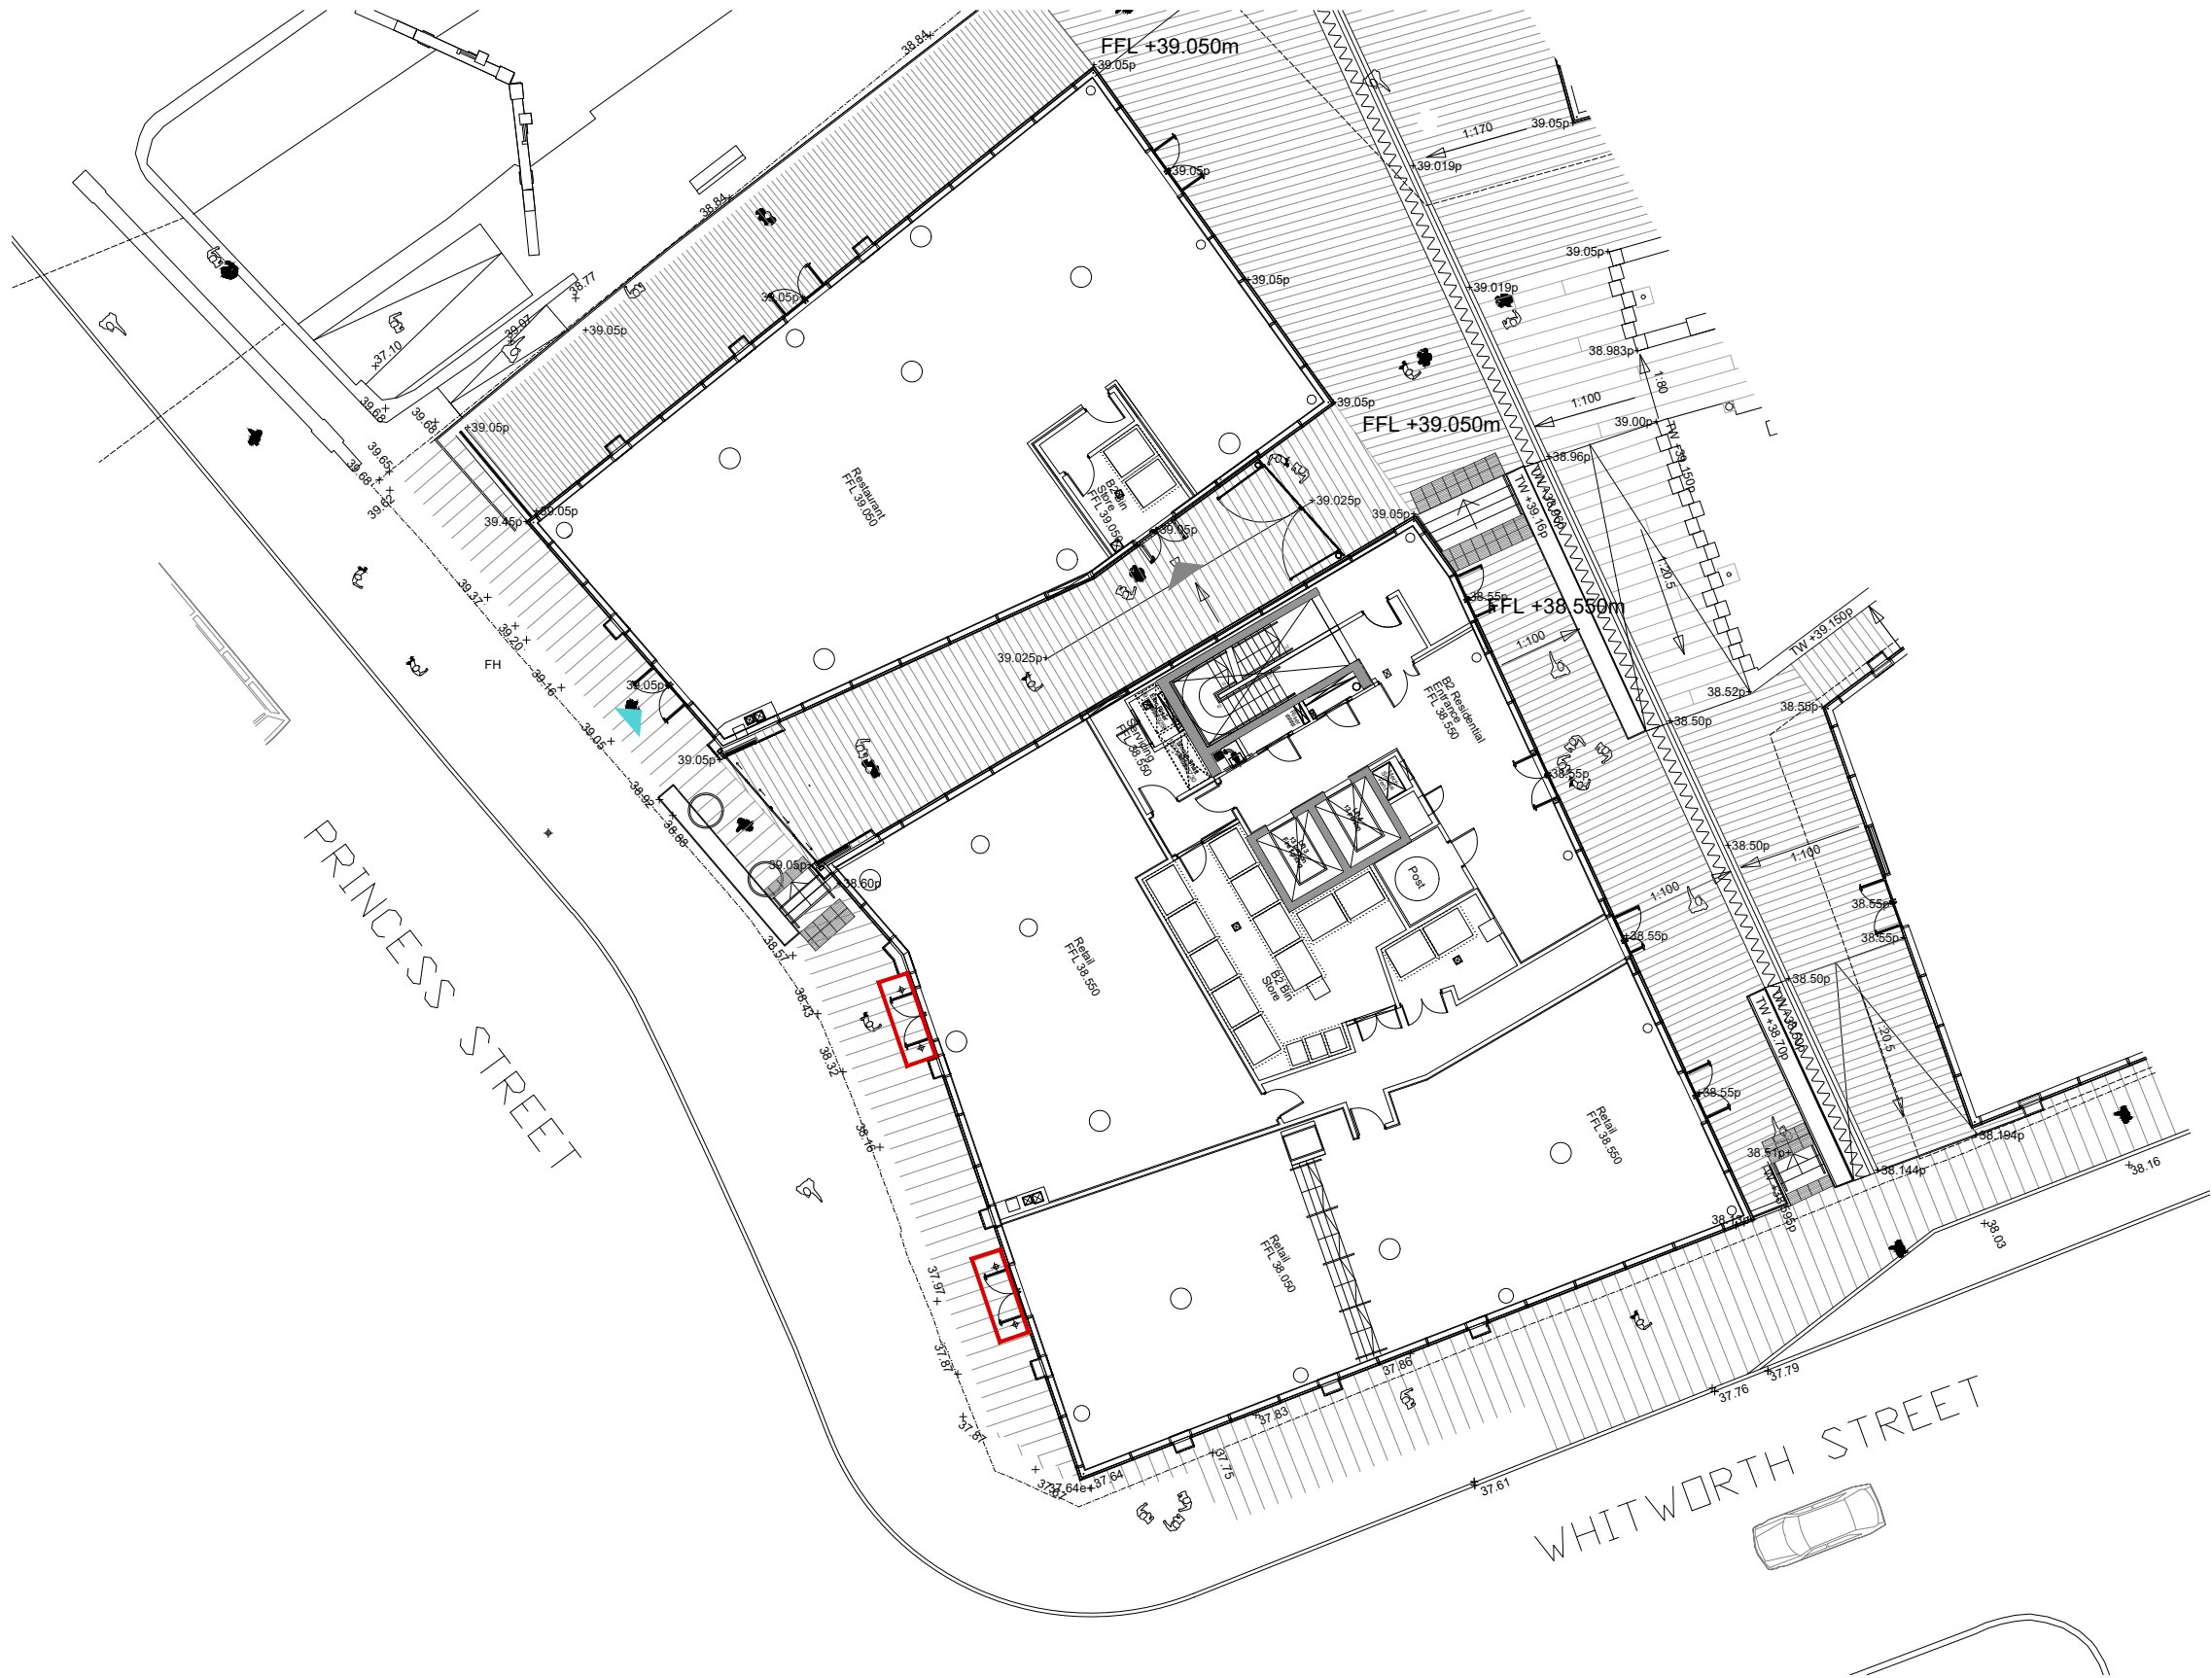

Castlecroft Business Centre Tom Johnston Road  
Dundee DD4 8XD  
T: 01382 774111 F: 01382 739382  
mail@amcaarchitect.co.uk

|                                                                               |                     |                                                                                       |          |
|-------------------------------------------------------------------------------|---------------------|---------------------------------------------------------------------------------------|----------|
| Drawn by<br>KP                                                                | Date<br>DEC 2021    |  |          |
| Checked by<br>AJM                                                             | Scale<br>1:250 @ A3 |                                                                                       |          |
| Job<br>Manchester New Square<br>Princess Street<br>Whitworth Street<br>M1 3NY |                     |                                                                                       |          |
| Drawing<br>PLANNING APPLICATION<br>SITE PLAN                                  |                     |                                                                                       |          |
| Co-operative Proj No<br>0000                                                  | AMCA Job No<br>3910 | Drawing No<br>PL_002                                                                  | Rev.<br> |
| CAD Ref 3910_MNSQ_PL_001_Rev_..._dwg                                          |                     |                                                                                       |          |