


SITE PLAN

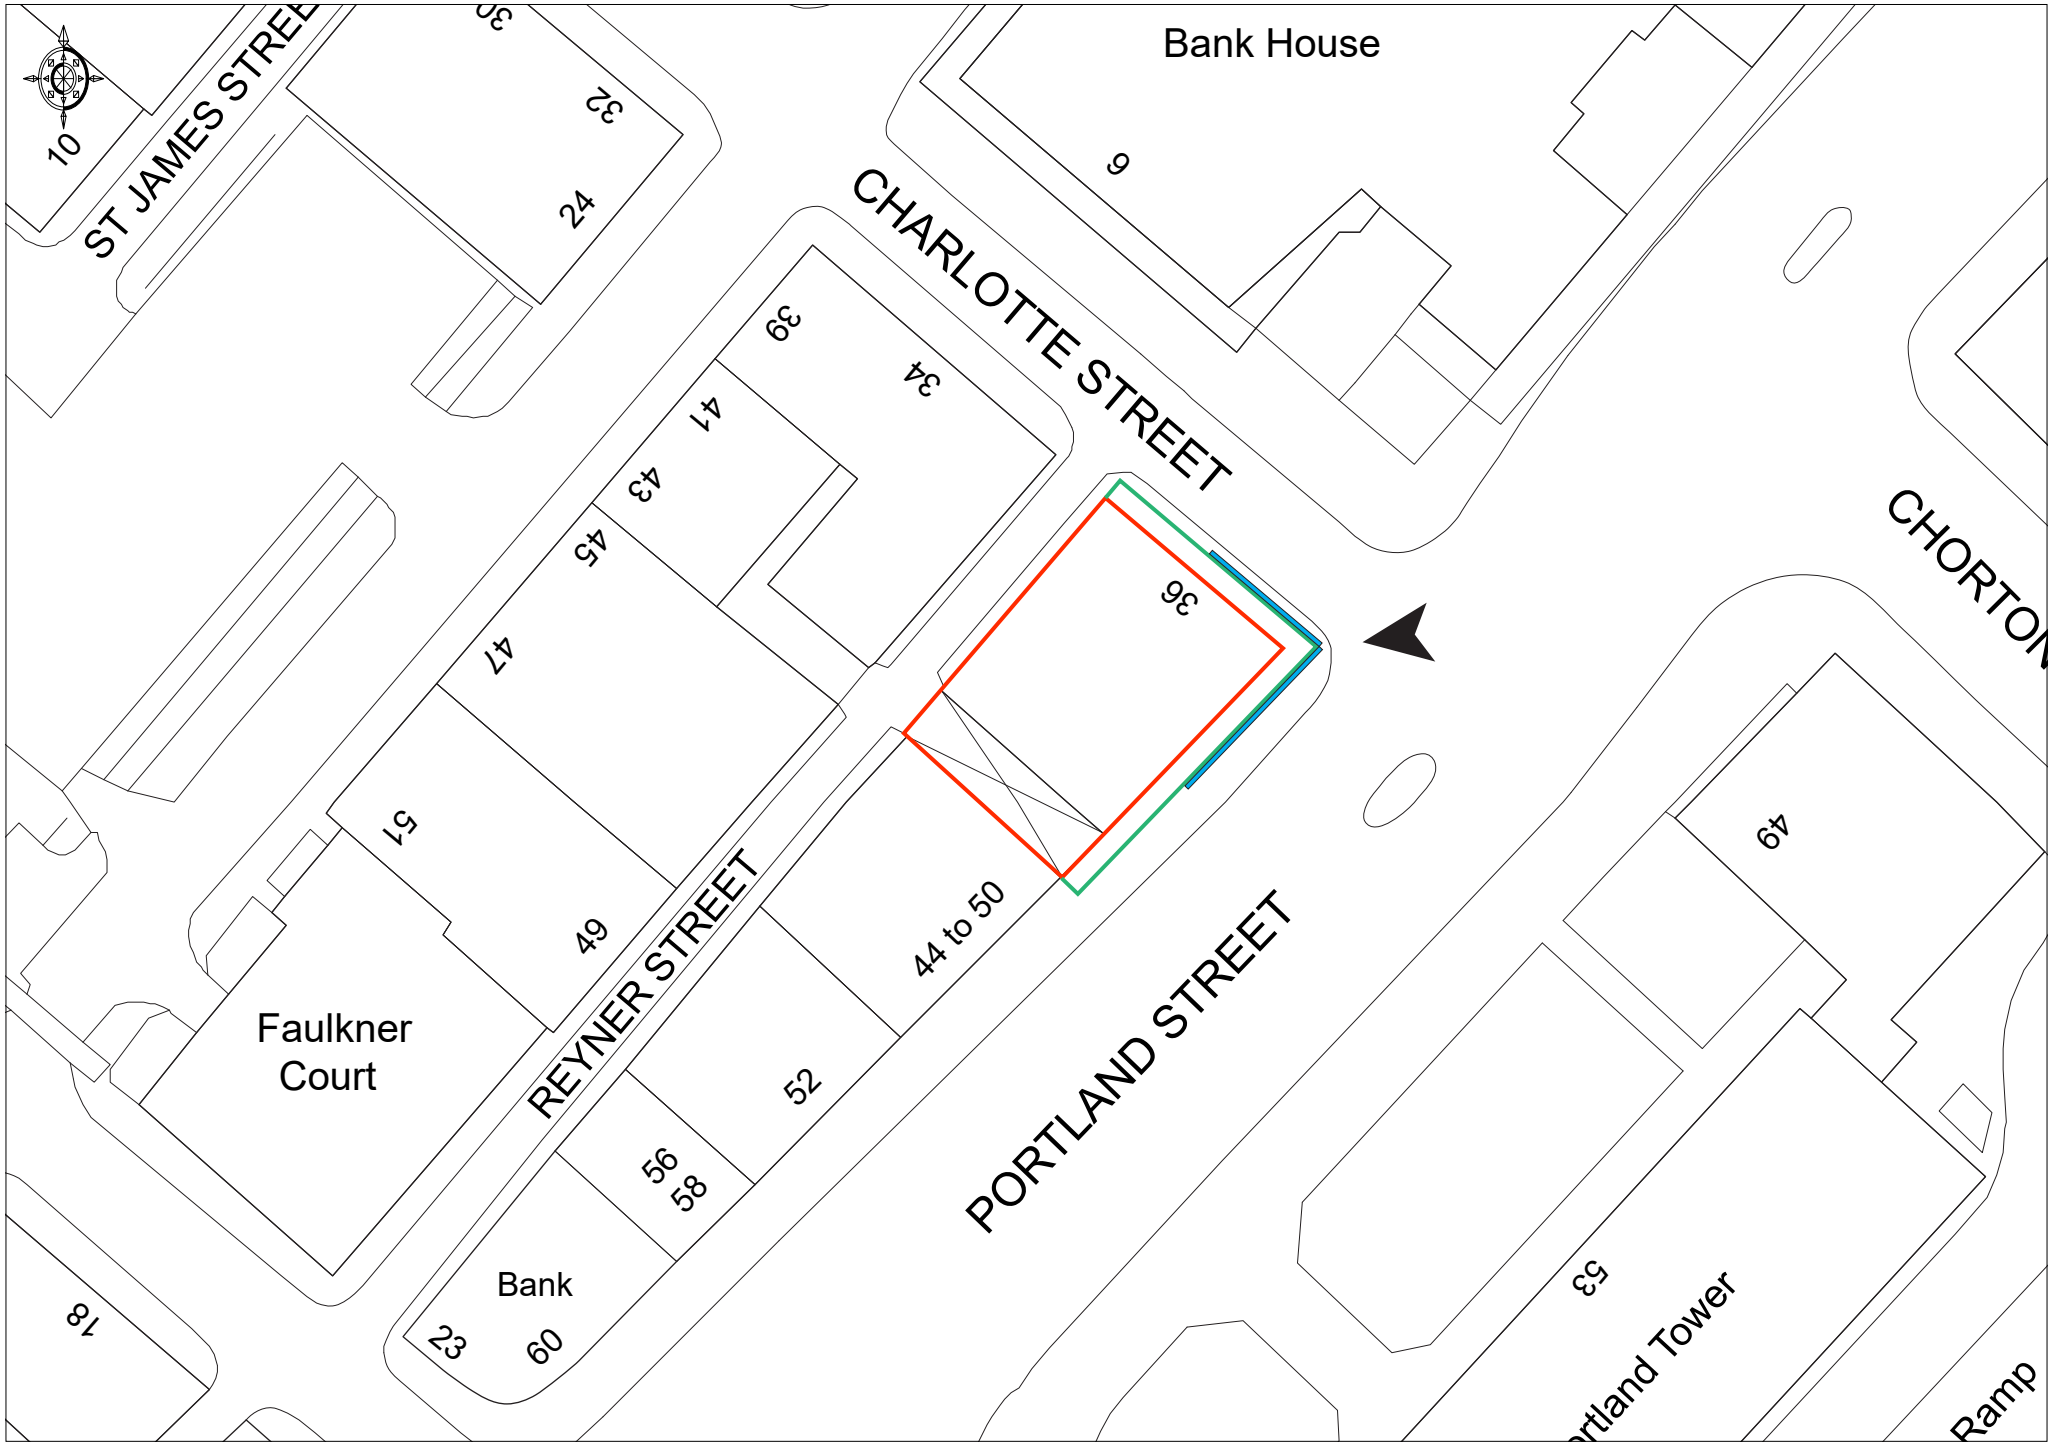

- Site Location
- Advertising Area
- Scaffolding

Site:
Fraser House, 36 Charlotte Street, Manchester, M1 4FD

Title:
Site Plan

Date:
20/07/2021

Dwg. No:
PY4078/002

Rev:
rev A

Scale: 1:500@A3

