


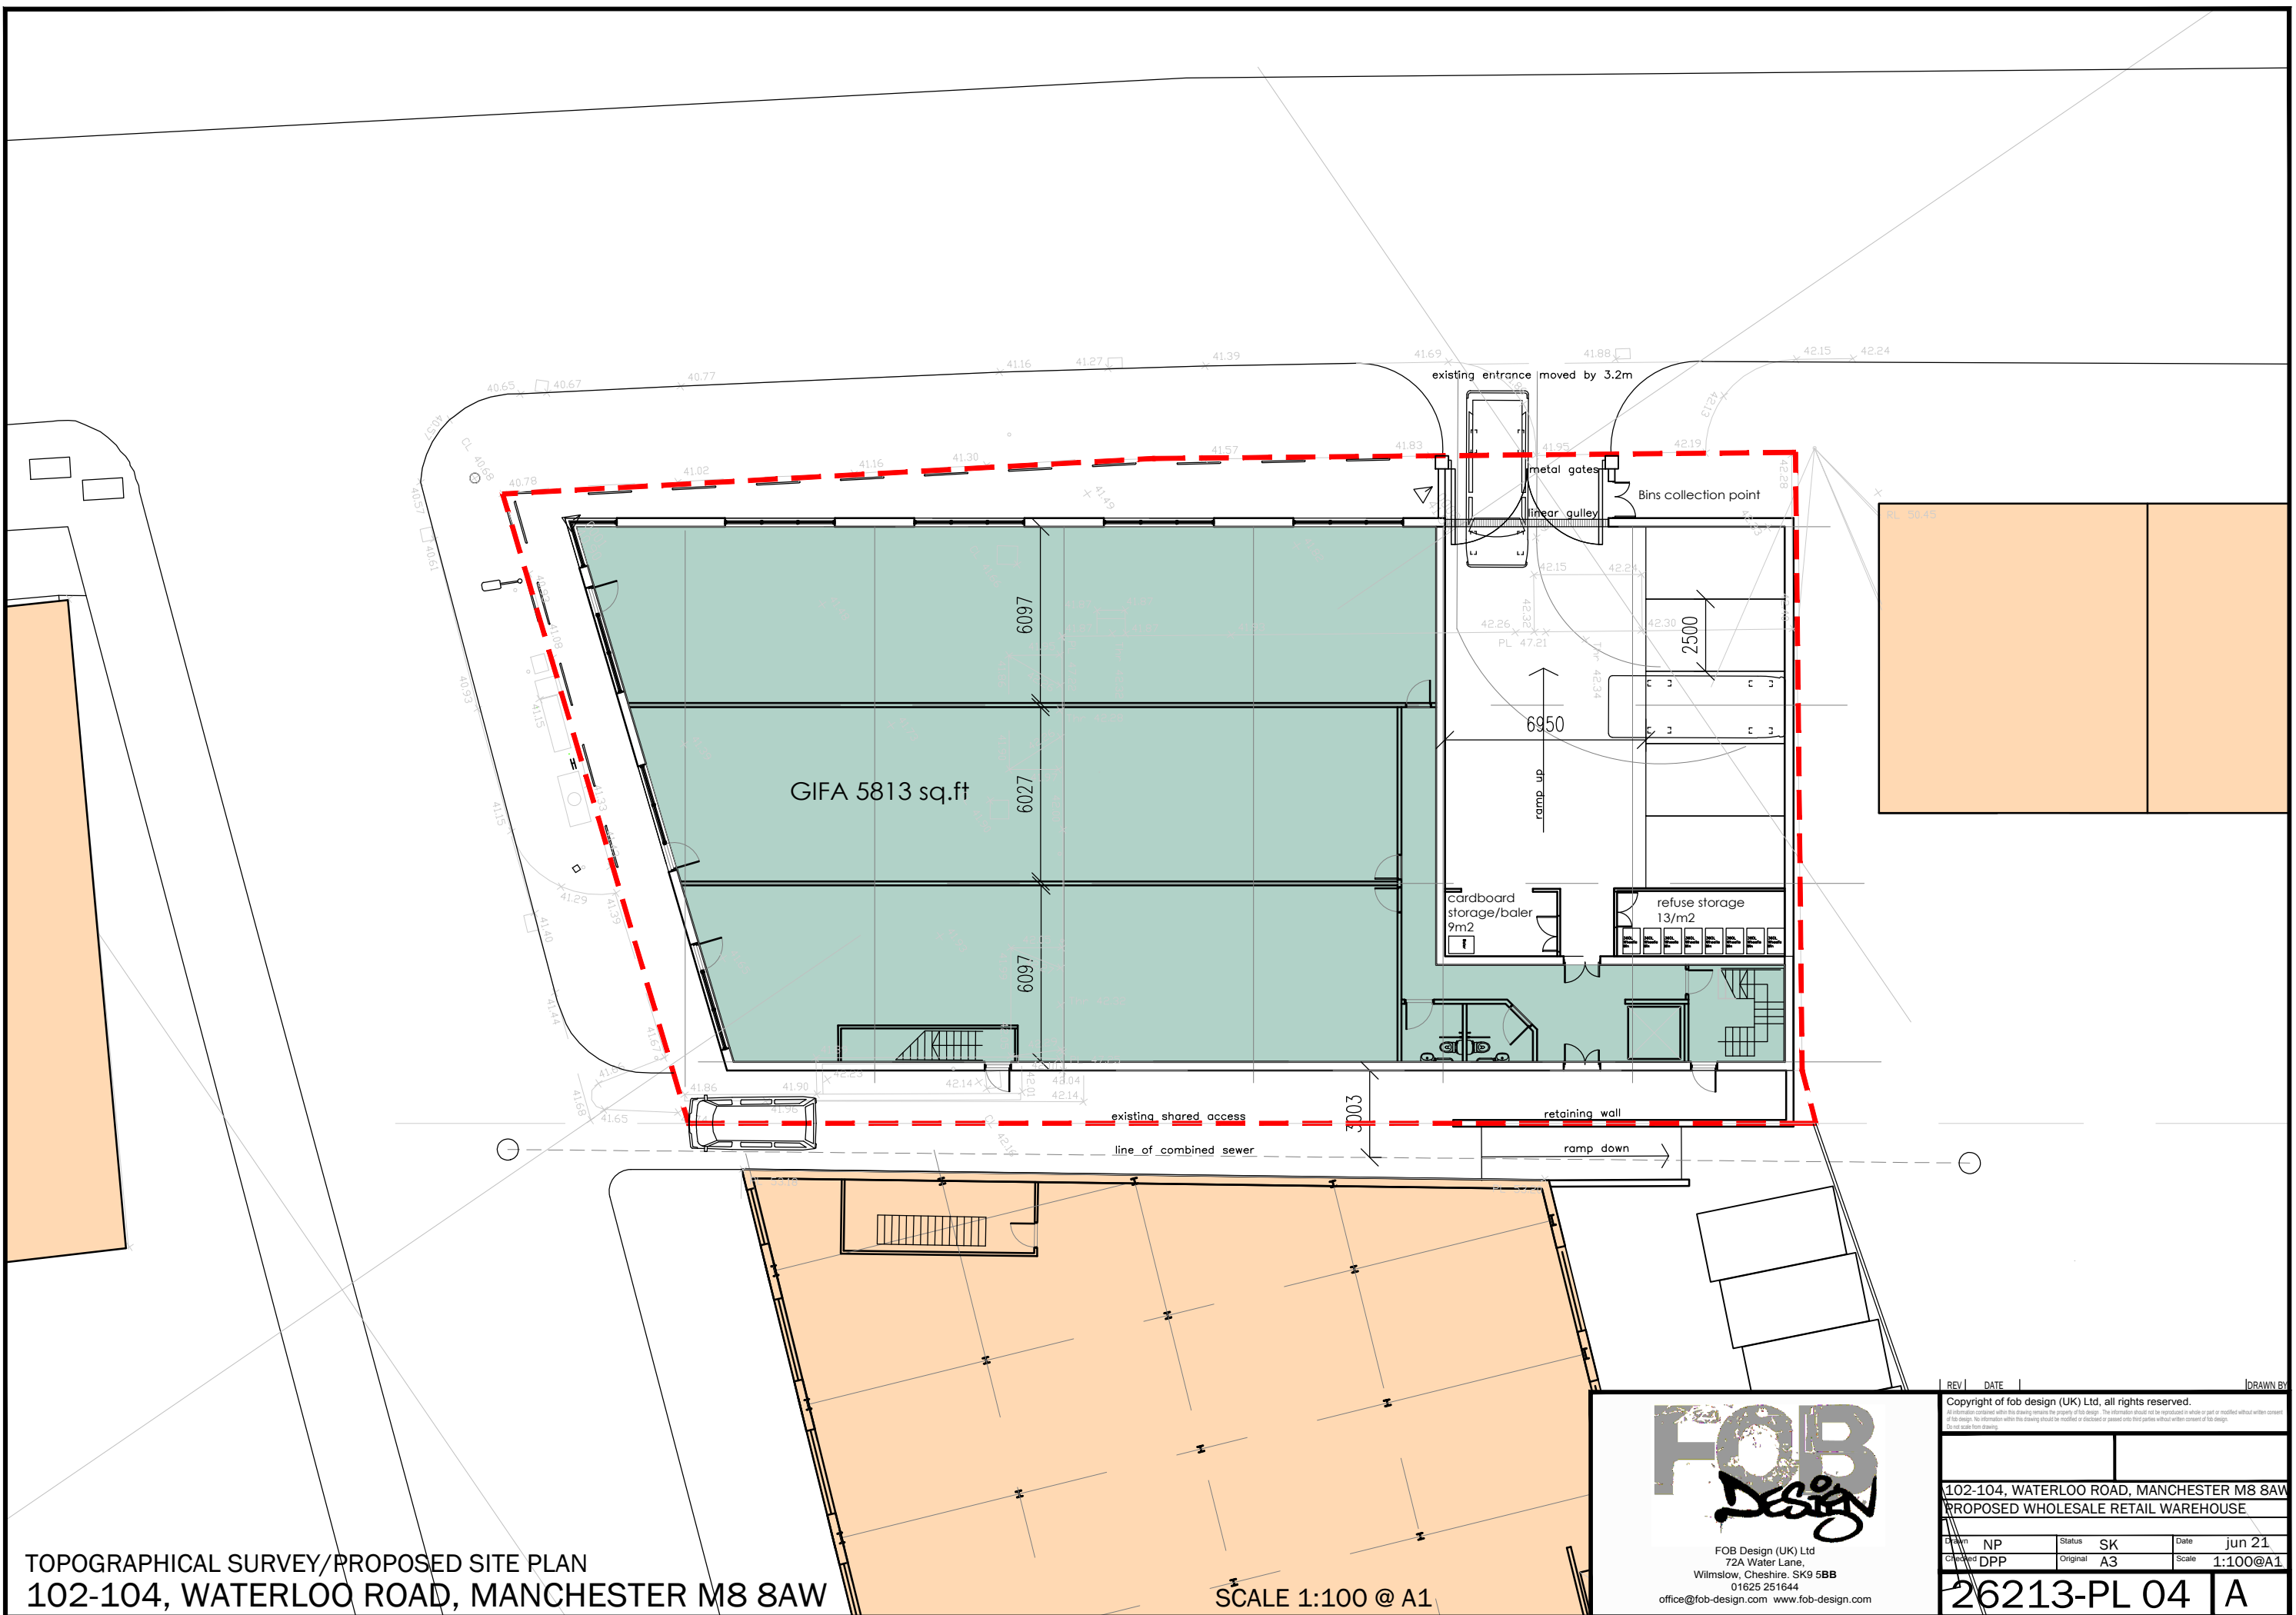

TOPOGRAPHICAL SURVEY/PROPOSED SITE PLAN
102-104, WATERLOO ROAD, MANCHESTER M8 8AW

SCALE 1:100 @ A1

FOB
Design

FOB Design (UK) Ltd
72A Water Lane,
Wilmslow, Cheshire. SK9 5BB
01625 251644
office@fob-design.com www.fob-design.com

REV		DATE		DRAWN BY	
Copyright of fob design (UK) Ltd, all rights reserved.					
A drawing which has been made for the design of this drawing should be treated as the property of fob design and not be modified without written consent of fob design. No information within this drawing should be modified or disclosed or passed onto third parties without written consent of fob design.					
Do not scale from drawing.					
102-104, WATERLOO ROAD, MANCHESTER M8 8AW					
PROPOSED WHOLESALE RETAIL WAREHOUSE					
Drawn NP		Status SK		Date jun 21	
Checked DPP		Original A3		Scale 1:100@A1	
26213-PL 04 A					