


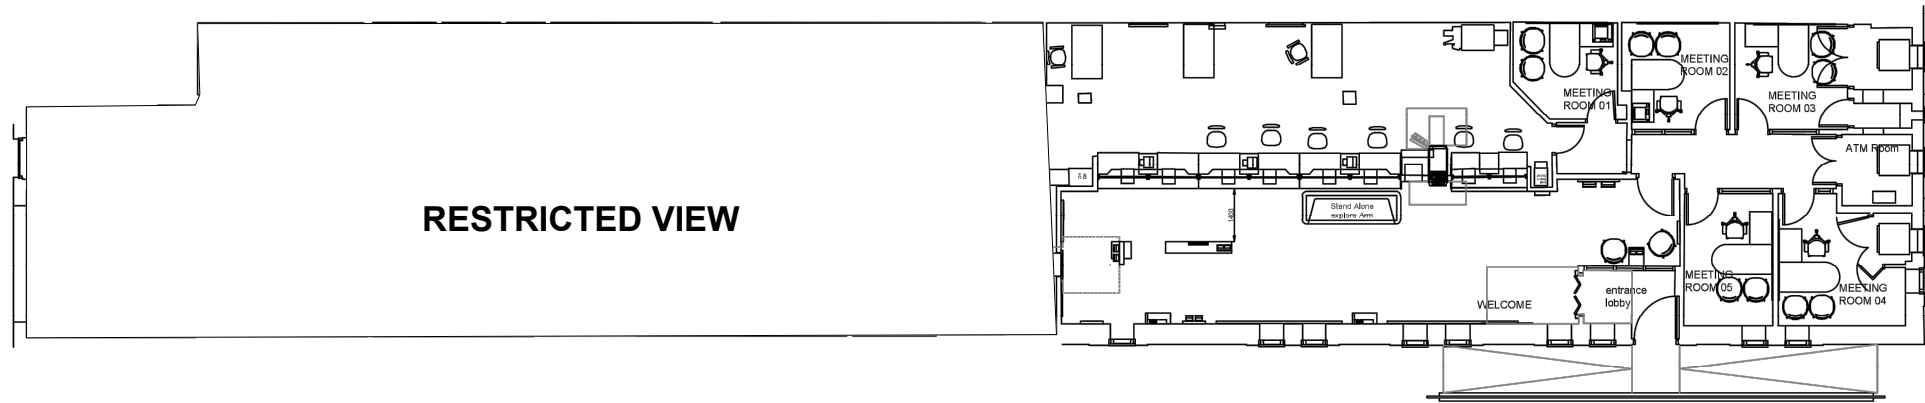
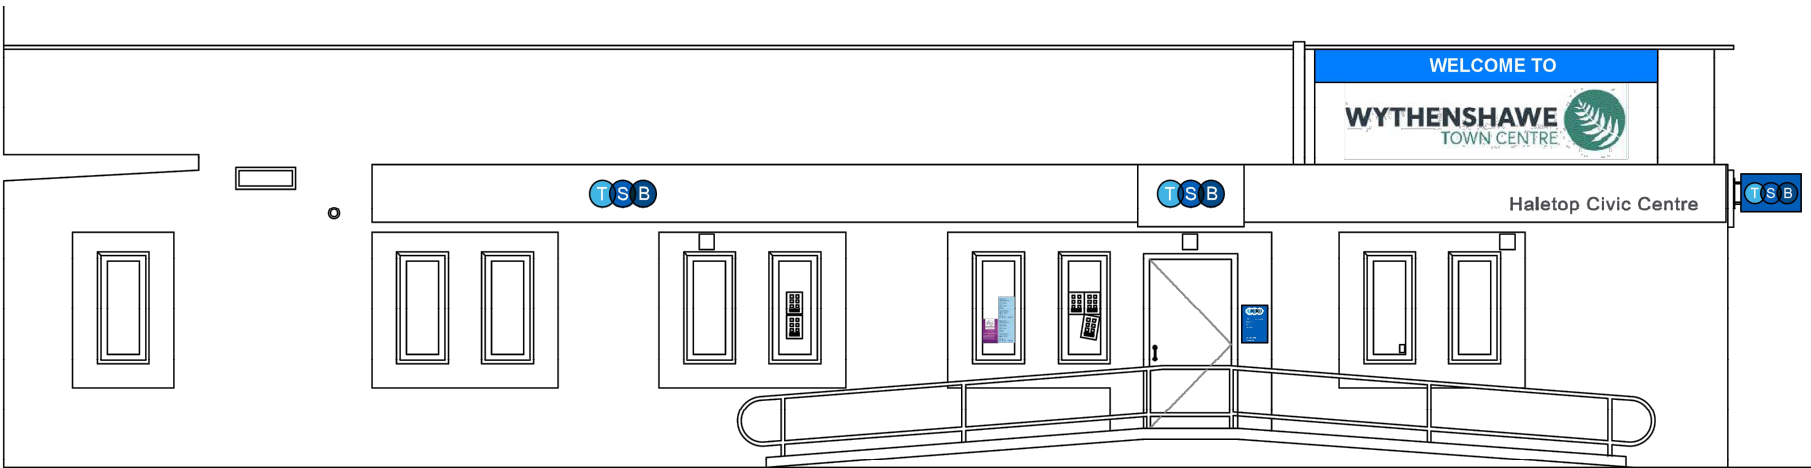


 


Existing Ground Floor GA
Scale: 1:200

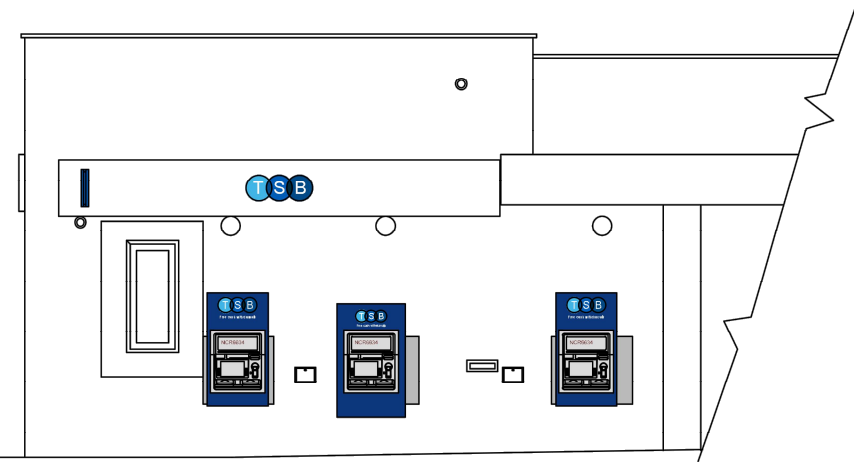


Existing Front Elevation
Scale: 1:100

 

Existing Side Elevation
Scale: 1:100

 

Site Block Plan
Scale: 1:500

 

-	-	-
REVISION:	COMMENT:	DATE: