

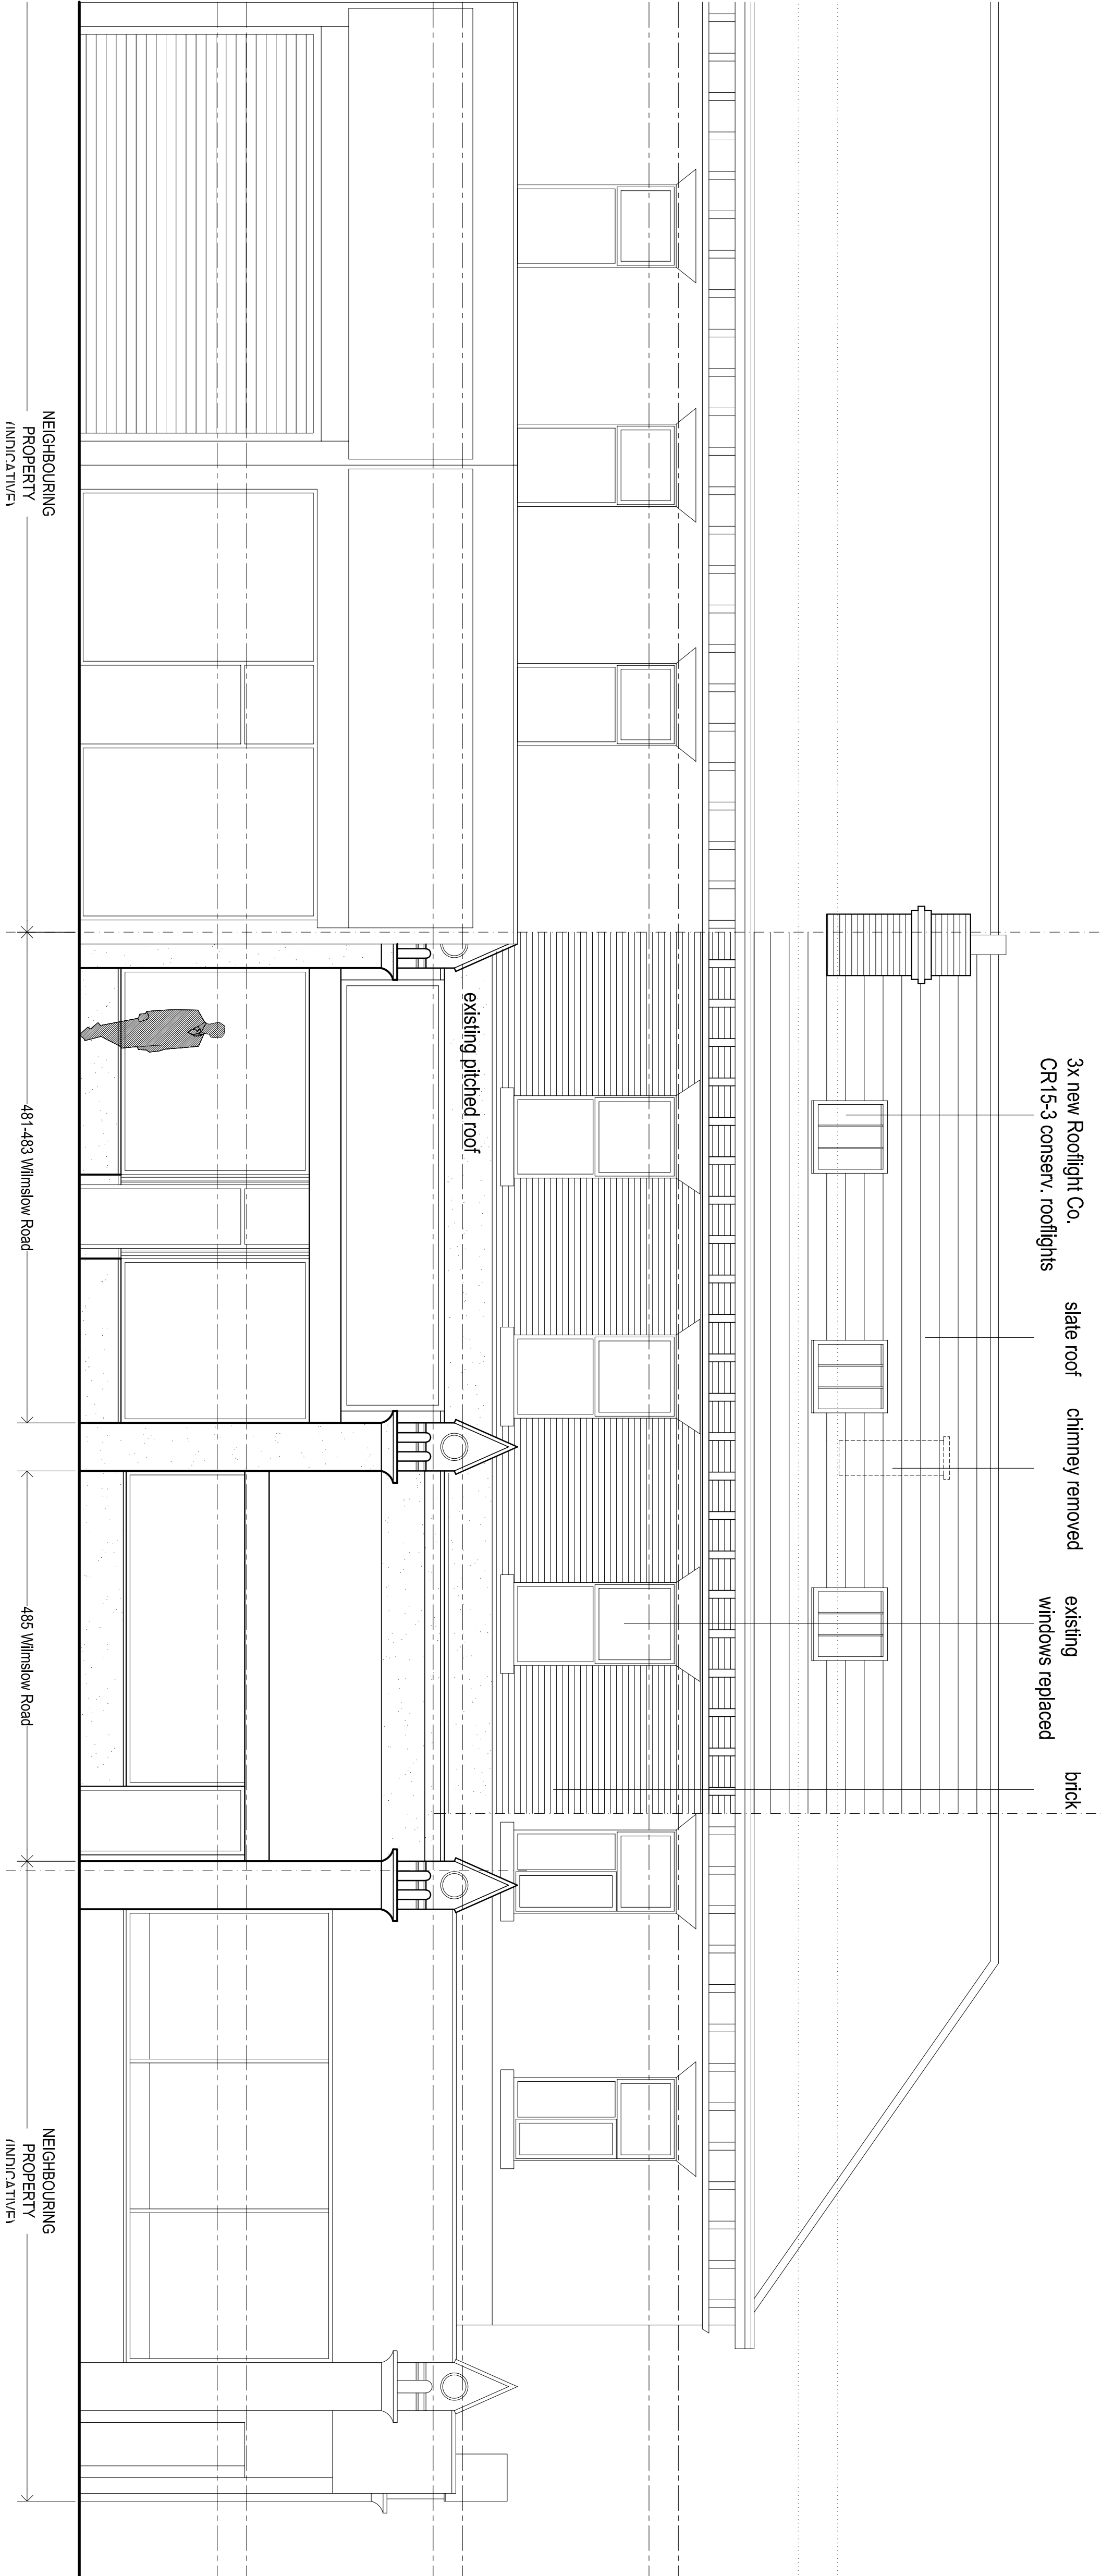


- NOTES**
- Design & drawings are copyright of Hive Architects Studio Ltd. and written permission must be obtained before duplication
 - Do not scale from drawing or derive dimensions from digital forms
 - All dimensions are to be checked before commencing work or placing orders
 - Any discrepancy found between information herein and that given elsewhere or found on site shall be reported in writing to the architect immediately

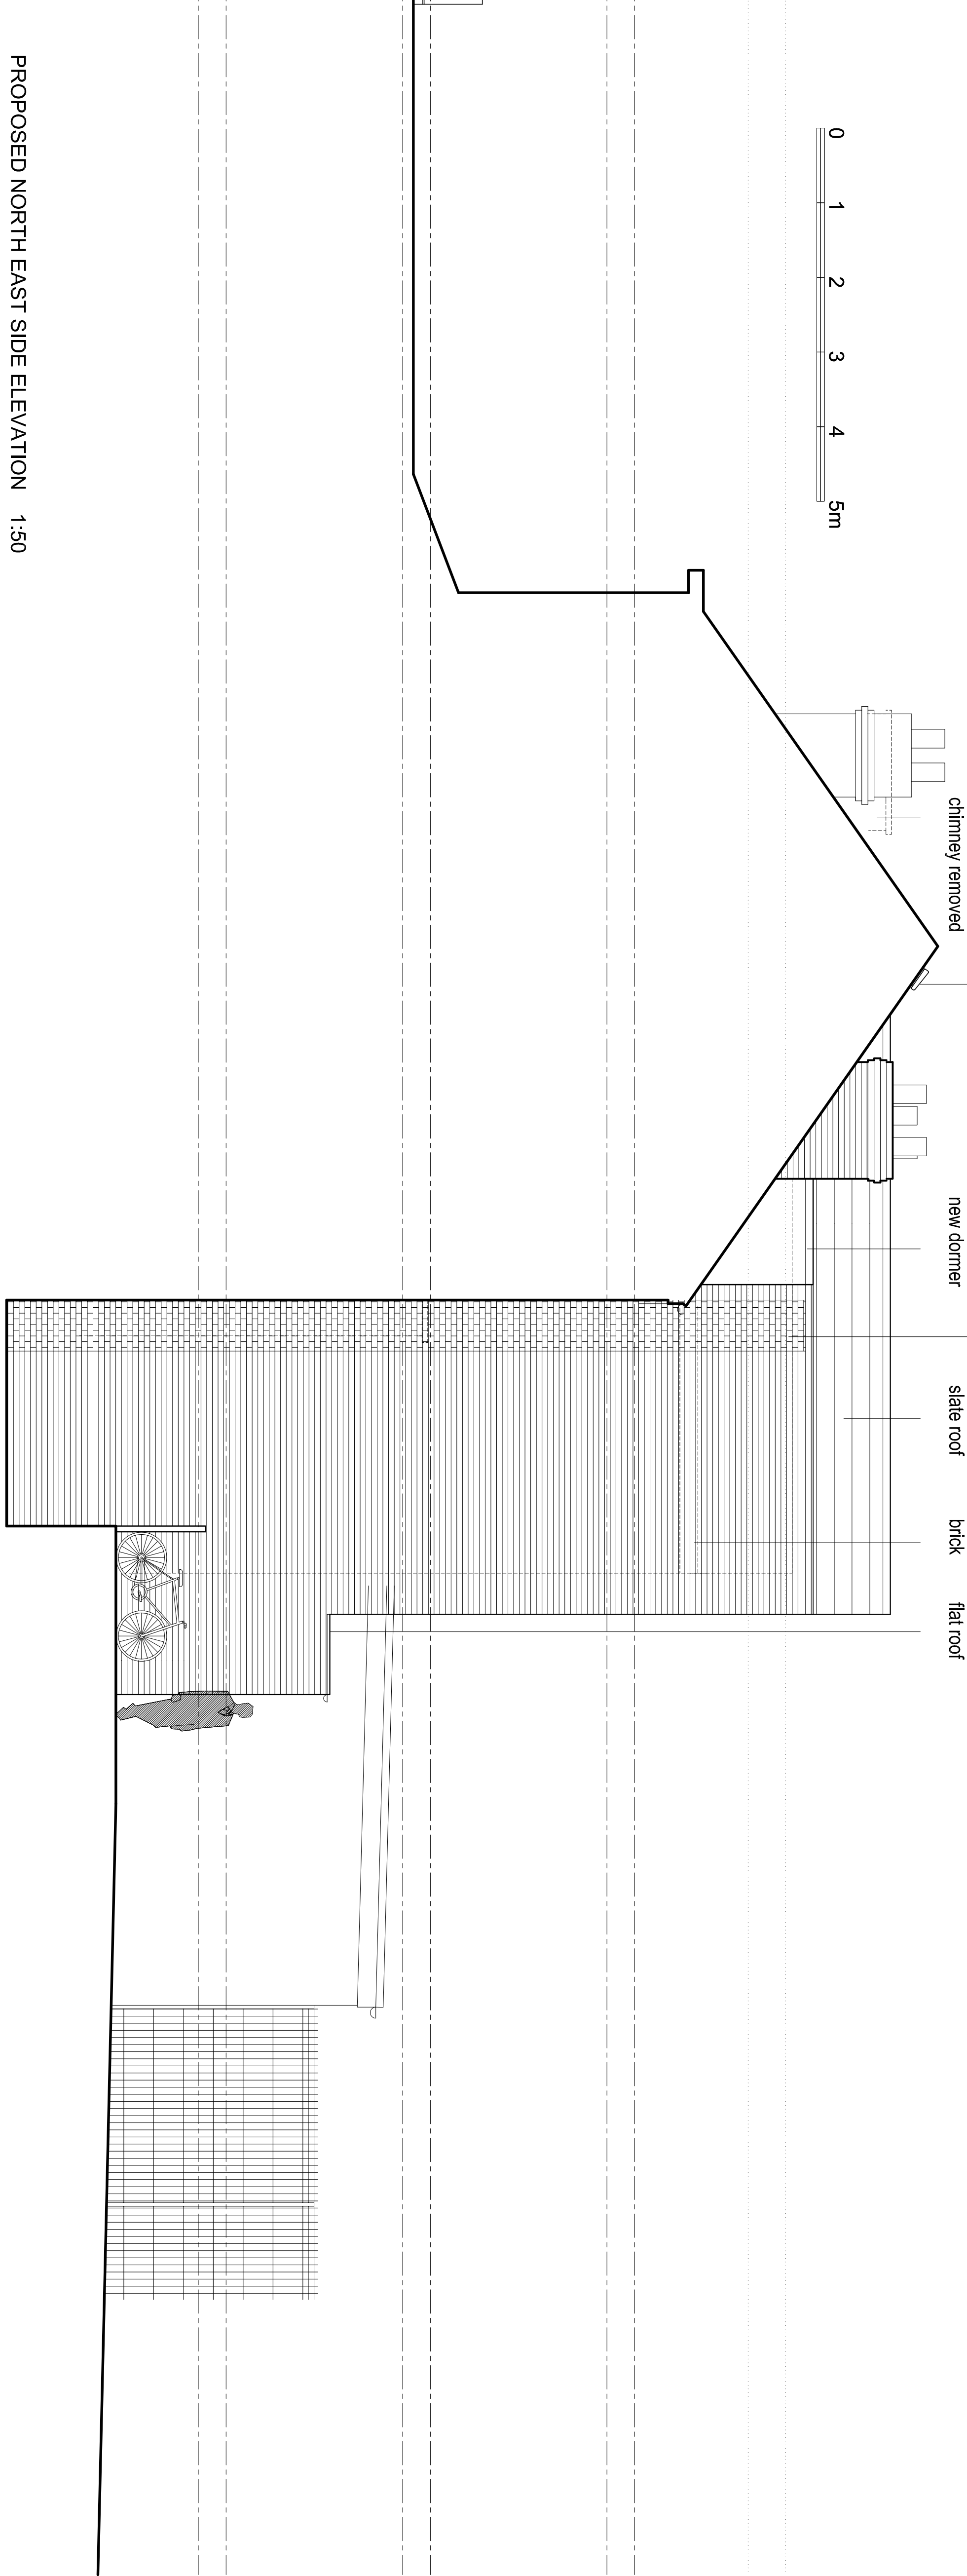

PROPOSED FRONT ELEVATION 1:50

 

PROPOSED NORTH EAST SIDE ELEVATION 1:50

Hive Architects Studio Ltd. Beck House, 77a King Street, Knutstord, WA16 6DX T: 01565 748050 E: hello@hivearchitects.co.uk W: www.hivearchitects.co.uk Registered in England, 07557868			
Project	Extension & Alterations at 481-485 Wilmslow Road, Manchester, M20 4AN		
Project Ref	184-01		
Drawing Title	Proposed Elevations		
Drawing no.	13		
Scale	STATED @ A1		
Date	09/07/19		
Drawn	VG		
Stage	Planning		
Revision	D		

D	6.4.22	JC	Alterations to new build scheme
C	26.6.20	VG	Updates to mech. vent outlets and rooflights
B	25.5.20	RM	Outrigger materials altered
A	18.3.20	VG	Mech ex inlet added
Rev	Date	By	Note