


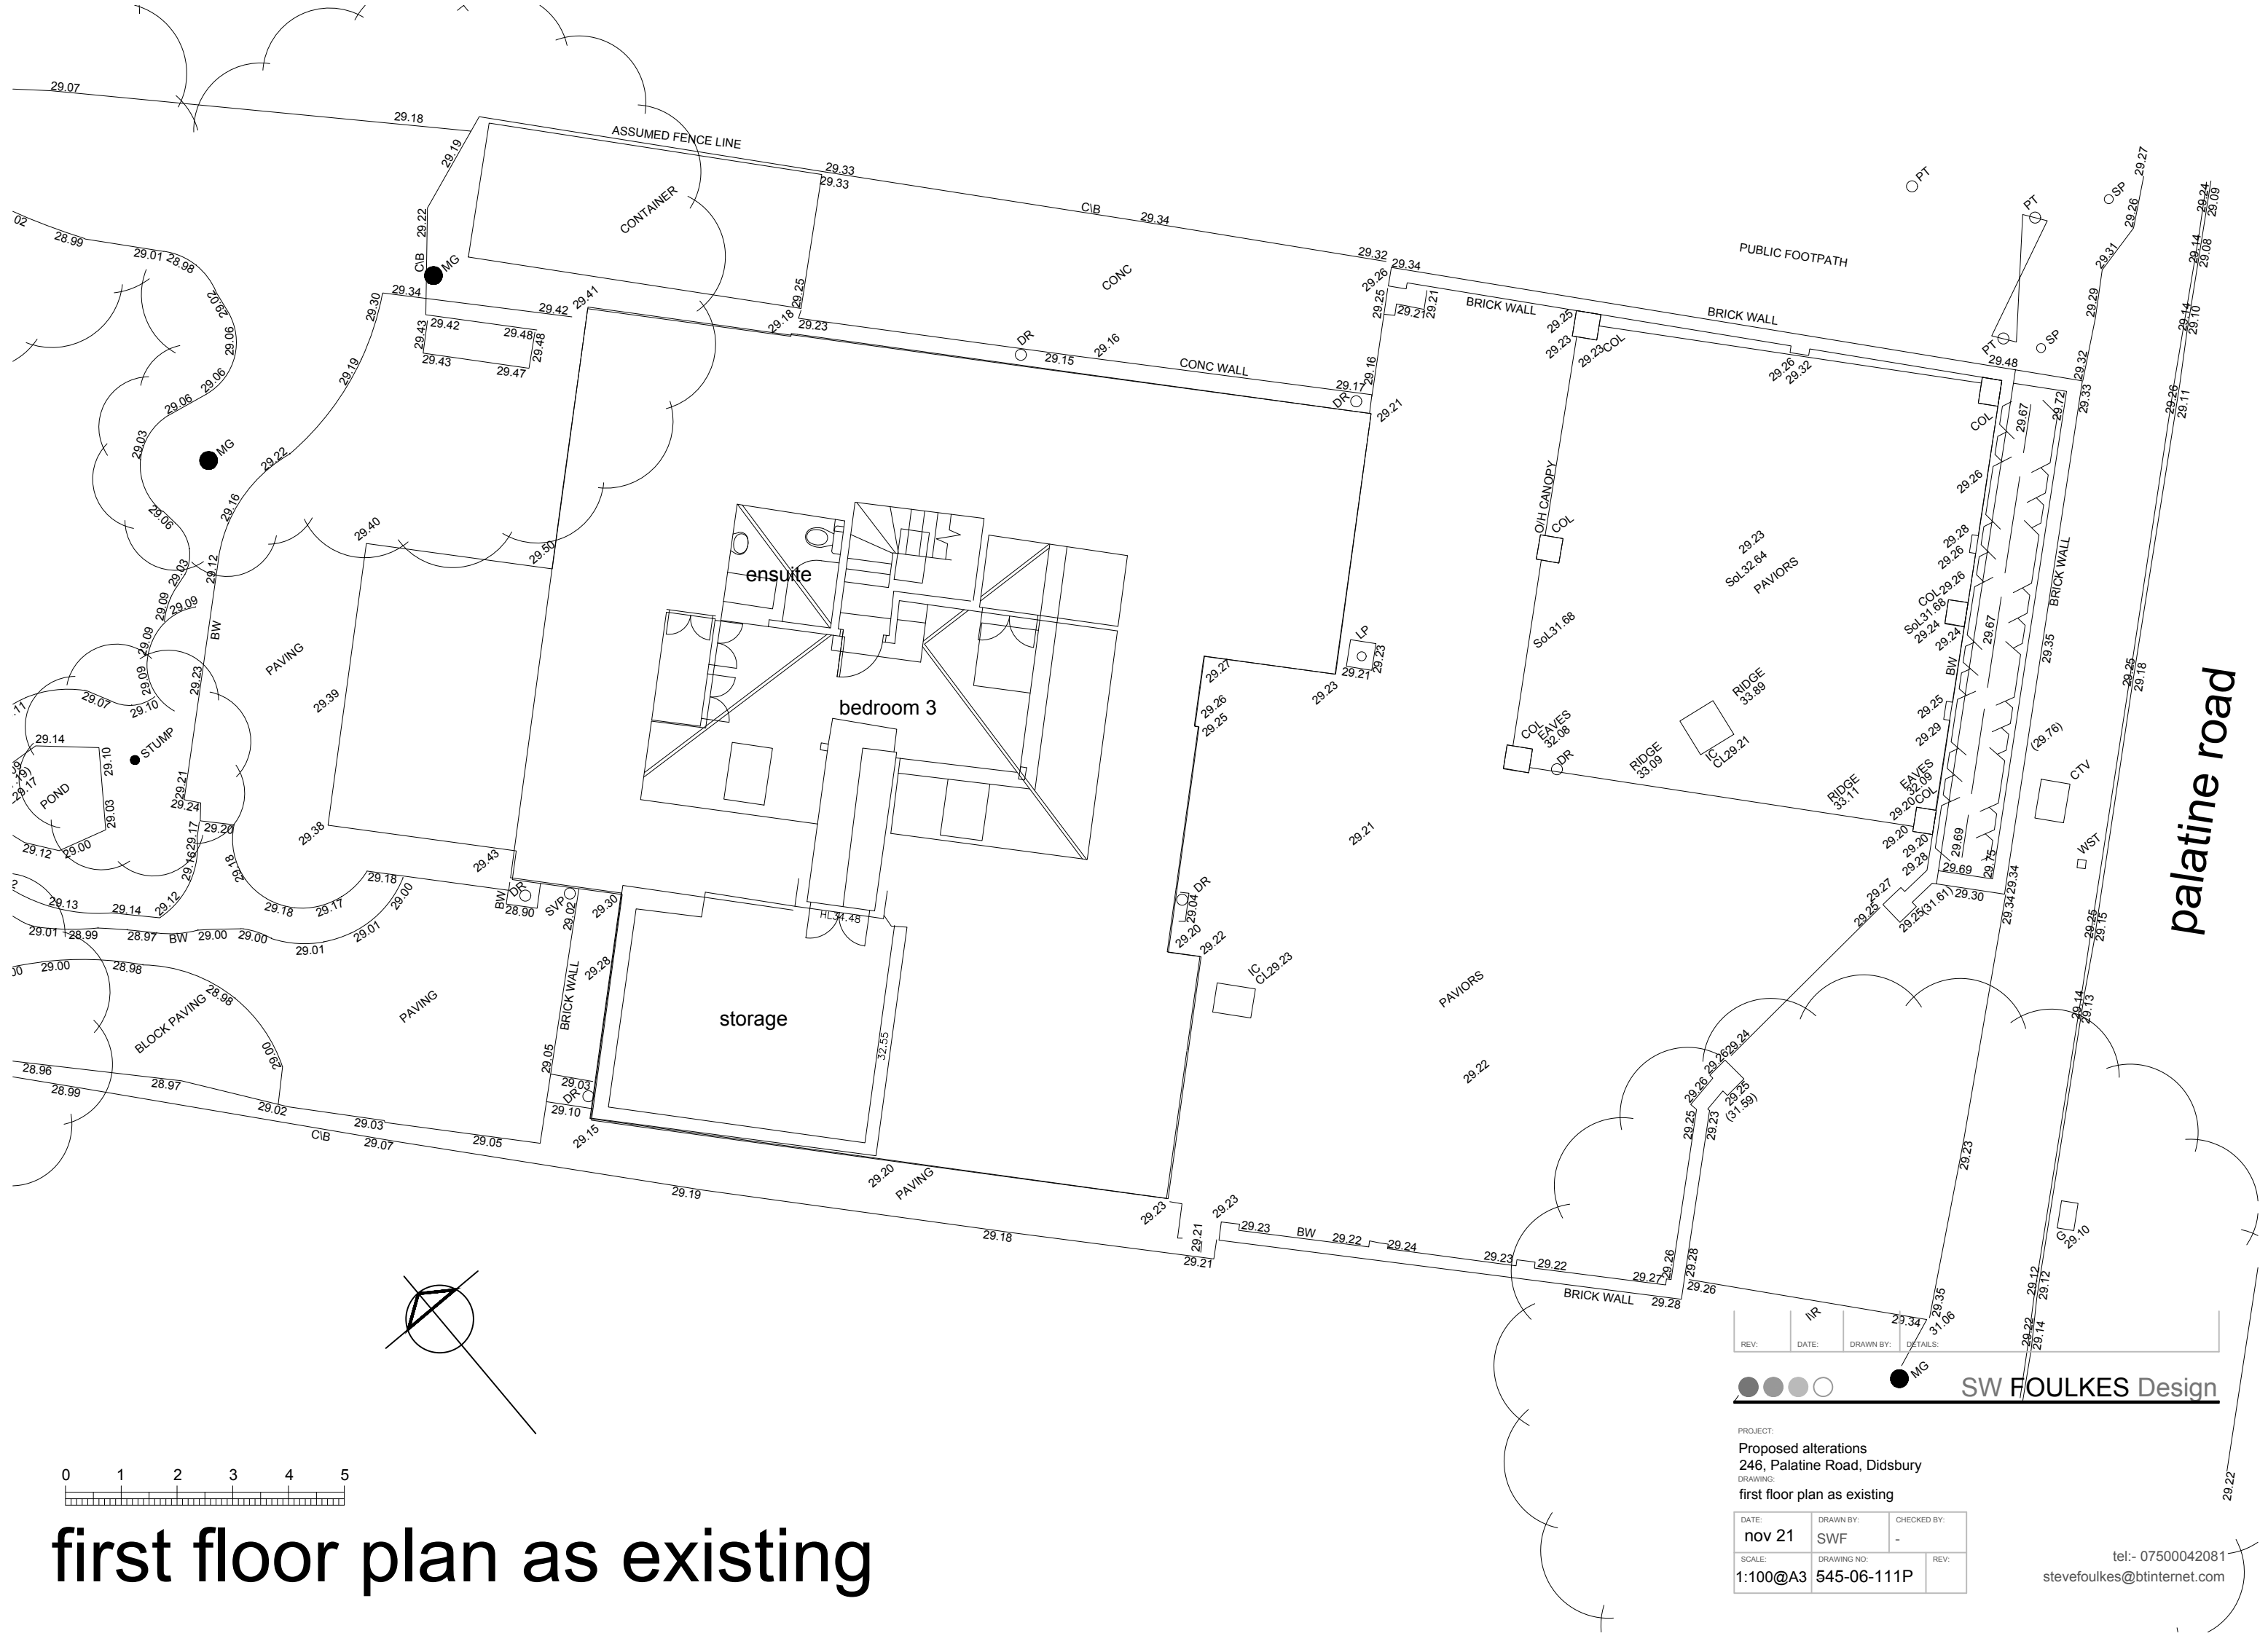

first floor plan as existing

REV:

DATE:

DRAWN BY:

DETAILS:

IR

MG

SW FOULKES Design

PROJECT:
Proposed alterations
246, Palatine Road, Didsbury
DRAWING:
first floor plan as existing

DATE: nov 21	DRAWN BY: SWF	CHECKED BY: -
SCALE: 1:100@A3	DRAWING NO: 545-06-111P	REV:

tel:- 07500042081
stevefoulkes@btinternet.com