


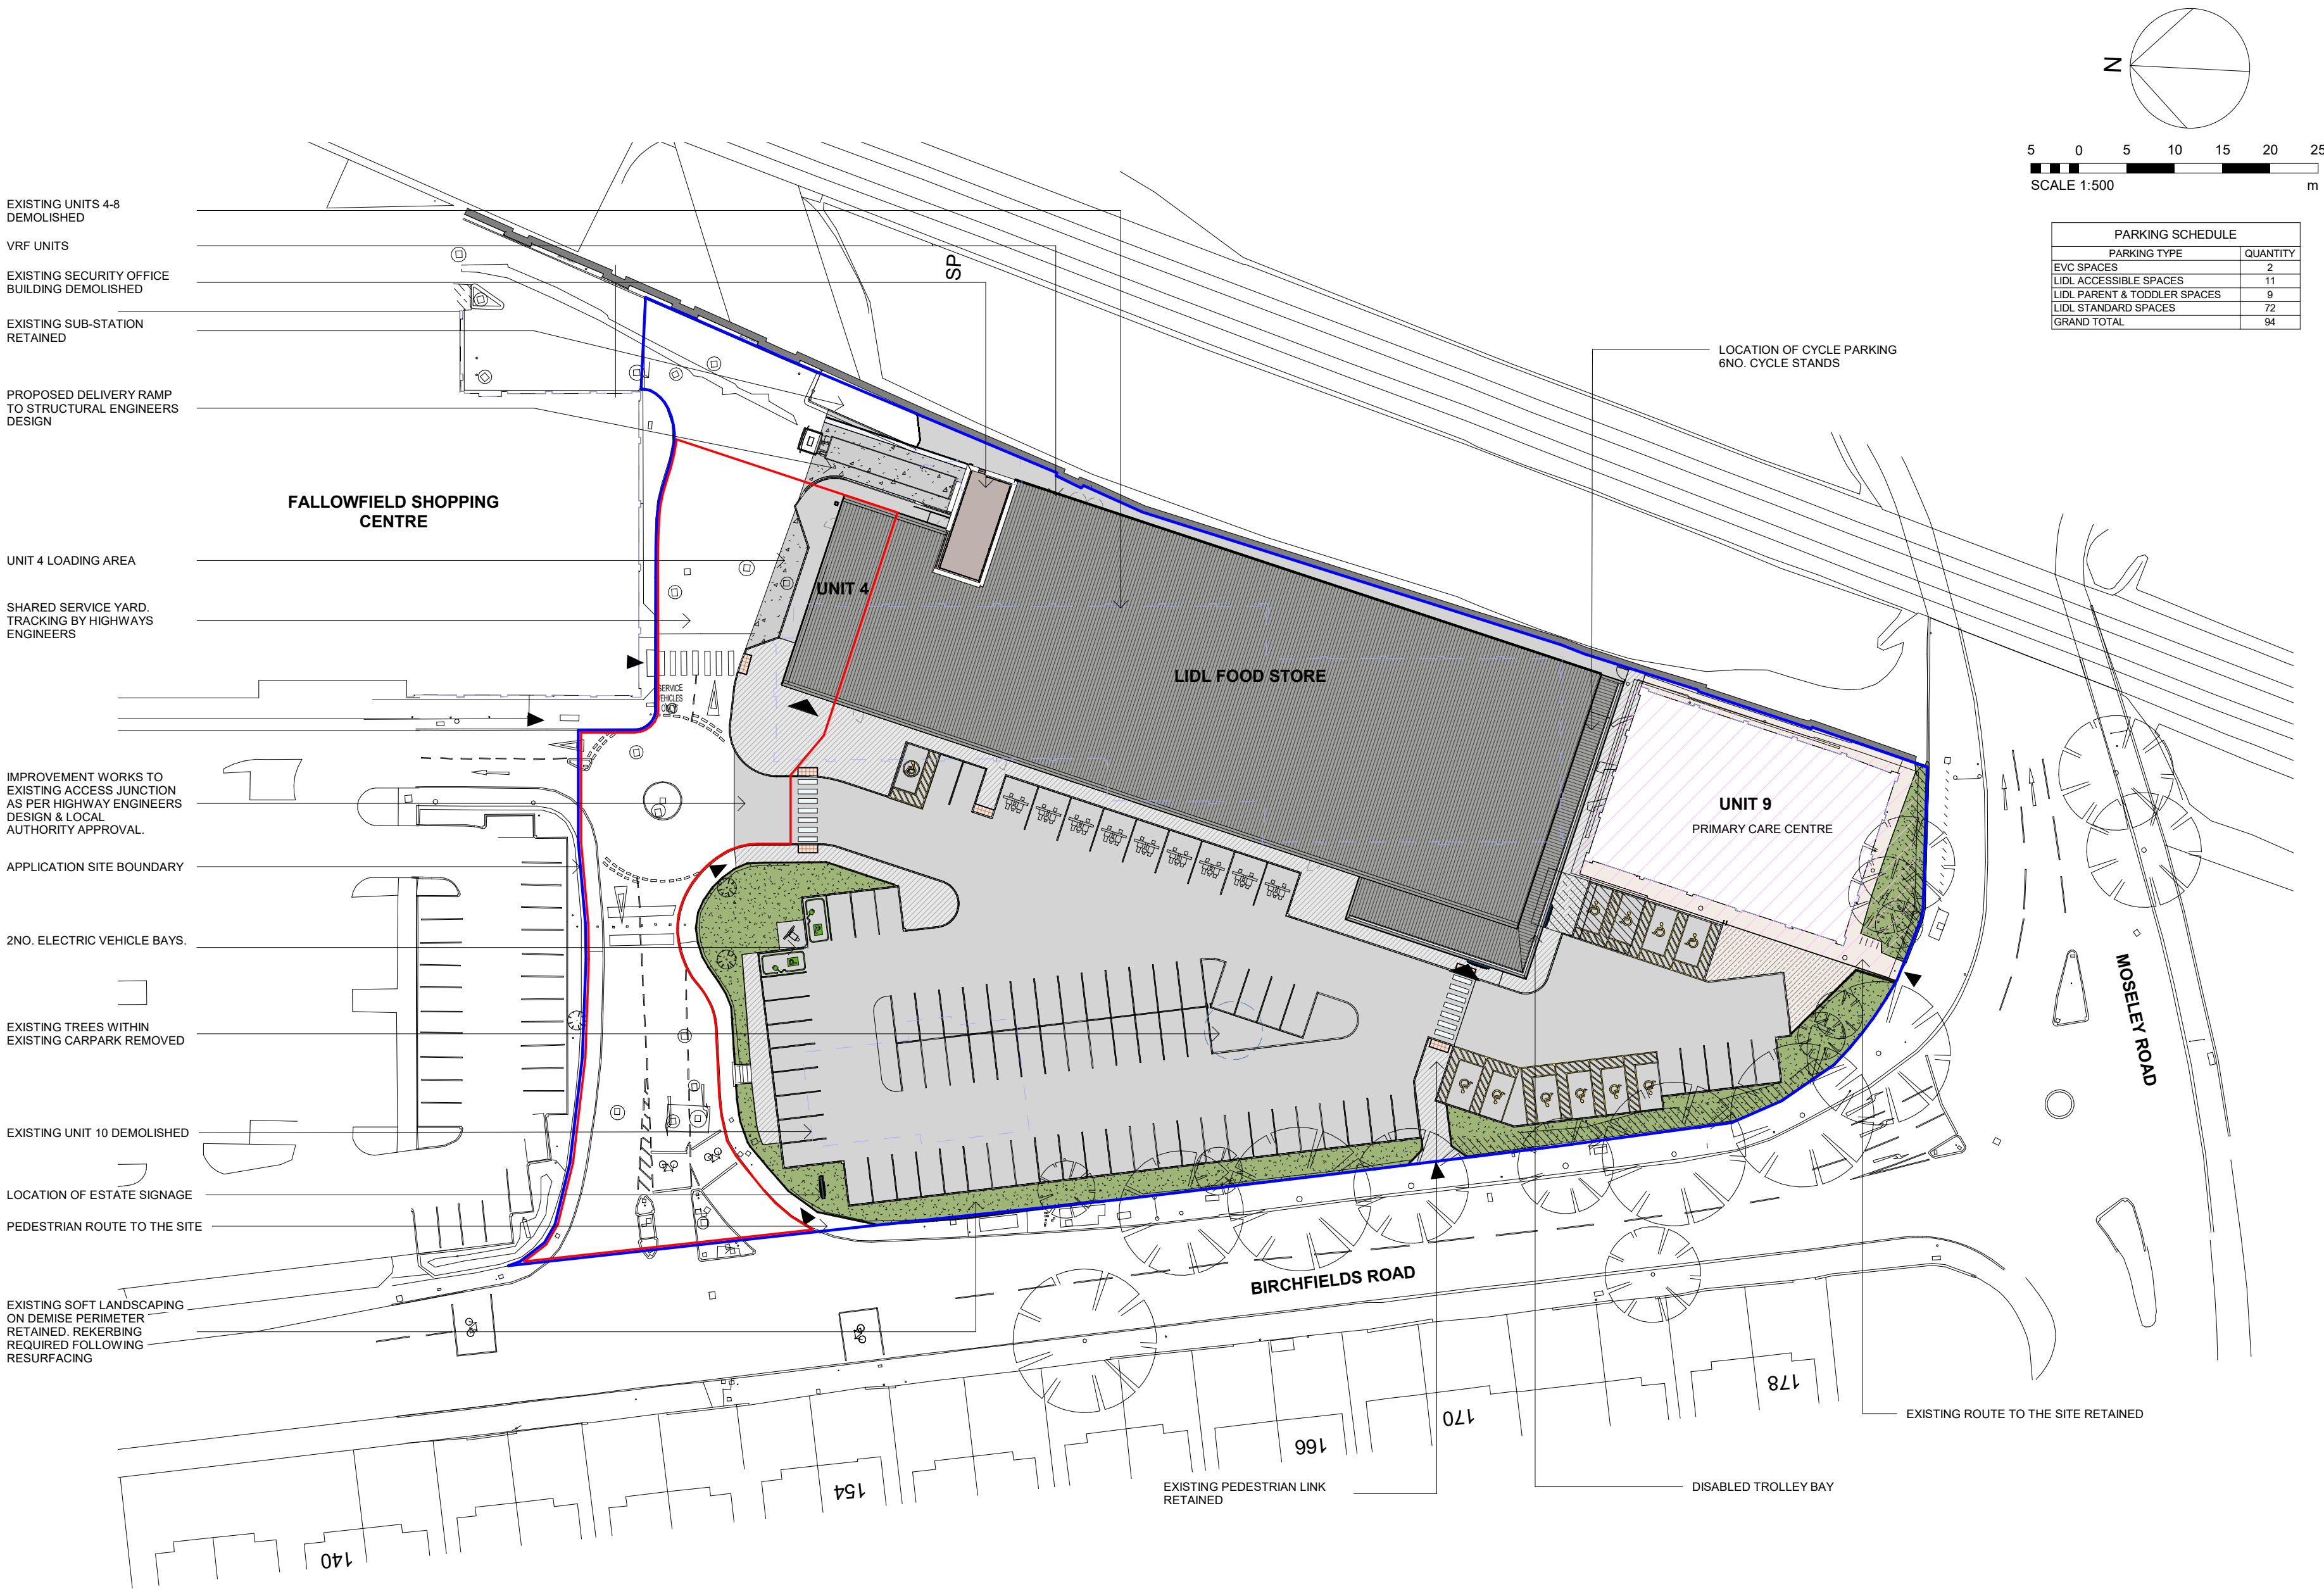

Architects are to be notified of any discrepancies.
Contractors must check all dimensions on site.
This drawing is subject to copyright laws and is for use on this project only.
This drawing is to be used solely for the information as titled only.
For other information refer to the latest revision of any cross referenced drawings.
To be read in conjunction with relevant design standards/protocols

- APPLICATION BOUNDARY
- SITE BOUNDARY
- PRIMARY CARE CENTRE (TO REMAIN IN SITU)
- TREES REMOVED SUBJECT TO TREE SPECIALIST REVIEW & LPA APPROVAL. REFER TO LANDSCAPE ARCHITECT PROPOSALS
- EXISTING BUILDINGS AND SITE ELEMENTS TO BE DEMOLISHED / REMOVED

PARKING SCHEDULE	
PARKING TYPE	QUANTITY
EVC SPACES	2
LIDL ACCESSIBLE SPACES	11
LIDL PARENT & TODDLER SPACES	9
LIDL STANDARD SPACES	72
GRAND TOTAL	94

P2	DRAWING UPDATED AS PER CLIENT REQUEST	11.04.22	HF	SM
P1	FIRST ISSUE	08.04.22	HF	SM
Rev	Description	Date	Drm	Ckd

Status
PLANNING

SMR
SMALLEY MARSEY RISPIN
ARCHITECTS
Floor 2 The Exchange Station Parade Harrogate HG1 1TS
01423 707 757 admin@smrarchitects.co.uk

Project
Fallowfield Retail Park



Drawing Title

PROPOSED SITE PLAN UNIT 4

Proj Ref	Origin	Zone	Level	Type	Role	Num	Status	Rev
-- 7397	- SMR	- 00	- ZZ	- DR	- A	- 2013	- A3	- P2
SMR Job Ref	Sheet	Scale	Drawn					
7397-00-2013	A2	1 : 500	HF					