


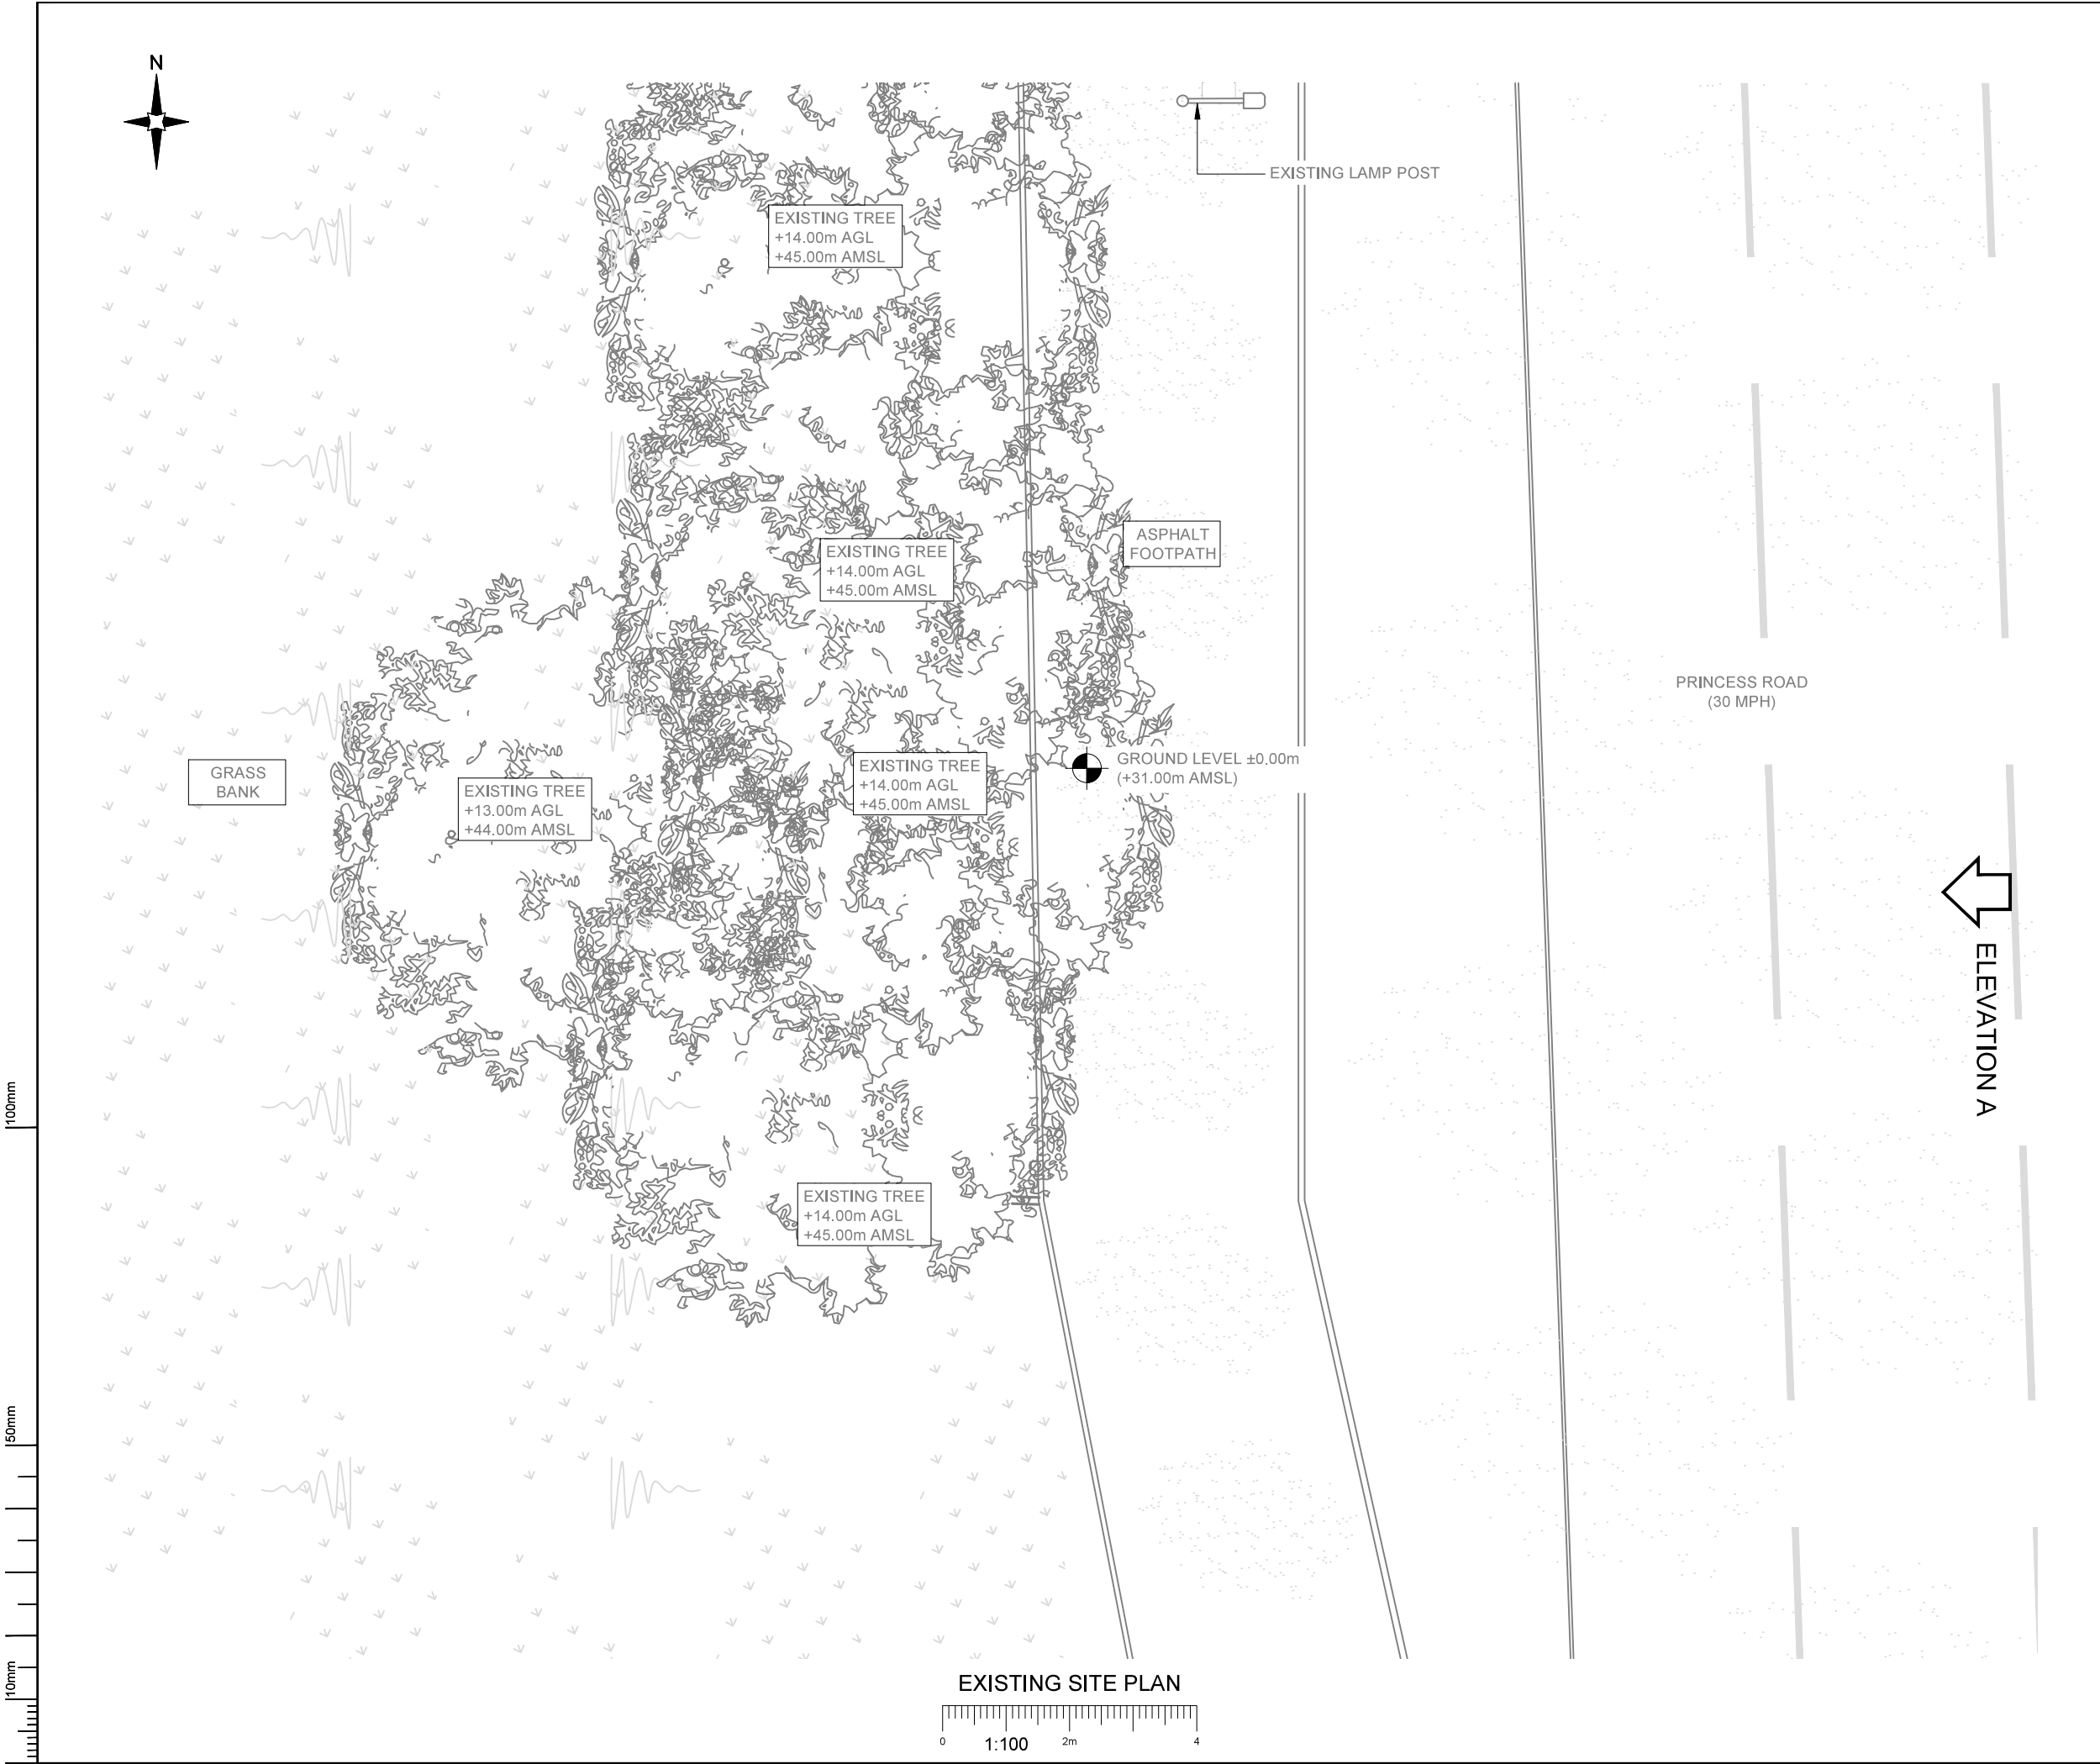

- NOTES:
- ALL DIMENSIONS IN MM UNLESS OTHERWISE NOTED.

A	Issued for Planning	TJP	RWB	06.12.21
REV	MODIFICATION	BY	CH	DATE

CK Hutchison
Networks (UK)
Limited

Great Brighams Mead,
Vastern Road, Reading,
Berkshire, England,
RG1 8DJ

Design Consultant & Principal Contractor:



Great British Communications
Lapwing House, Block 3 Forward Point,
Tan House Lane, Widnes, Cheshire, WAB 0SL
t. 44 (0)151 420 4128
www.gbcservices.co.uk

Site Name: PRINCESS ROAD

3UK Nominal ID: MAN13709

Address: PRINCESS ROAD
FALLOWFIELD TRIANGLE
MOSS SIDE
GREATER MANCHESTER
M14 4RB

Title: 100 EXISTING SITE PLAN

Project: UNILATERAL SW

Purpose of Issue: PLANNING

MBNL/TM/H3G Cell ID:
MAN519/80823/M0931

Drawing No: MAN13709_MAN519_80823_M0931_GA_REV_A

Issue: A