



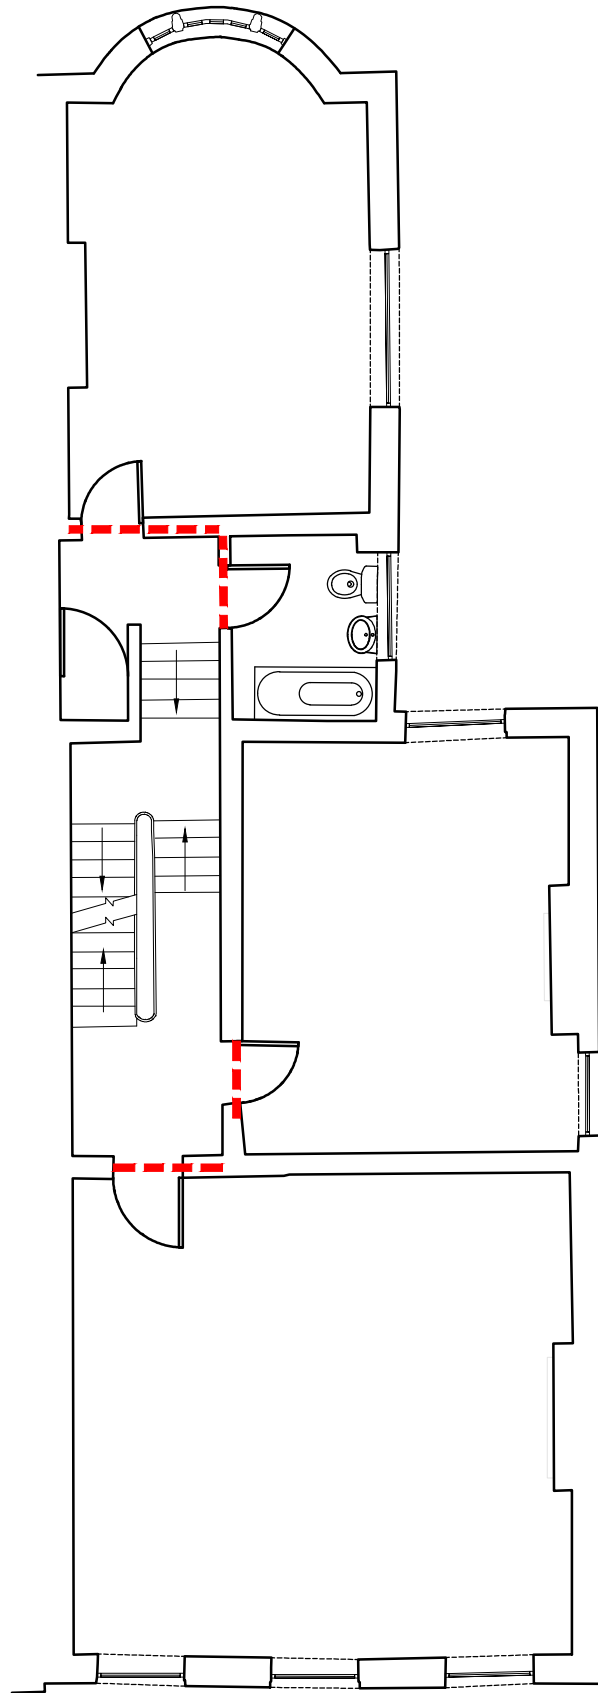

First Floor Plan

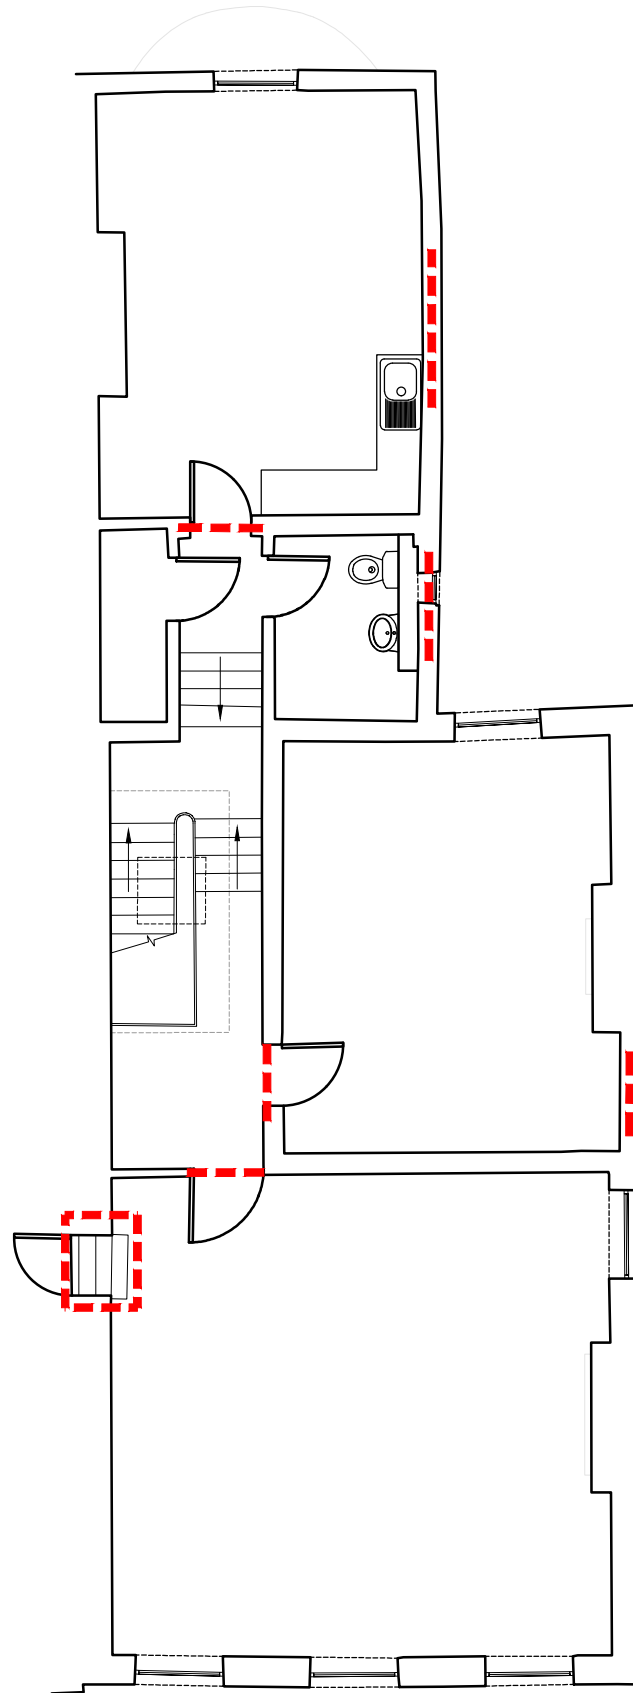

Second Floor Plan

Scale 1:100



General Notes

All site dimensions shall be verified by the Contractor on site prior to commencing any works.

This drawing is the property of Architecture Graphic (t/a AG) and copyright is reserved by them. The drawing is not to be copied or disclosed by or to any unauthorised persons without the prior written consent of AG.

----- To be demolished

PLANNING

Revision

Scale	1:100@A3
Status	Planning
Drawn by	AL
Date	28.01.22
Client	

Knightbridge Properties

Project
29 Ardwick Green North

Drawing Description
Demolition Plan - 2

Drawing No. **PR043_PL11**

Rev.

 **architecture
graphic**

e ■ architecturegraphics@hotmail.com

