


PICCADILLY GARDENS

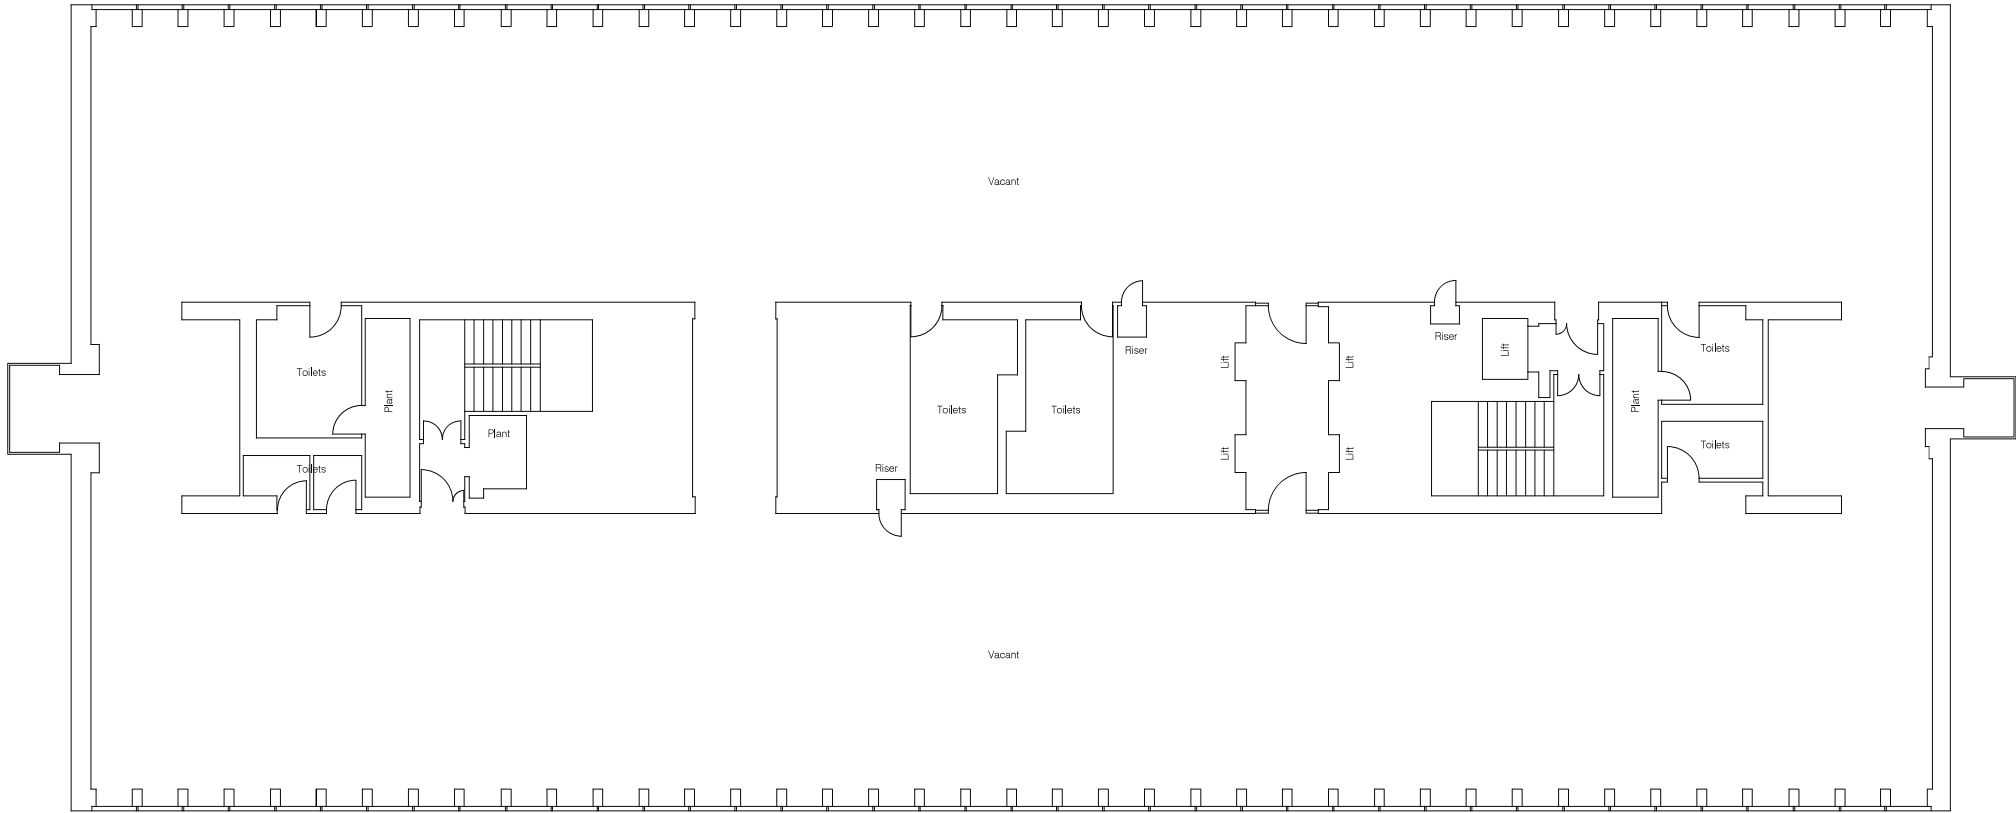

NEW YORK STREET



NOTES

KEY

Grid & Datum • Local Grid & Datum

SYMBOLS

	DOOR		TOILET		SINK & DRAINAGE
	BATH		WASH BASIN		URINAL
	STRUCTURAL		SLUICE SINK		

Rev	Date	Drawn	Description	Checked	App'd



N D OLIVER & CO
CHARTERED GEOMATIC SURVEYORS

Jupiter House, 21 Roebuck Lane, Sale, Manchester, M33 7SY
T: 0161 973 3495 F: 0161 962 6819
E: mail@ndo.co.uk www.ndo.co.uk

Client

CITY TOWER UNIT TRUST
C/O MAPP
180 GREAT PORTLAND ST
LONDON
W1W 5QZ

Title

LONDON
MANCHESTER

9TH FLOOR PLAN
SHEET 1 OF 1

Surveyed	PG	Drawn	PG	Drawn Date
Checked	AM	Approved	NDO	22/09/2021
Scale	1:100 @ A1	Project	10405	Status
		CAD File	10405008.mxd	ORIG
Drawing No	10405 / 008 / 16	Rev	0	