



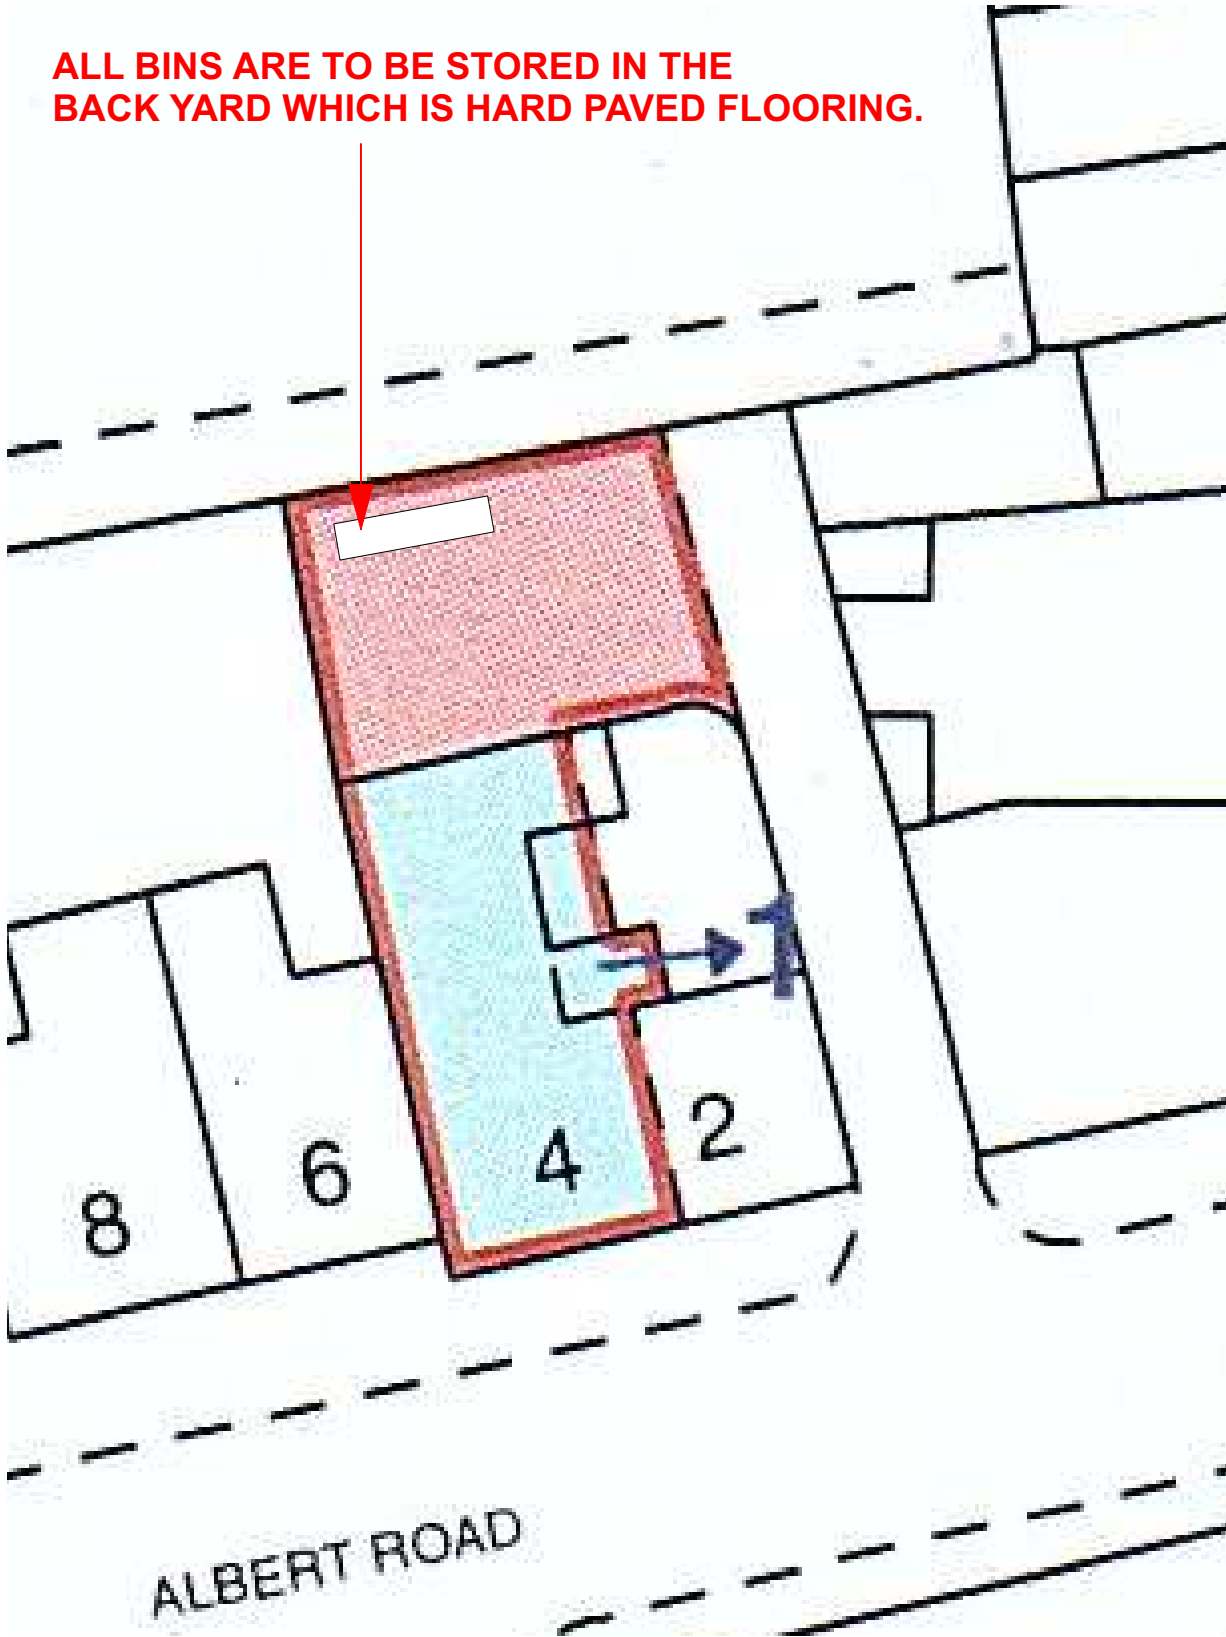

SITE PLAN
1:200

THIS IS A CAR PARKED SHARED BY MOST OF THE OFFICES IN OR AROUND THE AREA. THIS IS A FREE CAR PARK USED BY EVERYONE, GENERAL PUBLIC AND MOSTLY BY SURROUNDING OFFICES.

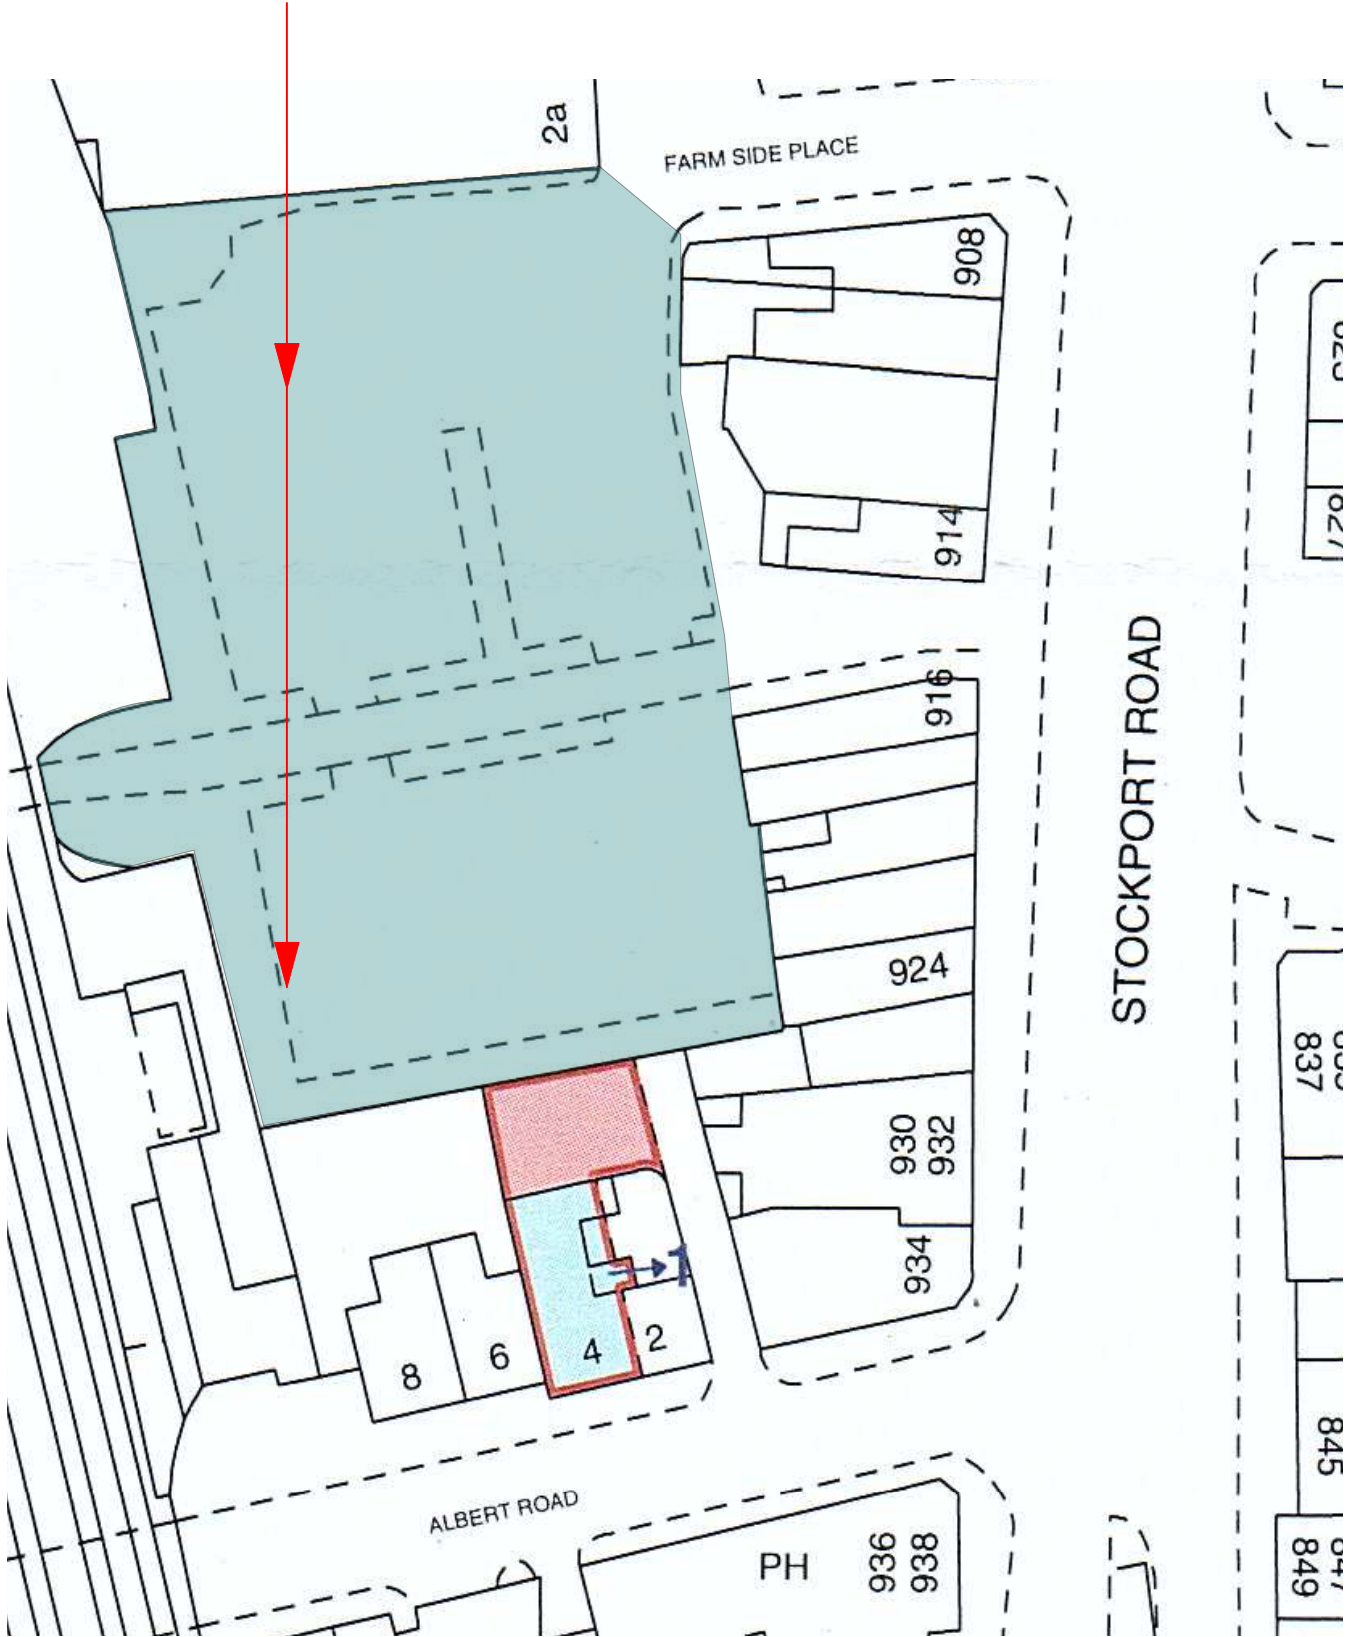

This drawing must not be reproduced without permission from NM Architectural Services LTD. DO NOT scale of this drawing. All Dimensions are to be checked on site by the contractor/sub contractor. Any discrepancies to be reported to NM Architectural services LTD.

Client Name: Client: Mr S Shah	Drawing Title: WASTE MANAGEMENT	Project Type: Change of Use (1st Floor ONLY)	Check By: MN	Date: 22.01.2022	Revision Notes:	
Project Address: 4 Albert Road, Levenshulme Manchester, M19 3PJ	Drawing Type: Planning Submission	Dwg No: SSB-003	Scale: 1:100	Rev: -		