


EXISTING SOUTHEAST ELEVATION

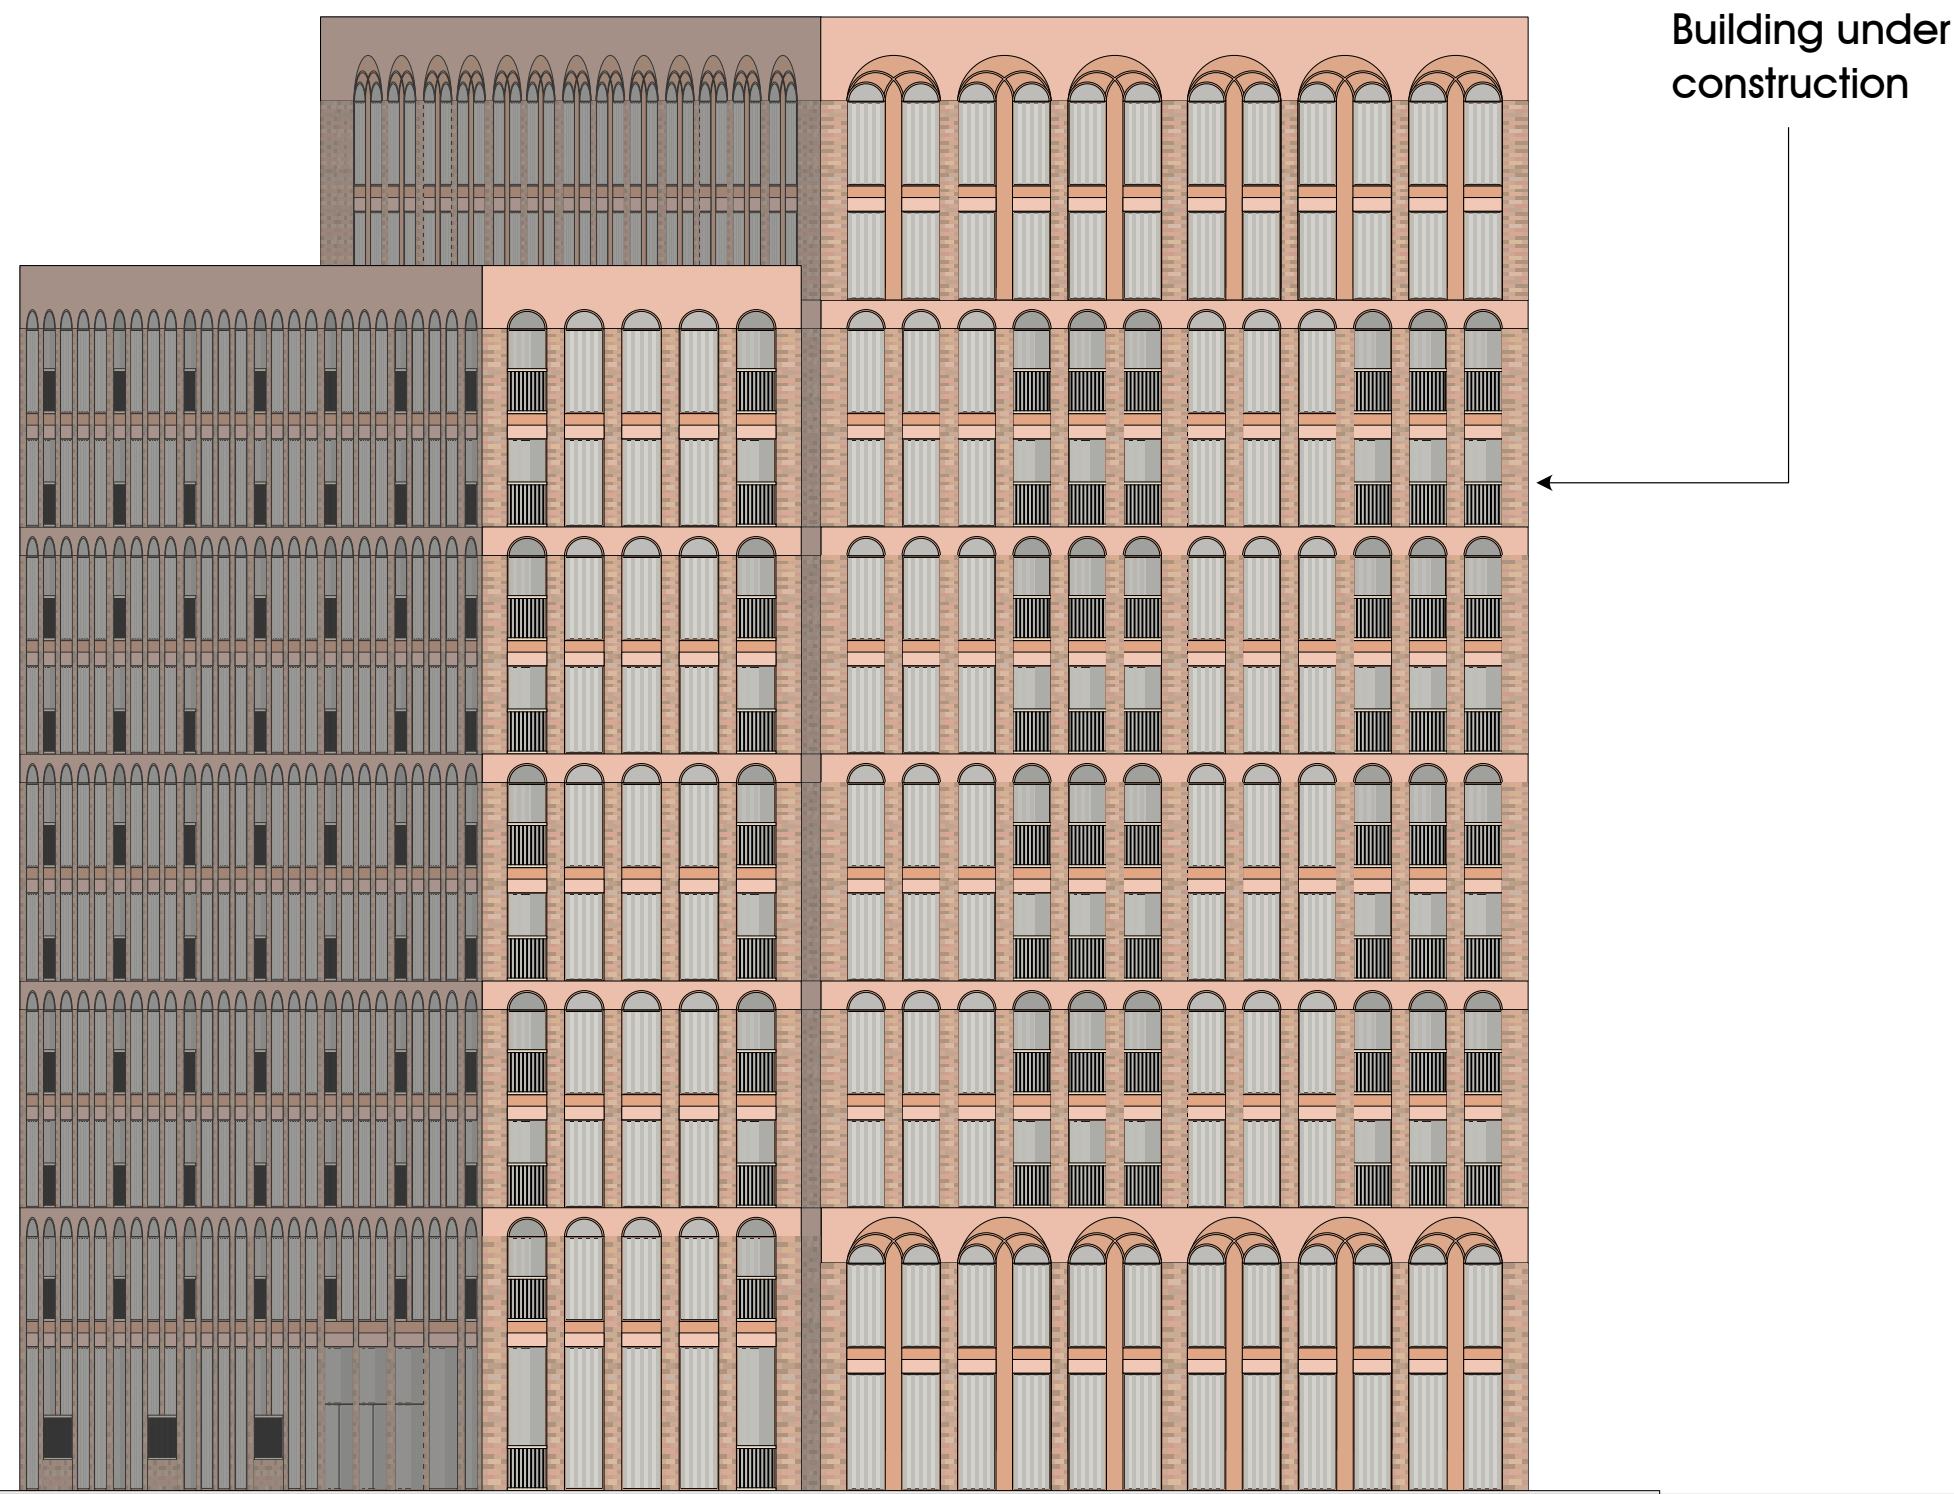

ADDINGTON STREET

OLDHAM STREET

Site: Oldham Road, cnr of Ring Road, Manchester M4 5EU	Title: Existing Southeast Elevation	Date: 21/03/2022	Dwg. No: PY4241/004	Rev:	Scale: 1:200@A3	0m4m8m12m16m
---	--	---------------------	------------------------	------	-----------------	--------------