





SITE PLAN

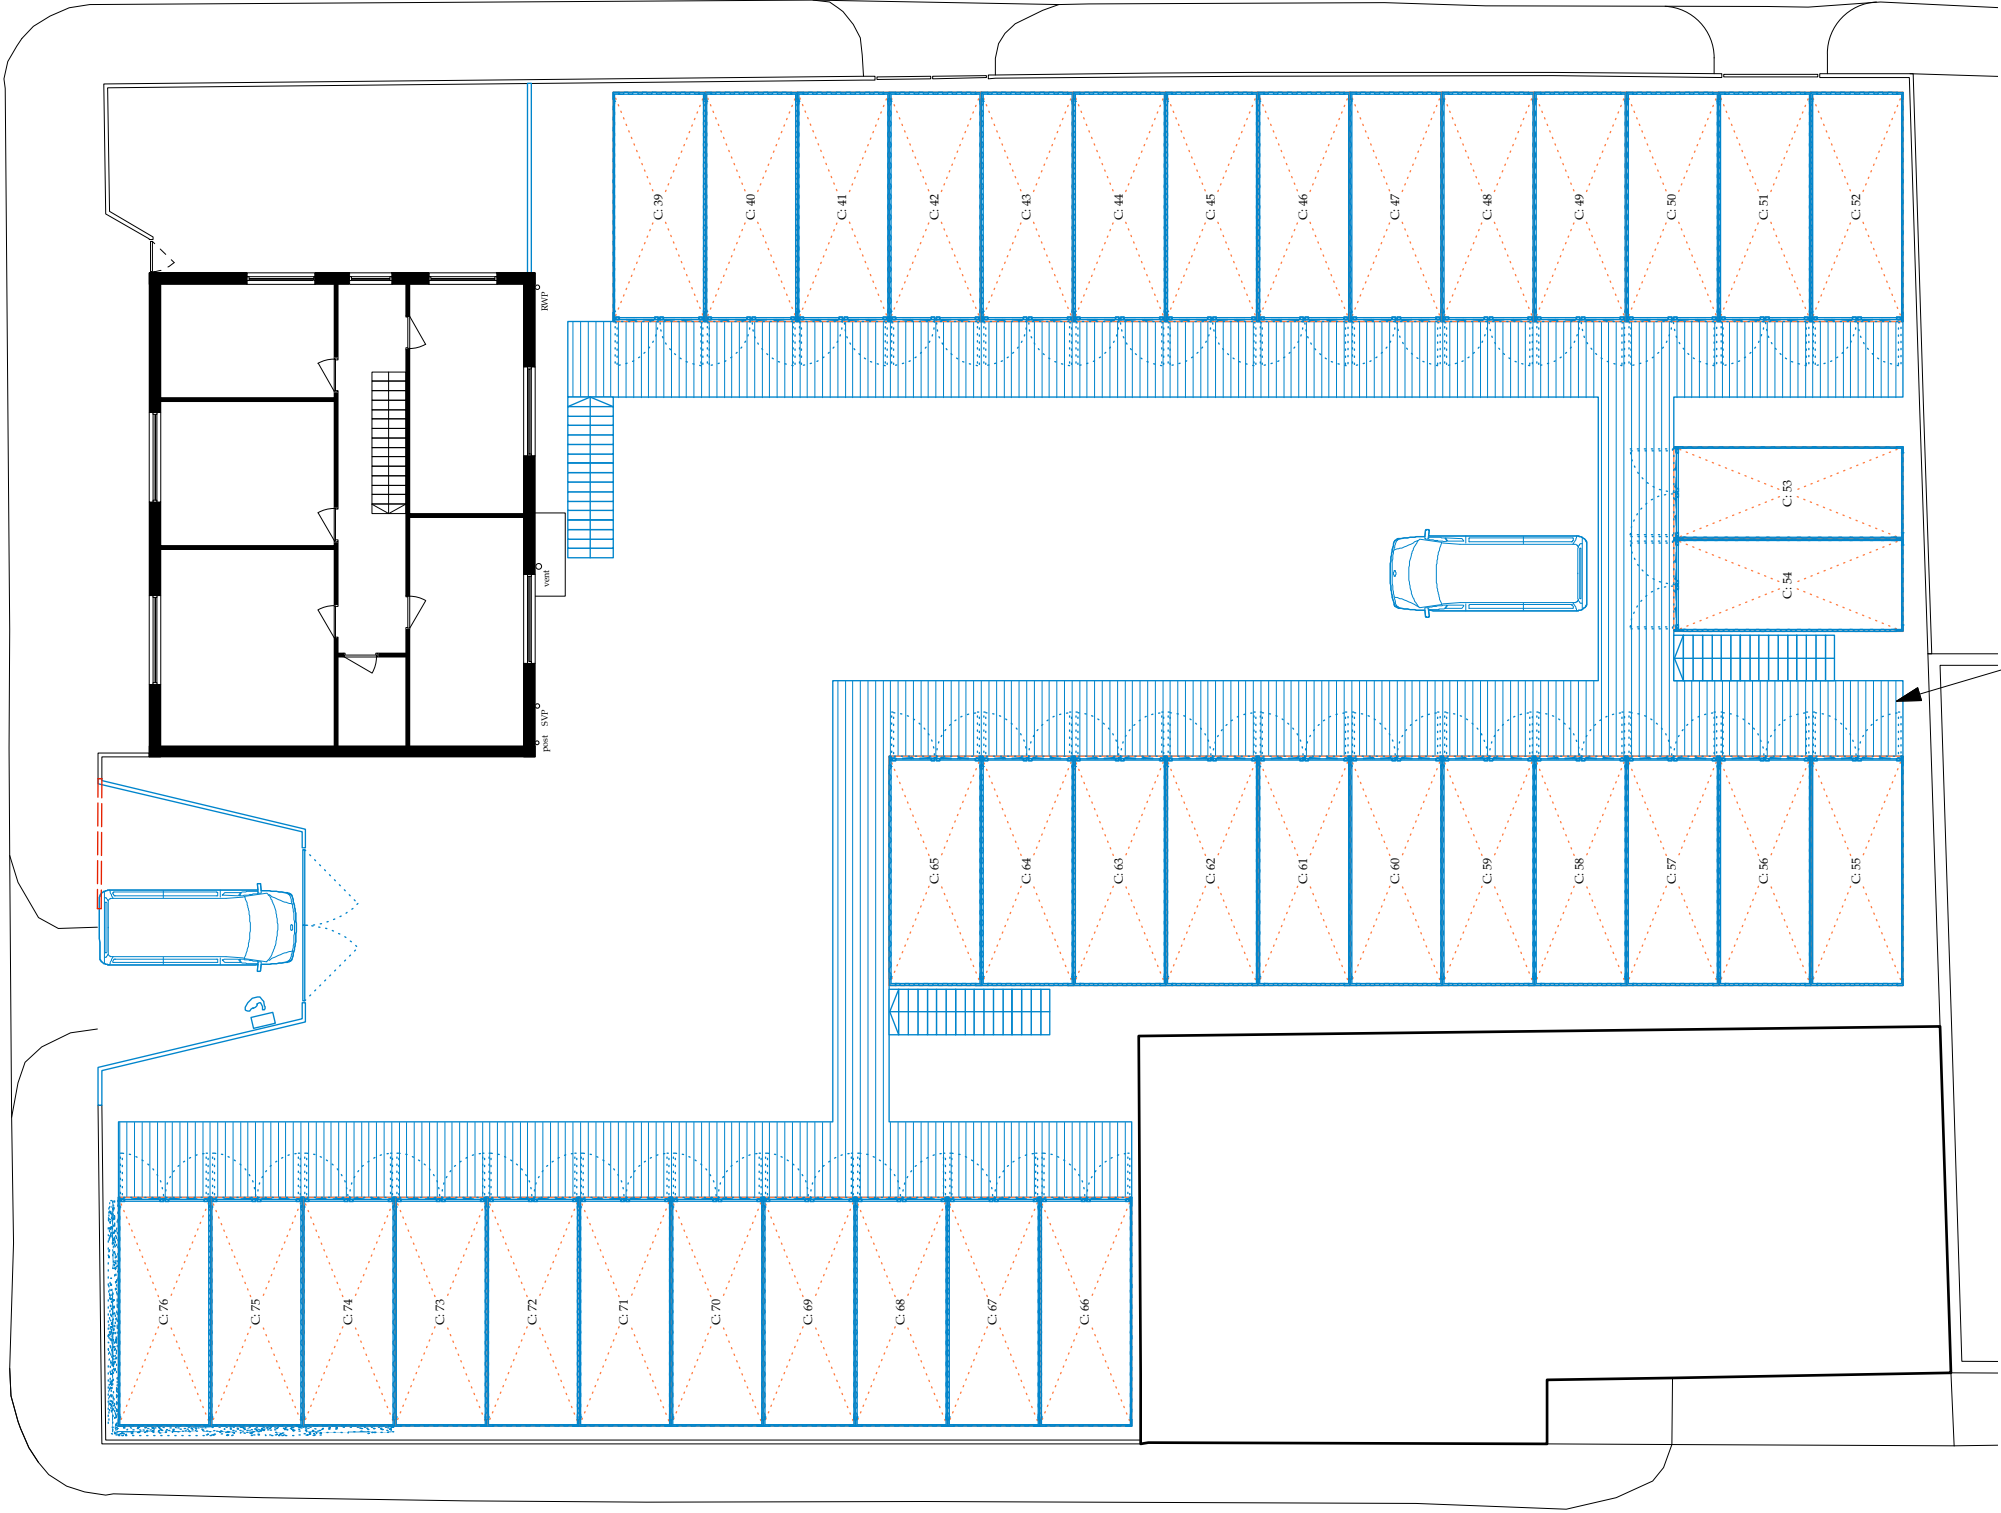

PARK STREET 495 - Containers
ARCHITECTURAL EMPORIUM Ltd
EMAIL: mail@architectural-emporium.co.uk
WEB: www.architectural-emporium.co.uk
ADDRESS: 13 Hope St, Liverpool, L1 9BQ
PHONE: +44 (0)151 363 0000

 

- North Point

Key:	
Existing walls	
Proposed items	
Removed items	
Gravel for free drainage	
New permeable paved strips	
New first floor decking	

Compliant proprietary open gauge galvanised metal decks, staircases and balustrade to provide access to upper containers

RevA: 08.04.22 Container number reference clarified	
FOR: PLANNING	
CHECKED BY: TW	DRAWN BY: AK
SCALE: 1:200	
PAPER SIZE: A3	
JOB: PARK STREET 495 - Containers	
C-2.101_RevA FIRST ISSUE: 15.02.22	
PROPOSED FIRST FLOOR PLAN	