

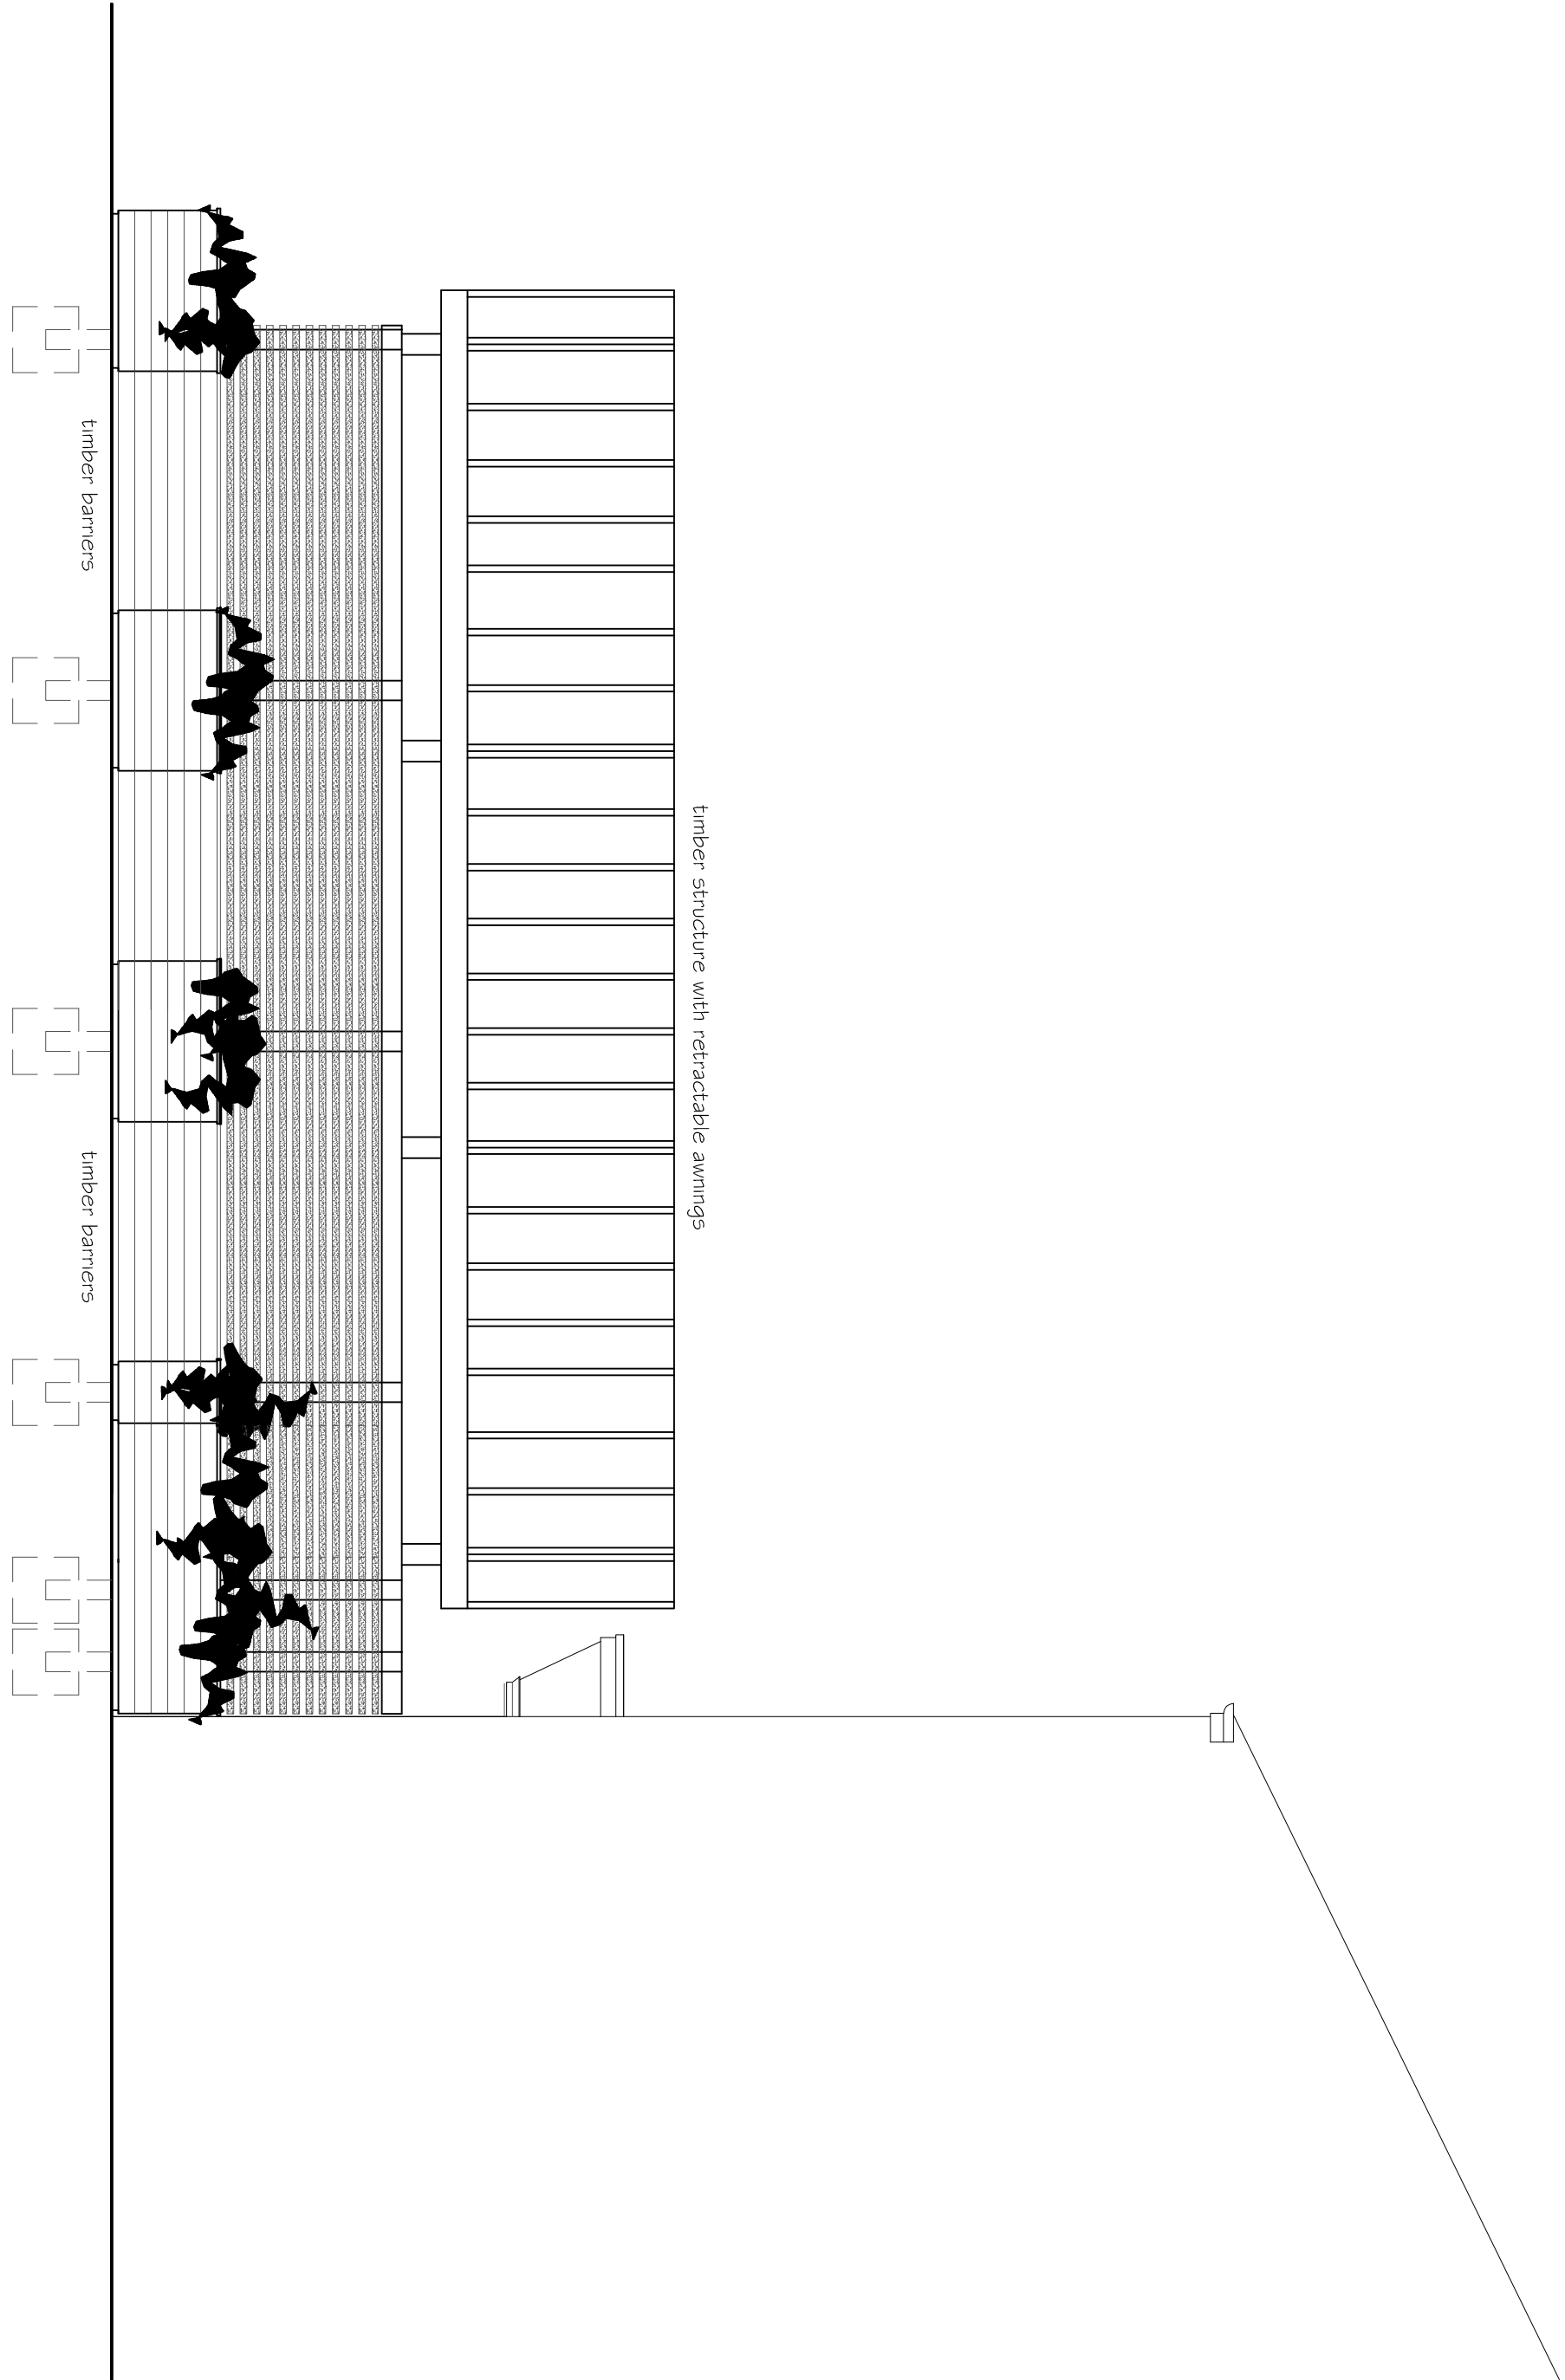



All Dimensions to be checked on site prior to work commencing on site.
All discrepancies must be reported

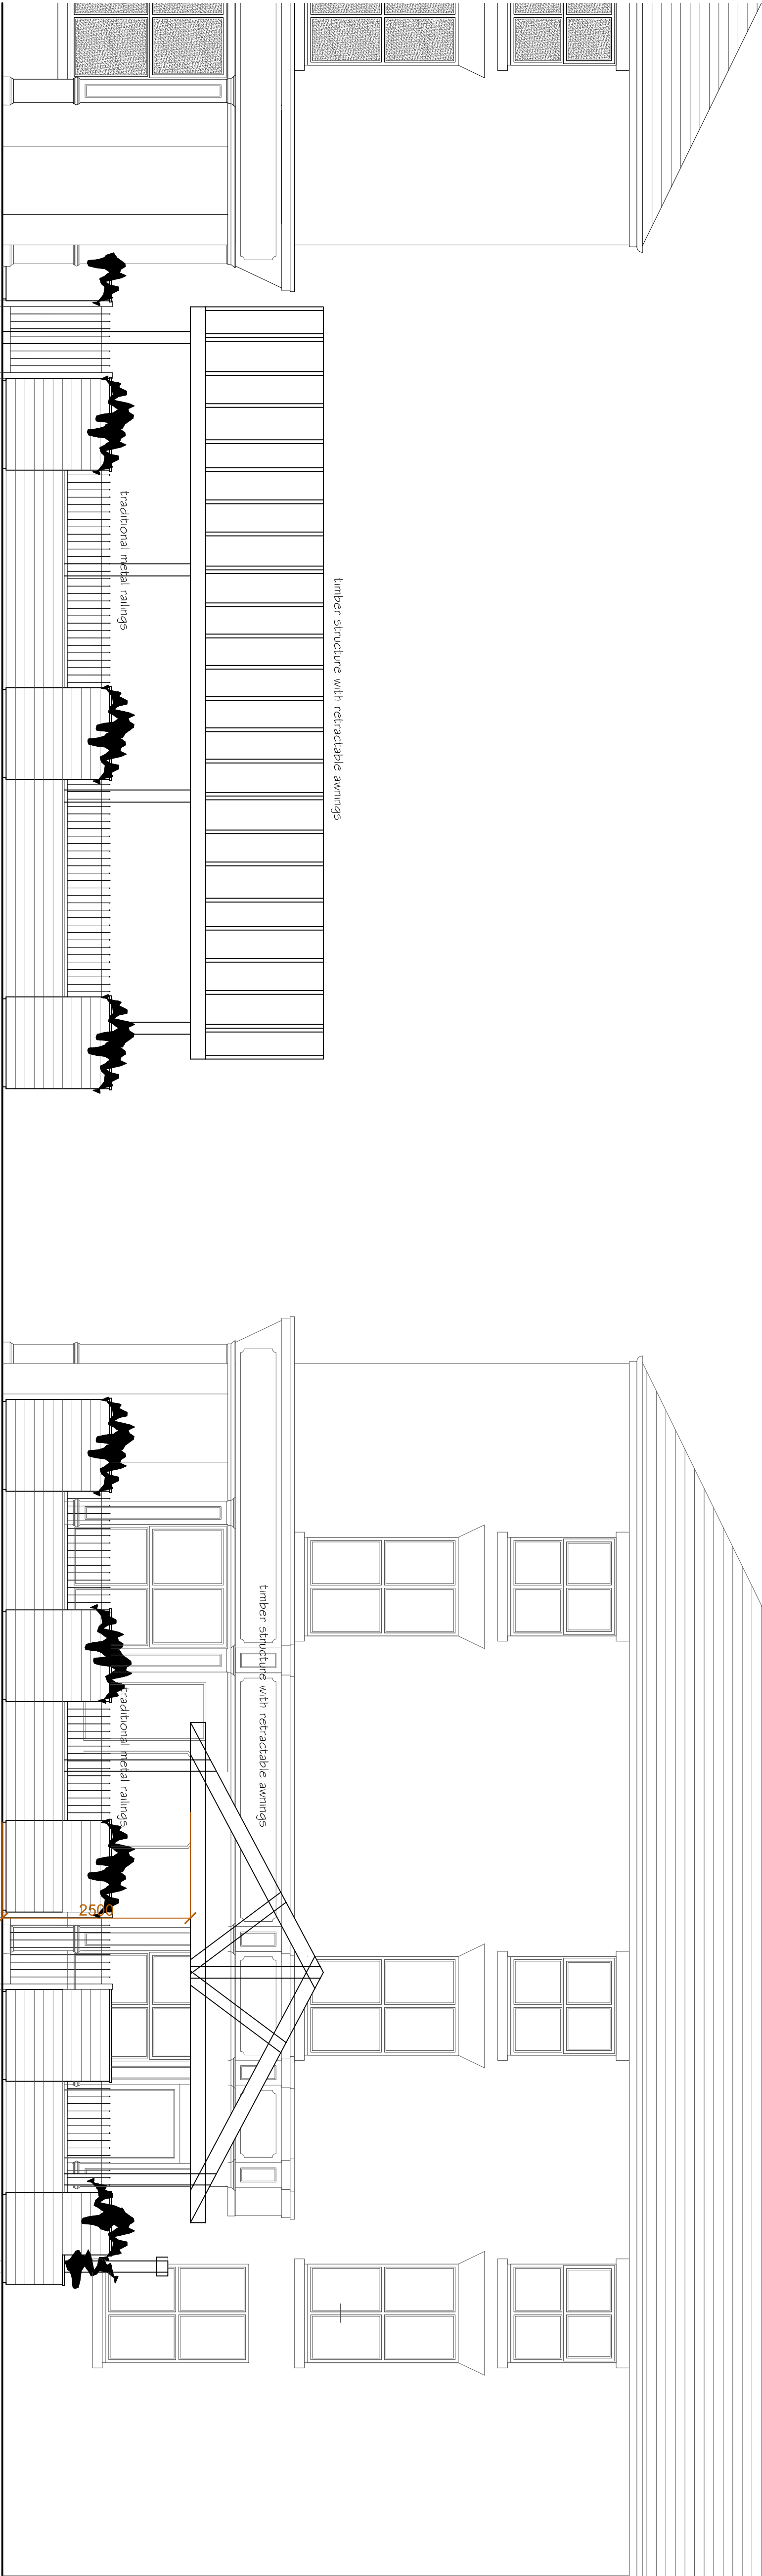

proposed rear elevation

 

proposed front elevation (Liverpool Road)

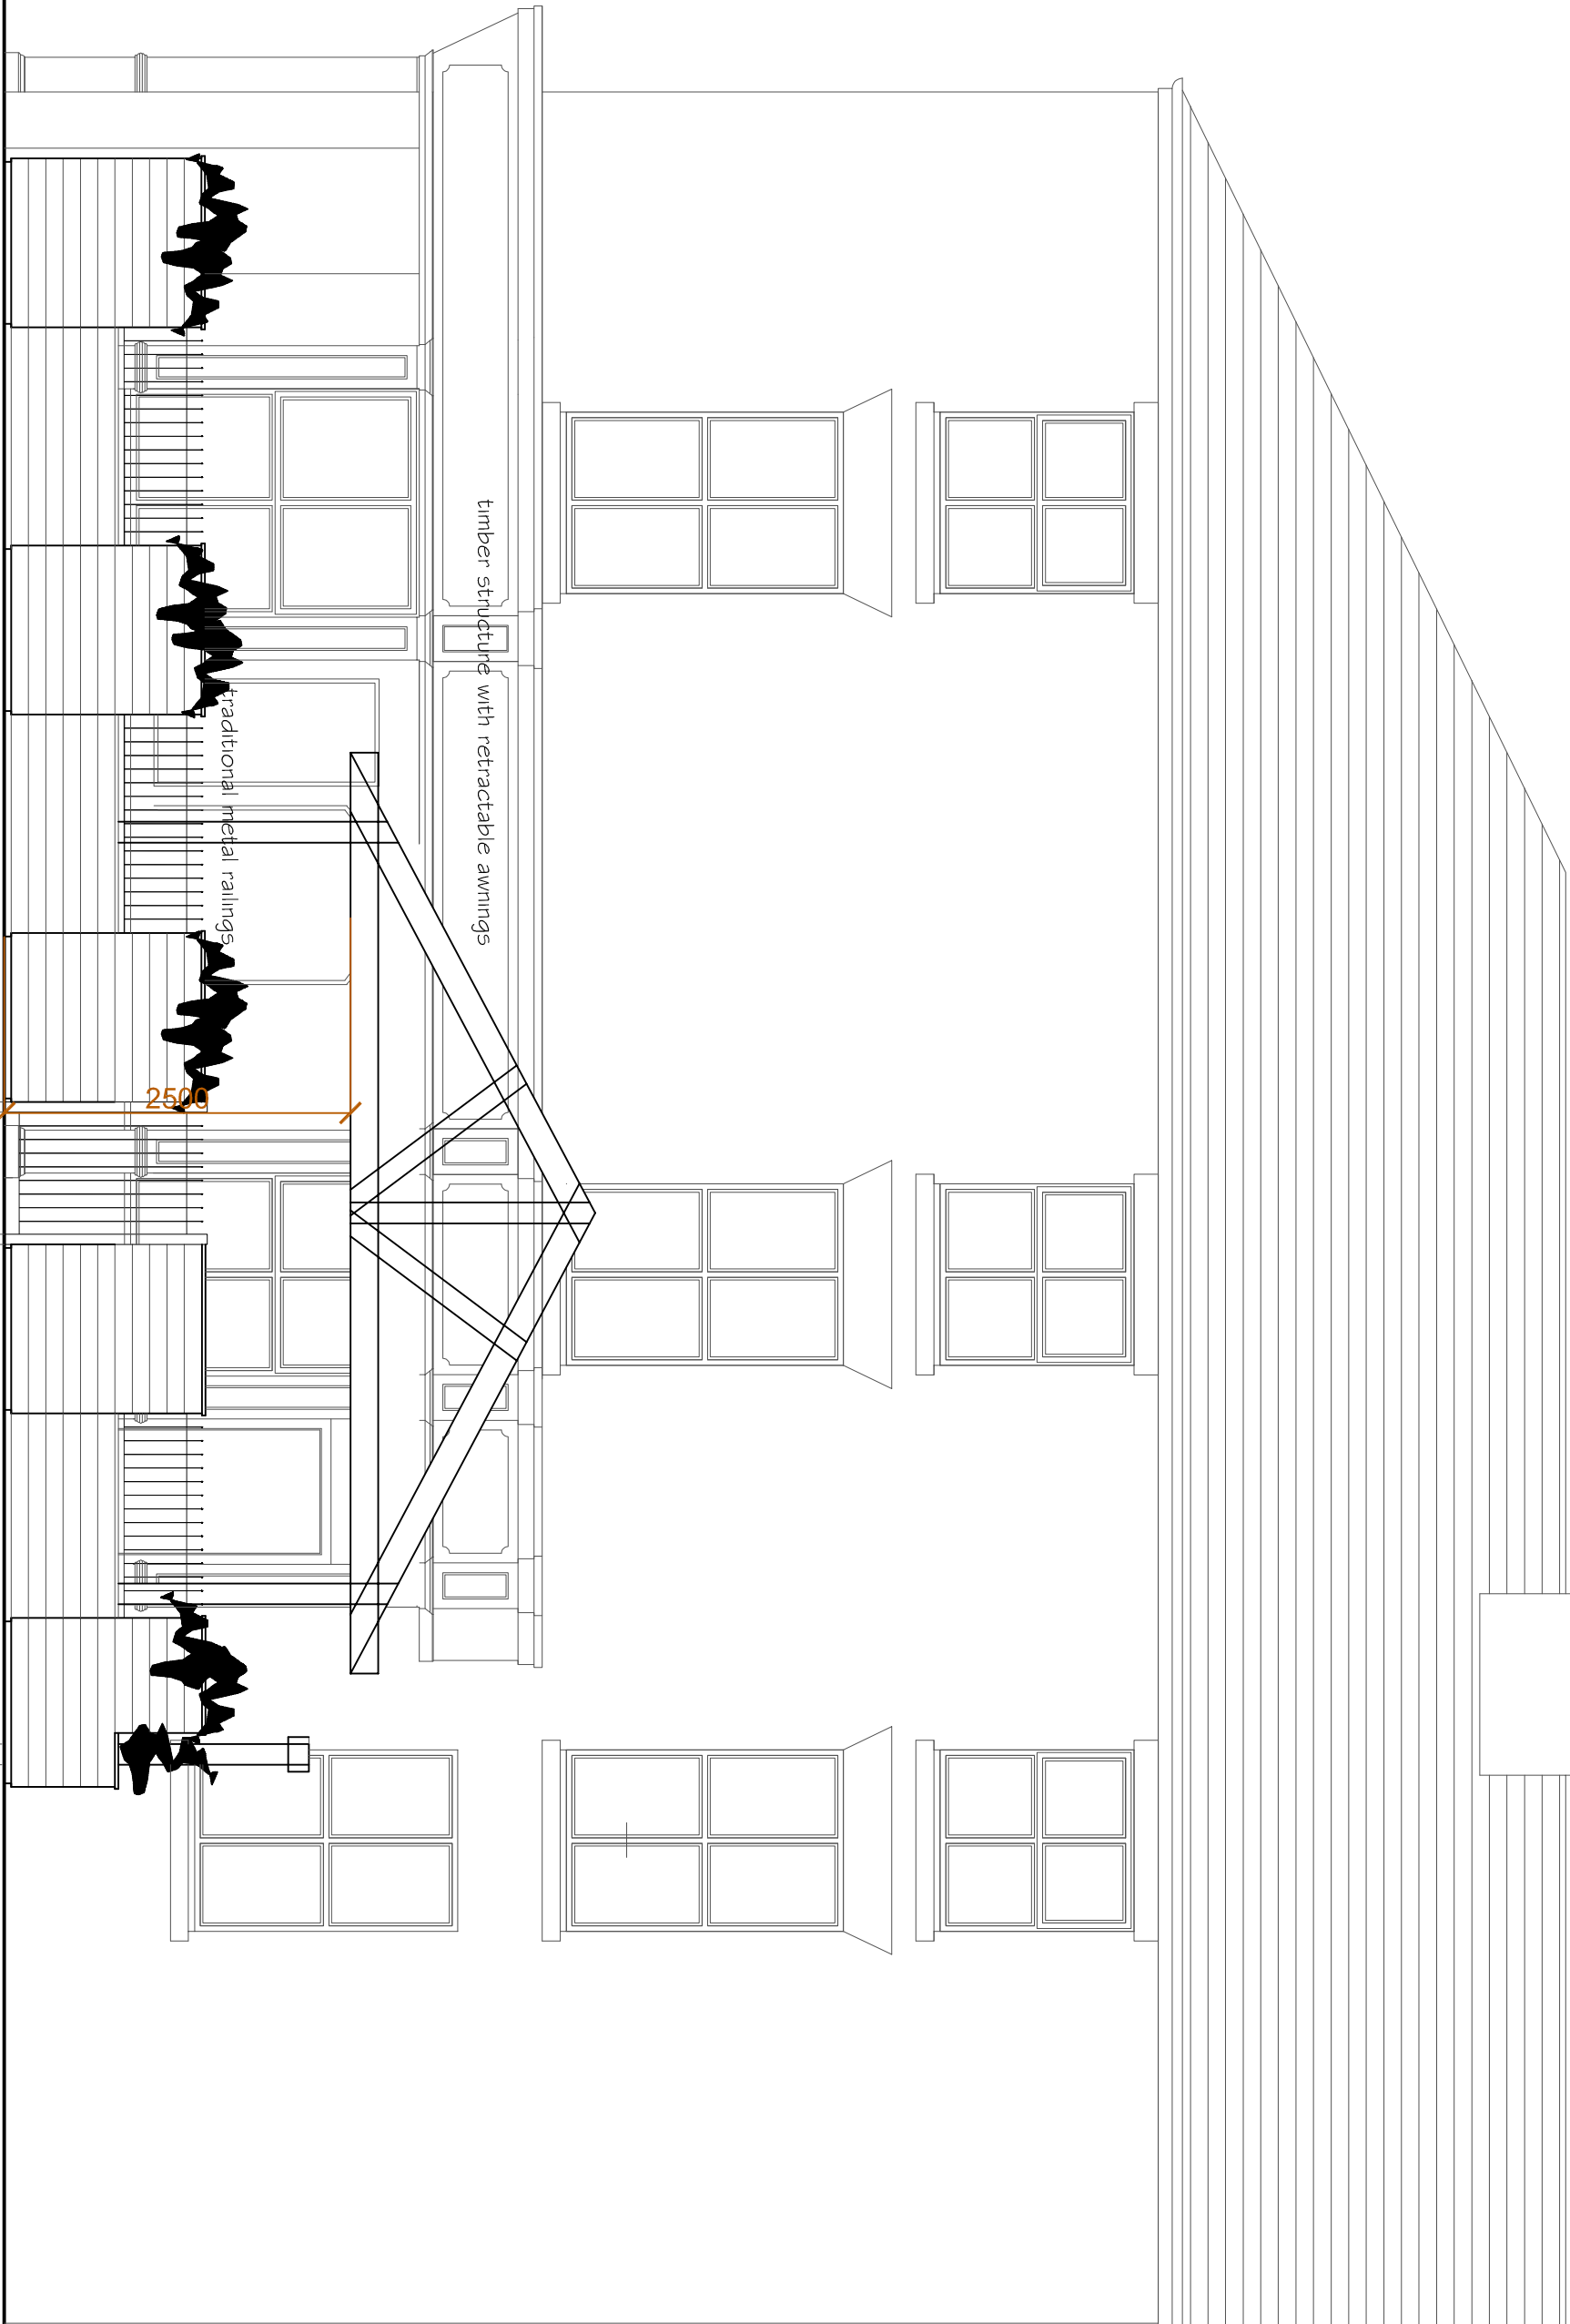

proposed side elevation

DRD ARCHITECTURE INTERIOR DESIGN corporate • hospitality • leisure	
DRD Architectural & Interior Design LTD The Studio 34 Lime Tree Avenue Retford Nottinghamshire DN22 7BA t: +44 (0) 1909 768 763 info@drd-design.co.uk	
CLIENT:	Craft Union Pub Co
PROJECT:	The White Lion 43, Liverpool Road Manchester M3 4 NQ
TITLE:	external works proposed elevations
STATUS:	PLANNING
DRAWN BY:	Dave Robinson
DATE:	20/07/2021
SCALE:	1/50 @ A1
DRAWING No:	1852.22
REV:	.