


DRAWING IS THE INTELLECTUAL COPYRIGHT OF 12 / 23
ARCHITECTURE DESIGN LTD AND SHOULD NOT BE
REPRODUCED WITHOUT PRIOR CONSENT.

ANY MATTERS ARISING SHOULD BE REPORTED TO THE
ARCHITECT DIRECTLY AND IMMEDIATELY.

DRAWING/INFORMATION SHOULD NOT BE USED FOR ANY
STRUCTURAL CALCULATIONS OR STRUCTURAL DESIGN
BY ANY PARTY OTHER THAN A STRUCTURAL ENGINEER
WHO HAS OBTAINED THE DRAWING FROM THE
ARCHITECT.

12 / 23 ARCHITECTURE DESIGN LTD DO NOT TAKE
RESPONSIBILITY FOR ANY SETTING OUT INFORMATION
OR ANY INCORRECT SURVEY INFORMATION.

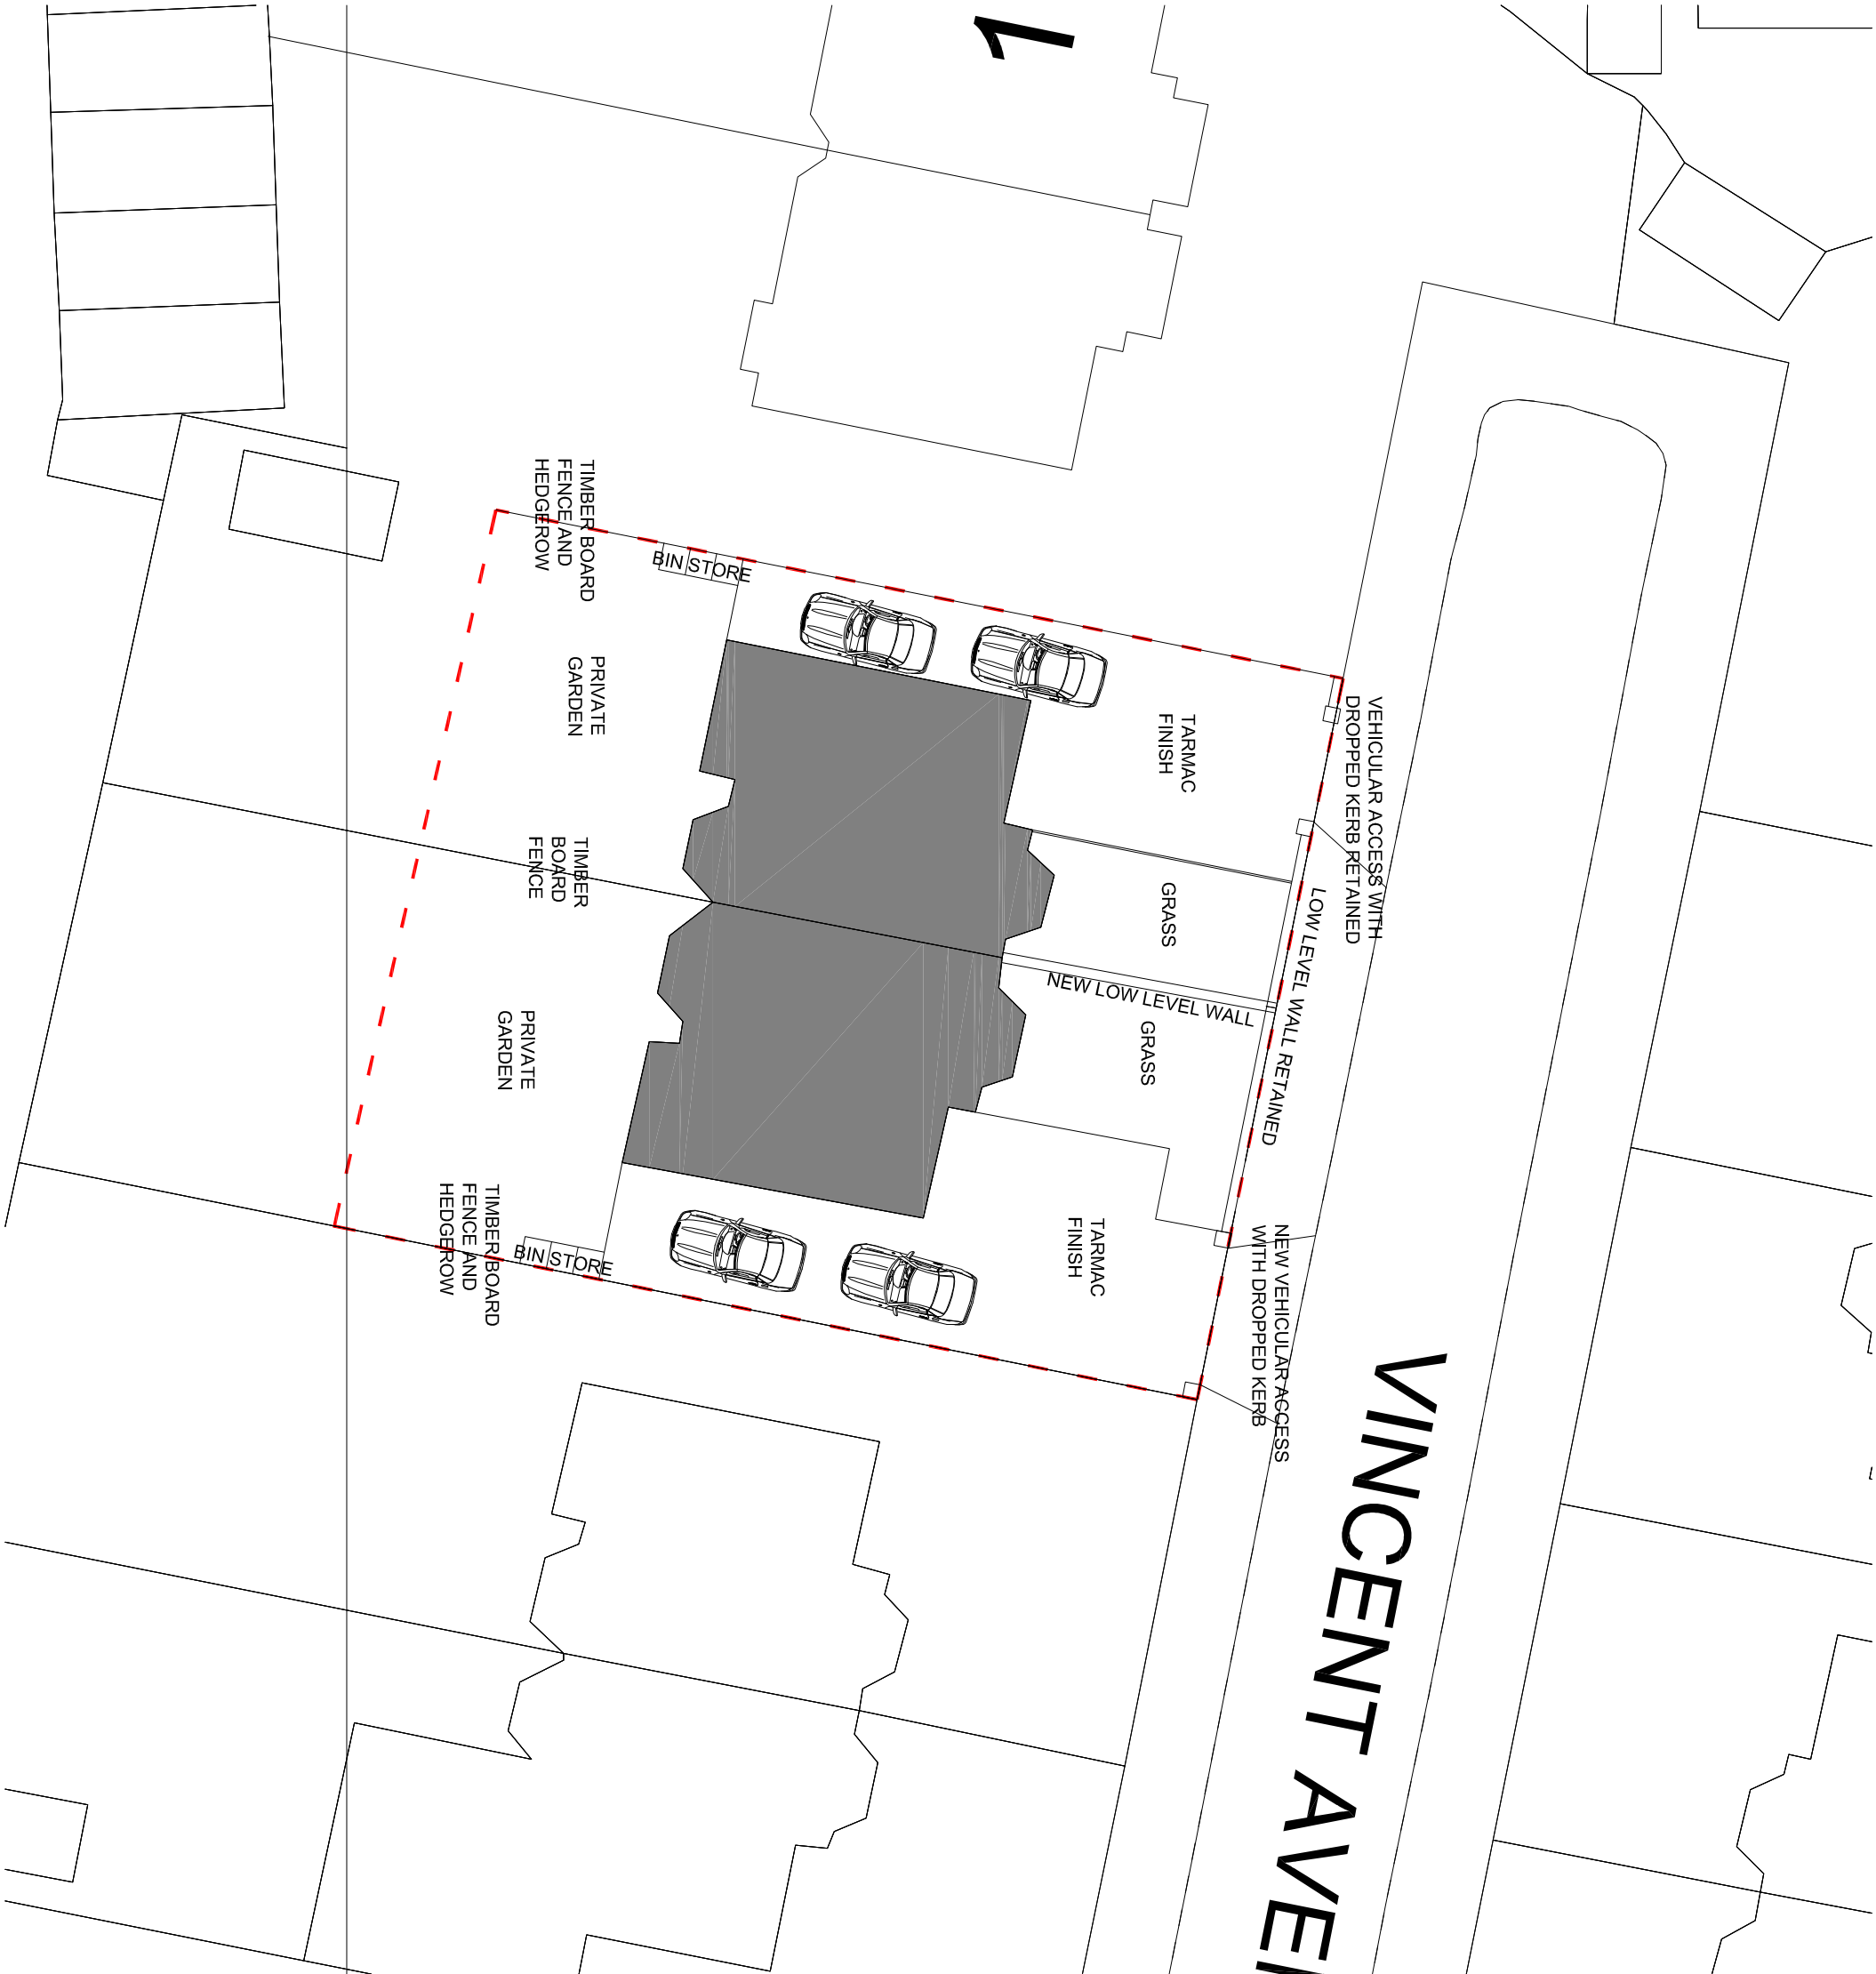

Revision:-	Description:-	Date:-	Initials:-
A	ACCESS AMENDED TO NOT AFFECT TREES	09.05.2022	LW

Client:- Project:- Title:-	PRIVATE CLIENT VINCENT AVENUE PROPOSED SITE PLAN
Drawing No.:- Revision:-	PL 009 A
Scale:- Drawn:- Date:-	1:200@A3 LW 05.09.19

12/23
Architecture Design
12/23

11-23 Bridgewater Place
Manchester
M4 1QF



T : 0161 711 0584
E : lwalsh@1223arch.co.uk
W : www.1223arch.co.uk