

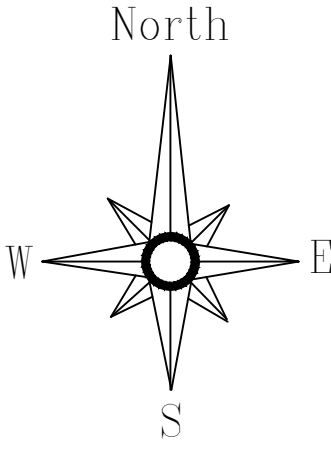


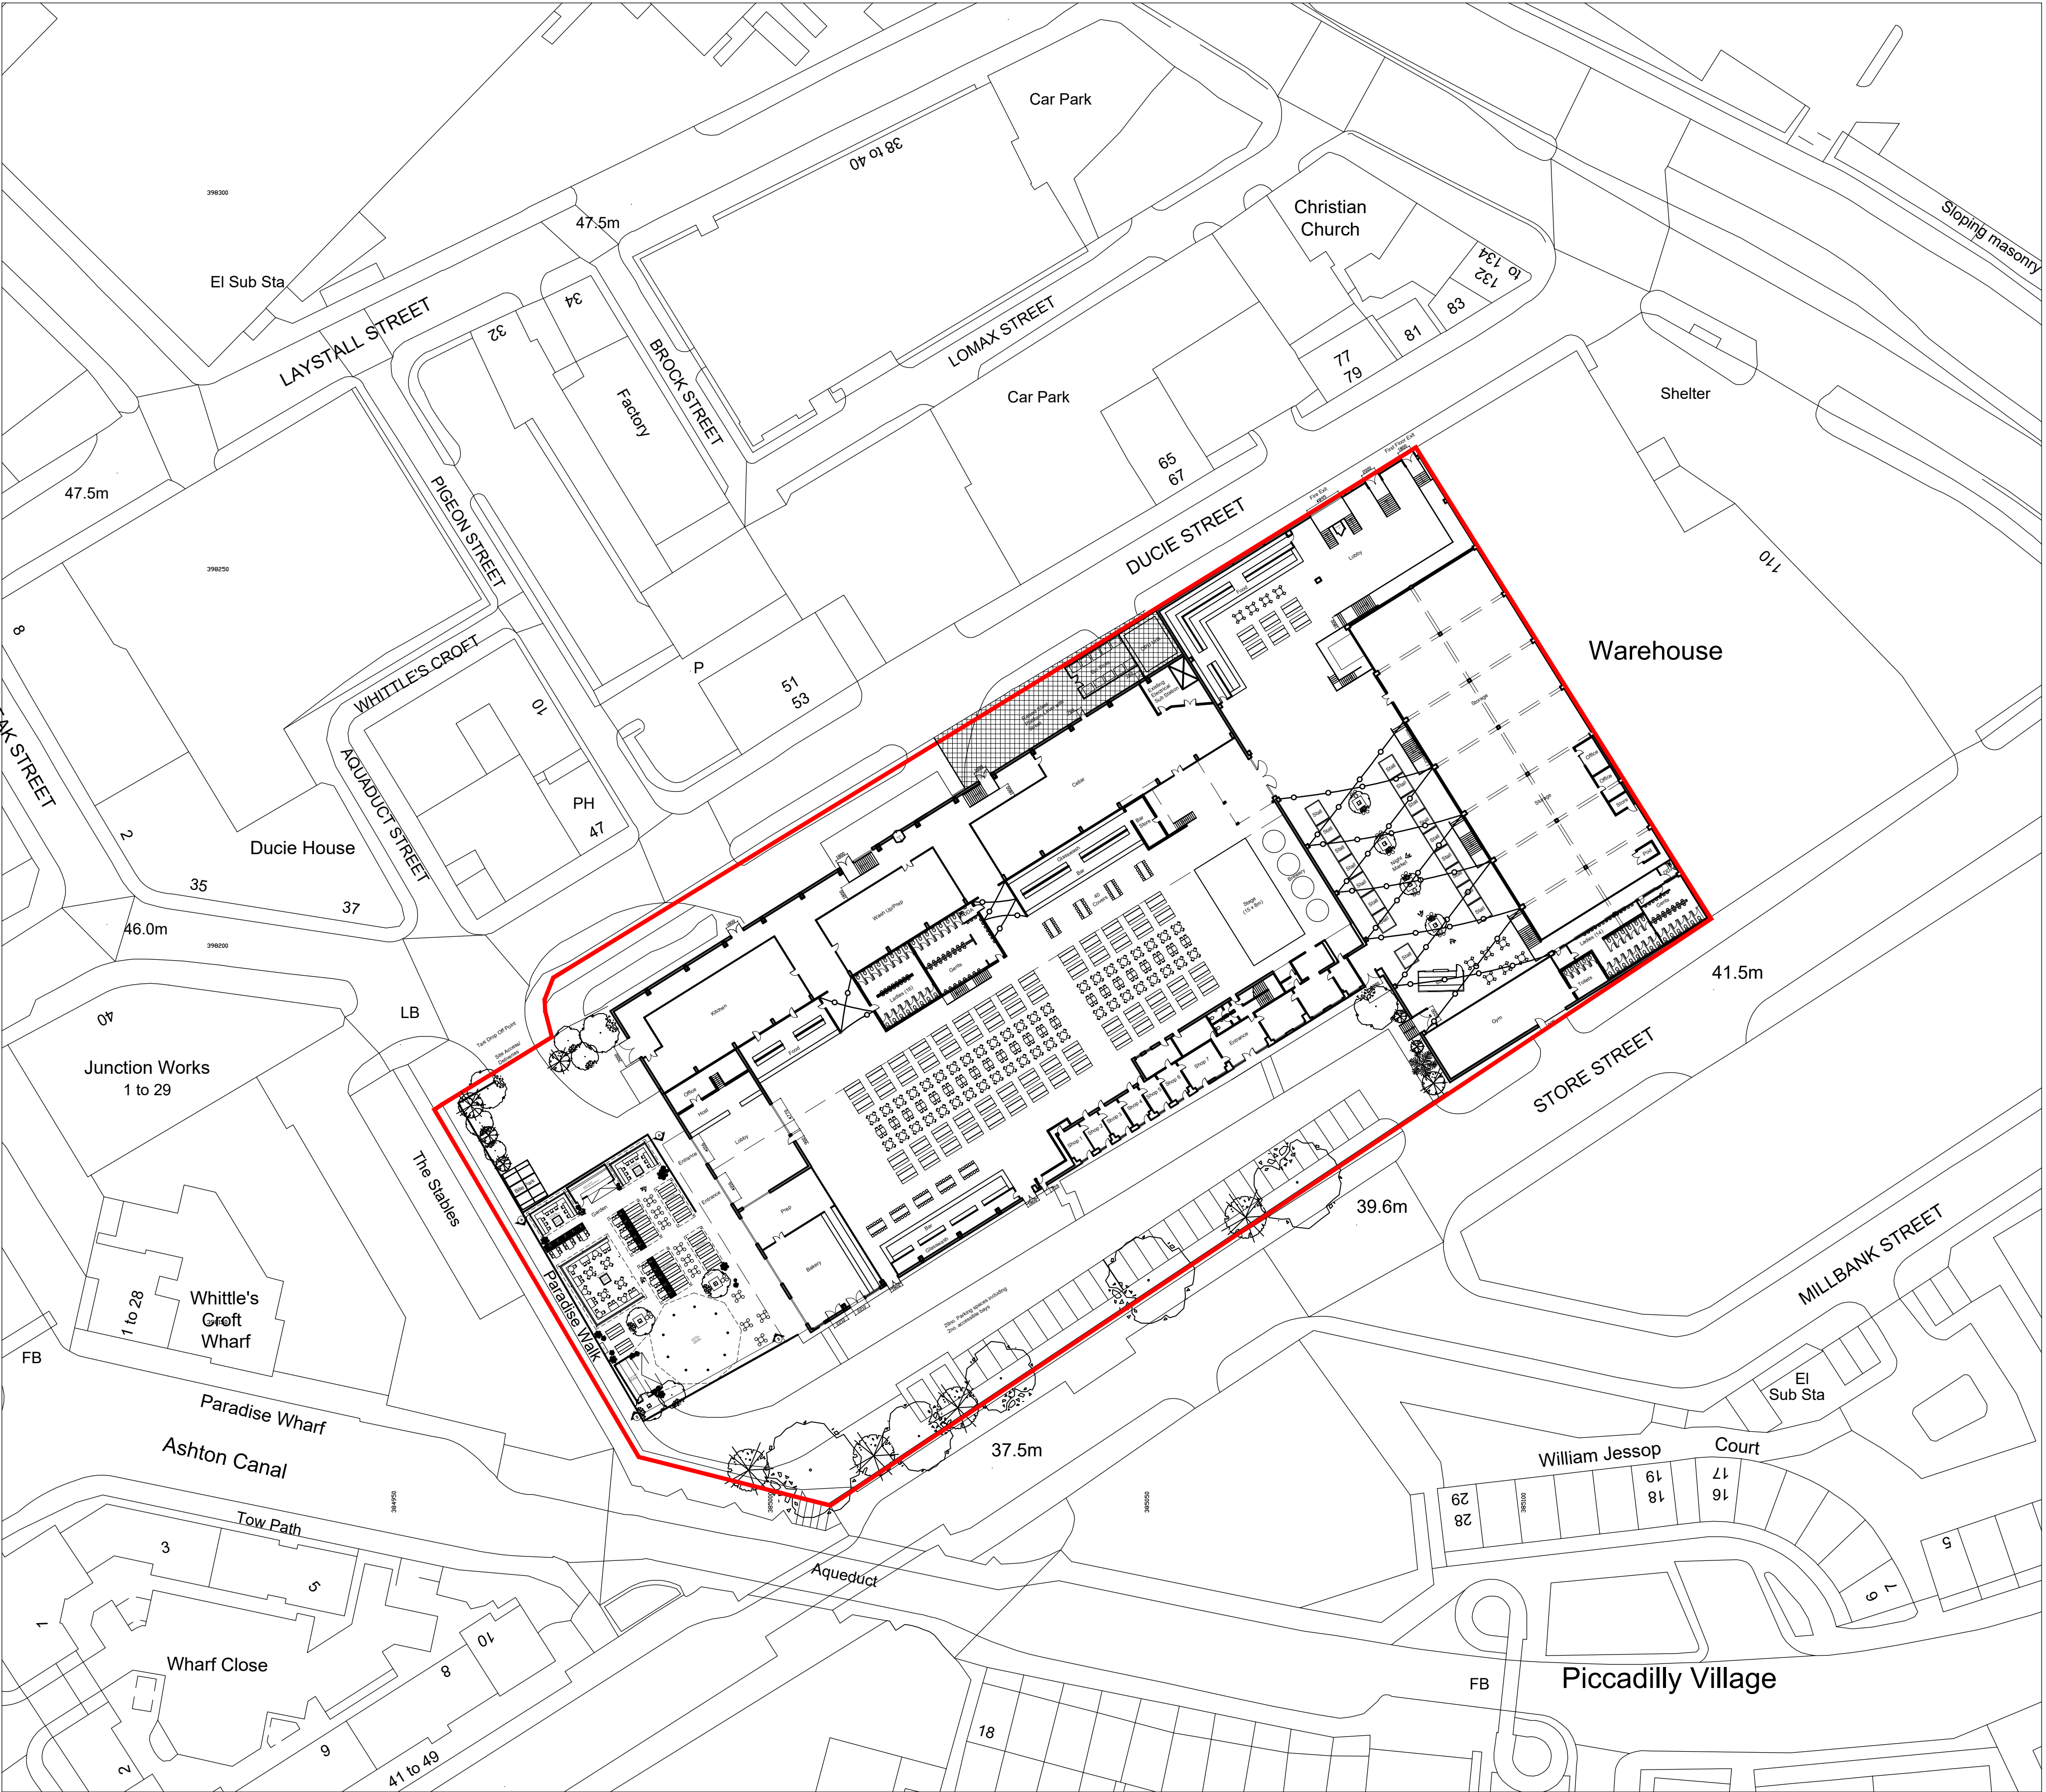

Ordnance Survey, (c) Crown Copyright 2021. All rights reserved. Licence number 100022432

All levels and dimensions must be checked on site by contractor prior to commencement of works. Any variations must be reported to JSA Design. All information hereon is in the copyright of JSA Design. Copying in full or in part is forbidden without the written permission from JSA Design.

 

- F 01/04/2022 Amendments as per client email
- E 28/03/2022 Bin platform added, taxi drop off added
- D 16/03/2022 Bin detail removed from notes.
- C 14/03/2022 Bin store added.
- B 10/03/2022 Bike rack and boundary line added
- A 09/03/2022 Amended parking layout

Client J. Wilkinson			
Date	Mar. 2022	Status	STAT
Drawn	RR	Checked	-
Scale	1:500	Size	A1
Rev.	F	Drawing No.	343 - 02
Drawing Title Proposed Site Plan			
Project Title Presbar Diecasting Ltd Store St Manchester - M1 2WD			
JSA DESIGN			