

FINISH SPECIFICATION

FINISH TYPE: ANODISED

THICKNESS: AA25

COLOUR REF: TBC

NOTE: DESIGN IS SUBJECT TO STRUCTURAL ANALYSIS.

- Notes:
- All orthographic projections are in third angle
 - Stainless steel fixings cannot be painted due to lack of adhesion.
 - All set screws to be hex head c/w nyloc nuts U.N.O.
 - Anodised components from different sources/alloys may exhibit colour variation.
 - Tolerance is ±1mm U.N.O.
 - Penetrations in building envelope to be weathered by others.
 - Maximum tolerance of other trades:
Brick/block & steel ±10mm
Concrete ±15mm

This drawing & copyright belongs to Maple Sunscreening Ltd. Do not copy, reproduce or supply any information without prior written permission.

C	EMG 28/10/21	AMENDED DIMENSION FROM GRIDLINE.	
B	EMG 19/10/21	CHANGED SET OUT & FRAME TO CONCRETE.	
A	EMG 08/07/21	SYSTEM MOVED OUT BY 25mm TO ALLOW FOR VIB.	
Rev:	Init/Date:	Revision:	Chk:

MAPLE

Units 11a-11d Bramhall Technology Park, Pepper Rd,
Hazel Grove, Stockport, Cheshire, SK7 5SA

Tel: 0161 456 6644

www.maplesunscreening.co.uk

Project Title:
NORTH MANCHESTER GENERAL HOSPITAL

Client:
MORGAN SINDALL

Maple Project Ref: EX31618
Maple Element Ref:

Site Address:


Drawing Title:
LASER CUT PANELS & EXP. MESH FACADE
TYPICAL BAY LASER CUT PANEL PLANS

Drawn: EMG
Checked: ADJ
Date: 17/06/2021


Scale: DO NOT SCALE
Paper Size: A3 LANDSCAPE

Status: **PROPOSAL**
Revision: **C**

Document Reference:
EX31618-01C-D-P02

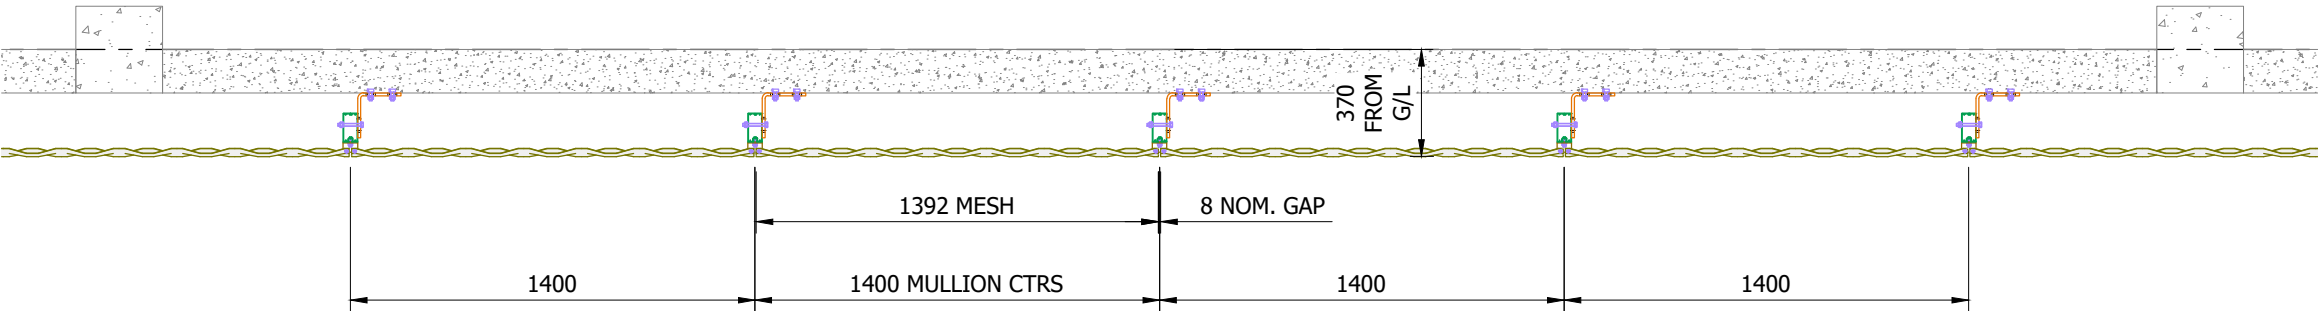


TYPICAL BAY EXPANDED MESH GROUND FLOOR PLAN

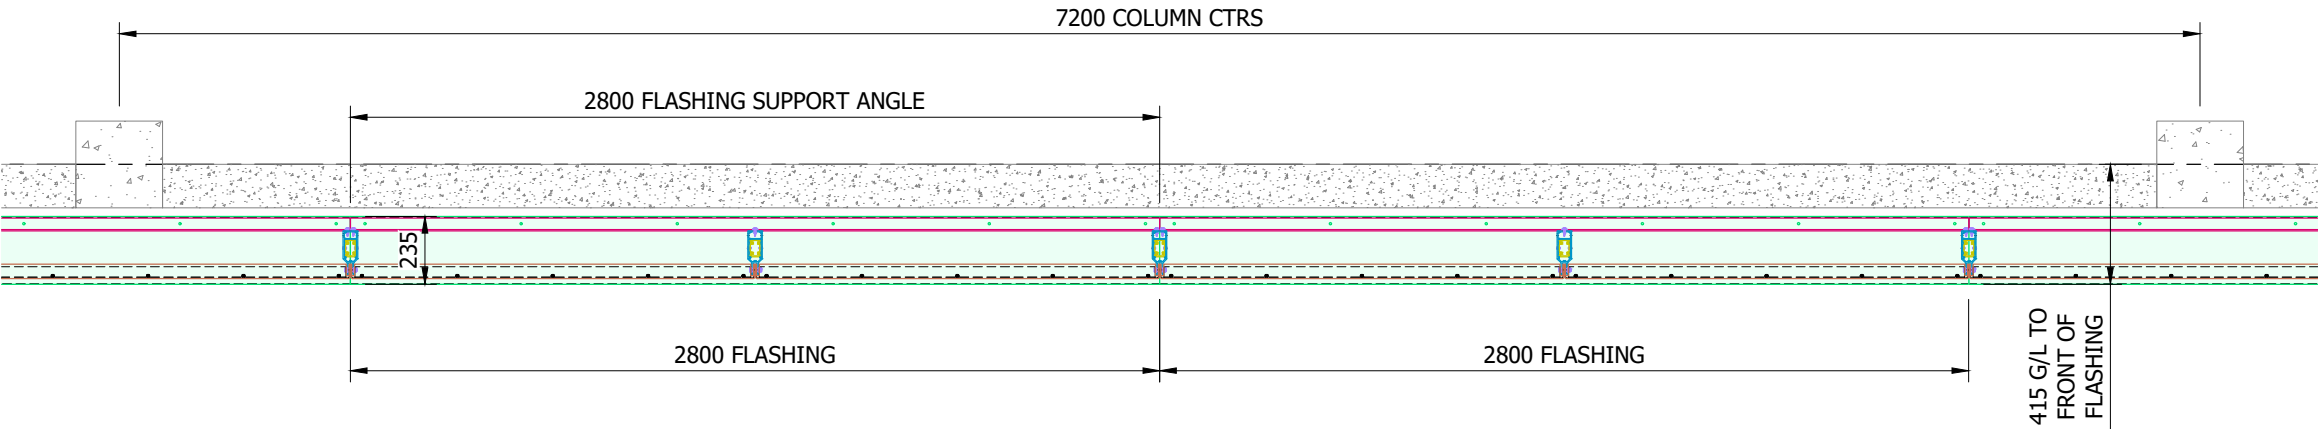

TYPICAL BAY LASER CUT PANEL 1st FLOOR PLAN

CLIENT NOTE: FLASHINGS WILL BE FITTED WITH 5-10mm TOLERANCE GAP BETWEEN DUE TO ALLOWANCE OF SITE TOLERANCE

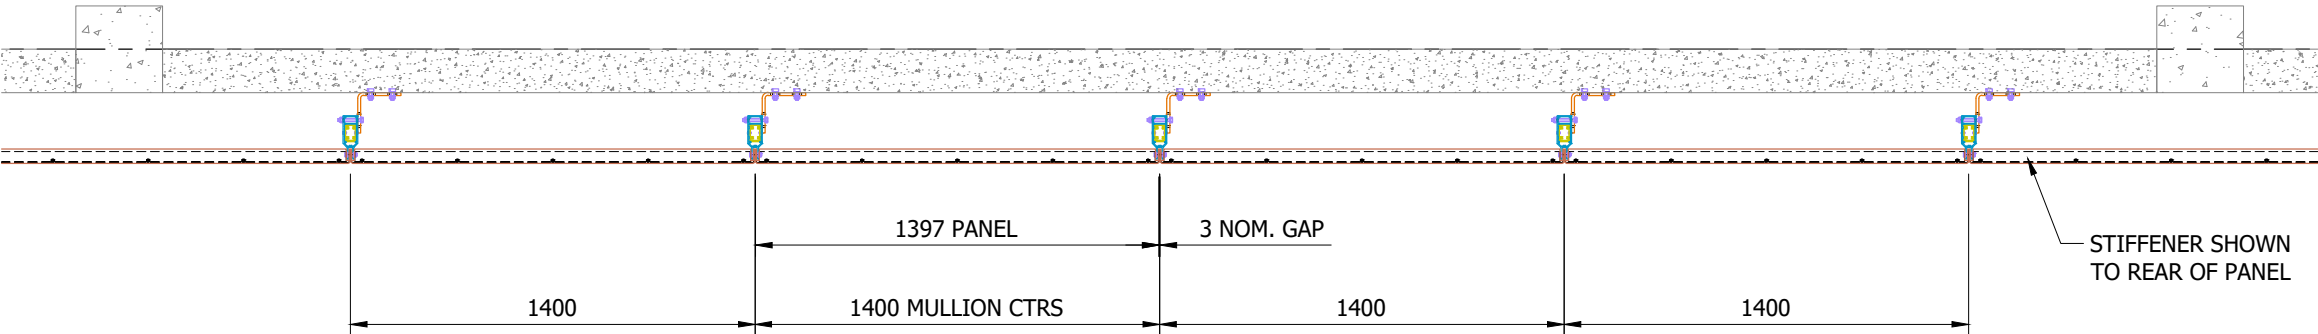

TYPICAL BAY LASER CUT PANEL UPPER FLOORS PLAN