


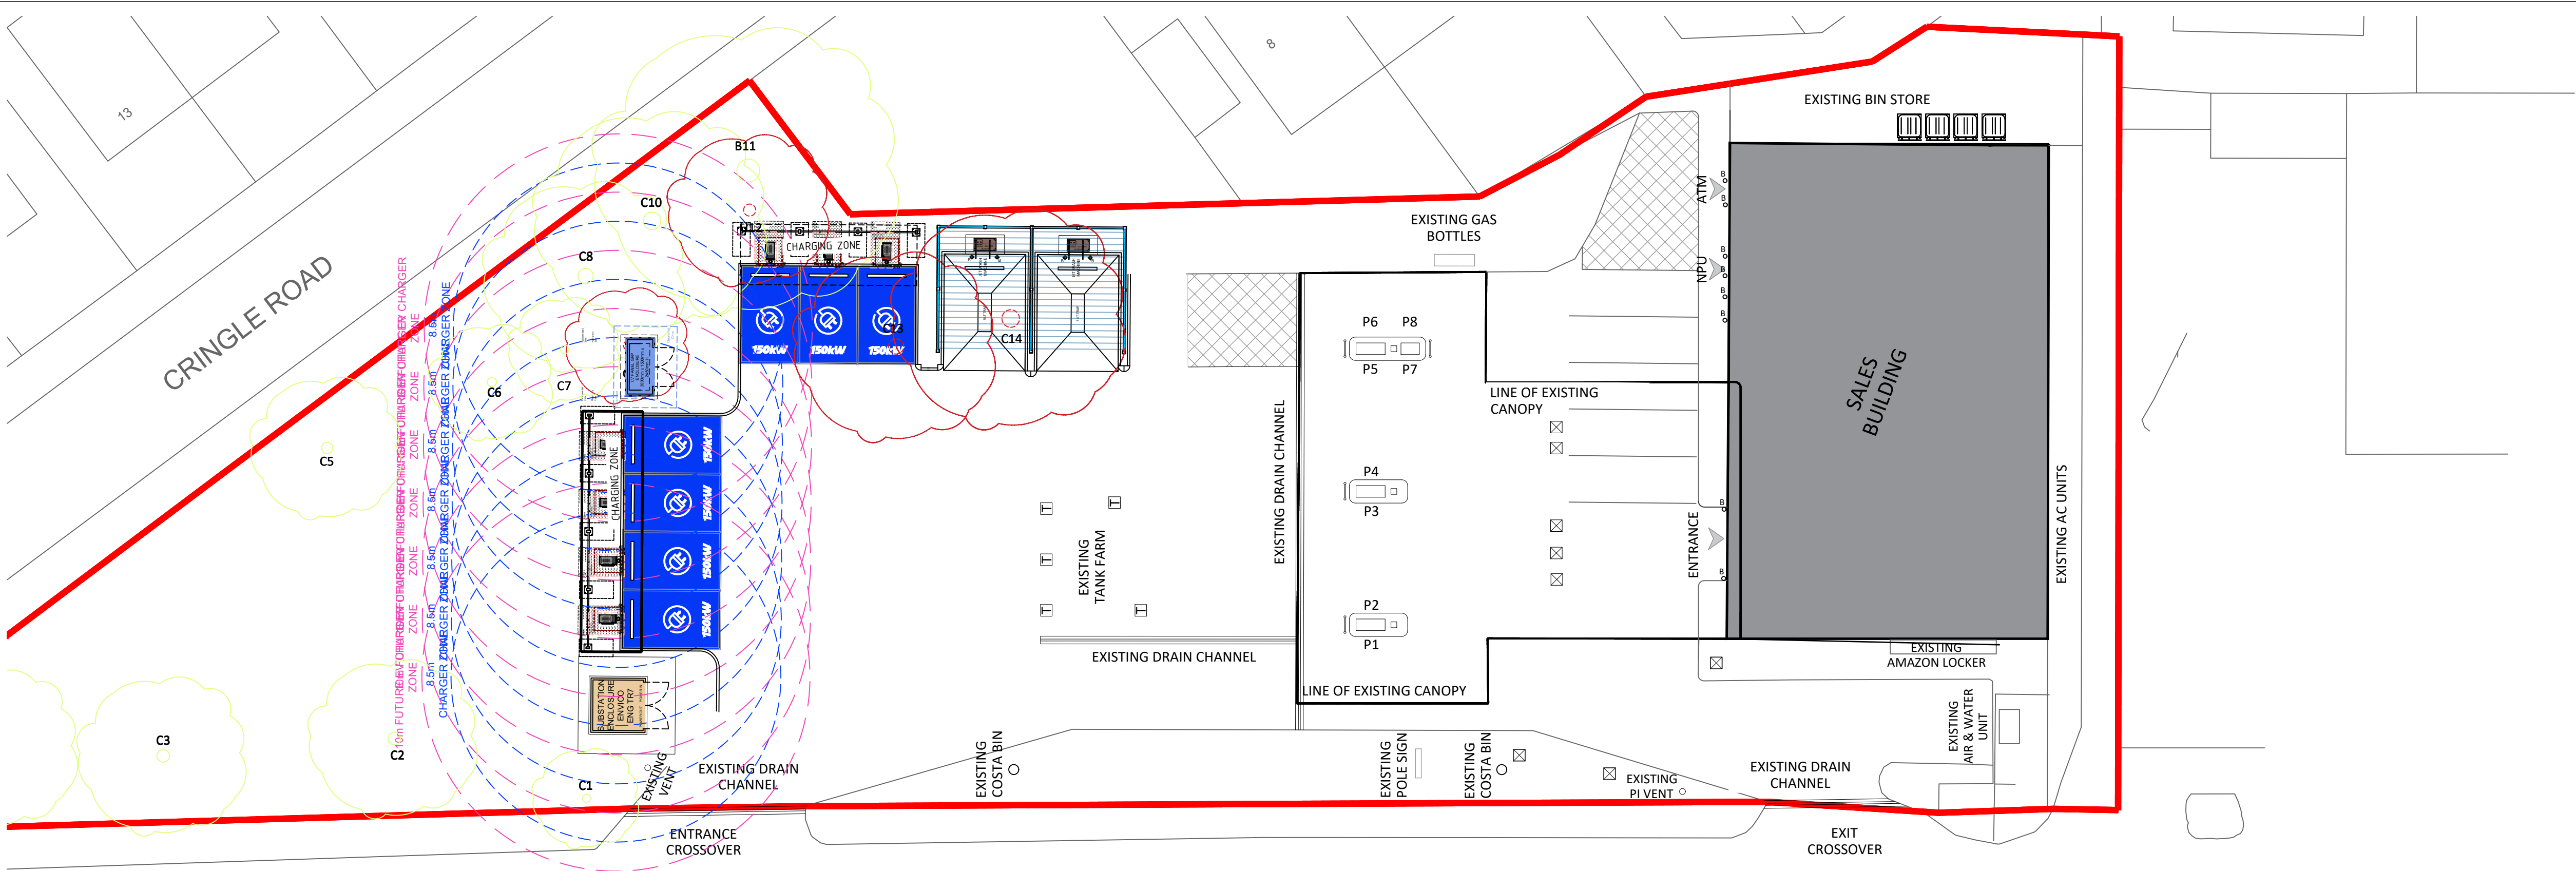

DRAWING NOTES

COPYRIGHT ©
This drawing and the details herein are the copyright of MBH Design Studio Ltd. and must not be reproduced, altered or passed to any third party without prior written consent.

This drawing has been produced for the project listed below, is submitted in support of this application application to the Local Planning Authority and is not intended for use by any other person or for any other purpose.

Every effort has been made to ensure the accuracy of these drawings, however MBH Design Studio Ltd. accept no responsibility for any discrepancies arising from the reuse of survey information and preliminary drawings commissioned by the Applicant from others.

Waste Management Scheme


Internal storage capacity:
Existing bin store to be retained.

The bin store will contain the following:
1) Mixed dry recycling: 2x 660L bin
2) General Waste: 2x 660L bin

Method and location of bin store:
Existing bin store housing both mixed dry recycling and general waste is located between new Sales Building and boundary site line.

All bins are to be lockable.


Collection and Arrangements
Refuse collection for both mixed dry recycling and general waste is weekly with private arrangements with the Client.

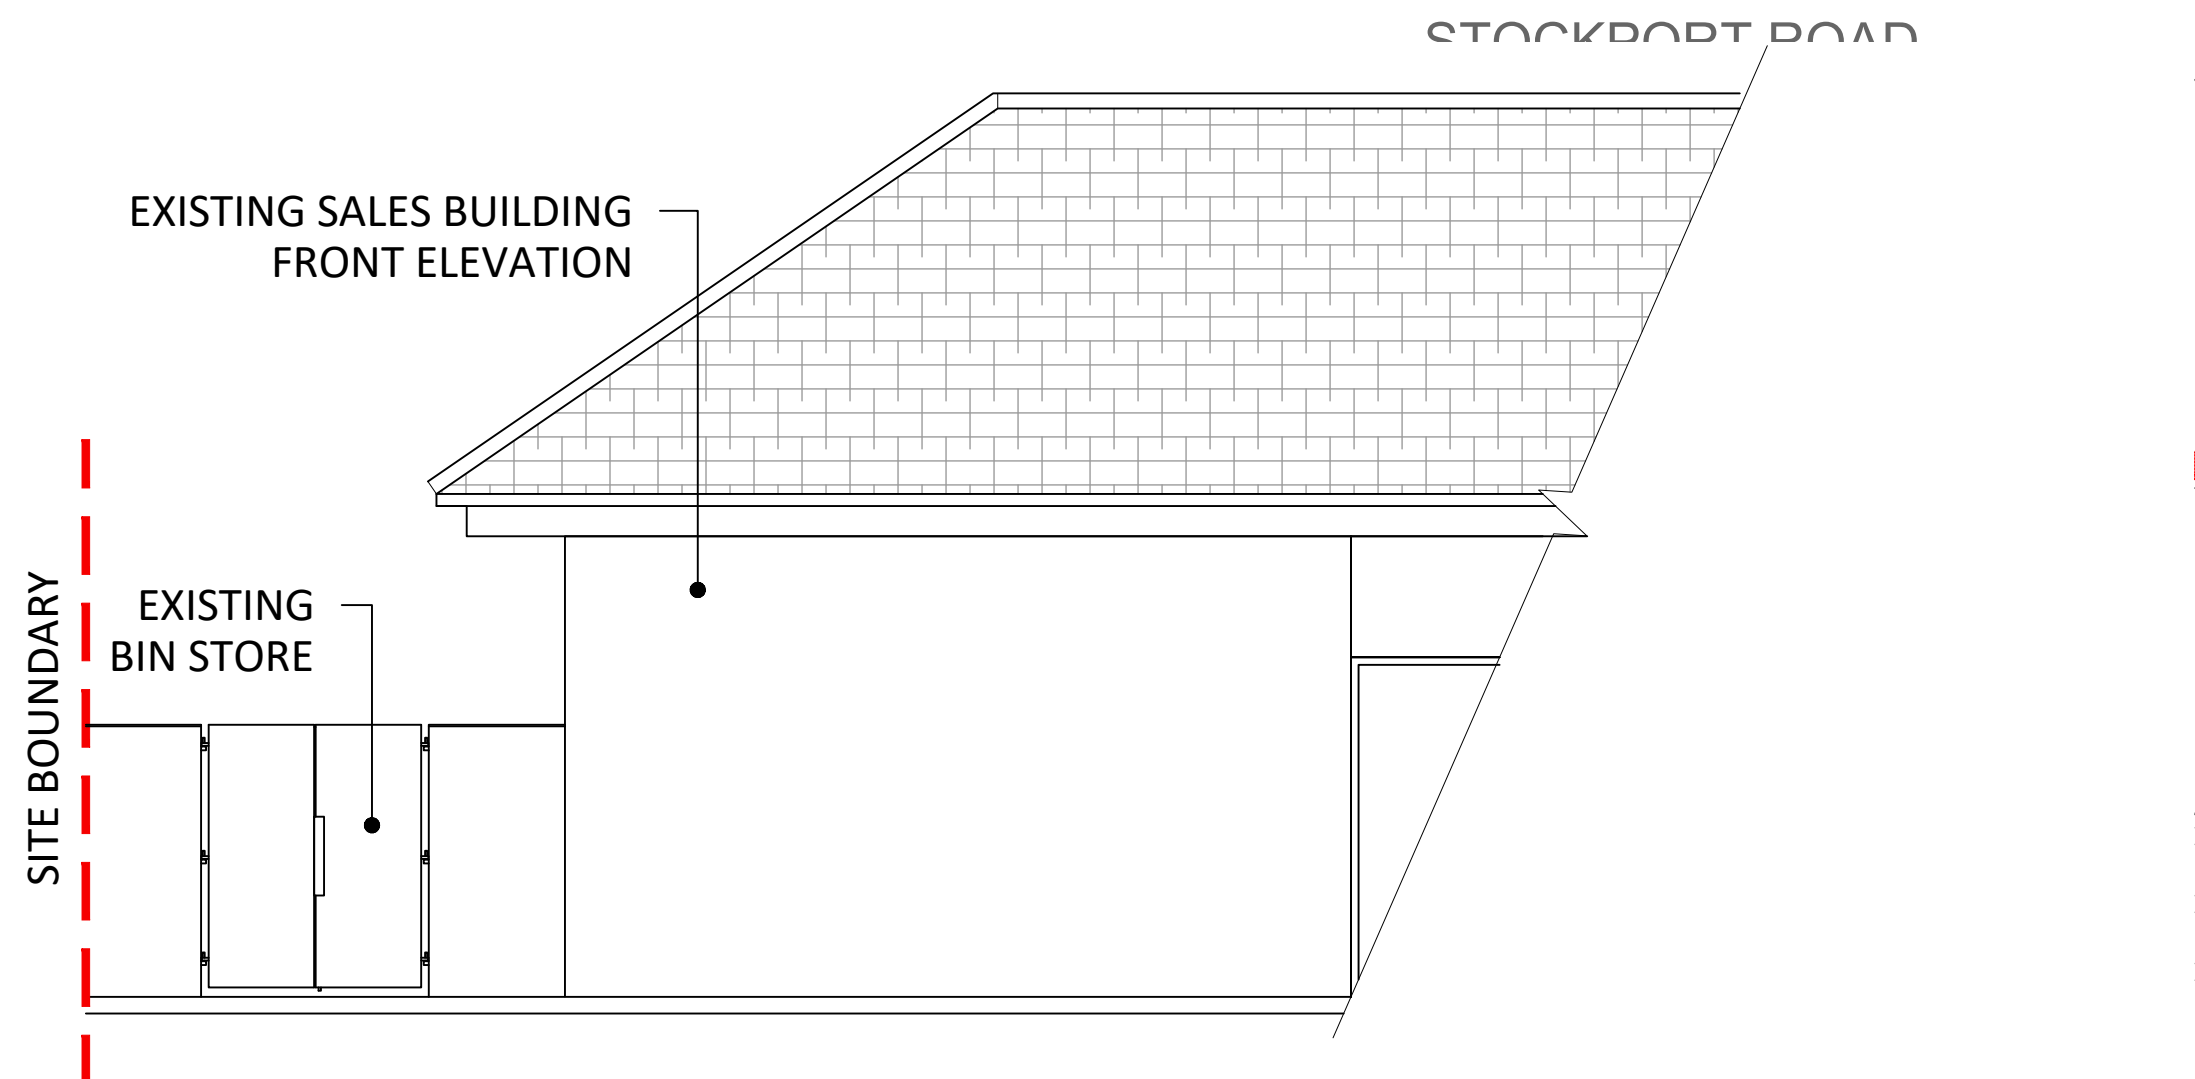

EXISTING SALES BUILDING
FRONT ELEVATION

EXISTING
BIN STORE

ELEVATION 1
Scale 1:50

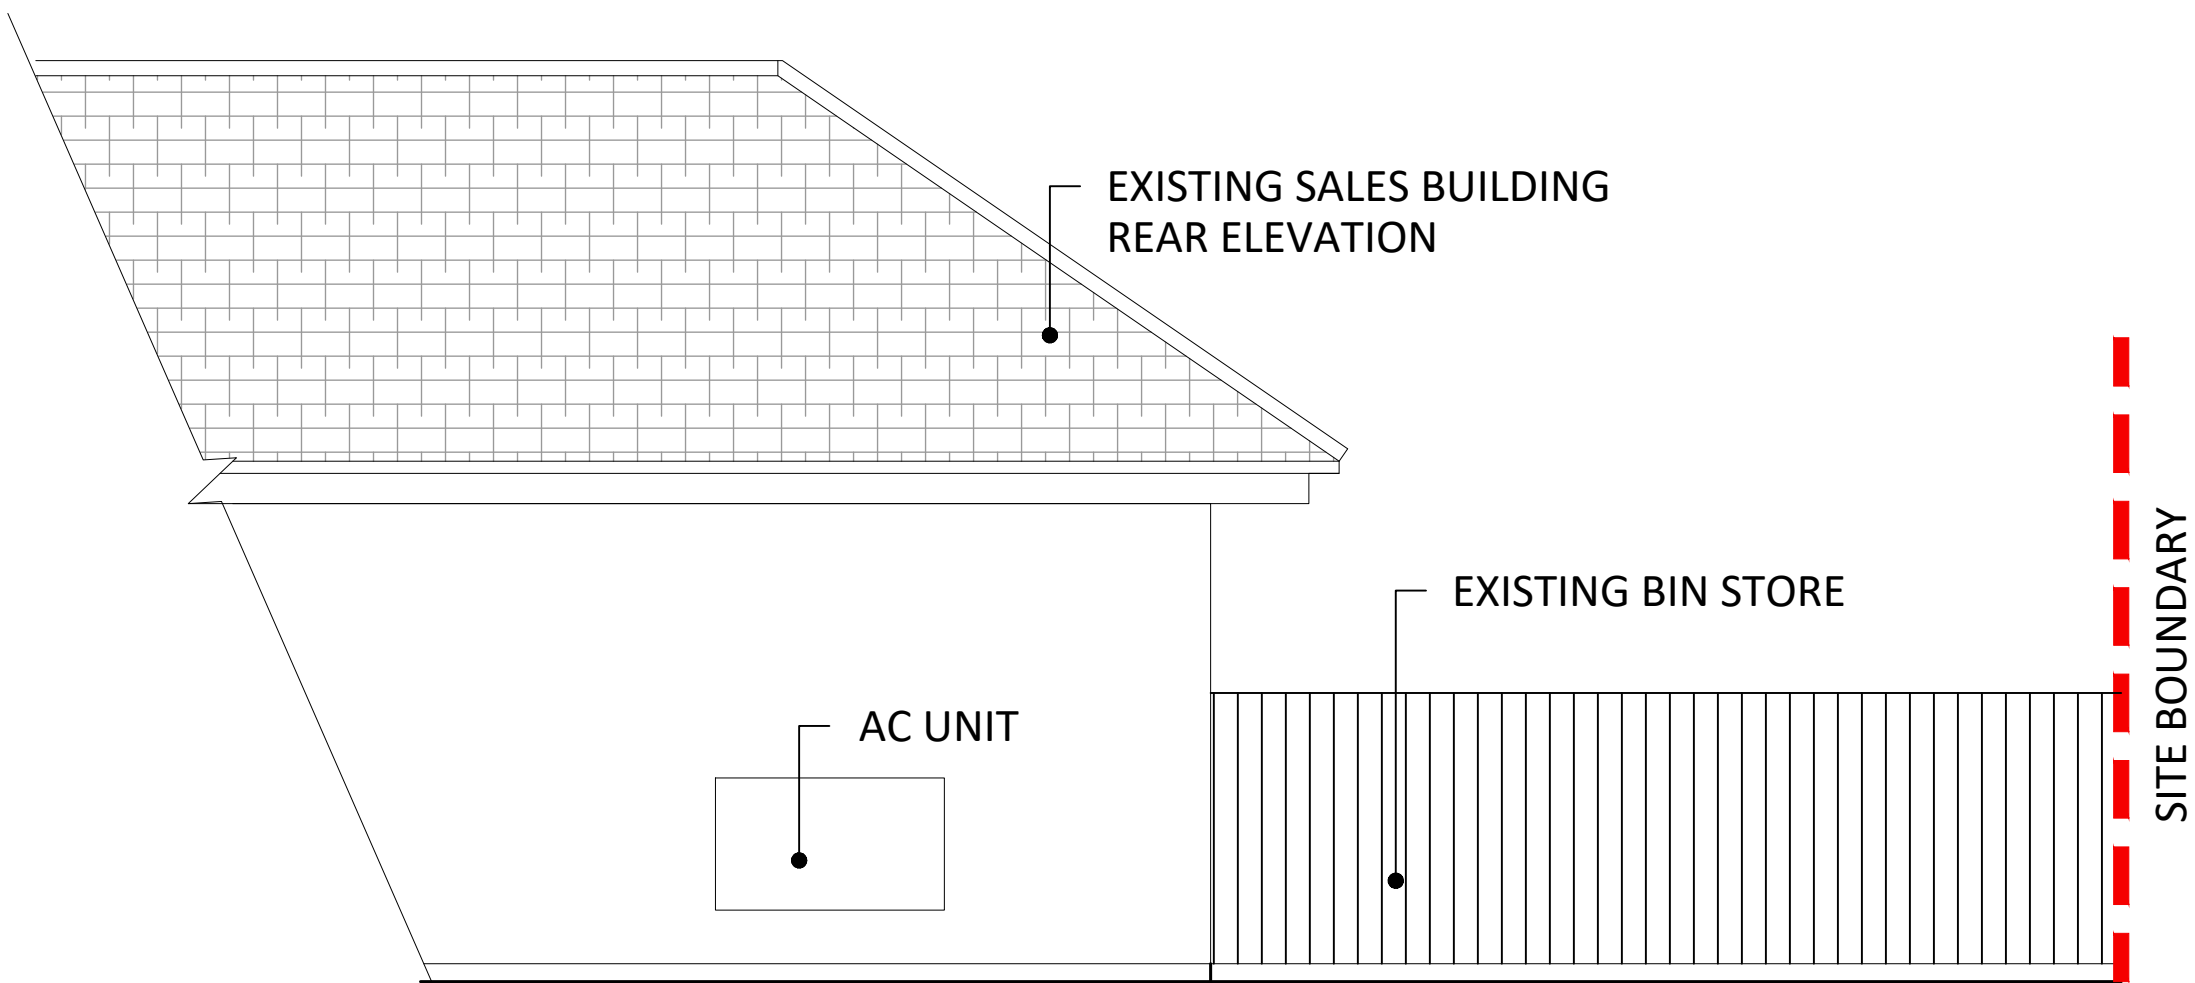

EXISTING SALES BUILDING
REAR ELEVATION

EXISTING BIN STORE


AC UNIT

ELEVATION 2
Scale 1:50



EXISTING BIN STORE


BIN STORE PLAN
Scale 1:100

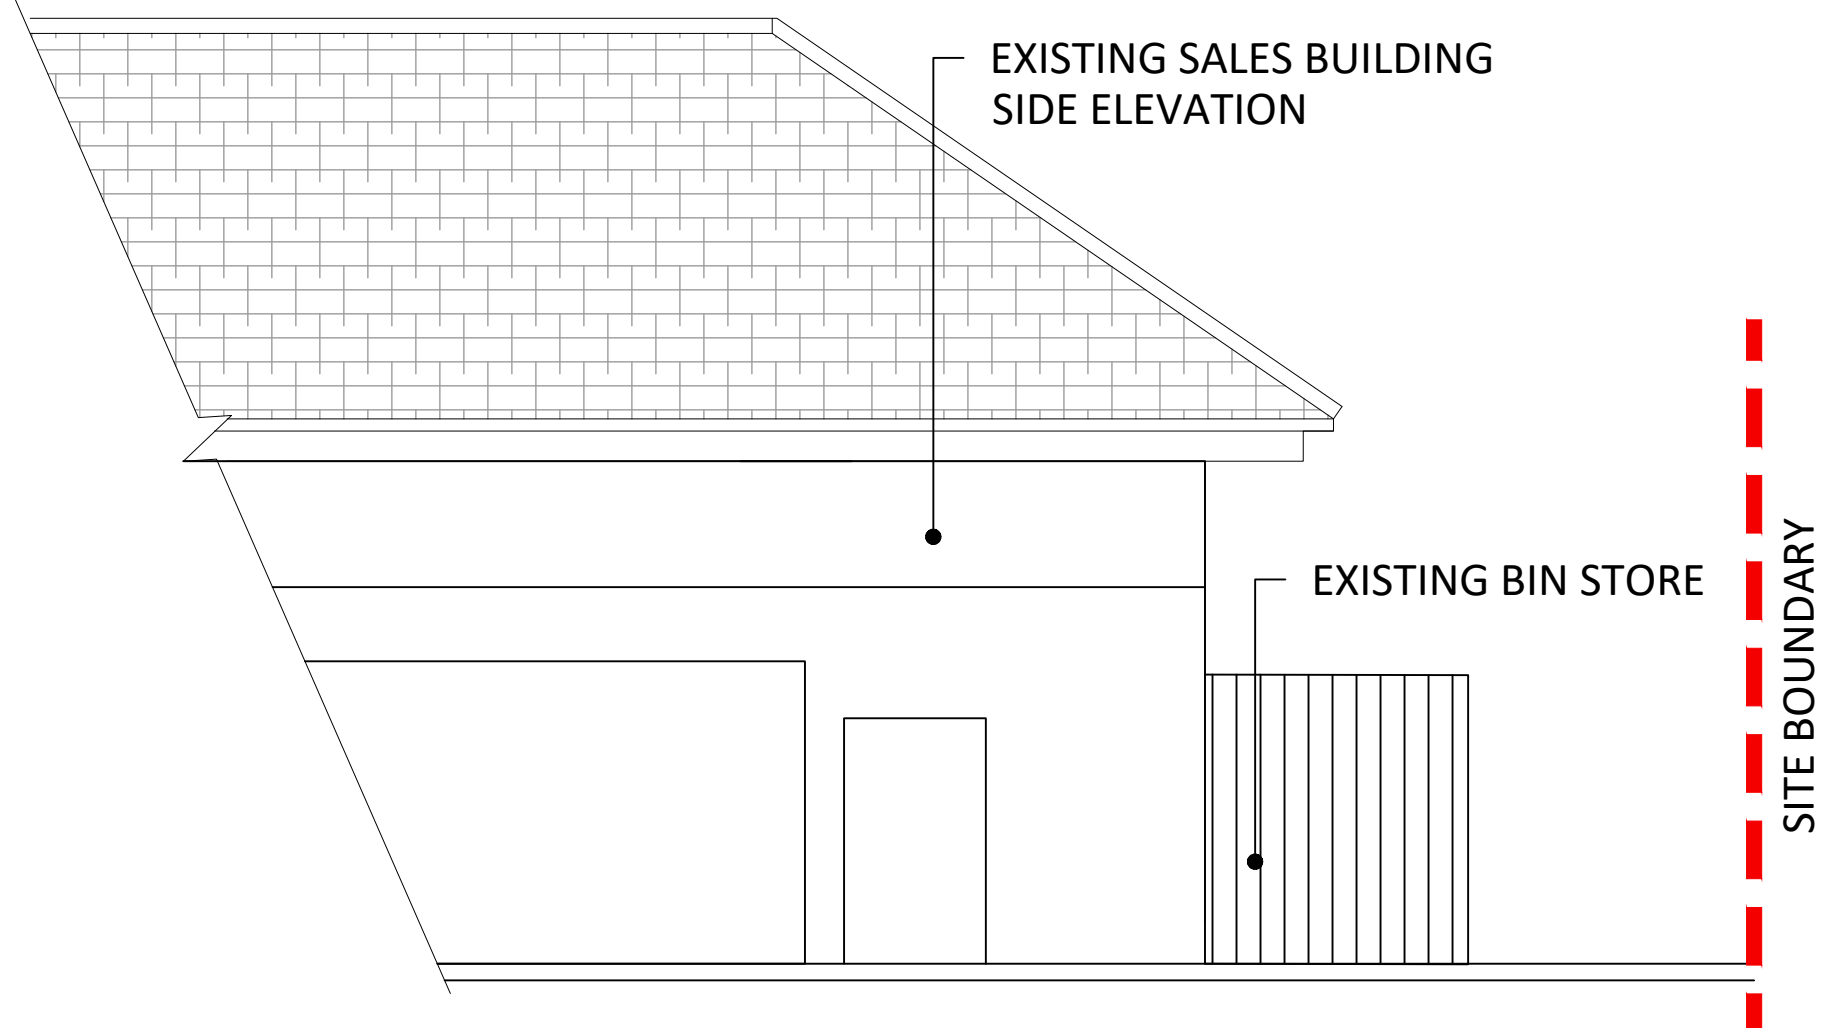

EXISTING SALES BUILDING
SIDE ELEVATION

EXISTING BIN STORE

ELEVATION 3
Scale 1:50

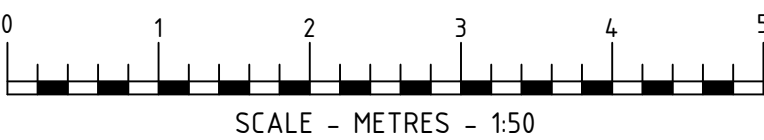

SCALE - METRES - 1:50

A	03.03.2022	Updated EV Scheme	RRB/JN
REV	DATE	DESCRIPTION	DRAWN/CHECKED
REVISION NOTES			

PLANNING



MBH Design Studio Ltd.
Rosemount House, Rosemount Avenue, West Byfleet, Surrey, KT14 6LB
www.mbhstd.com t: 01932 352 727 f: 01932 351 545

CLIENT



PROJECT

FS304 LEVENSHULME SERVICE STATION
STOCKPORT ROAD, CRINGLE ROAD
MANCHESTER
M19 2RE

DRAWING TITLE

WASTE MANAGEMENT PLAN
ELEVATIONS

DRAWN BY	DATE	SCALE	PAPER SIZE
ES	29.09.2021	1:50	A1
CHECKED BY	DRAWING NUMBER	REV.	
JN	13664-P10-304	A	