



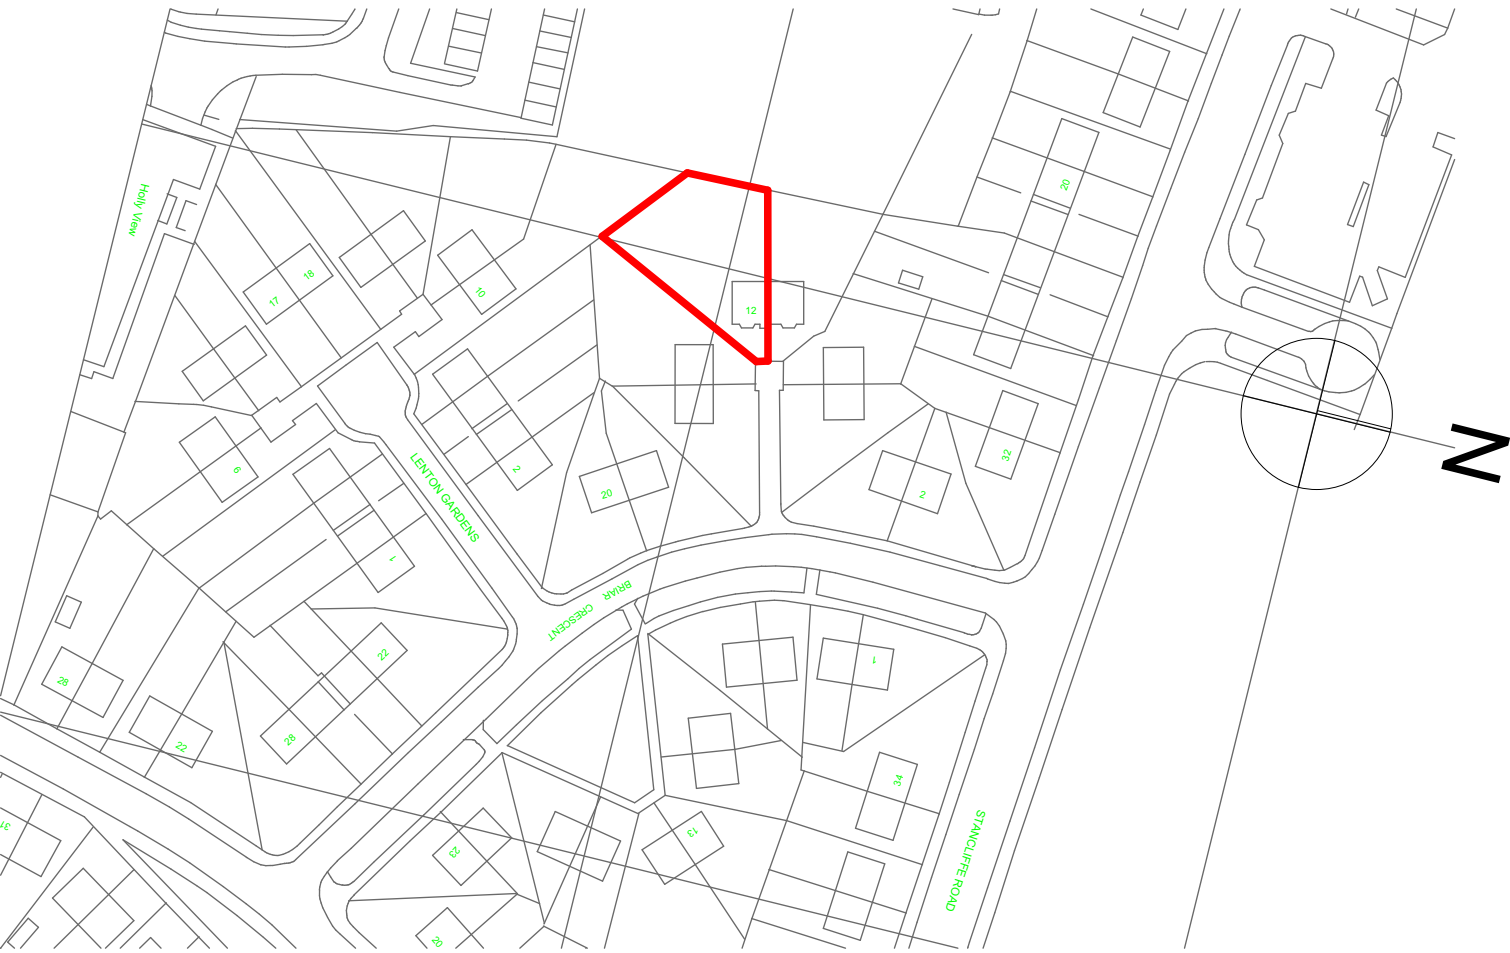

2 Location Plan 1:1250

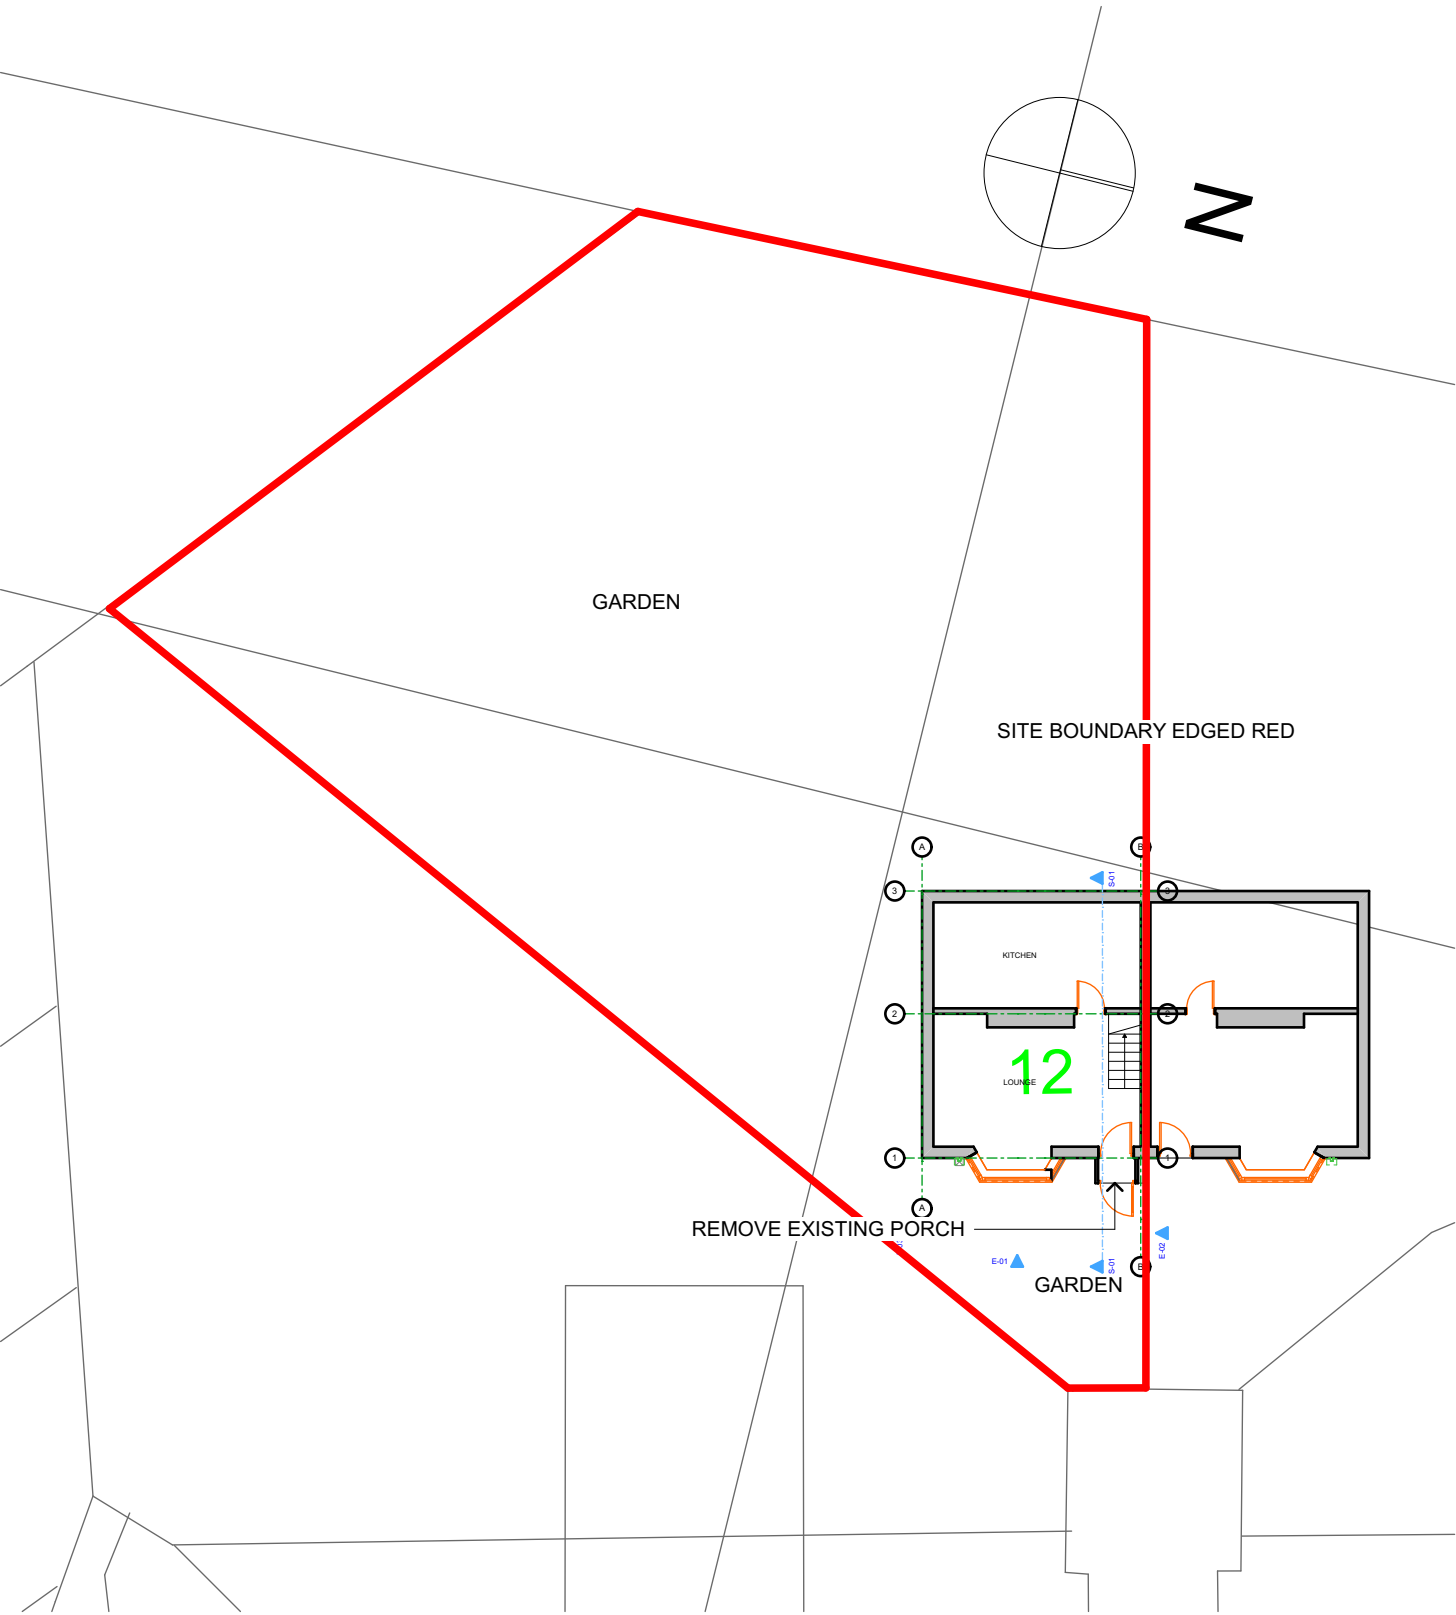

1 EXISTING SITE PLAN 1:200

Approx dims indicated: Do not scale from plan: All design work is subject to statutory approvals and may require amendment: 3D visuals for illustration only, including any associated BIMx modelling: Contractor to check all dimensions and details, on site prior submitting tender and placing orders for materials or for fabrication purposes: NOTE: where plans are generated from dimensions and photos provided by client, the contractor must check for accuracy & workability prior to commencement, any discrepancy must be reported immediately. This information is not transferrable and granting license for use of this information by any other party is done so on the conditional basis that the licensee carries out their own dimensional checks for accuracy, otherwise the use of this information is prohibited.

THESE DRAWINGS HAVE BEEN PRODUCED FOR PLANNING &/OR BUILDING REGULATIONS PURPOSES ONLY, AS MAY BE REQUIRED, FURTHER AMENDMENT MAY BE REQUIRED TO ACHIEVE COMPLIANCE WITH STATUTORY REQUIREMENTS. CONTRACTOR MUST ASSESS ENTIRE SCOPE OF WORKS ON SITE AND INCORPORATE ALL THAT IS REQUIRED TO ENABLE SUBMISSION OF A BONAFIDE TENDER. CLIENT MUST SPECIFY FINISHES AND WHETHER ANY EXTERNAL SUBCONTRACTORS ARE TO BE USED, MAIN CONTRACTOR TO INCLUDE FOR ANY BWIC WITH FACILITATING SUBCONTRACTORS PACKAGES EG: CLIENT APPOINTED SPECIALIST BATHROOM/KITCHEN DESIGN & INSTALLATIONS ETC.

CONTRACTOR TO LIAISE WITH SENGR IF GUIDANCE IS REQUIRED FOR TEMPORARY SUPPORTS & DEMOLITION SEQUENCE

CONTRACTOR TO TRACE / LOCATE ALL BURIED SERVICES PRIOR TO WORK COMMENCEMENT & TO LIAISE WITH STATUTORY AUTHORITIES FOR ANY WORKS TO SERVICES THAT MAY BE REQUIRED

ELEMENTS TO BE REMOVED OR MODIFIED IN SUCH A MANNER AS TO FACILITATE THE PROPOSED LAYOUT & DESIRED APPEARANCE

ALL DISTURBED SURFACES TO BE MADE GOOD INCLUDING DECORATION

CLIENT:
MARLENA GLINKA

SITE LOCATION:
12 BRIAR CRESCENT MANCHESTER M22 4GY

DWG TITLE:
Location Plan

DWG No:
A.01.1

Rev:# DATE:18/04/2022


Approx dims indicated: Do not scale from plan: All design work is subject to statutory approvals and may require amendment: 3D visuals for illustration only, including any associated BIMx modelling: Contractor to check all dimensions and details, on site prior submitting tender and placing orders for materials or for fabrication purposes: NOTE: where plans are generated from dimensions and photos provided by client, the contractor must check for accuracy & workability prior to commencement, any discrepancy must be reported immediately. This information is not transferrable and granting license for use of this information by any other party is done so on the conditional basis that the licensee carries out their own dimensional checks for accuracy, otherwise the use of this information is prohibited.

THESE DRAWINGS HAVE BEEN PRODUCED FOR PLANNING &/OR BUILDING REGULATIONS PURPOSES ONLY, AS MAY BE REQUIRED, FURTHER AMENDMENT MAY BE REQUIRED TO ACHIEVE COMPLIANCE WITH STATUTORY REQUIREMENTS. CONTRACTOR MUST ASSESS ENTIRE SCOPE OF WORKS ON SITE AND INCORPORATE ALL THAT IS REQUIRED TO ENABLE SUBMISSION OF A BONAFIDE TENDER. CLIENT MUST SPECIFY FINISHES AND WHETHER ANY EXTERNAL SUBCONTRACTORS ARE TO BE USED, MAIN CONTRACTOR TO INCLUDE FOR ANY BWIC WITH FACILITATING SUBCONTRACTORS PACKAGES EG: CLIENT APPOINTED SPECIALIST BATHROOM/KITCHEN DESIGN & INSTALLATIONS ETC.

CONTRACTOR TO LIAISE WITH SENGR IF GUIDANCE IS REQUIRED FOR TEMPORARY SUPPORTS & DEMOLITION SEQUENCE

CONTRACTOR TO TRACE / LOCATE ALL BURIED SERVICES PRIOR TO WORK COMMENCEMENT & TO LIAISE WITH STATUTORY AUTHORITIES FOR ANY WORKS TO SERVICES THAT MAY BE REQUIRED

ELEMENTS TO BE REMOVED OR MODIFIED IN SUCH A MANNER AS TO FACILITATE THE PROPOSED LAYOUT & DESIRED APPEARANCE
ALL DISTURBED SURFACES TO BE MADE GOOD INCLUDING DECORATION

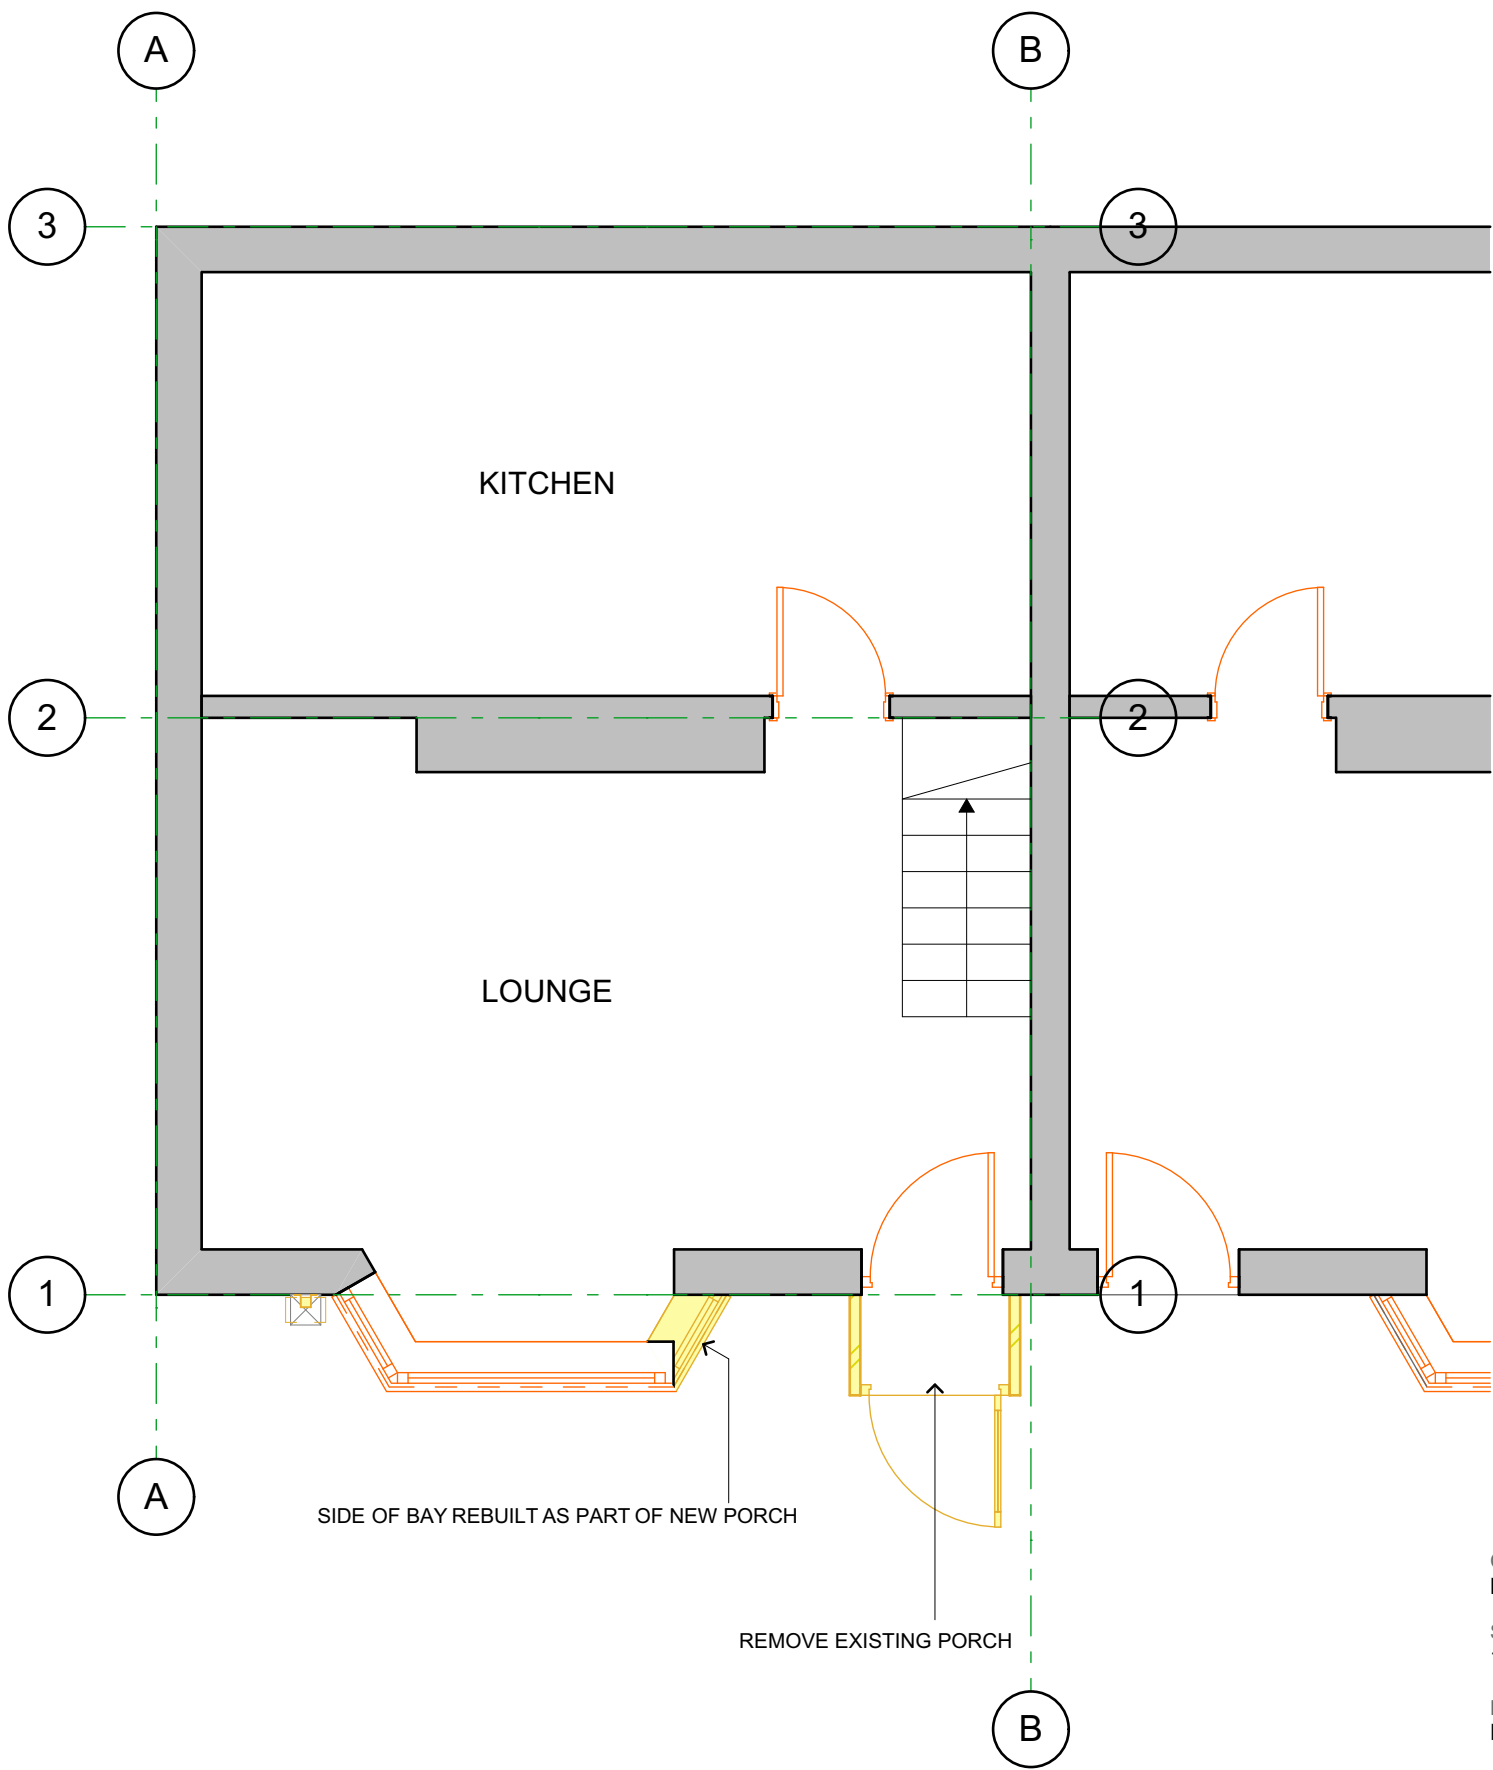

CLIENT:
MARLENA GLINKA

SITE LOCATION:
12 BRIAR CRESCENT MANCHESTER M22 4GY

DWG TITLE:
Existing GF-Ground Floor

DWG No:
A.01.2

Rev:# DATE:18/04/2022

SHIELDSDESIGN
CHARTERED ARCHITECTURAL PRACTICE

SCALEBAR(cm): 1:50(2cm=1m) 1:100(1cm=1m) 1:200(1cm=2m) 1:500(1cm=5m)

SCALE @ A3: 1:50

07931906057
<http://www.shieldsdesign.com>
studio@shieldsdesign.com
© SHIELDS DESIGN LTD All rights reserved

Approx dims indicated: Do not scale from plan: All design work is subject to statutory approvals and may require amendment: 3D visuals for illustration only, including any associated BIMx modelling: Contractor to check all dimensions and details, on site prior submitting tender and placing orders for materials or for fabrication purposes: NOTE: where plans are generated from dimensions and photos provided by client, the contractor must check for accuracy & workability prior to commencement, any discrepancy must be reported immediately. This information is not transferrable and granting license for use of this information by any other party is done so on the conditional basis that the licensee carries out their own dimensional checks for accuracy, otherwise the use of this information is prohibited.




THESE DRAWINGS HAVE BEEN PRODUCED FOR PLANNING &/OR BUILDING REGULATIONS PURPOSES ONLY, AS MAY BE REQUIRED, FURTHER AMENDMENT MAY BE REQUIRED TO ACHIEVE COMPLIANCE WITH STATUTORY REQUIREMENTS. CONTRACTOR MUST ASSESS ENTIRE SCOPE OF WORKS ON SITE AND INCORPORATE ALL THAT IS REQUIRED TO ENABLE SUBMISSION OF A BONAFIDE TENDER. CLIENT MUST SPECIFY FINISHES AND WHETHER ANY EXTERNAL SUBCONTRACTORS ARE TO BE USED, MAIN CONTRACTOR TO INCLUDE FOR ANY BWIC WITH FACILITATING SUBCONTRACTORS PACKAGES EG: CLIENT APPOINTED SPECIALIST BATHROOM/KITCHEN DESIGN & INSTALLATIONS ETC.

CONTRACTOR TO LIAISE WITH SENGR IF GUIDANCE IS REQUIRED FOR TEMPORARY SUPPORTS & DEMOLITION SEQUENCE

CONTRACTOR TO TRACE / LOCATE ALL BURIED SERVICES PRIOR TO WORK COMMENCEMENT & TO LIAISE WITH STATUTORY AUTHORITIES FOR ANY WORKS TO SERVICES THAT MAY BE REQUIRED

ELEMENTS TO BE REMOVED OR MODIFIED IN SUCH A MANNER AS TO FACILITATE THE PROPOSED LAYOUT & DESIRED APPEARANCE

ALL DISTURBED SURFACES TO BE MADE GOOD INCLUDING DECORATION

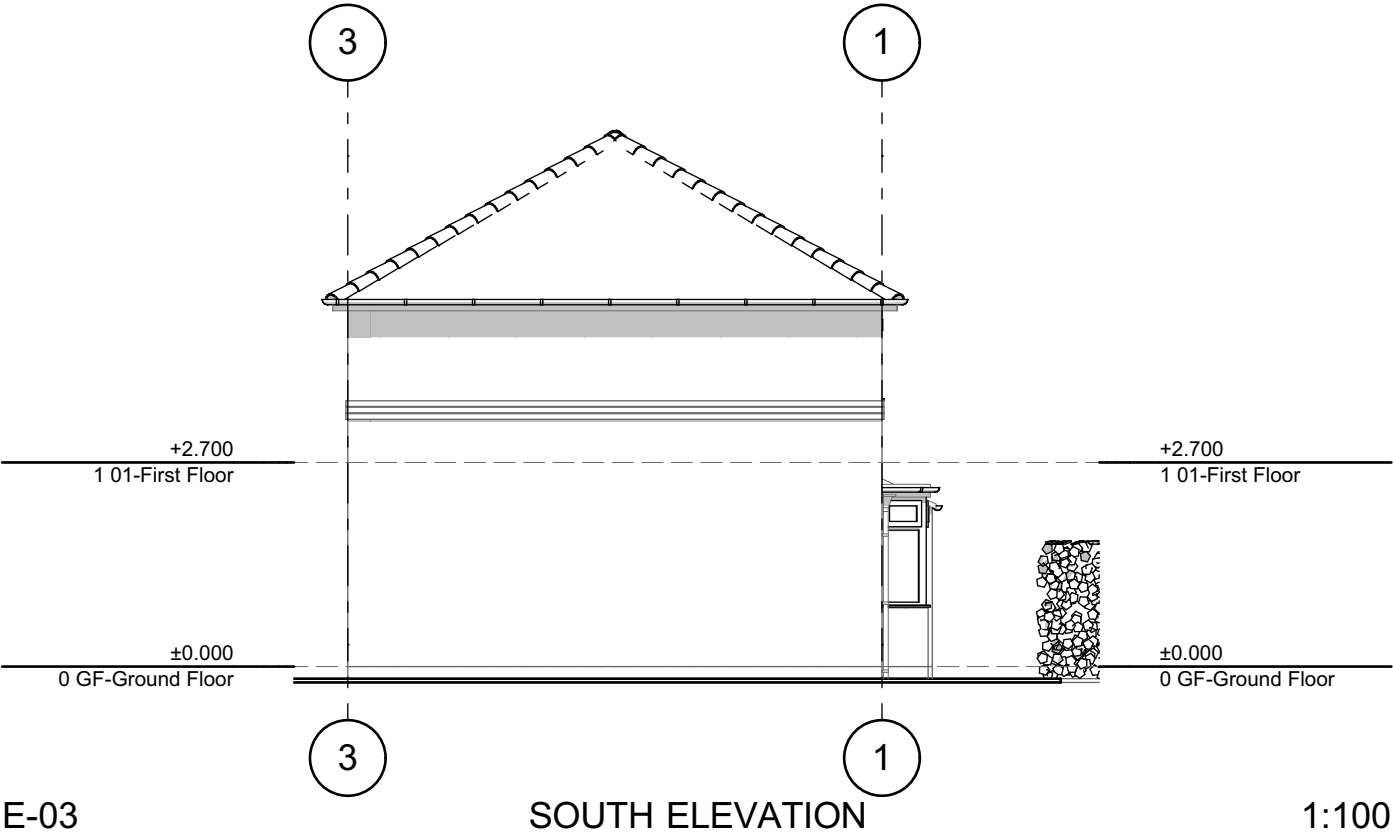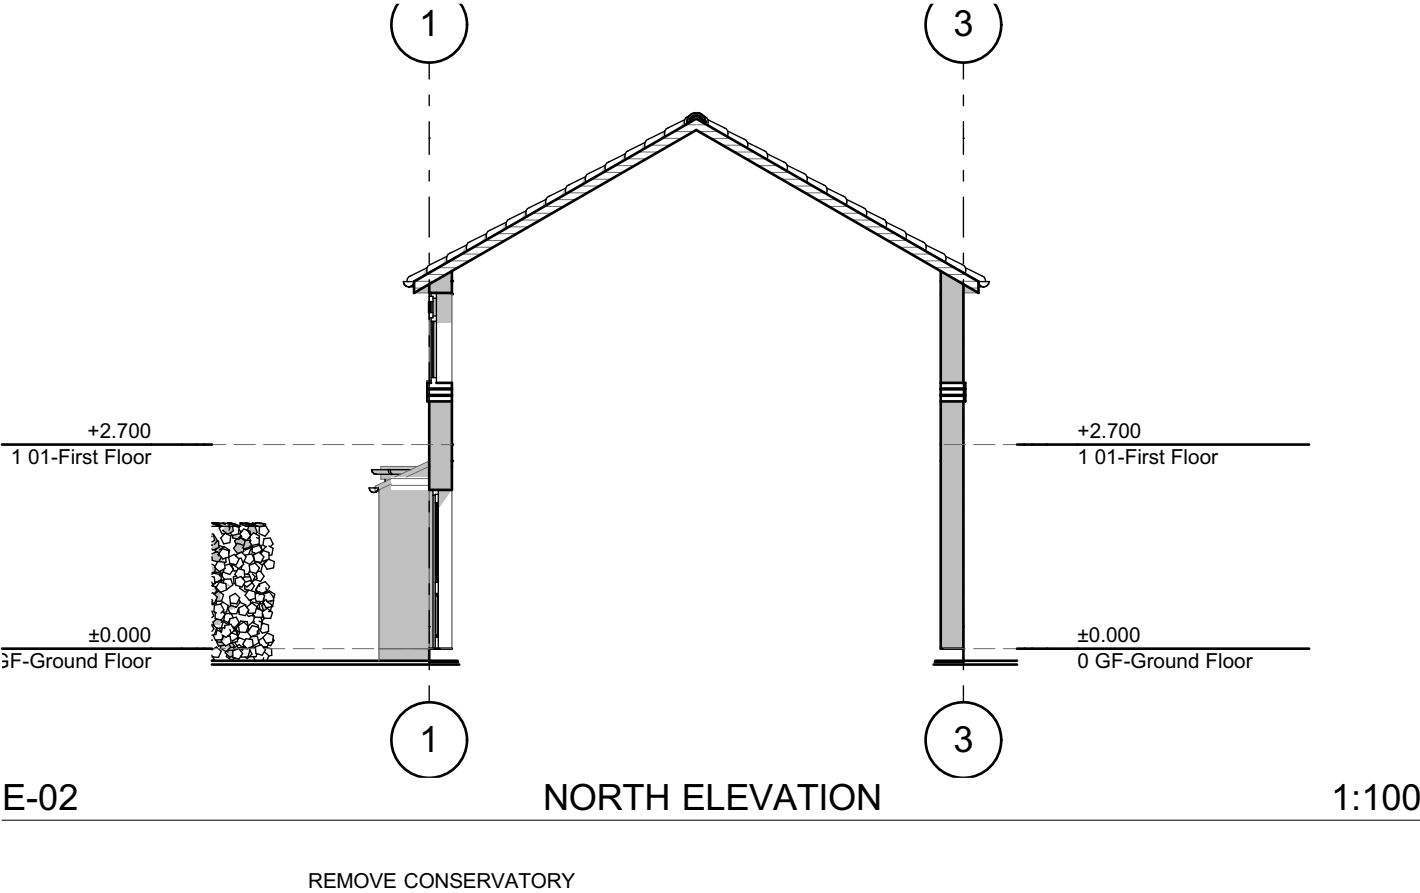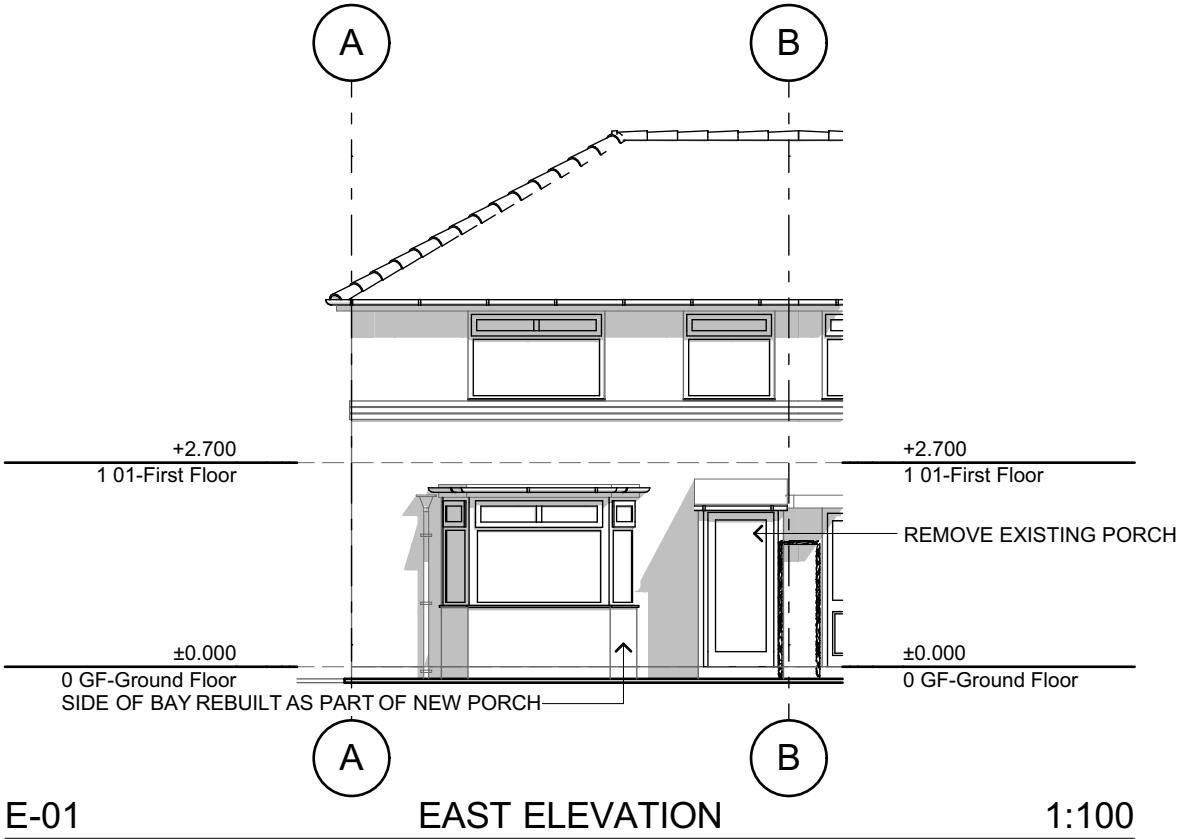


CLIENT:
MARLENA GLINKA

SITE LOCATION:
12 BRIAR CRESCENT MANCHESTER M22 4GY


DWG TITLE:
Existing Elevations

DWG No:
A.01.4

Rev:# DATE:18/04/2022

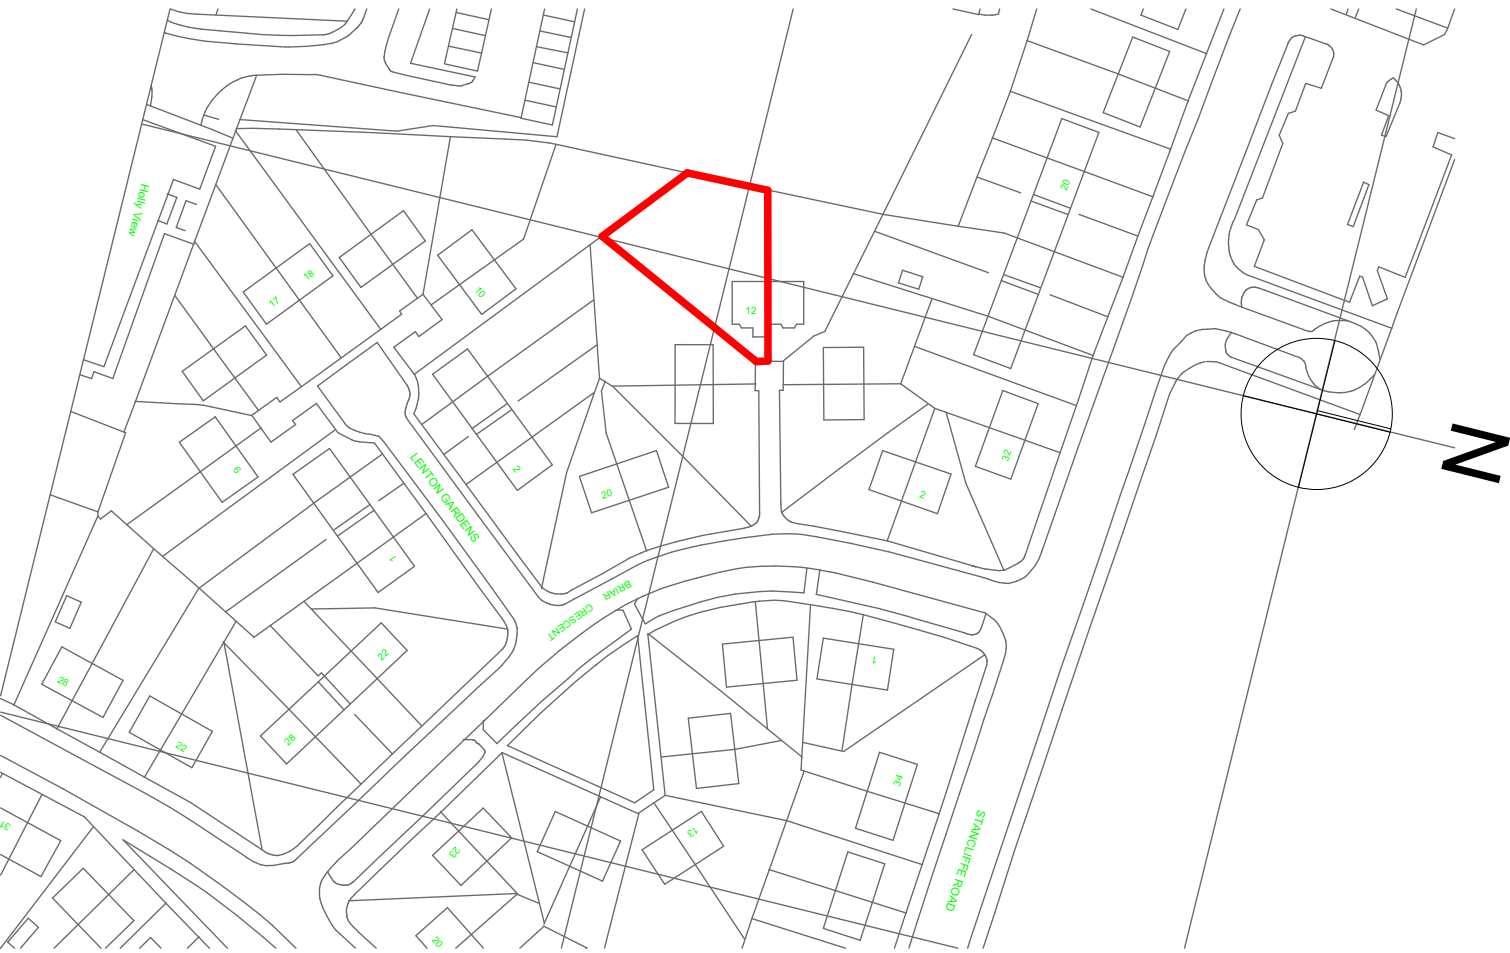

2 Location Plan 1:1250

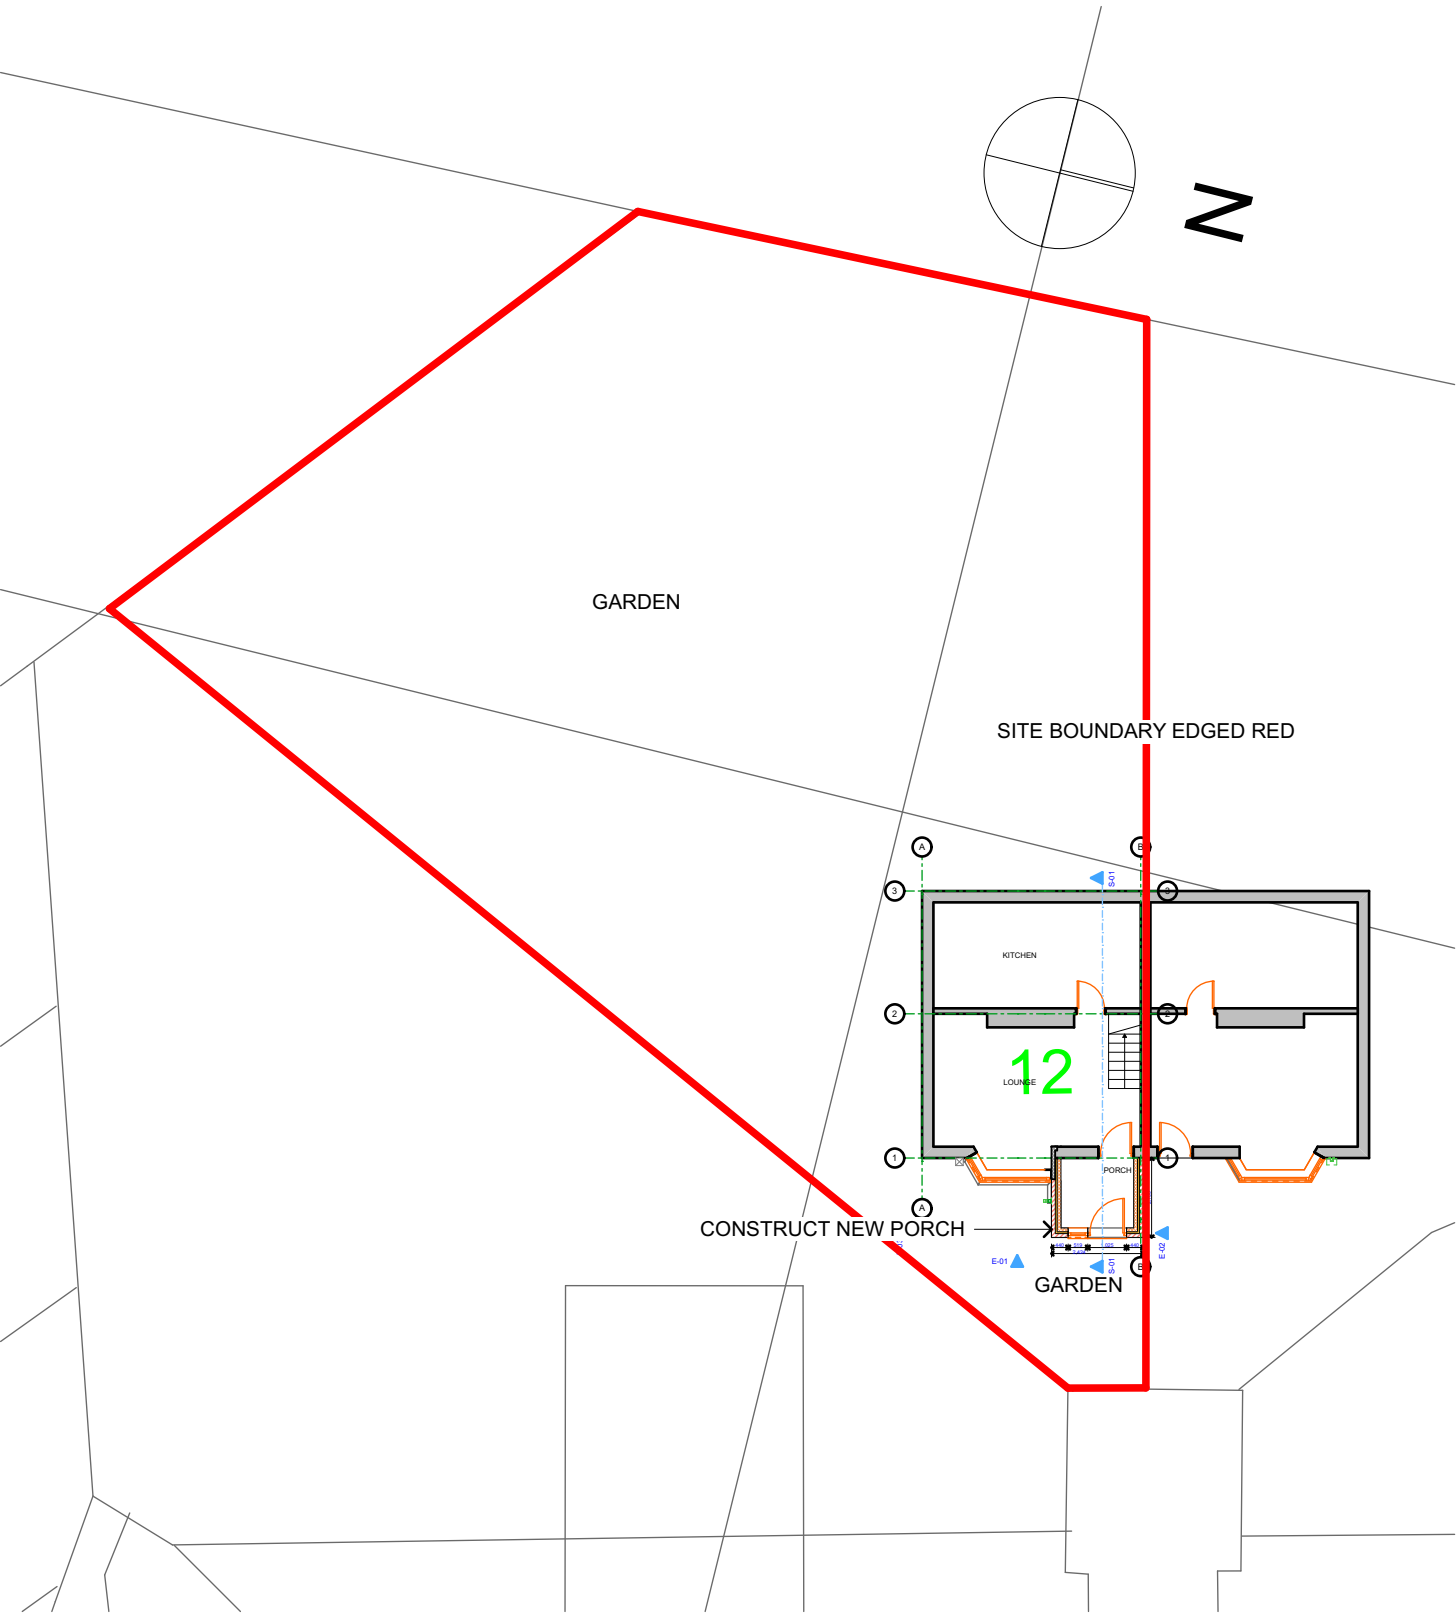

1 PROPOSED SITE PLAN 1:200

Approx dims indicated: Do not scale from plan: All design work is subject to statutory approvals and may require amendment: 3D visuals for illustration only, including any associated BIMx modelling: Contractor to check all dimensions and details, on site prior submitting tender and placing orders for materials or for fabrication purposes: NOTE: where plans are generated from dimensions and photos provided by client, the contractor must check for accuracy & workability prior to commencement, any discrepancy must be reported immediately. This information is not transferrable and granting license for use of this information by any other party is done so on the conditional basis that the licensee carries out their own dimensional checks for accuracy, otherwise the use of this information is prohibited.

THESE DRAWINGS HAVE BEEN PRODUCED FOR PLANNING &/OR BUILDING REGULATIONS PURPOSES ONLY, AS MAY BE REQUIRED, FURTHER AMENDMENT MAY BE REQUIRED TO ACHIEVE COMPLIANCE WITH STATUTORY REQUIREMENTS. CONTRACTOR MUST ASSESS ENTIRE SCOPE OF WORKS ON SITE AND INCORPORATE ALL THAT IS REQUIRED TO ENABLE SUBMISSION OF A BONAFIDE TENDER. CLIENT MUST SPECIFY FINISHES AND WHETHER ANY EXTERNAL SUBCONTRACTORS ARE TO BE USED, MAIN CONTRACTOR TO INCLUDE FOR ANY BWIC WITH FACILITATING SUBCONTRACTORS PACKAGES EG: CLIENT APPOINTED SPECIALIST BATHROOM/KITCHEN DESIGN & INSTALLATIONS ETC.

CONTRACTOR TO LIAISE WITH SENGR IF GUIDANCE IS REQUIRED FOR TEMPORARY SUPPORTS & DEMOLITION SEQUENCE

CONTRACTOR TO TRACE / LOCATE ALL BURIED SERVICES PRIOR TO WORK COMMENCEMENT & TO LIAISE WITH STATUTORY AUTHORITIES FOR ANY WORKS TO SERVICES THAT MAY BE REQUIRED

ELEMENTS TO BE REMOVED OR MODIFIED IN SUCH A MANNER AS TO FACILITATE THE PROPOSED LAYOUT & DESIRED APPEARANCE

ALL DISTURBED SURFACES TO BE MADE GOOD INCLUDING DECORATION

CLIENT:
MARLENA GLINKA

SITE LOCATION:
12 BRIAR CRESCENT MANCHESTER M22 4GY

DWG TITLE:
Location Plan

DWG No:
A.02.1

Rev:# DATE:18/04/2022


Approx dims indicated: Do not scale from plan: All design work is subject to statutory approvals and may require amendment: 3D visuals for illustration only, including any associated BIMx modelling:Contractor to check all dimensions and details, on site prior submitting tender and placing orders for materials or for fabrication purposes: NOTE: where plans are generated from dimensions and photos provided by client, the contractor must check for accuracy & workability prior to commencement, any discrepancy must be reported immediately. This information is not transferrable and granting license for use of this information by any other party is done so on the conditional basis that the licensee carries out their own dimensional checks for accuracy, otherwise the use of this information is prohibited.

THESE DRAWINGS HAVE BEEN PRODUCED FOR PLANNING &/OR BUILDING REGULATIONS PURPOSES ONLY, AS MAY BE REQUIRED, FURTHER AMENDMENT MAY BE REQUIRED TO ACHIEVE COMPLIANCE WITH STATUTORY REQUIREMENTS. CONTRACTOR MUST ASSESS ENTIRE SCOPE OF WORKS ON SITE AND INCORPORATE ALL THAT IS REQUIRED TO ENABLE SUBMISSION OF A BONAFIDE TENDER. CLIENT MUST SPECIFY FINISHES AND WHETHER ANY EXTERNAL SUBCONTRACTORS ARE TO BE USED, MAIN CONTRACTOR TO INCLUDE FOR ANY BWIC WITH FACILITATING SUBCONTRACTORS PACKAGES EG: CLIENT APPOINTED SPECIALIST BATHROOM/KITCHEN DESIGN & INSTALLATIONS ETC.

CONTRACTOR TO LIAISE WITH SENGR IF GUIDANCE IS REQUIRED FOR TEMPORARY SUPPORTS & DEMOLITION SEQUENCE

CONTRACTOR TO TRACE / LOCATE ALL BURIED SERVICES PRIOR TO WORK COMMENCEMENT & TO LIAISE WITH STATUTORY AUTHORITIES FOR ANY WORKS TO SERVICES THAT MAY BE REQUIRED

ELEMENTS TO BE REMOVED OR MODIFIED IN SUCH A MANNER AS TO FACILITATE THE PROPOSED LAYOUT & DESIRED APPEARANCE
ALL DISTURBED SURFACES TO BE MADE GOOD INCLUDING DECORATION

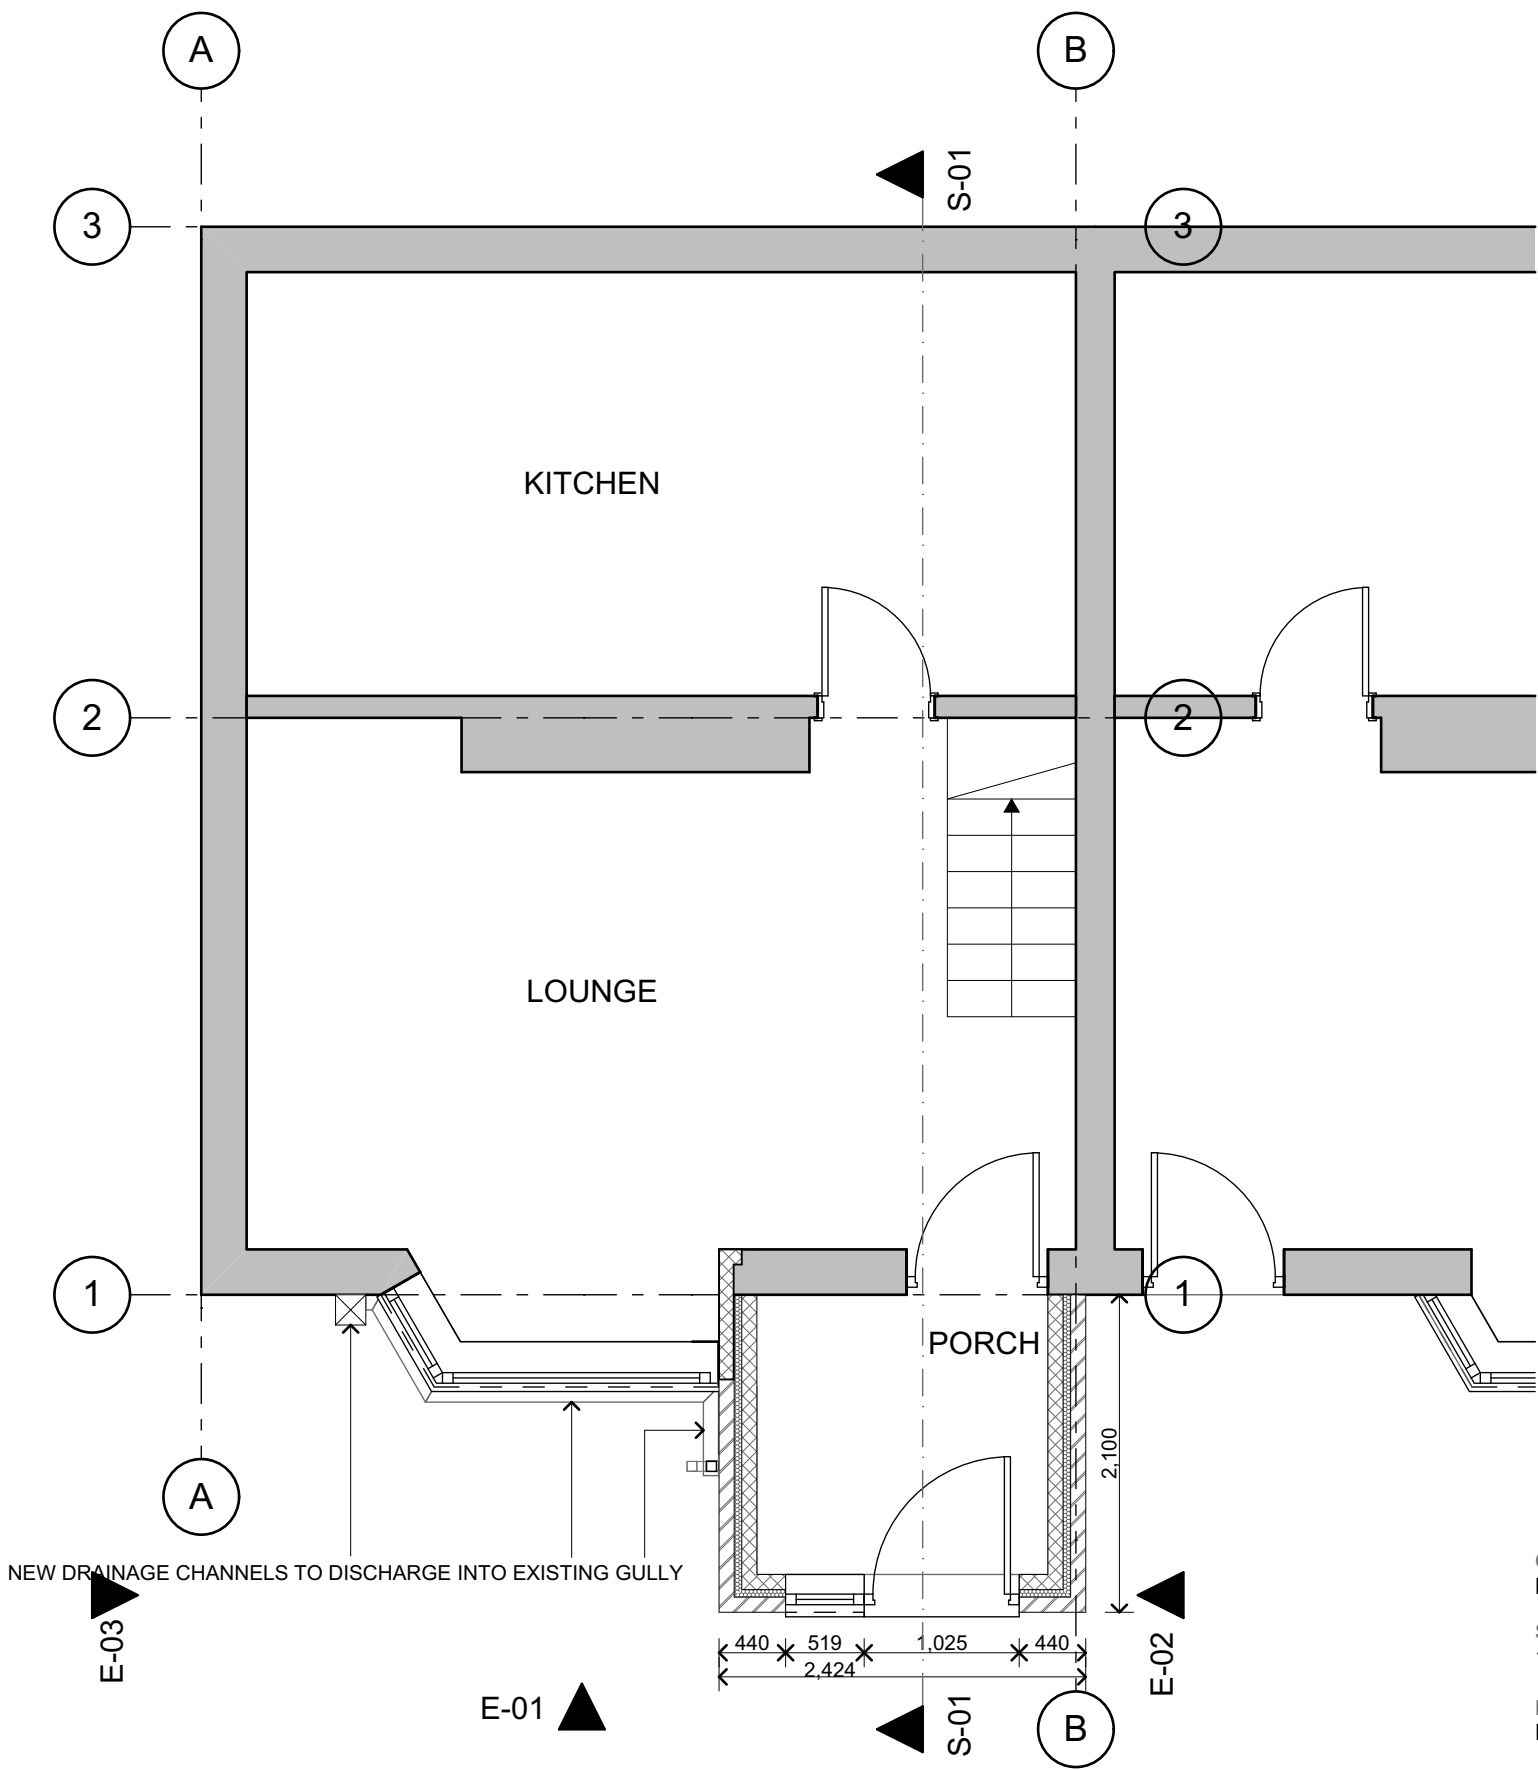

CLIENT:
MARLENA GLINKA

SITE LOCATION:
12 BRIAR CRESCENT MANCHESTER M22 4GY

DWG TITLE:
PROPOSED GF-Ground Floor

DWG No:
A.02.2

Rev:# DATE:18/04/2022

SHIELDSDESIGN
CHARTERED ARCHITECTURAL PRACTICE

SCALEBAR(cm): 1:50(2cm=1m) 1:100(1cm=1m) 1:200(1cm=2m) 1:500(1cm=5m)

SCALE @ A3: 1:50

07931906057

<http://www.shieldsdesign.com>

studio@shieldsdesign.com

© SHIELDS DESIGN LTD All rights reserved


Approx dims indicated: Do not scale from plan: All design work is subject to statutory approvals and may require amendment: 3D visuals for illustration only, including any associated BIMx modelling: Contractor to check all dimensions and details, on site prior submitting tender and placing orders for materials or for fabrication purposes: NOTE: where plans are generated from dimensions and photos provided by client, the contractor must check for accuracy & workability prior to commencement, any discrepancy must be reported immediately. This information is not transferrable and granting license for use of this information by any other party is done so on the conditional basis that the licensee carries out their own dimensional checks for accuracy, otherwise the use of this information is prohibited.

THESE DRAWINGS HAVE BEEN PRODUCED FOR PLANNING &/OR BUILDING REGULATIONS PURPOSES ONLY, AS MAY BE REQUIRED, FURTHER AMENDMENT MAY BE REQUIRED TO ACHIEVE COMPLIANCE WITH STATUTORY REQUIREMENTS. CONTRACTOR MUST ASSESS ENTIRE SCOPE OF WORKS ON SITE AND INCORPORATE ALL THAT IS REQUIRED TO ENABLE SUBMISSION OF A BONAFIDE TENDER. CLIENT MUST SPECIFY FINISHES AND WHETHER ANY EXTERNAL SUBCONTRACTORS ARE TO BE USED, MAIN CONTRACTOR TO INCLUDE FOR ANY BWIC WITH FACILITATING SUBCONTRACTORS PACKAGES EG; CLIENT APPOINTED SPECIALIST BATHROOM/KITCHEN DESIGN & INSTALLATIONS ETC.

CONTRACTOR TO LIAISE WITH SENGR IF GUIDANCE IS REQUIRED FOR TEMPORARY SUPPORTS & DEMOLITION SEQUENCE

CONTRACTOR TO TRACE / LOCATE ALL BURIED SERVICES PRIOR TO WORK COMMENCEMENT & TO LIAISE WITH STATUTORY AUTHORITIES FOR ANY WORKS TO SERVICES THAT MAY BE REQUIRED

ELEMENTS TO BE REMOVED OR MODIFIED IN SUCH A MANNER AS TO FACILITATE THE PROPOSED LAYOUT & DESIRED APPEARANCE
ALL DISTURBED SURFACES TO BE MADE GOOD INCLUDING DECORATION

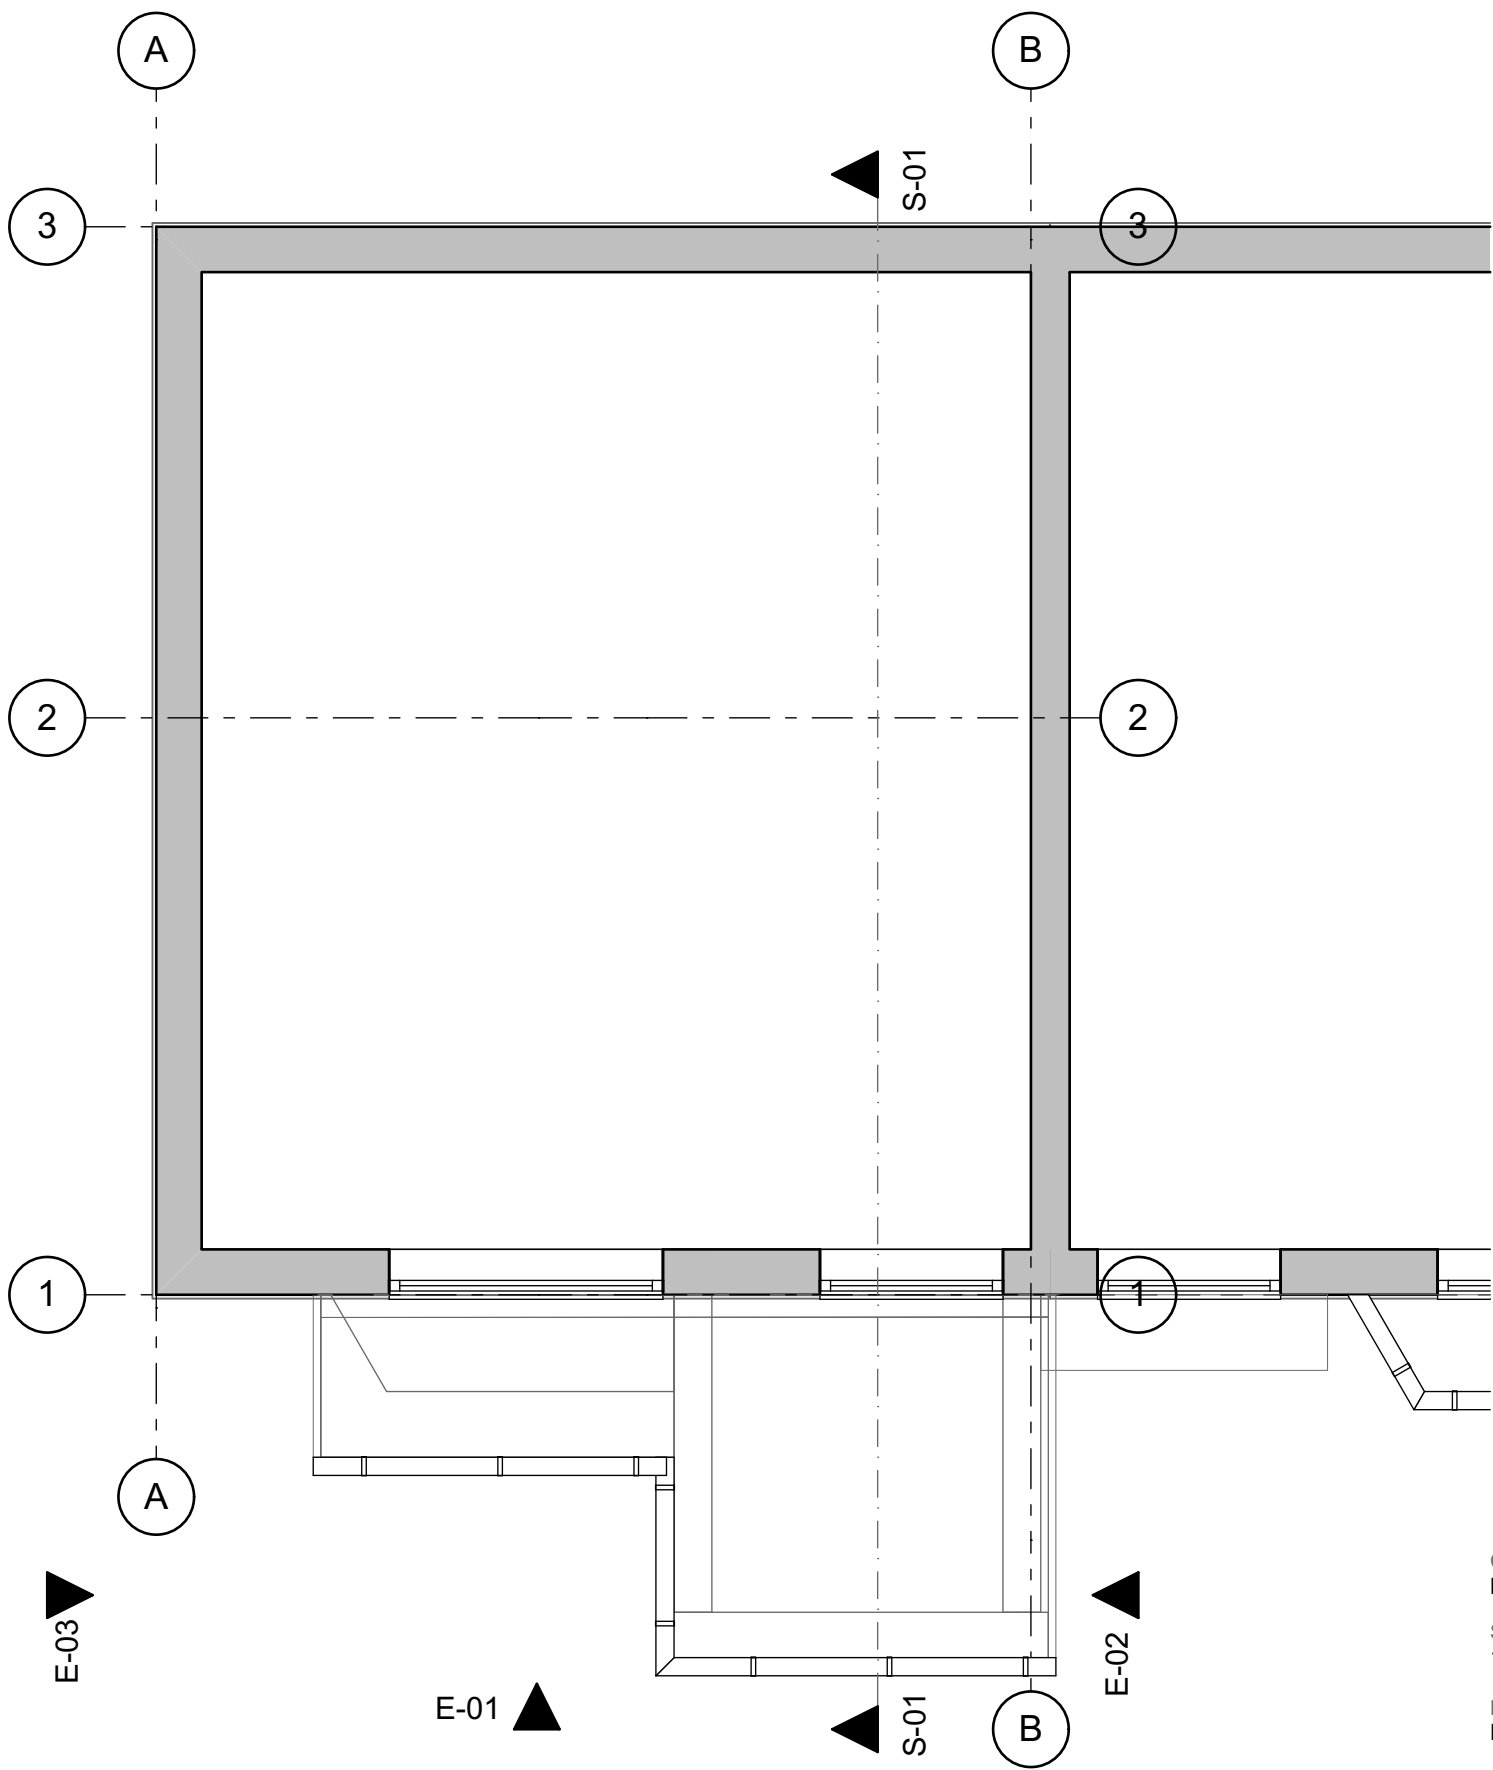

CLIENT:
MARLENA GLINKA

SITE LOCATION:
12 BRIAR CRESCENT MANCHESTER M22 4GY

DWG TITLE:
PROPOSED First Floor

DWG No:
A.02.3

Rev:# DATE:18/04/2022

Approx dims indicated: Do not scale from plan: All design work is subject to statutory approvals and may require amendment: 3D visuals for illustration only, including any associated BIMx modelling: Contractor to check all dimensions and details, on site prior submitting tender and placing orders for materials or for fabrication purposes: NOTE: where plans are generated from dimensions and photos provided by client, the contractor must check for accuracy & workability prior to commencement, any discrepancy must be reported immediately. This information is not transferrable and granting license for use of this information by any other party is done so on the conditional basis that the licensee carries out their own dimensional checks for accuracy, otherwise the use of this information is prohibited.




THESE DRAWINGS HAVE BEEN PRODUCED FOR PLANNING &/OR BUILDING REGULATIONS PURPOSES ONLY, AS MAY BE REQUIRED, FURTHER AMENDMENT MAY BE REQUIRED TO ACHIEVE COMPLIANCE WITH STATUTORY REQUIREMENTS. CONTRACTOR MUST ASSESS ENTIRE SCOPE OF WORKS ON SITE AND INCORPORATE ALL THAT IS REQUIRED TO ENABLE SUBMISSION OF A BONAFIDE TENDER. CLIENT MUST SPECIFY FINISHES AND WHETHER ANY EXTERNAL SUBCONTRACTORS ARE TO BE USED, MAIN CONTRACTOR TO INCLUDE FOR ANY BWIC WITH FACILITATING SUBCONTRACTORS PACKAGES EG: CLIENT APPOINTED SPECIALIST BATHROOM/KITCHEN DESIGN & INSTALLATIONS ETC.

CONTRACTOR TO LIAISE WITH SENGR IF GUIDANCE IS REQUIRED FOR TEMPORARY SUPPORTS & DEMOLITION SEQUENCE

CONTRACTOR TO TRACE / LOCATE ALL BURIED SERVICES PRIOR TO WORK COMMENCEMENT & TO LIAISE WITH STATUTORY AUTHORITIES FOR ANY WORKS TO SERVICES THAT MAY BE REQUIRED

ELEMENTS TO BE REMOVED OR MODIFIED IN SUCH A MANNER AS TO FACILITATE THE PROPOSED LAYOUT & DESIRED APPEARANCE

ALL DISTURBED SURFACES TO BE MADE GOOD INCLUDING DECORATION

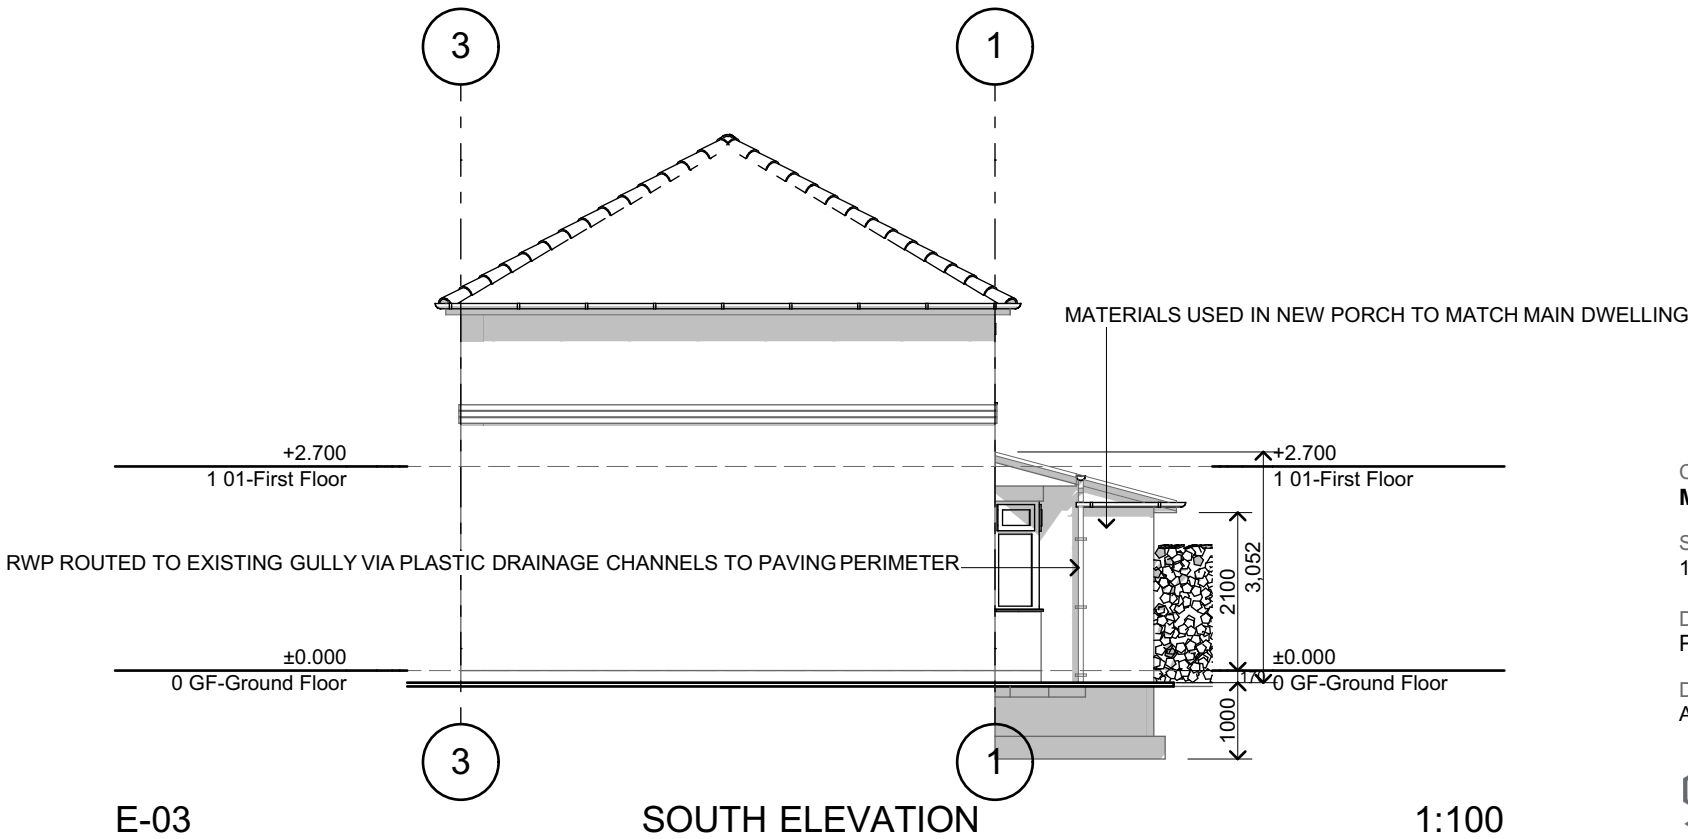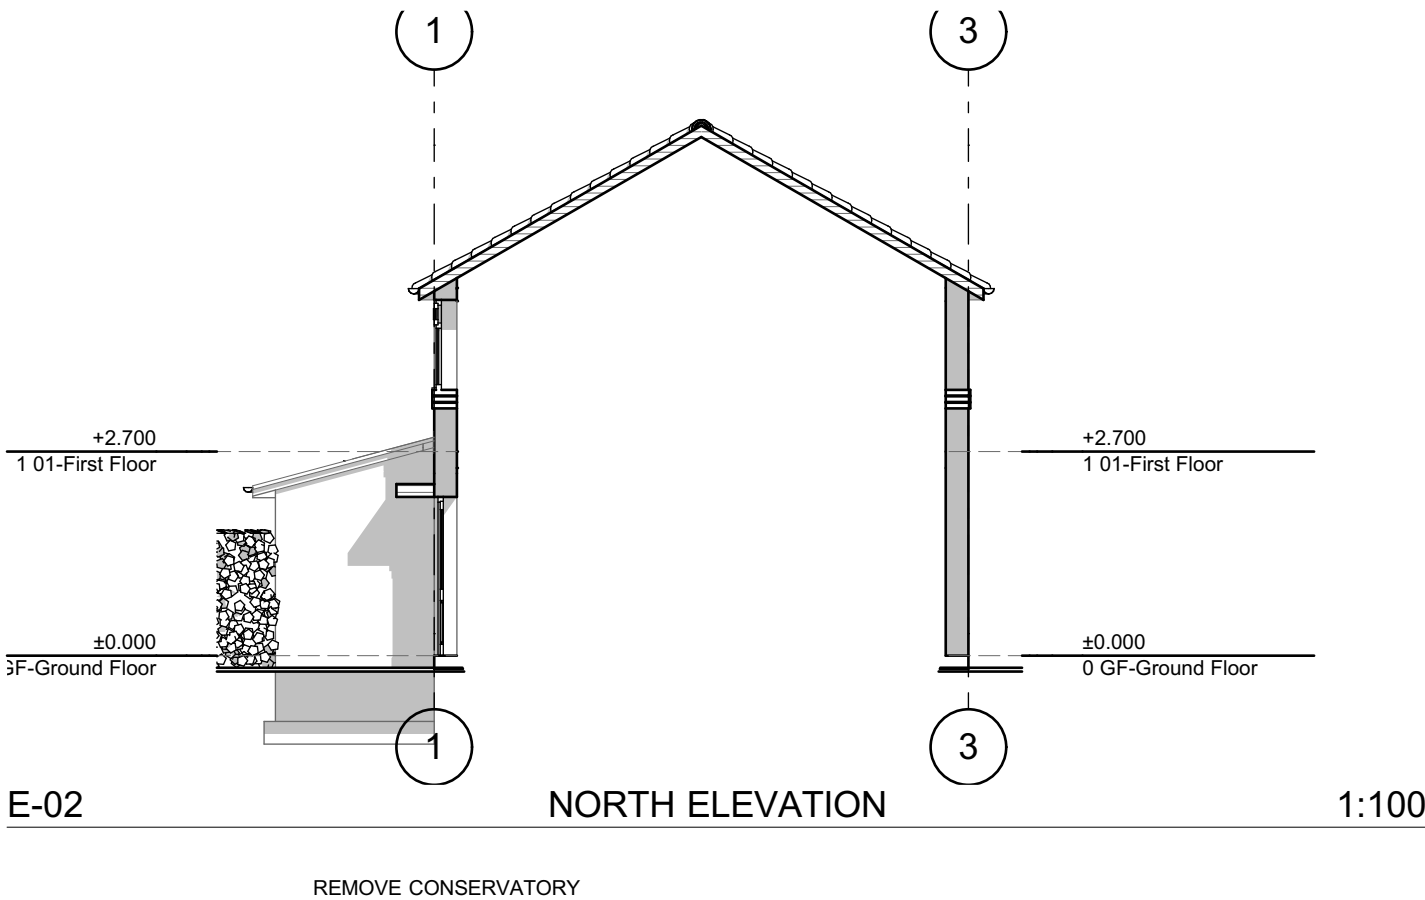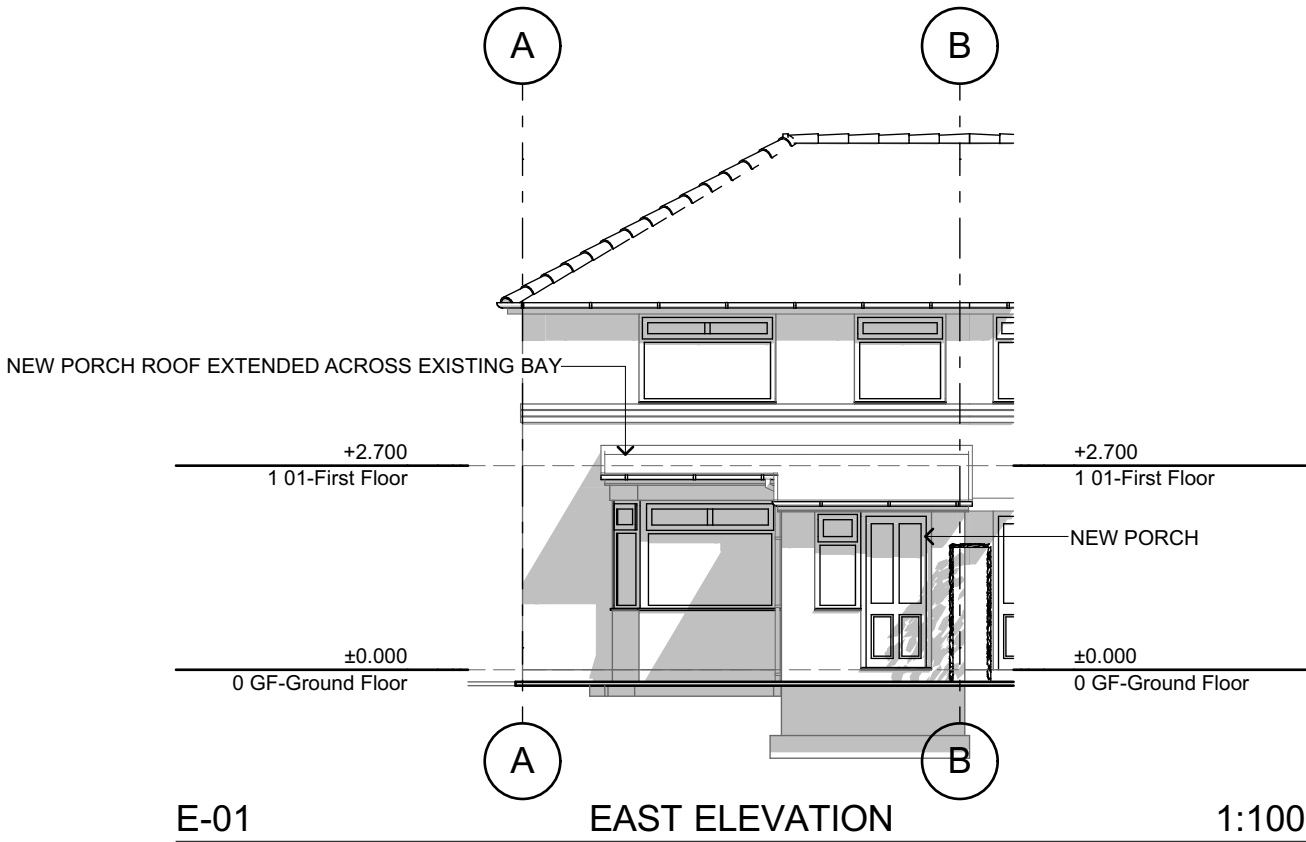

CLIENT:
MARLENA GLINKA

SITE LOCATION:
12 BRIAR CRESCENT MANCHESTER M22 4GY

DWG TITLE:
PROPOSED Elevations

DWG No:
A.02.4

Rev:# DATE:18/04/2022

SHIELDSDESIGN
CHARTERED ARCHITECTURAL PRACTICE

SCALE BAR (mm): 1:50 (2cm=1m) 1:100 (1cm=1m) 1:200 (1cm=2m) 1:500 (1cm=5m)

SCALE @ A3: 1:100

07931906057
<http://www.shieldsdesign.com>
studio@shieldsdesign.com
© SHIELDS DESIGN LTD All rights reserved

Approx dims indicated: Do not scale from plan: All design work is subject to statutory approvals and may require amendment: 3D visuals for illustration only, including any associated BIMx modelling. Contractor to check all dimensions and details, on site prior submitting tender and placing orders for materials or for fabrication purposes: NOTE: where plans are generated from dimensions and photos provided by client, the contractor must check for accuracy & workability prior to commencement, any discrepancy must be reported immediately. This information is not transferrable and granting license for use of this information by any other party is done so on the conditional basis that the licensee carries out their own dimensional checks for accuracy, otherwise the use of this information is prohibited.

THESE DRAWINGS HAVE BEEN PRODUCED FOR PLANNING &/OR BUILDING REGULATIONS PURPOSES ONLY, AS MAY BE REQUIRED, FURTHER AMENDMENT MAY BE REQUIRED TO ACHIEVE COMPLIANCE WITH STATUTORY REQUIREMENTS. CONTRACTOR MUST ASSESS ENTIRE SCOPE OF WORKS ON SITE AND INCORPORATE ALL THAT IS REQUIRED TO ENABLE SUBMISSION OF A BONAFIDE TENDER. CLIENT MUST SPECIFY FINISHES AND WHETHER ANY EXTERNAL SUBCONTRACTORS ARE TO BE USED, MAIN CONTRACTOR TO INCLUDE FOR ANY BWIC WITH FACILITATING SUBCONTRACTORS PACKAGES EG: CLIENT APPOINTED SPECIALIST BATHROOM/KITCHEN DESIGN & INSTALLATIONS ETC.

CONTRACTOR TO LIAISE WITH SENGR IF GUIDANCE IS REQUIRED FOR TEMPORARY SUPPORTS & DEMOLITION SEQUENCE

CONTRACTOR TO TRACE / LOCATE ALL BURIED SERVICES PRIOR TO WORK COMMENCEMENT & TO LIAISE WITH STATUTORY AUTHORITIES FOR ANY WORKS TO SERVICES THAT MAY BE REQUIRED

ELEMENTS TO BE REMOVED OR MODIFIED IN SUCH A MANNER AS TO FACILITATE THE PROPOSED LAYOUT & DESIRED APPEARANCE
ALL DISTURBED SURFACES TO BE MADE GOOD INCLUDING DECORATION



MATERIALS USED IN NEW PORCH TO MATCH MAIN DWELLING



CLIENT:
MARLENA GLINKA

SITE LOCATION:
12 BRIAR CRESCENT MANCHESTER M22 4GY

DWG TITLE:
VISUALS

DWG No:
A.02.6

Rev:# DATE:18/04/2022