


Welcome Kiosk Specification

- max 2400x1800mm in plan
- internal height: 2100mm
- total height: to be kept to the minimum possible
- glazed door on the short elevation
- window/s on the long elevation
- insulated walls, roof and floor
- internal finish: timber or simple white
- floor finish: weatherproof material such as vinyl
- flat roof
- small ramp to entrance if required


Walls

U Value: min. 0.35 W/m²K
Fire rating of External Wall Build Up: A2 or better
Fire Rating of Internal Linings: Class C-s3, d2
Finish: 11mm HardiePlank VL Weatherboard in **Chestnut Brown finish**
vertical installation
Cedar surface texture finish
with External Metal Corners
Ventilation Profiles
HardiePlank VL weatherboard window and door
reveals to match finish & texture of main cladding
HardiePlank VL Window Reveal Trim
all metal components to match finish of main cladding


Final build up detail TBC by Contractor.

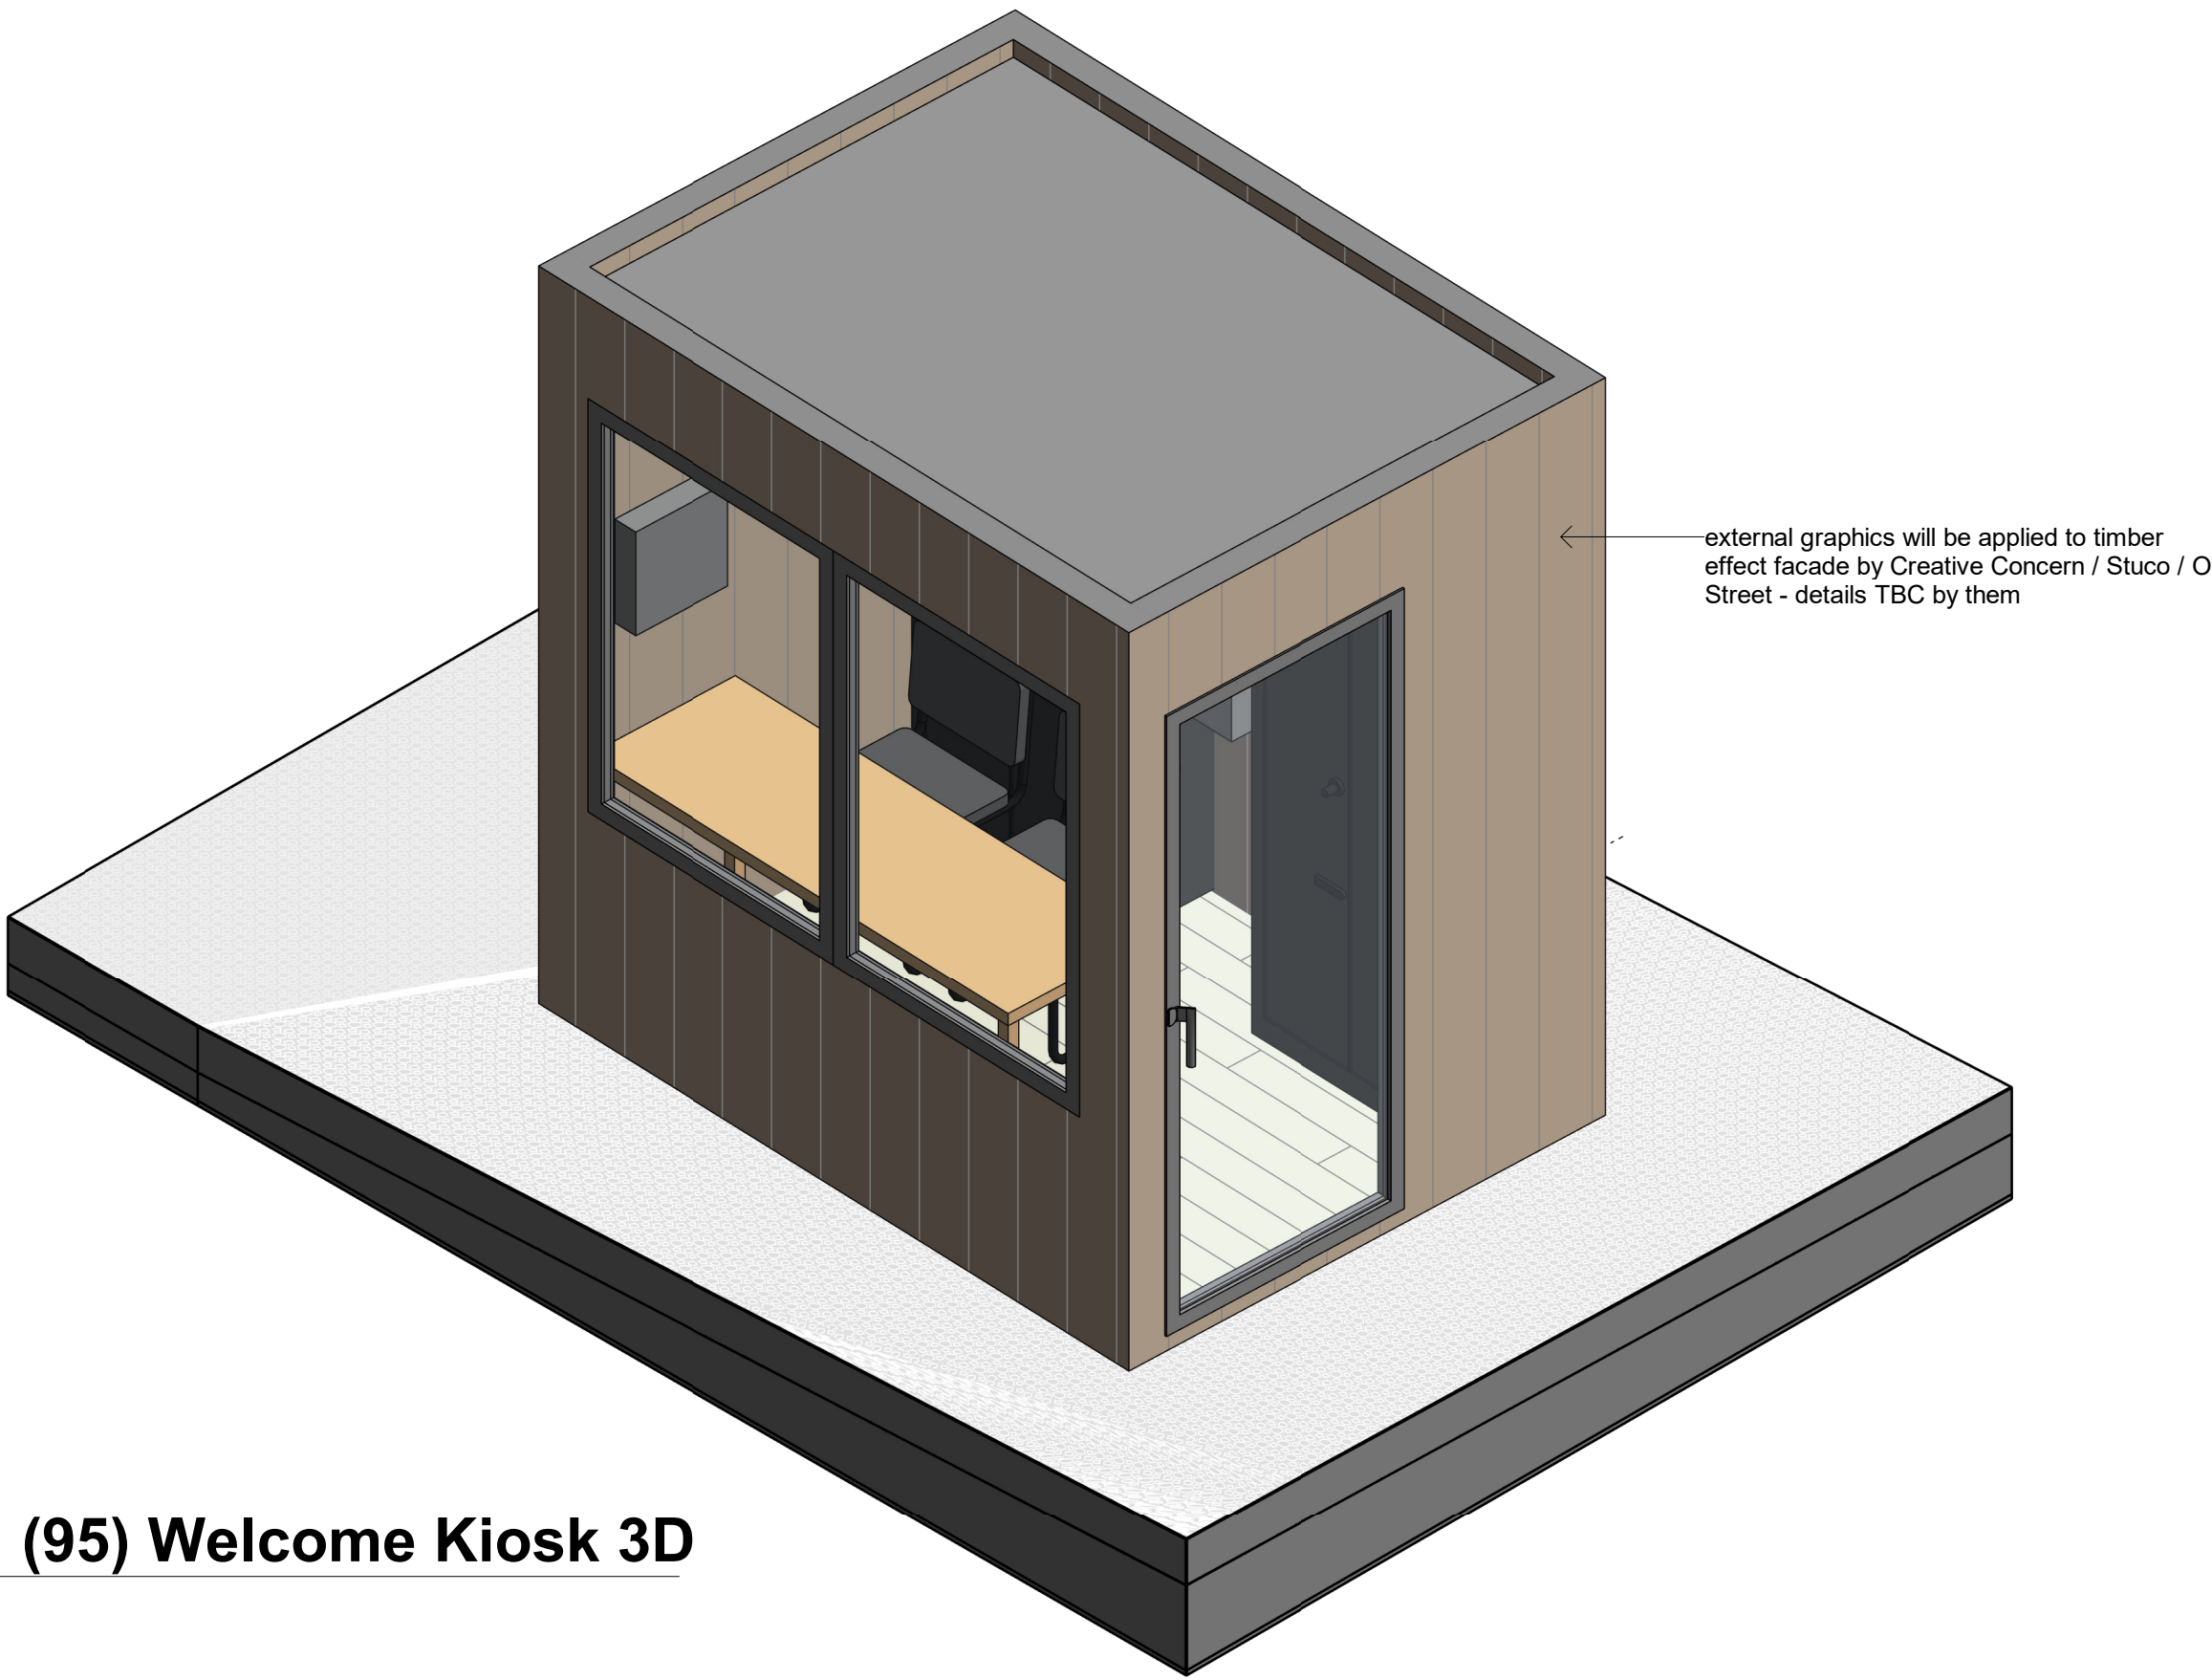


(95) Welcome Kiosk 3D

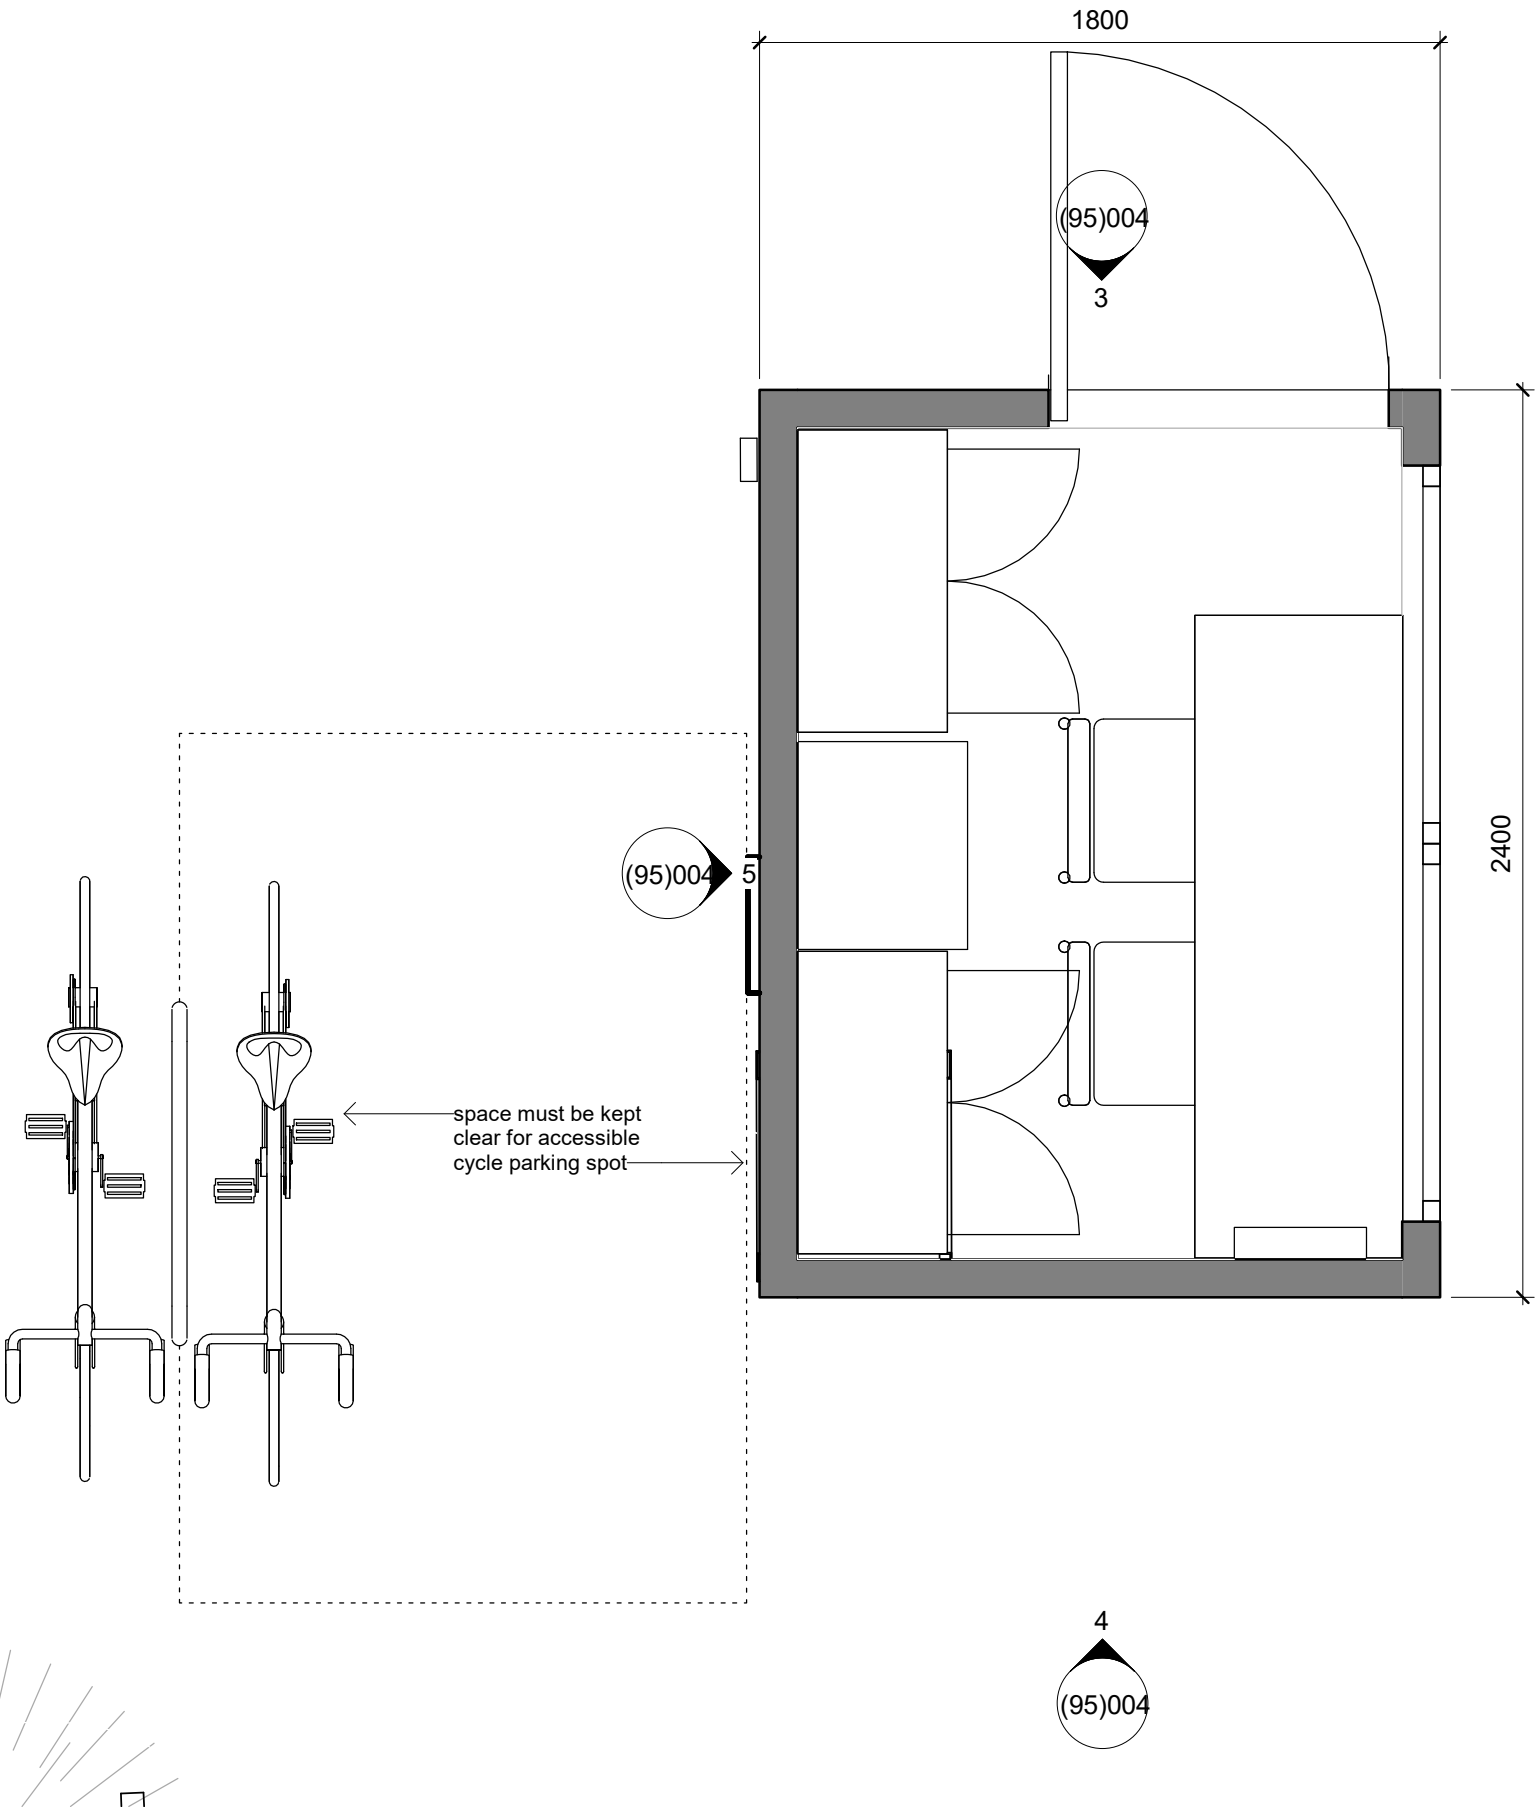


(95) Welcome Kiosk Plan
1 : 20

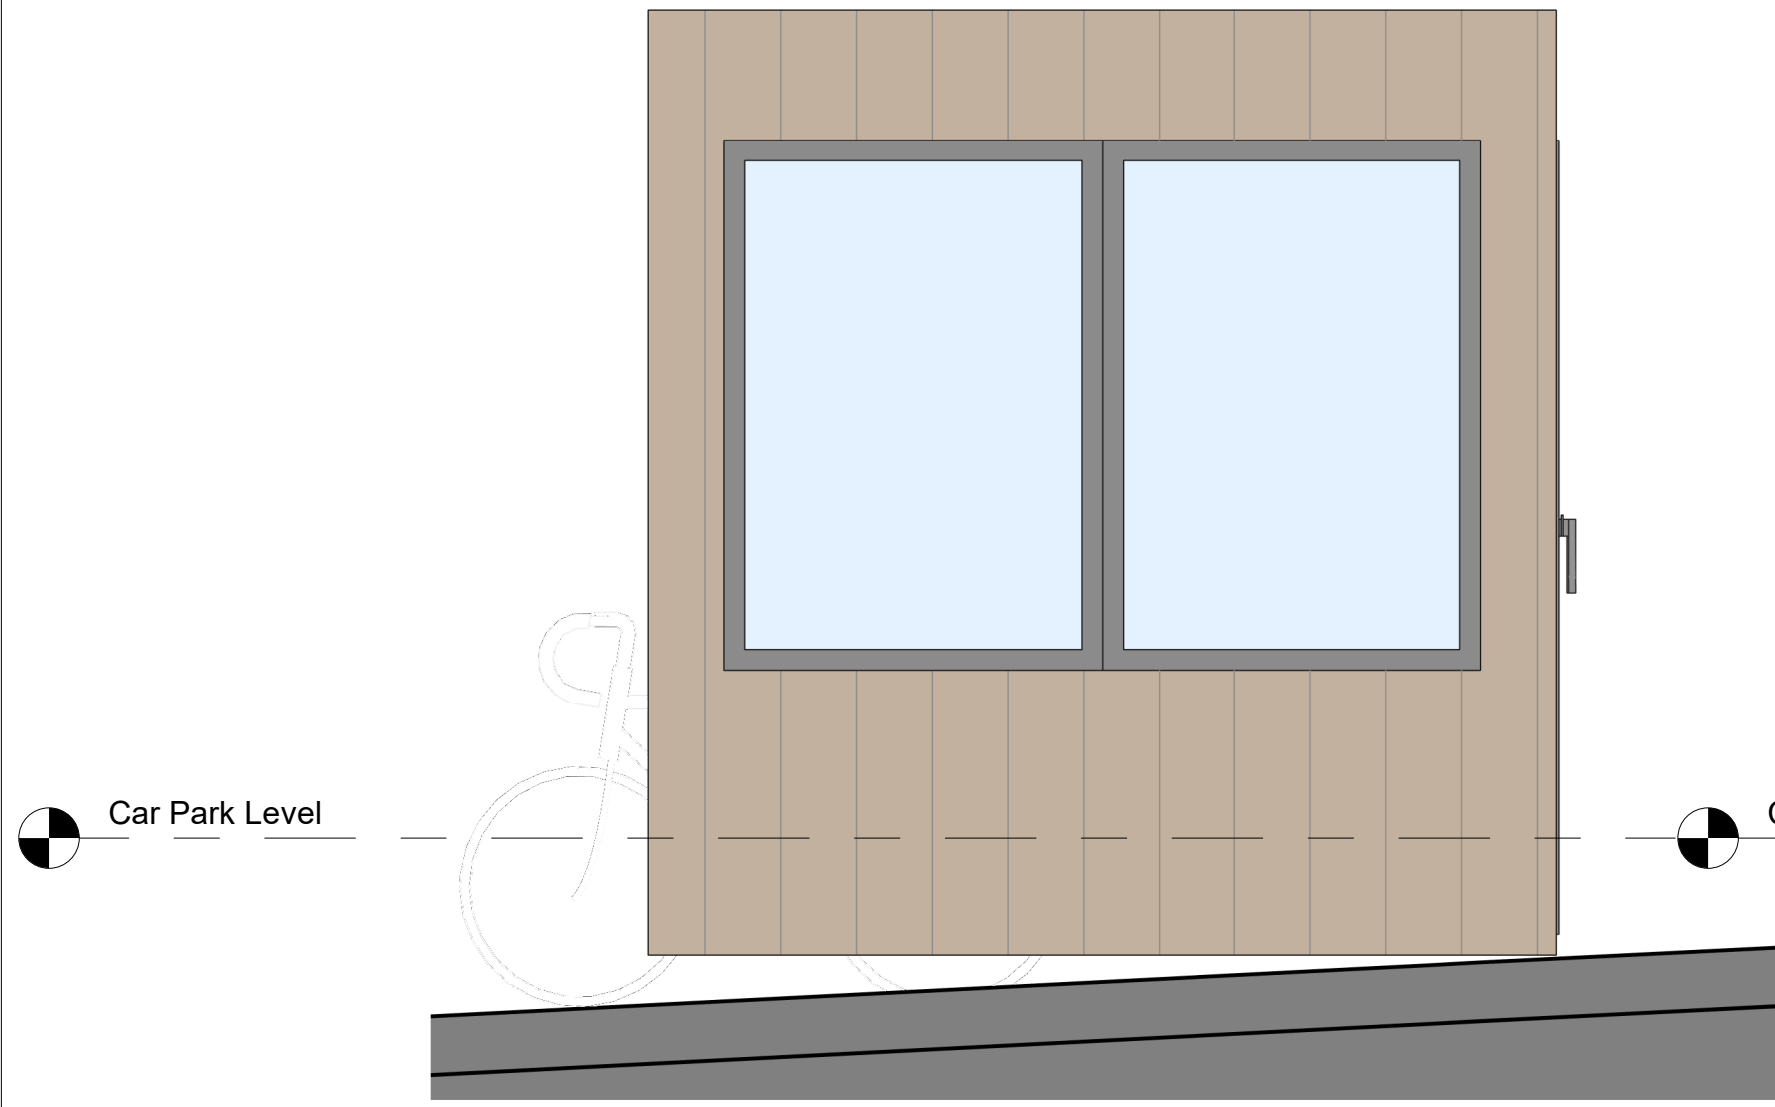


(95) East Elevation
1 : 20

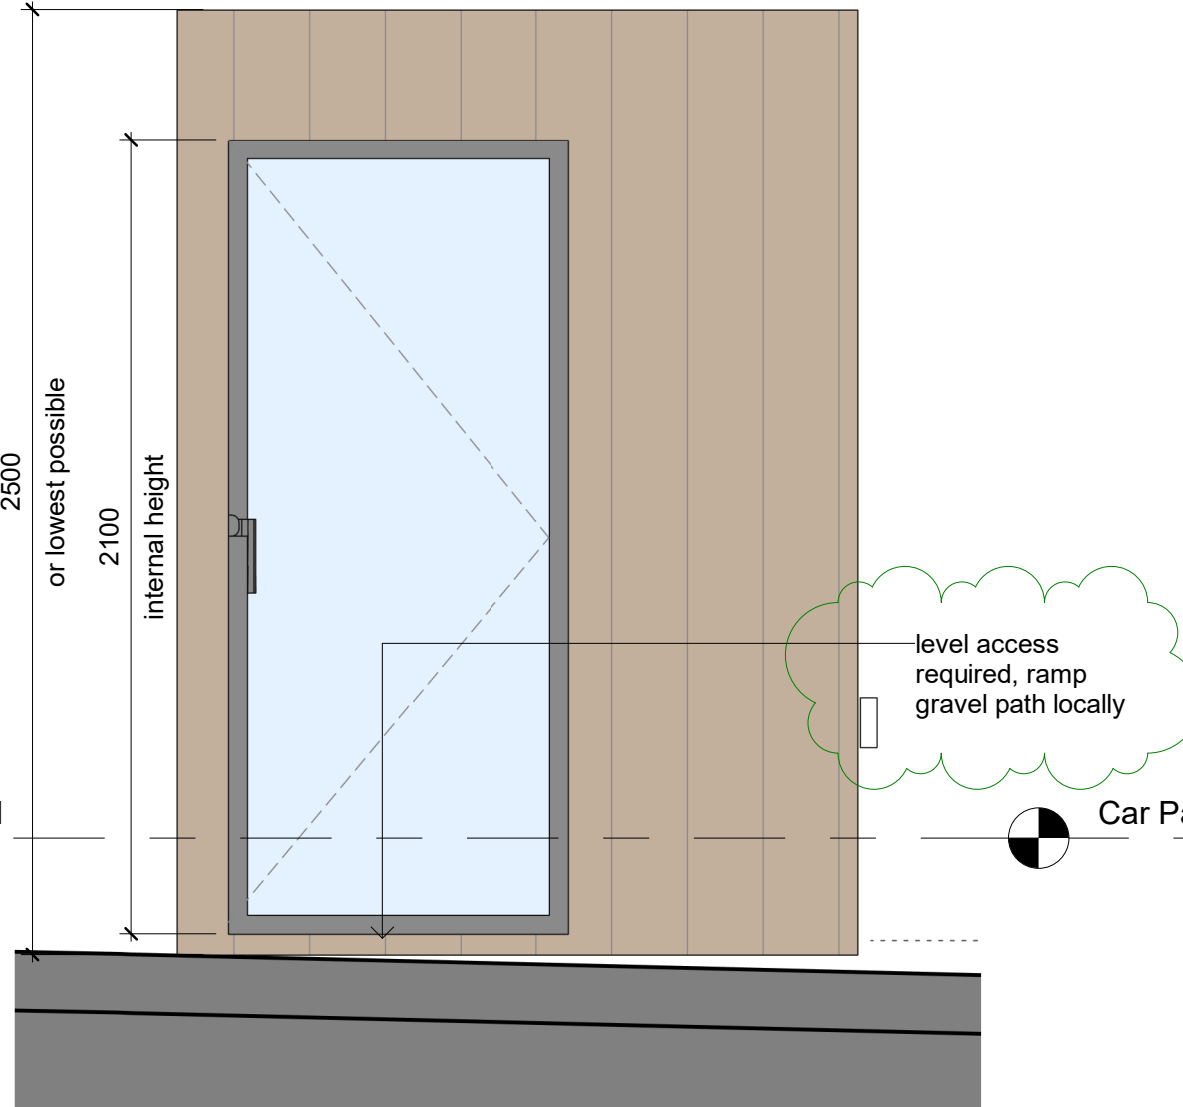

(95) North Elevation
1 : 20

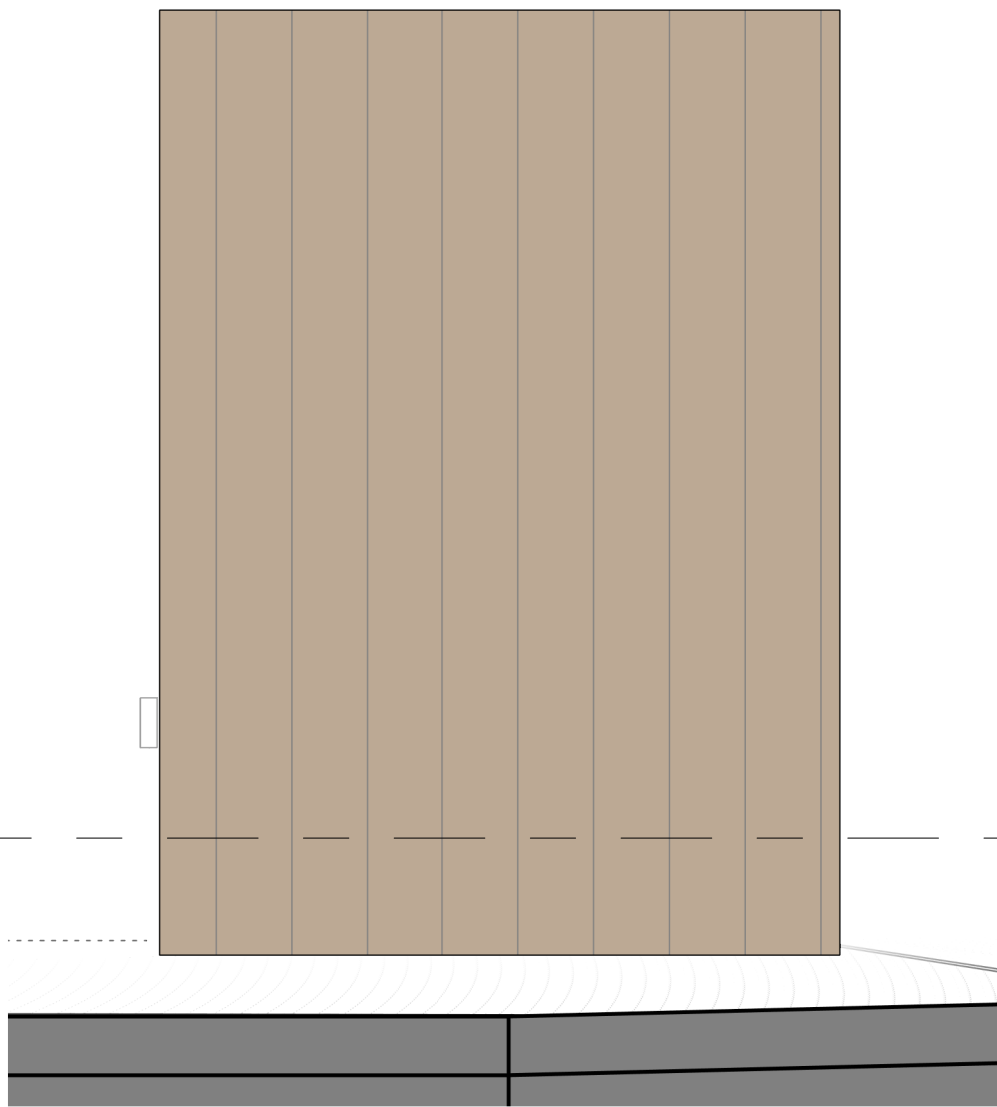

(95) South Elevation
1 : 20

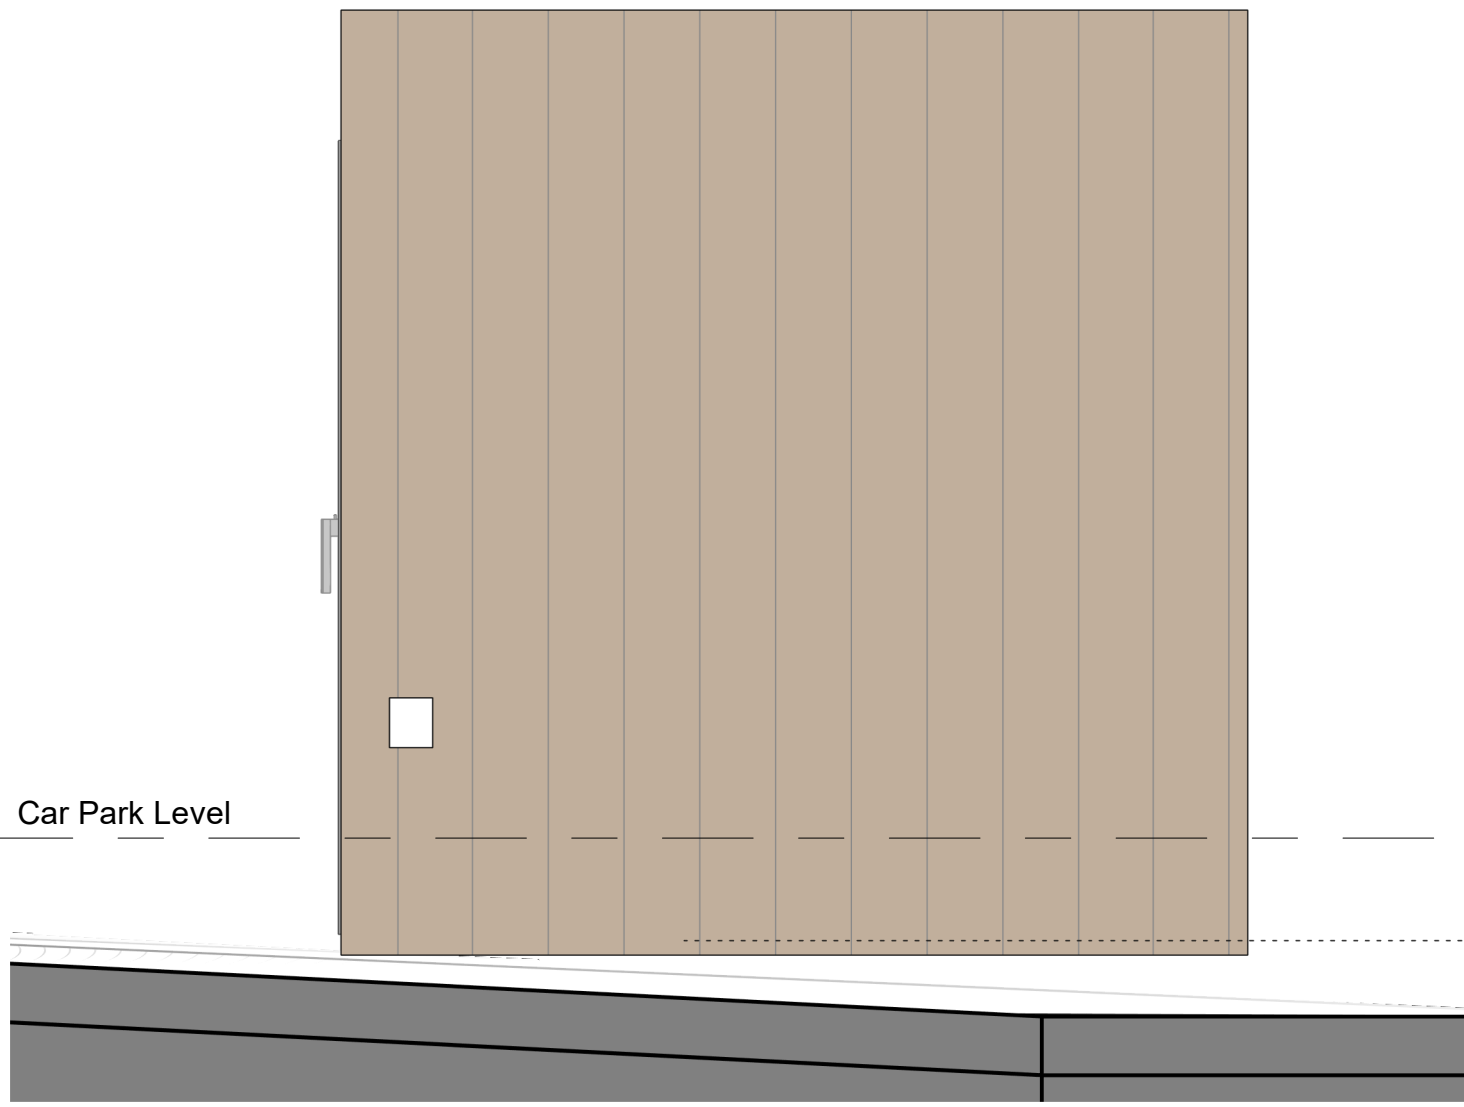

(95) West Elevation
1 : 20

CDM Issues - Significant/Residual Hazards:

All designers involved in this drawing are to ensure that all foreseeable Significant Hazards relating to this drawing are indicated below.

Significant Hazards are not necessarily those that result in the greatest risks, but those that are:

- Unlikely to be obvious to a competent contractor or other designers;
- Unusual;
- Likely to be difficult to manage effectively.

As a design and building project, the Main Contractor is deemed to be a designer under the CDM Regulations as well as the Client, Architect, Engineer or subcontractors. This risk schedule is not a design risk assessment of a full and complete risk schedule and should not be deemed as such. Copies of the designers' risk assessment along with risk schedules are to be available from the Main Contractor's site office upon request.

Hazard	Description	Measure/Location/Reference
Fall from height	☒ The entire viaduct is an elevated structure with deep falls at the edges.	
Falling objects	☐	
Hazardous materials	☒ Ballast is contaminated (metals & PAHs), presence of metals in paint on existing viaduct.	
Uncontrolled substances	☐	
Site transport	☒ Emergency access only possible from one end.	
Crushing/entanglement	☐	
Hazardous operations	☒ Existing historic deck plates have limited capacity, refer to Structural Engineer reports.	
Confined spaces	☐	
Noise	☐	
Dust	☒ Inhalation of dust generated from construction is a hazard to health.	
Vibration (HAV)	☐	
Manual handling	☒ Sensible H&S measures to be in place to prevent and avoid injury.	
Asbestos	☐	
Others	☒ Viaduct is adjacent to the live Metrolink and on Span 1 overalls a railway line.	

Notes:

1. Do not scale from this drawing.
2. Dimensions are in millimetres (mm) unless otherwise stated.
3. This drawing is to be read in conjunction with all relevant Architectural, Civil, Structural and Services Engineer's drawings, schedules and specifications.

Key:

Rev.	Date	Description	Dm.	Chkd.	Appd.	Key Plan:
A	02/12/21	Design revised to conform to Fire restrictions.	IA	MC	IA	
B	24/02/22	Bin enclosure moved away from welcome kiosk	IA	IA	IA	
C	09/03/22	Specification Detail Added	IA	MC	IA	
D	29/03/22	Wall finish changed from Timber Bark to Chestnut Brown	IA	LSG	IA	

Issue Status:

STAGE 4

Project Title:
**The National Trust
Castlefield Viaduct**
Drawing Title:
Welcome Kiosk Details

Scale @ A1:	Date:	Drawn:	Checked:	Approved:	Job No.:	Drawing No.:	Revision:
1:20	19/11/21	IA	MC	IA	122019	(95)004	D

twelve
architects & masterplanners

twelve architects & masterplanners
148 Tooley Street | London | SE1 2TU | UK
t: +44 (0) 207 846 2012
e: info@twelvearchitects.com
w: www.twelvearchitects.com