


General Notes

The Architect shall have no responsibility for any use made of this document other than for that which it was prepared and issued.
All dimensions should be checked on site. Do not scale from this drawing. To be read in conjunction with all other Consultant's drawings. The Architect to be immediately notified of any discrepancies.


Copyright on this drawing retained by the Architect.

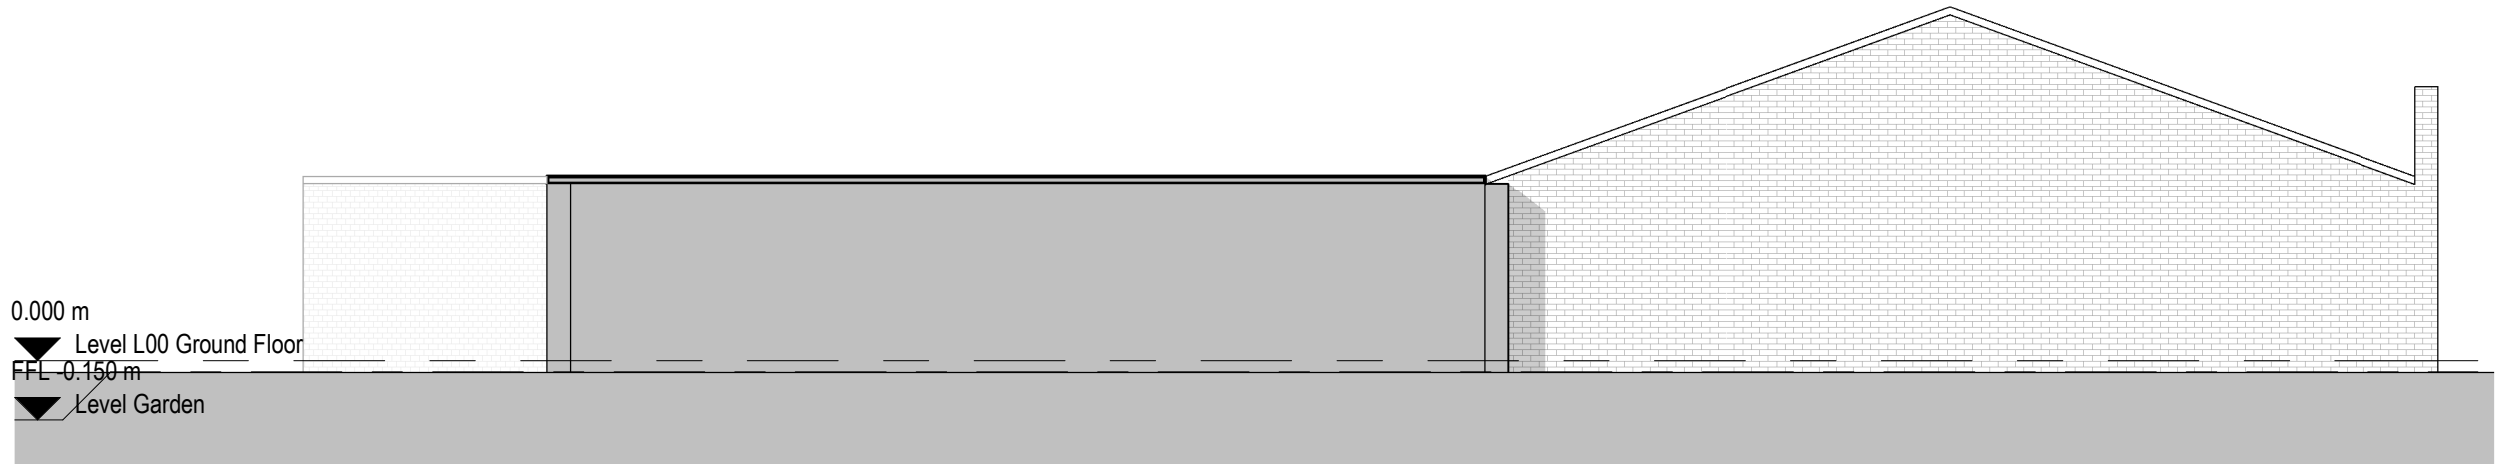

1

Existing South Elevation


1 : 100

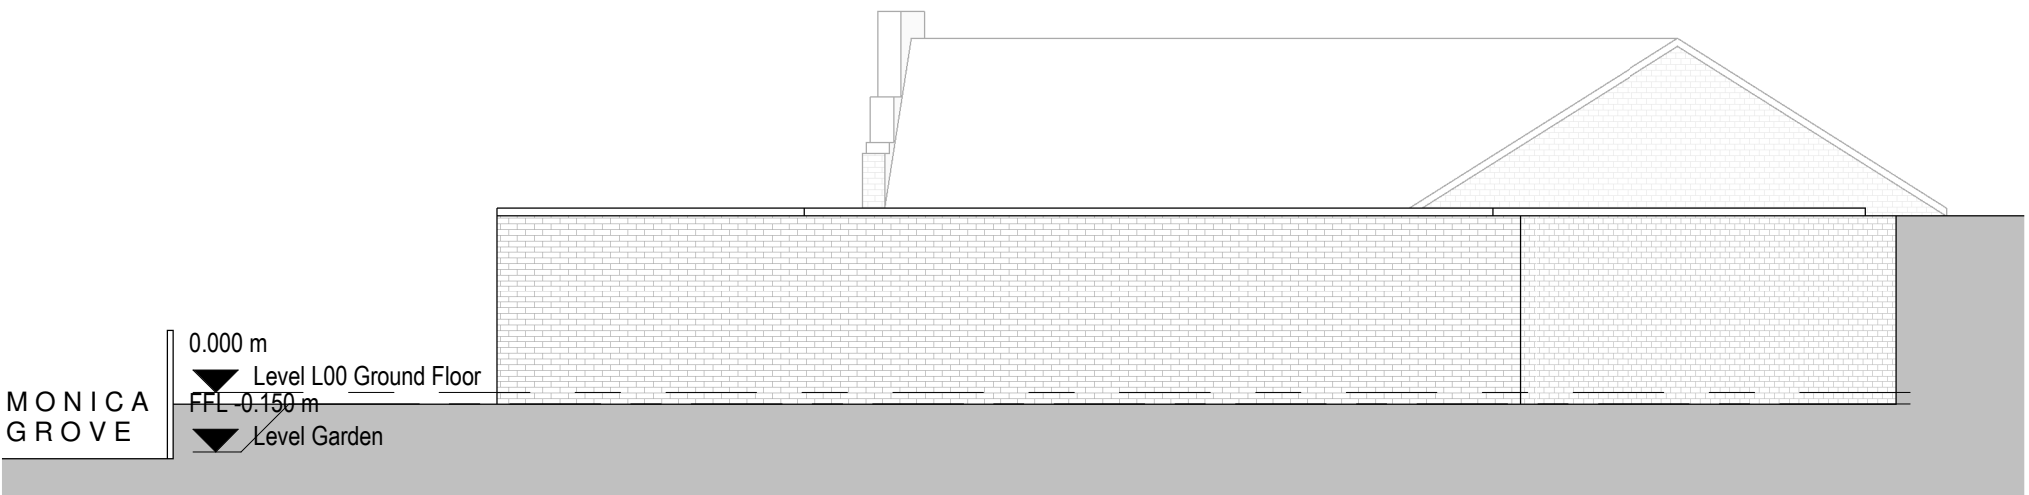

2

Existing West Elevation

1 : 100

 

P1	05/04/22	SA	SH	Initial Issue
No.	Date	Dwn	Chk	App
Revision or reason for issue				

Client
Crown Advisory

create **it** studios
Architects & Designers

Create It Studios (NW) Ltd
Universal Square
Devonshire Street North
Manchester M12 6JH
0161 974 6165
www.createitstudios.co.uk
info@createitstudios.co.uk

Project Title
342 Slade Lane, Manchester, M19 2BX

Scale / North Point
1 : 100

Drawing Title
Existing Elevations

Drawing Number	Revision
A1425(01)004	P1
Drawing Status	
Preliminary	