
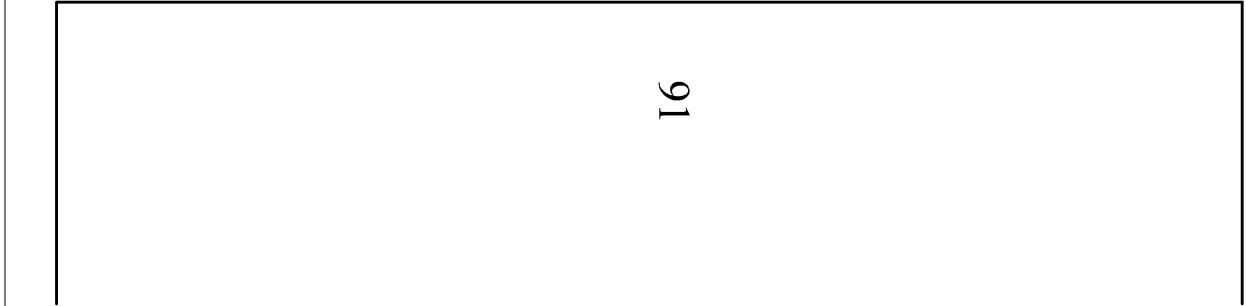


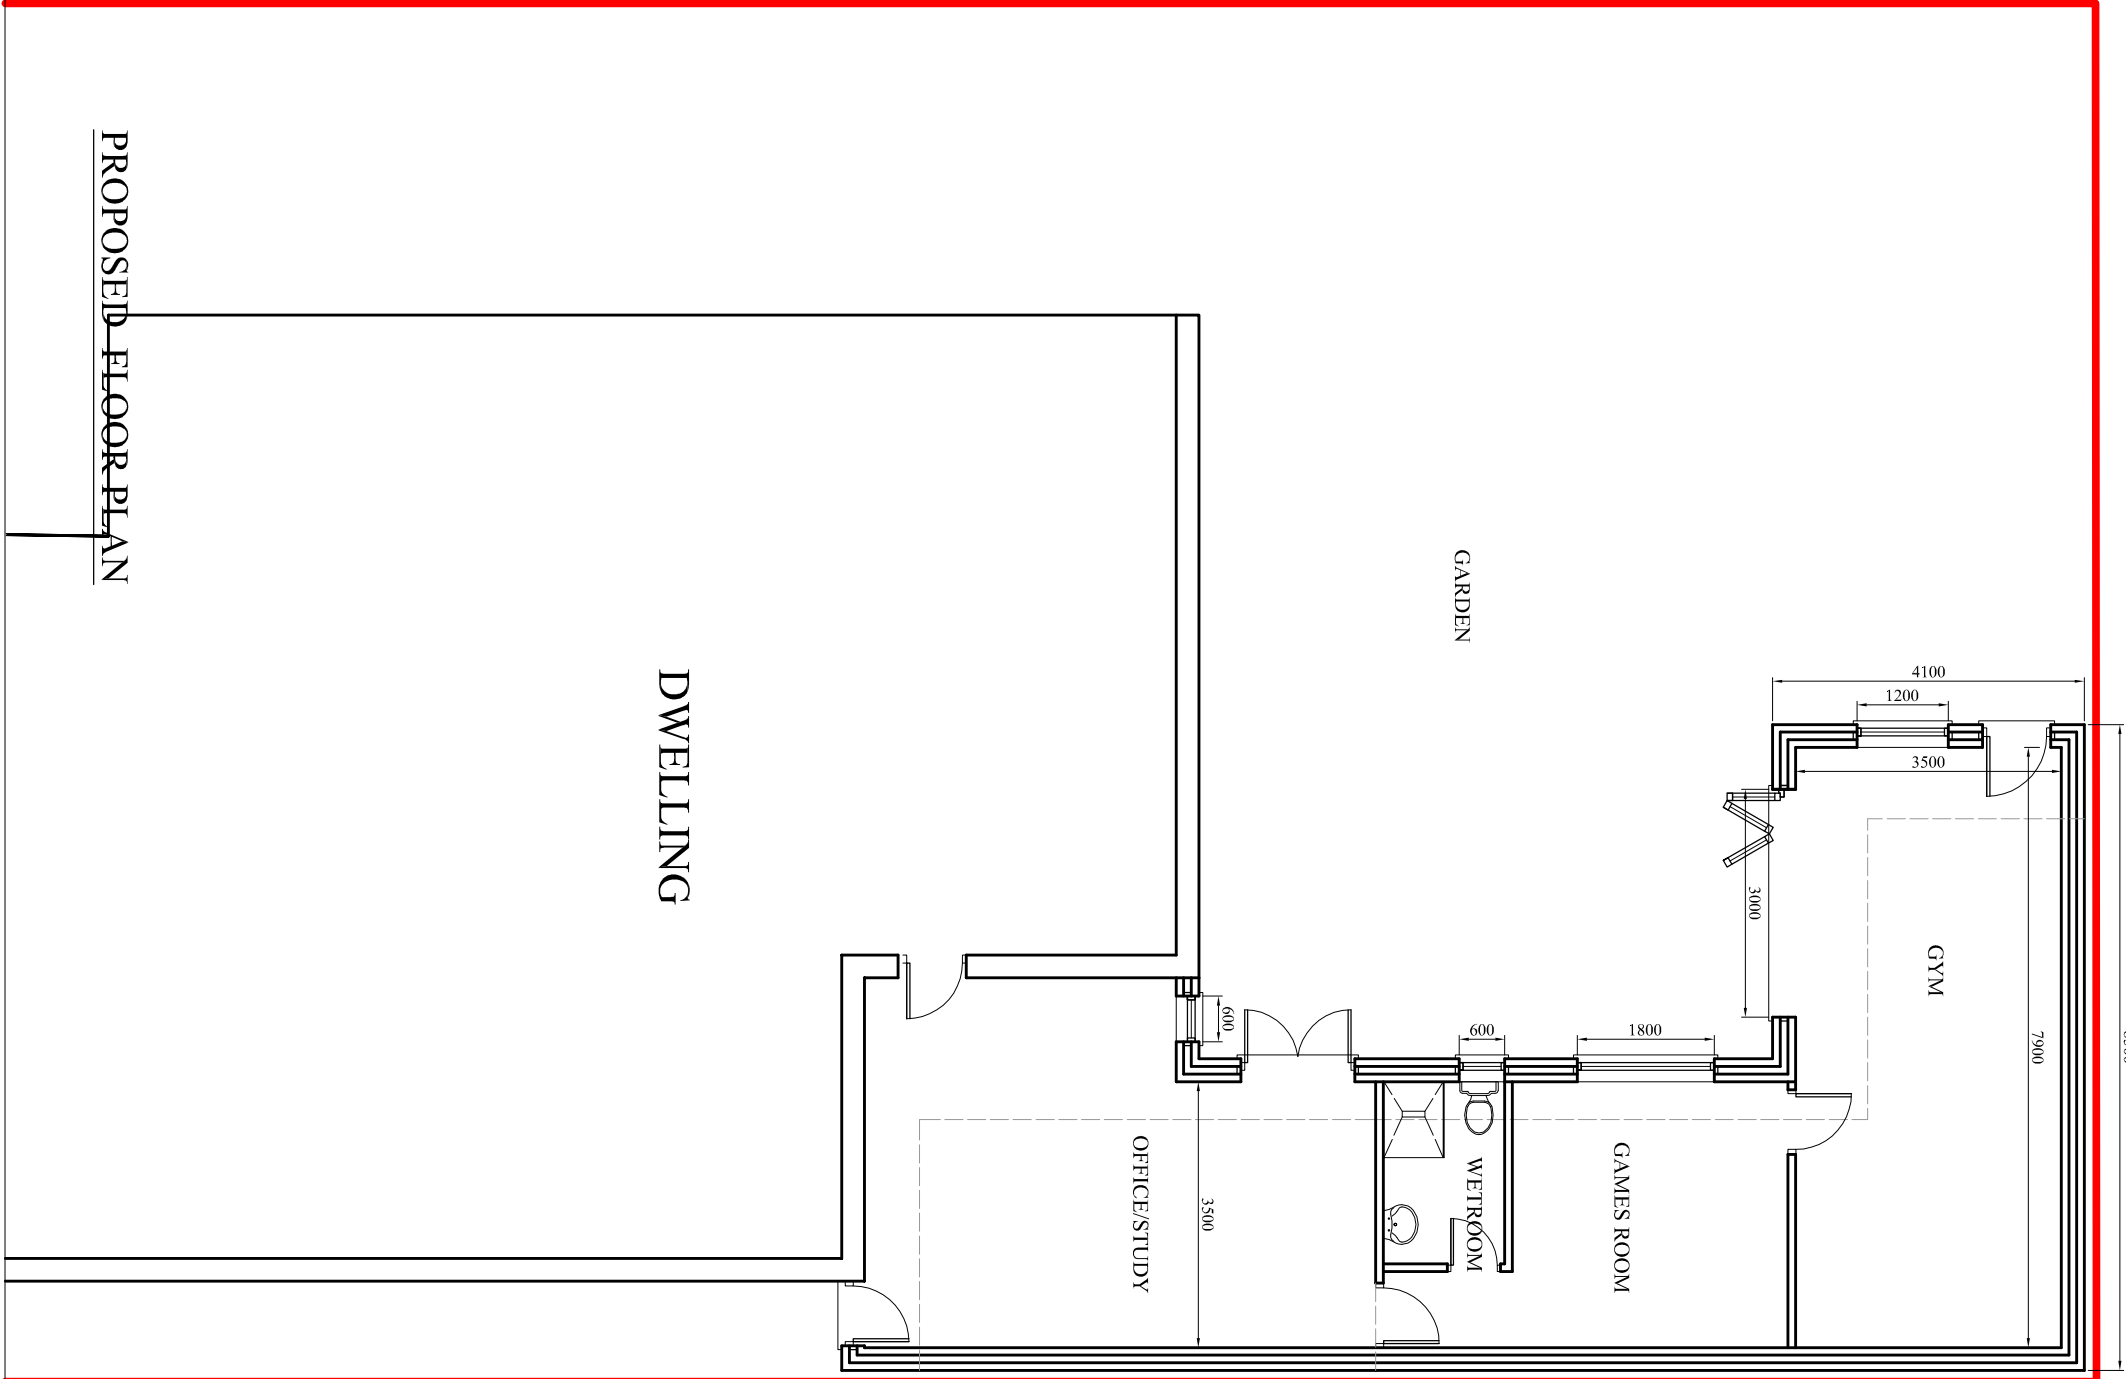

EXISTING FLOOR PLAN
1:200

PROJECT
89 Brantingham Road,
Manchester

CLIENT
Mr. Javaid

DRAWING TITLE
Floor Plan

JOB No
NA-B01

SCALE DATE REVISION
1:100@A3 Jan. 2022
DRAWN CHECKED BY -

t: 0782 895 3405
e: niamat@hotmail.co.uk