




Front Elevation - Existing
1 : 100



Side Elevation 2 - Existing
1 : 100



Rear Elevation - Existing
1 : 100

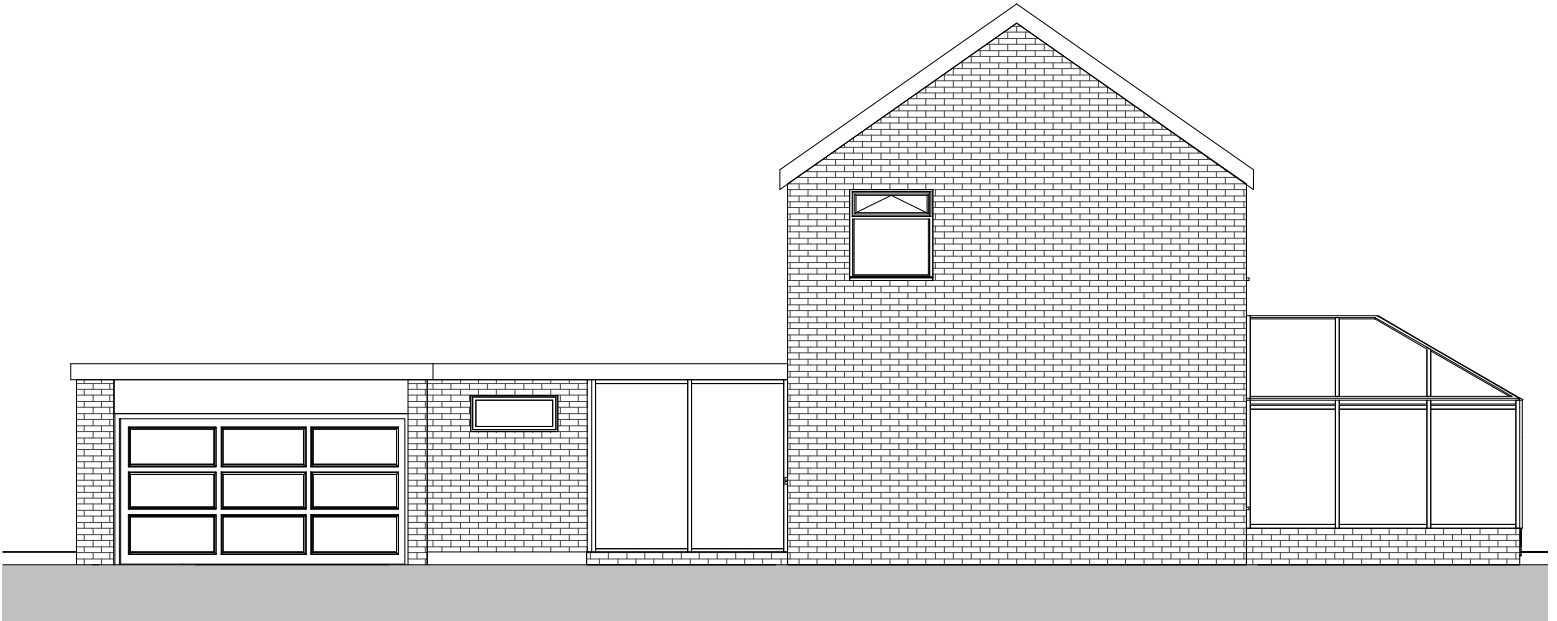

Side Elevation 1 - Existing
1 : 100

C	Issued for Planning	JOB	ARAN	21/04/2022
B	Draft Planning Issue	JOB	ARAN	07/04/2022
A	Issue Existing	JOB	ARAN	01/04/21
Rev	Description	Drawn	Issued	Date

01234510 GRAPHIC SCALE: 1:100	247 Brooklands Road	First Issue		 Moss House Moss Lane Atrincham Cheshire WA15 8GZ +44 (0) 161 660 4420 www.arangroup.com office@arangroup.com	
	Mike & Sue Silk	Existing Elevations			
	247 Brooklands Road	Job Ref.	Drawing No.		Revision
	Sale	3815	0010		C
M23 9HF	Date:	21/04/2022	Scale:	1 : 100 @ A3	
This drawing is to be read in conjunction with all relevant drawings. The main contractor is to interpret the requirements in relationship to the site conditions encountered and as agreed with the Building Control officer. All dimensions and sizes to be verified on site, any discrepancies to be reported to the client / project manager. These annotations were prepared for planning and / or building control submission only. This drawing and design is the (© 2022) property of Aran Property Consultants Limited, and should not be reproduced without written permission.					