



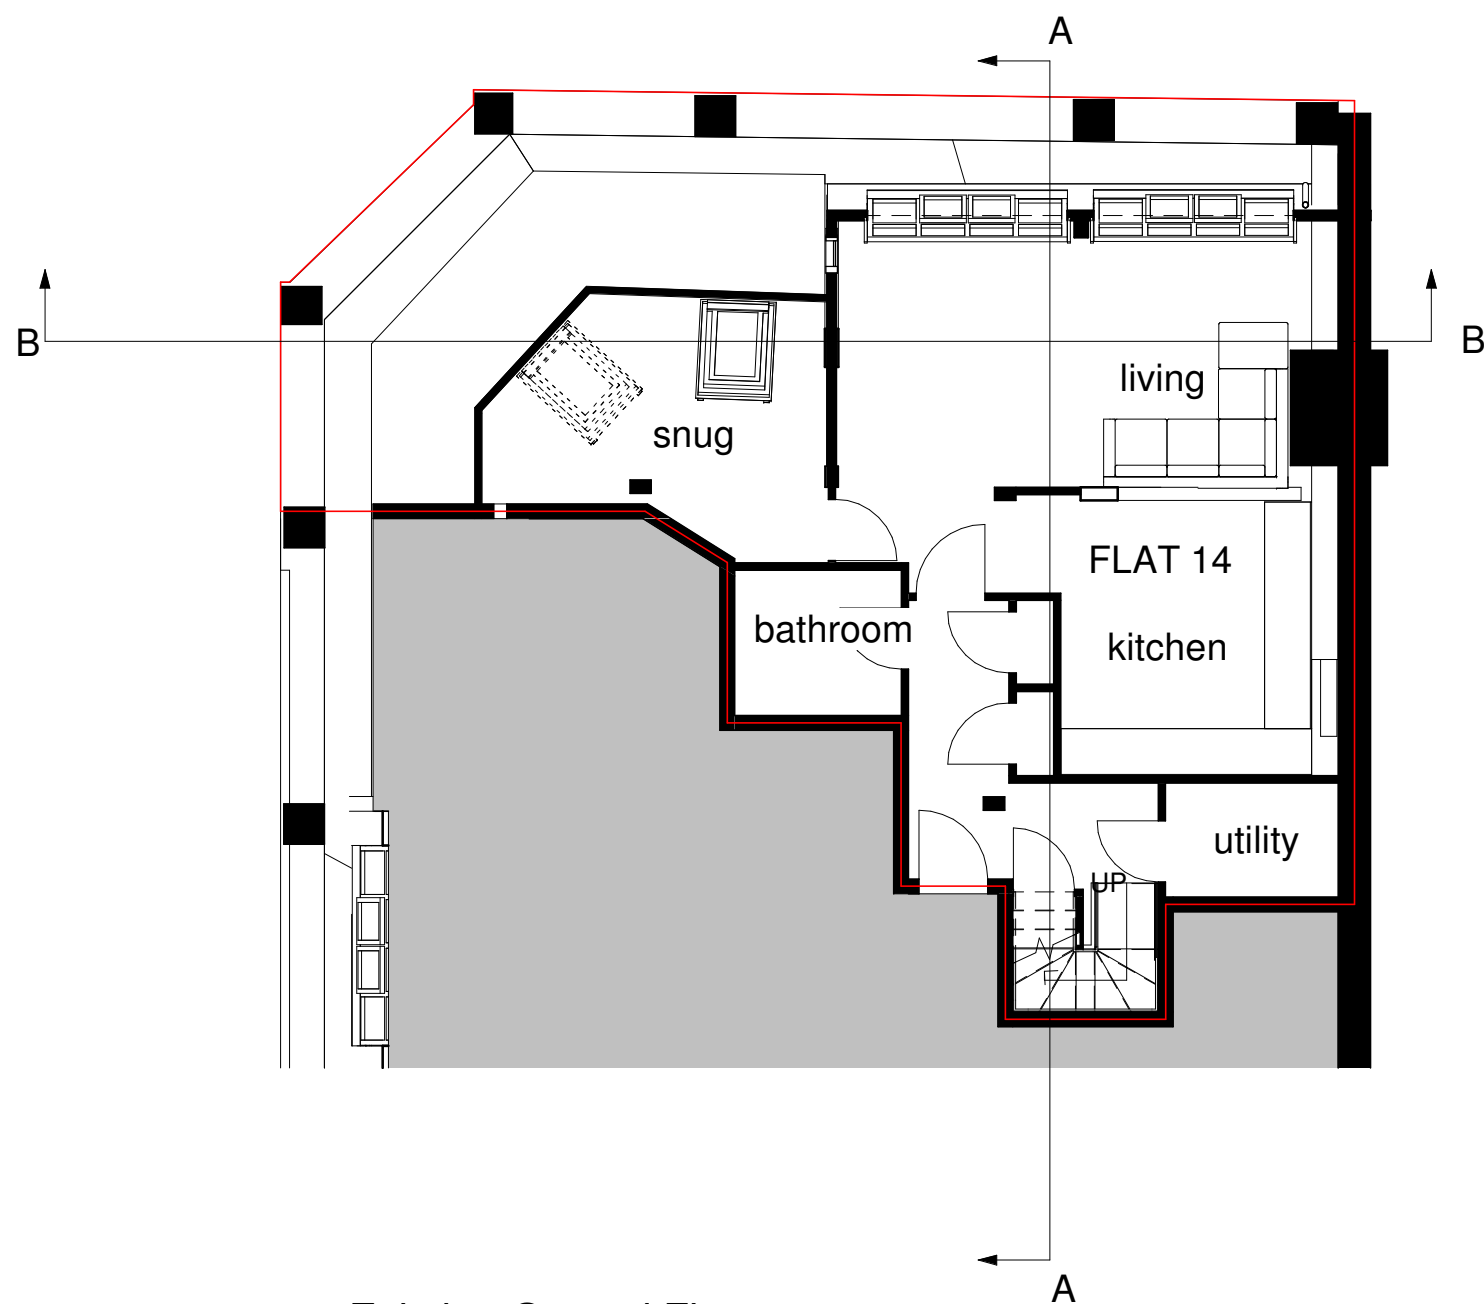


Existing Ground Floor

1 : 100

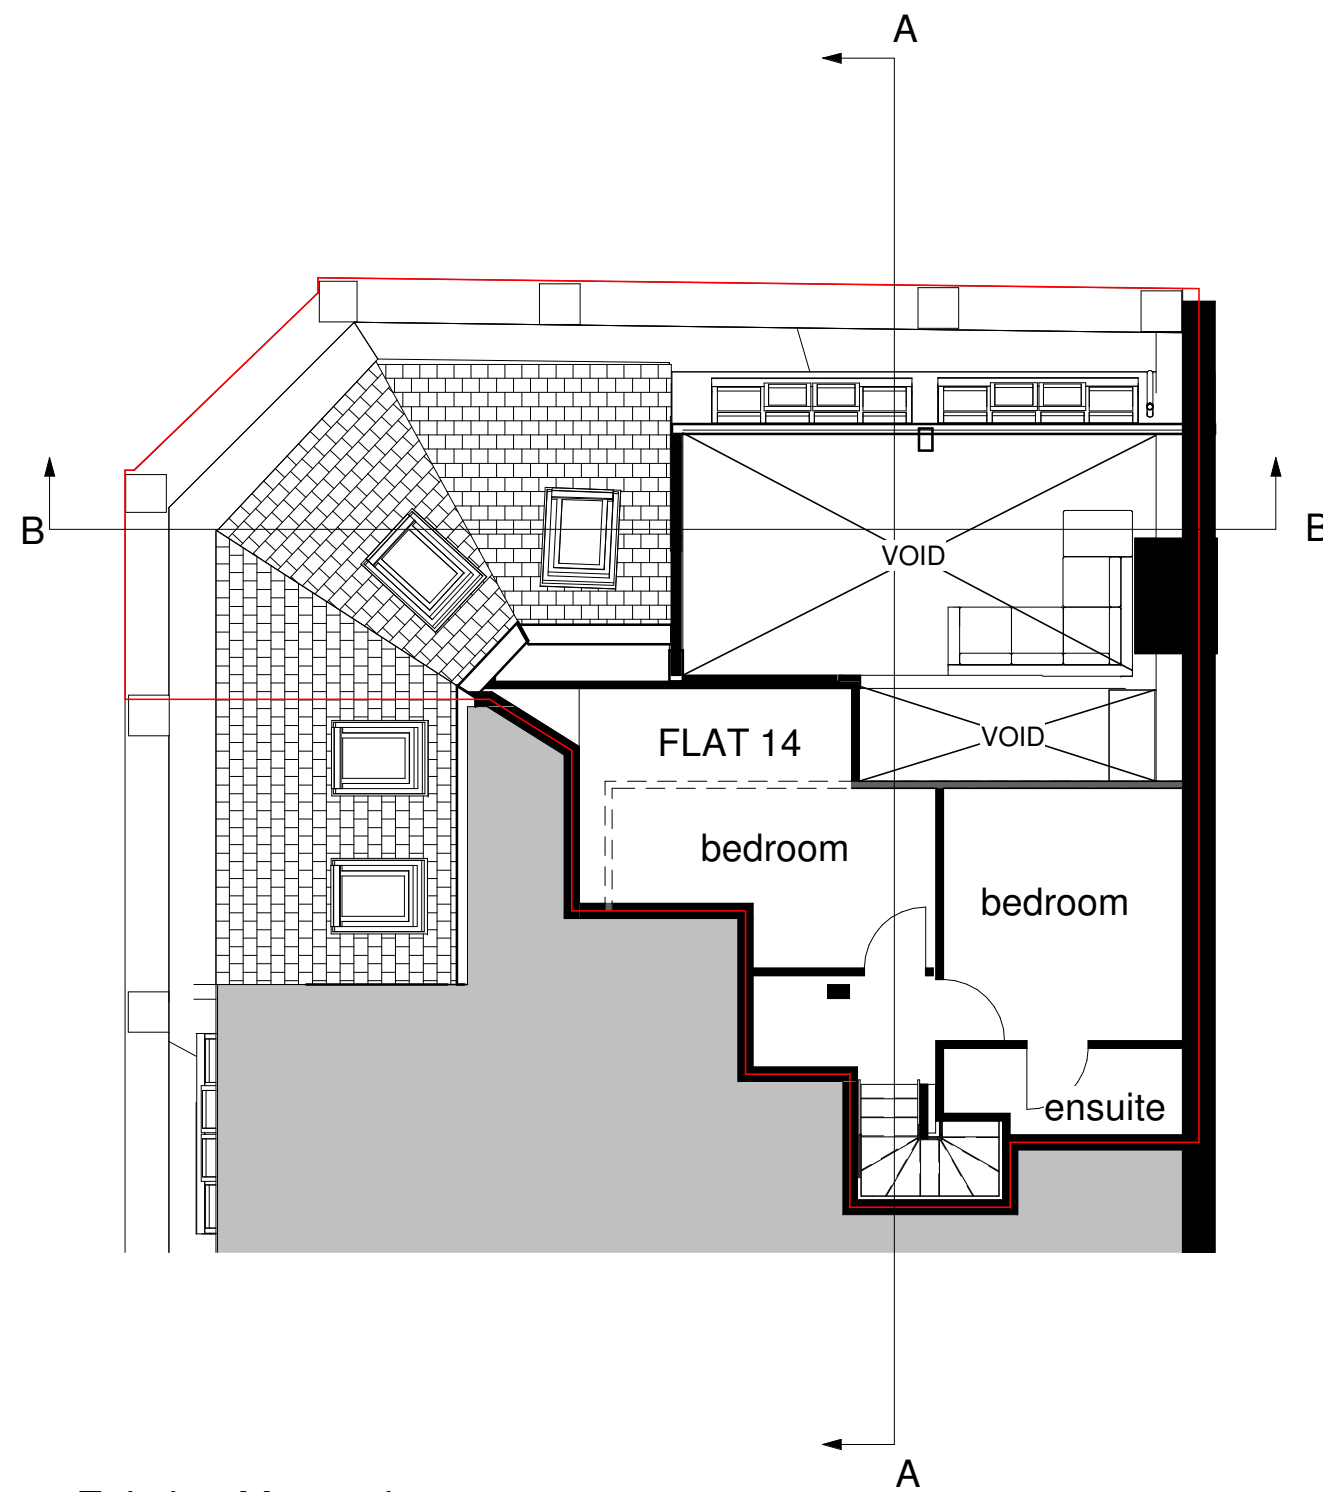

Existing Mezzanine

1 : 100

 

Jennifer Sewart

ARB Registered Architect

jennifer.sewart@googlemail.com

M: 07779 028968

W: jenarchitect.co.uk

NOTE:

To be read in conjunction with relevant structural engineer's drawings.

Do not scale from drawing, work to figured dimensions only. All dimensions to be checked by Contractor/Fabricator prior to construction, report all discrepancies to the Architect.

Any existing dimensions noted on the drawing are to be checked by the Contractor prior to commencement of the works.

A

Planning Issue

01/09/20


Revision

Description

Date


Client	Ellie Kuitunen & Rick Gardner		
Project	Window changes		
Address	Flat 14, Brazil House, M1 3PW		
Drawing	Existing floorplans		
Scale	1 : 100	Date	01/09/20
Drawing No.	P04_P_02	Rev	A

Planning

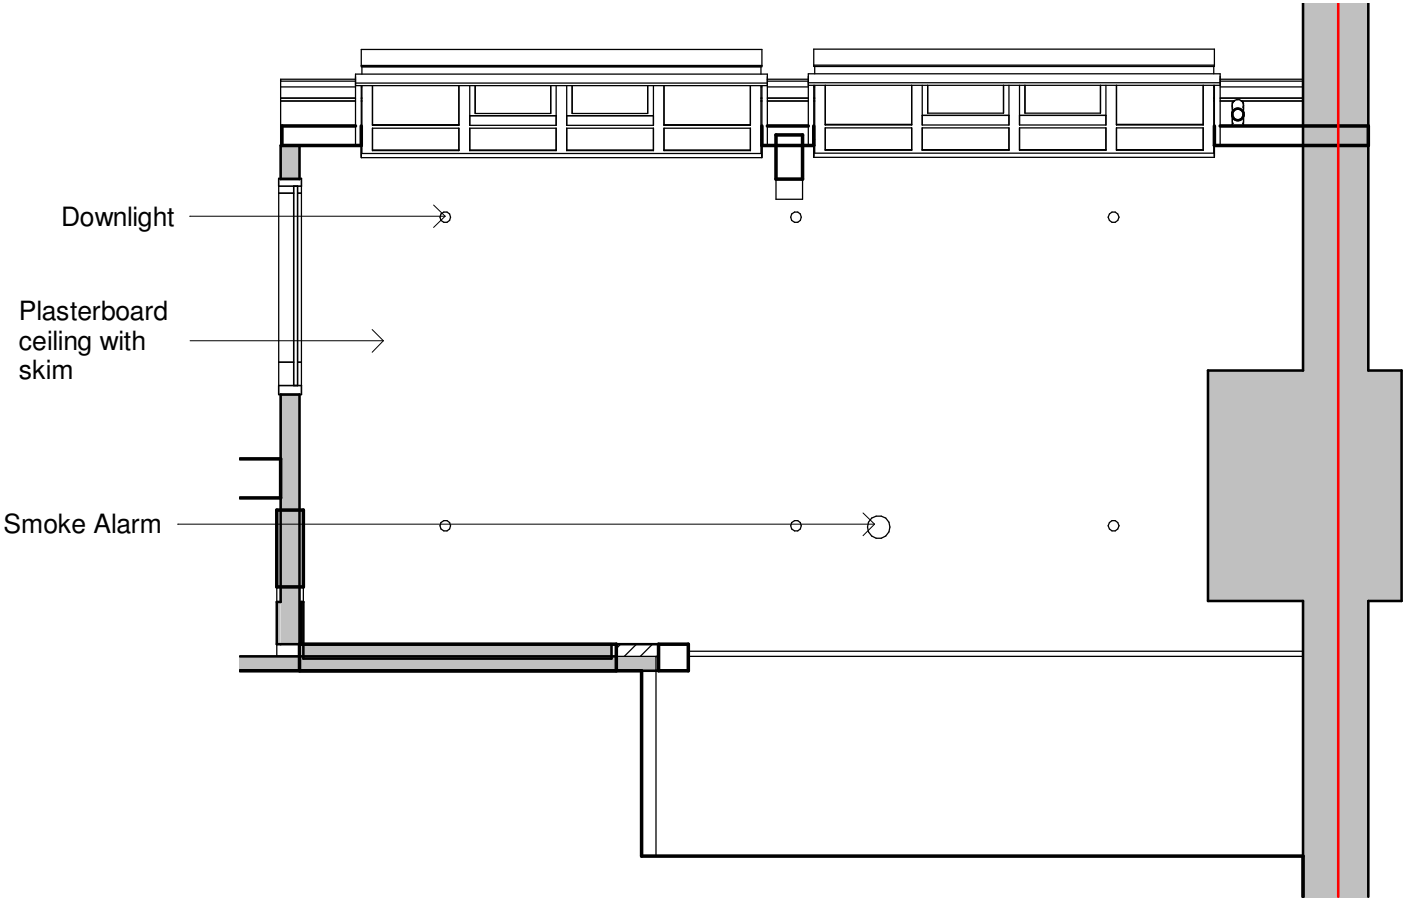


Existing Reflected Ceiling Plan

1 : 50

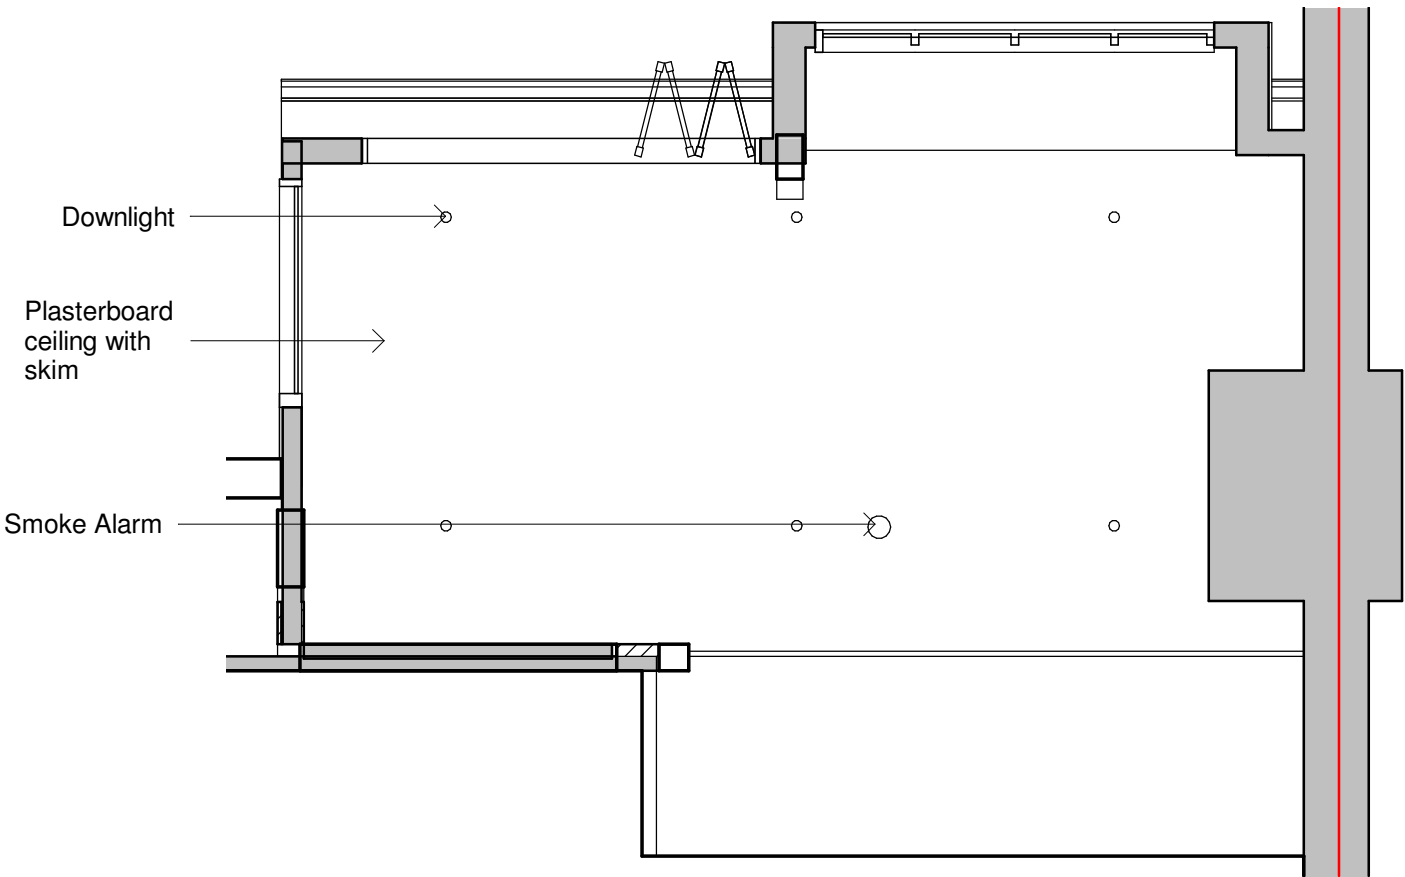


Proposed Reflected Ceiling Plan

1 : 50

 


Jennifer Sewart ARB Registered Architect jennifer.sewart@googlemail.com M: 07779 028968 W: jenarchitect.co.uk			NOTE: To be read in conjunction with relevant structural engineer's drawings. Do not scale from drawing, work to figured dimensions only. All dimensions to be checked by Contractor/Fabricator prior to construction, report all discrepancies to the Architect. Any existing dimensions noted on the drawing are to be checked by the Contractor prior to commencement of the works.		Client Ellie Kuitunen & Rick Gardner	
					Project Window changes	
					Address Flat 14, Brazil House, M1 3PW	
					Drawing Reflected Ceiling Plans	
					Scale 1 : 50	Date 01/09/20
A			Planning Issue		01/09/20	
Revision	Description		Date	Drawing No. P04_P_03		Rev A

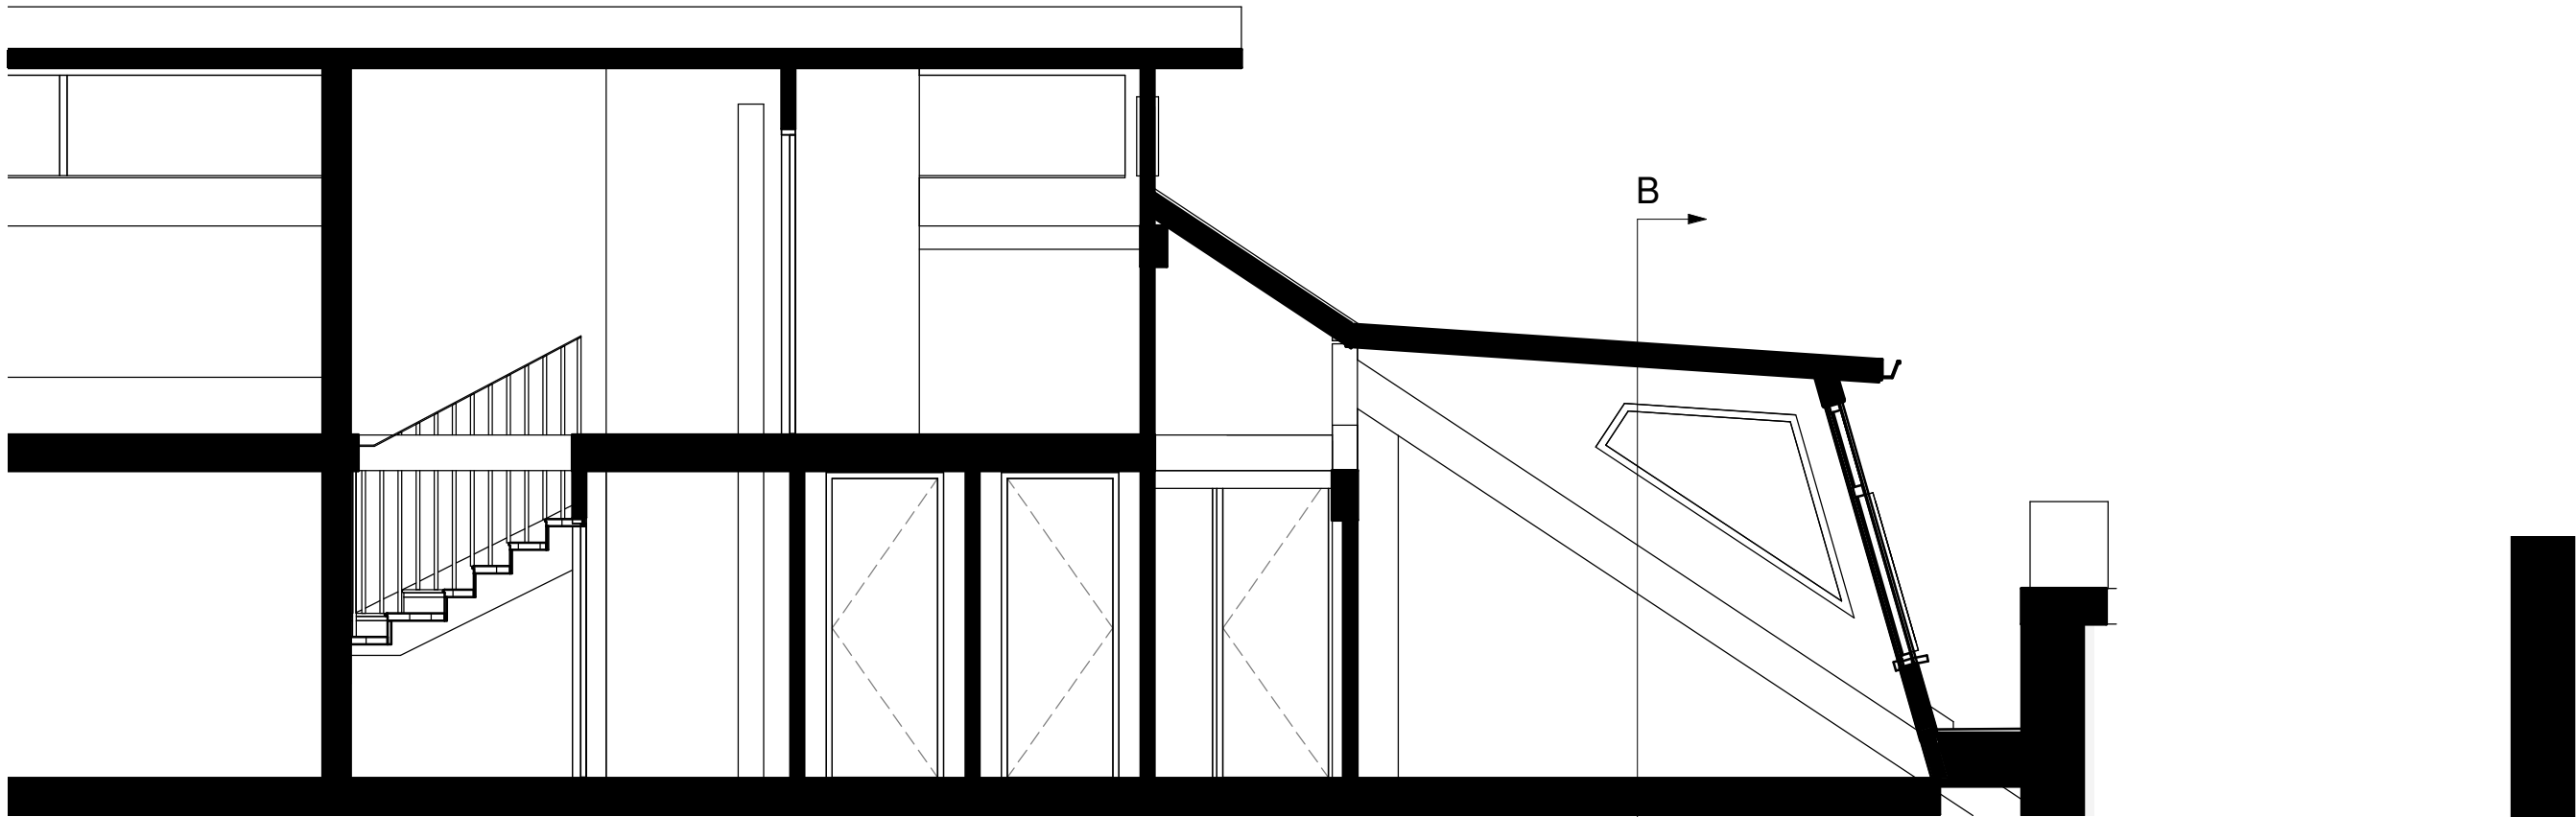

Existing Section AA

1 : 50

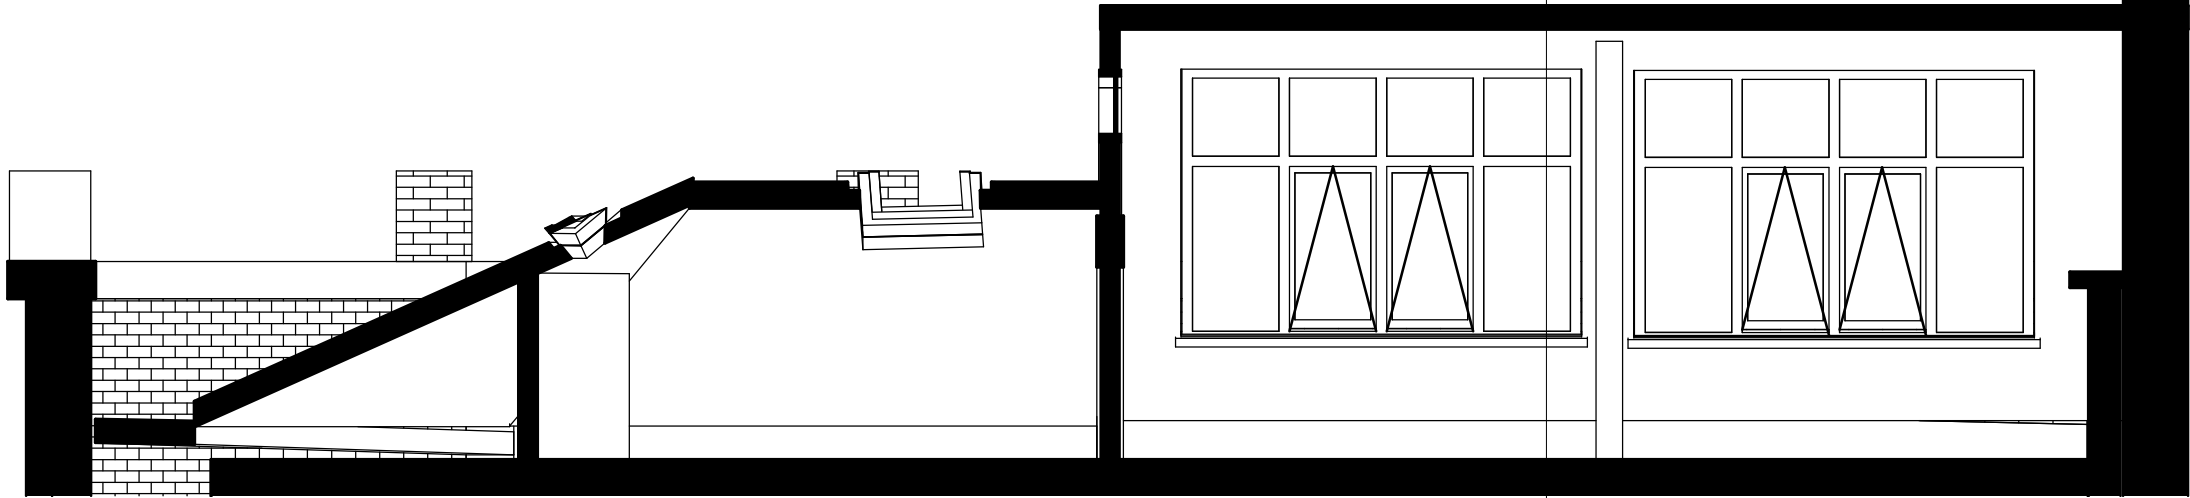

Existing Section BB

1 : 50


Planning

Jennifer Sewart ARB Registered Architect jennifer.sewart@googlemail.com M: 07779 028968 W: jenarchitect.co.uk			NOTE: To be read in conjunction with relevant structural engineer's drawings. Do not scale from drawing, work to figured dimensions only. All dimensions to be checked by Contractor/Fabricator prior to construction, report all discrepancies to the Architect. Any existing dimensions noted on the drawing are to be checked by the Contractor prior to commencement of the works.		A Planning Issue 01/09/20		Client Ellie Kuitunen & Rick Gardner	
							Project Window changes	
							Address Flat 14, Brazil House, M1 3PW	
							Drawing Existing Sections	
							Scale 1 : 50	Date 01/09/20
			Revision	Description	Date	Drawing No. P04_P_04		Rev A



Existing North elevation

1 : 50

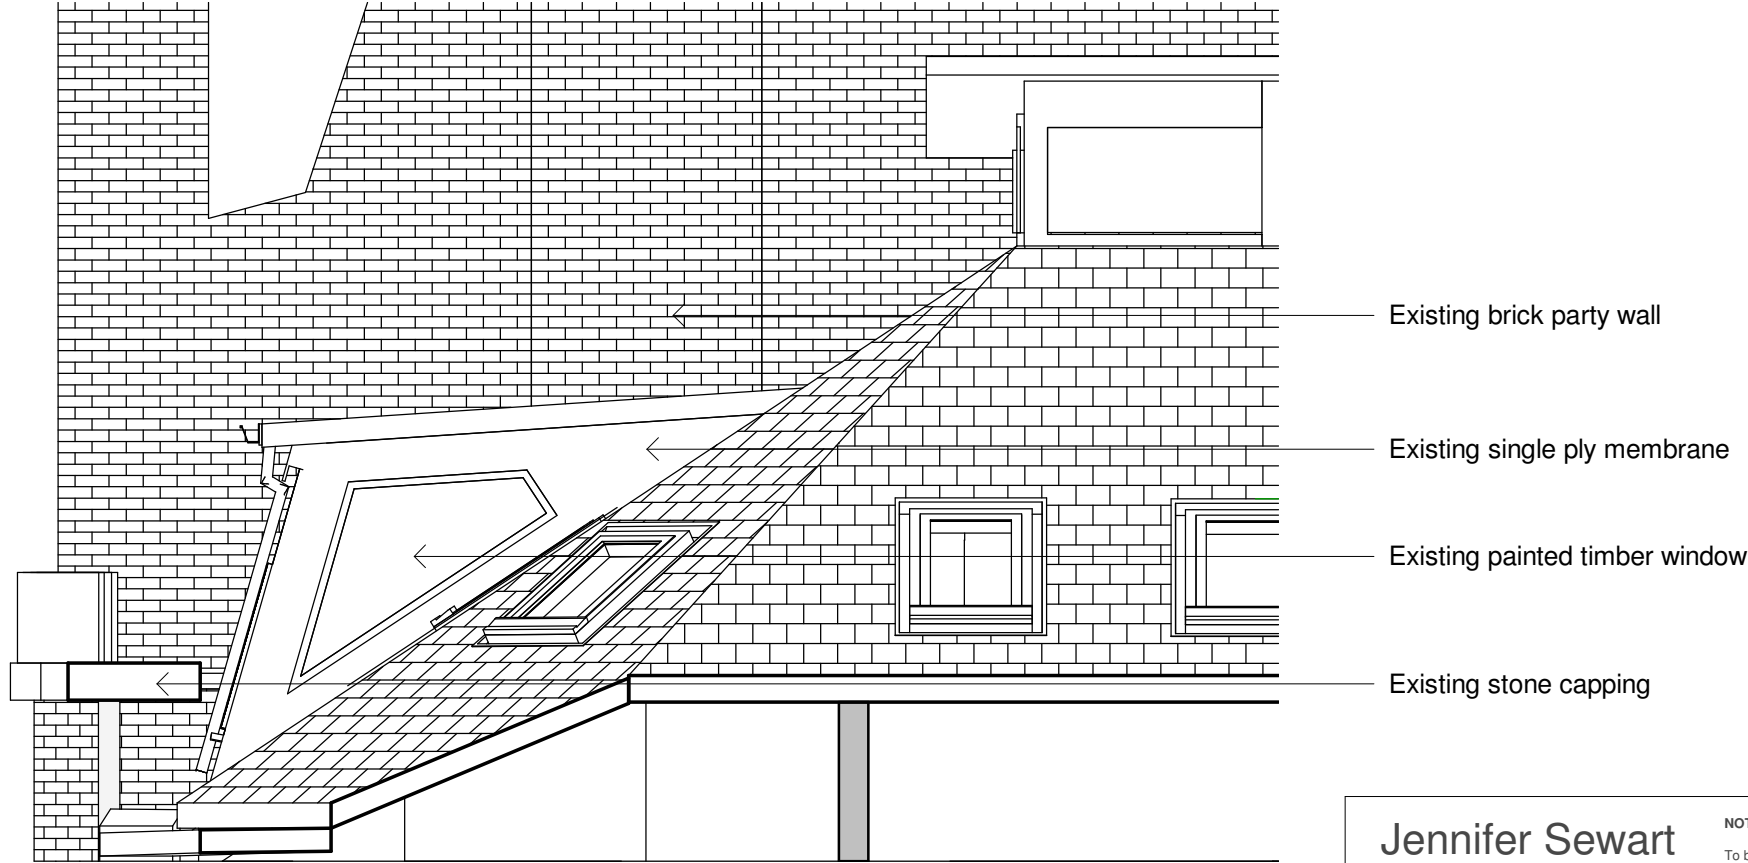

Existing west elevation

1 : 50

Planning

Jennifer Sewart ARB Registered Architect jennifer.sewart@googlemail.com M: 07779 028968 W: jenarchitect.co.uk			NOTE: To be read in conjunction with relevant structural engineer's drawings. Do not scale from drawing, work to figured dimensions only. All dimensions to be checked by Contractor/Fabricator prior to construction, report all discrepancies to the Architect. Any existing dimensions noted on the drawing are to be checked by the Contractor prior to commencement of the works.		Client Ellie Kuitunen & Rick Gardner	
					Project Window changes	
					Address Flat 14, Brazil House, M1 3PW	
					Drawing Existing elevations	
A			Planning Issue		01/09/20	
Revision	Description	Date	Scale	1 : 50	Date	01/09/20
			Drawing No.	P04_P_05	Rev	A