


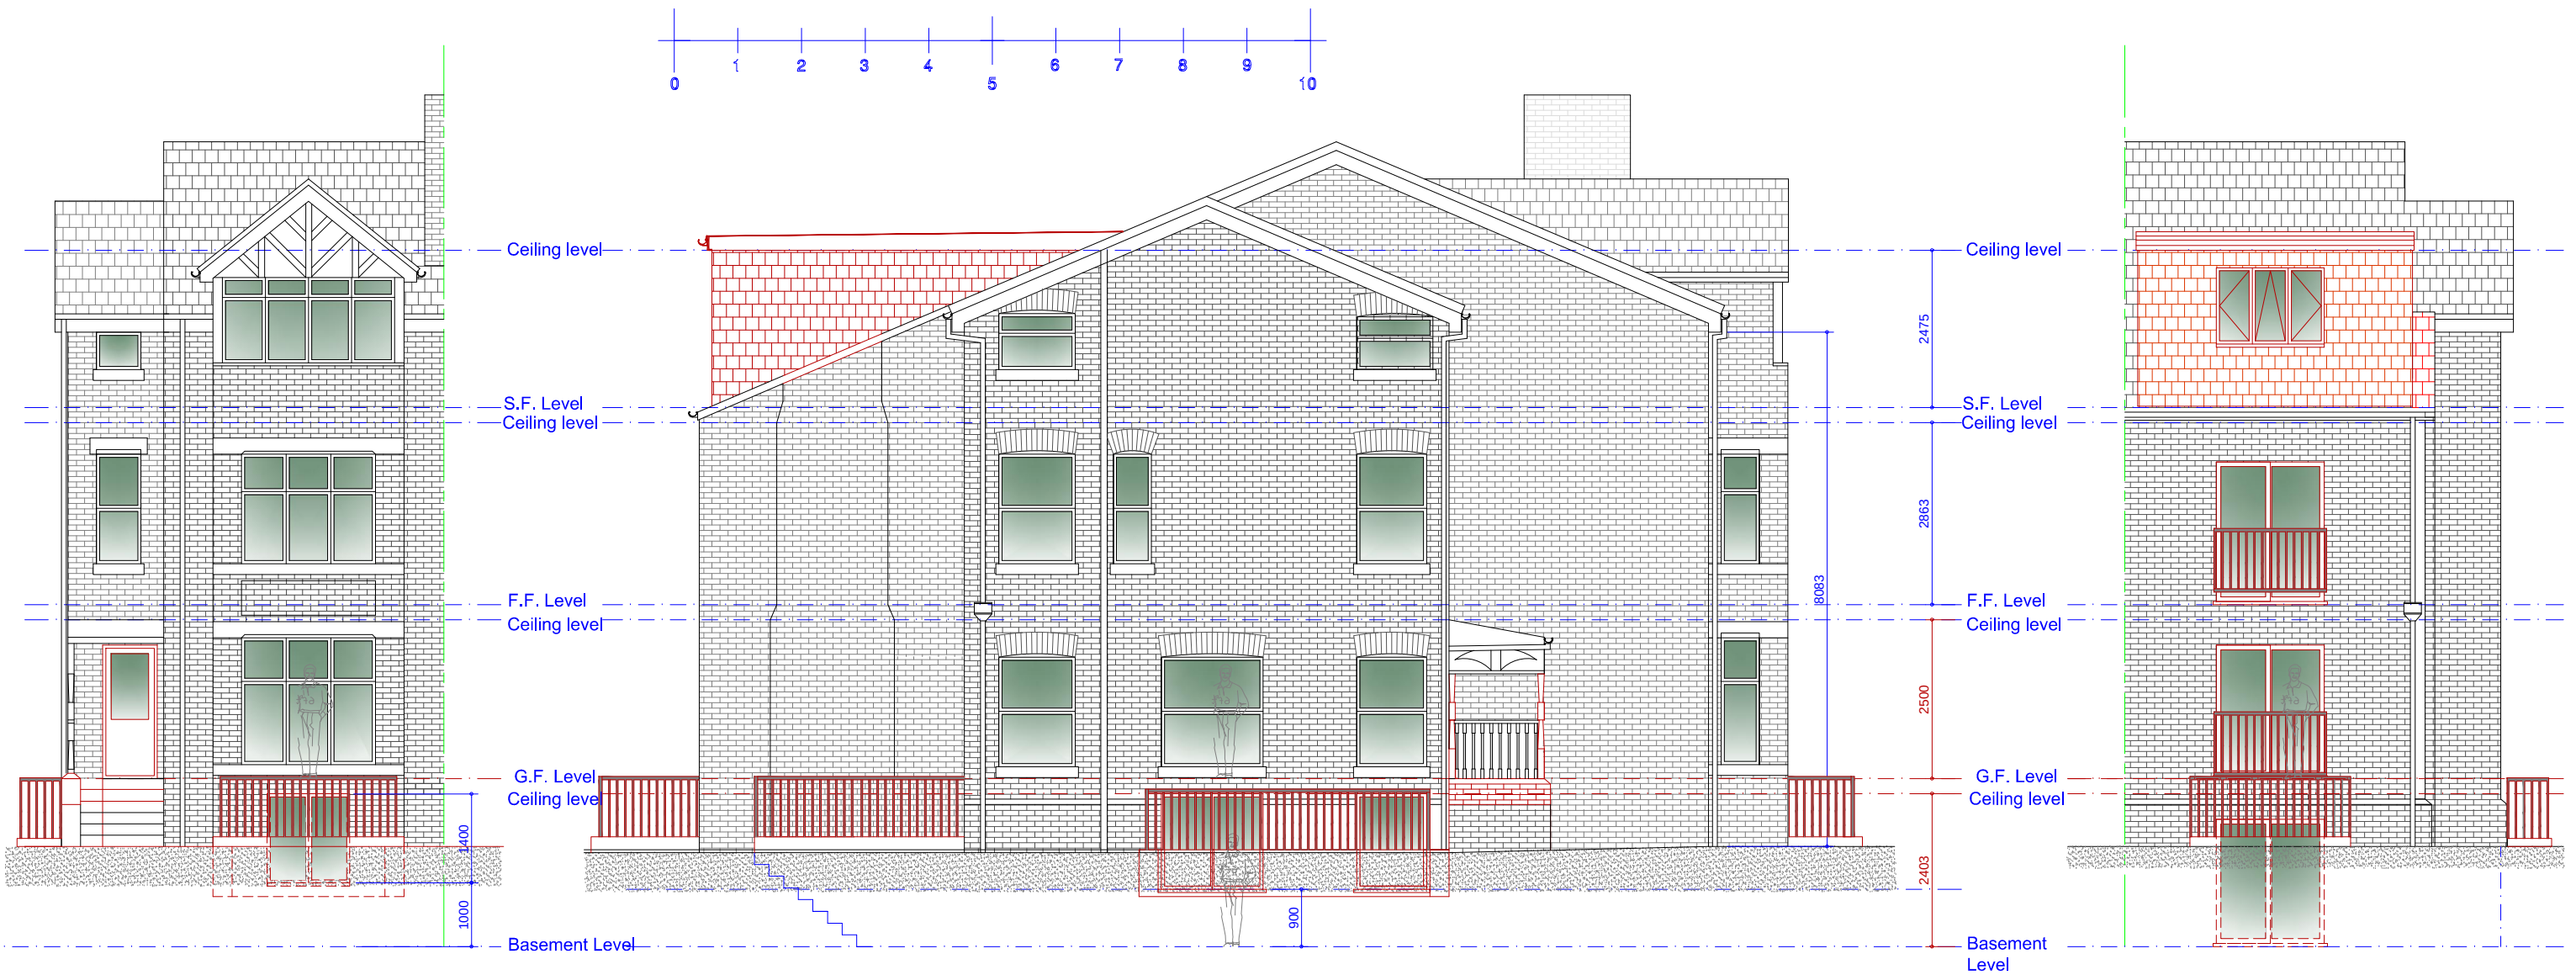

Proposed Front Elevation
Scale 1:100

Proposed Side Elevation
Scale 1:100

Proposed Rear Elevation
Scale 1:100

B	28.4.22	Amended to suit Planning Officers comments.
Rev	Date	Description
Issued For : INFORMATION PURPOSES ONLY		
Client		
Mr. Wei Liu		
Project		
545 Barlow Moor Rd, Chorlton-cum-Hardy, Manchester M21 8AN.		
Proposed change of use from 1 domestic dwelling to 5 self contained flats		
Scheme - Drawing Title		
Proposed Elevations.		
04	Date	20.01.22
Drawing No.	Revision	Scale 1:100 @A3
		
JK Technical Services (NW) Ltd		
Tel: 0161 728 5730		
Mob: 07741175755		
www.jktechservs.co.uk		