


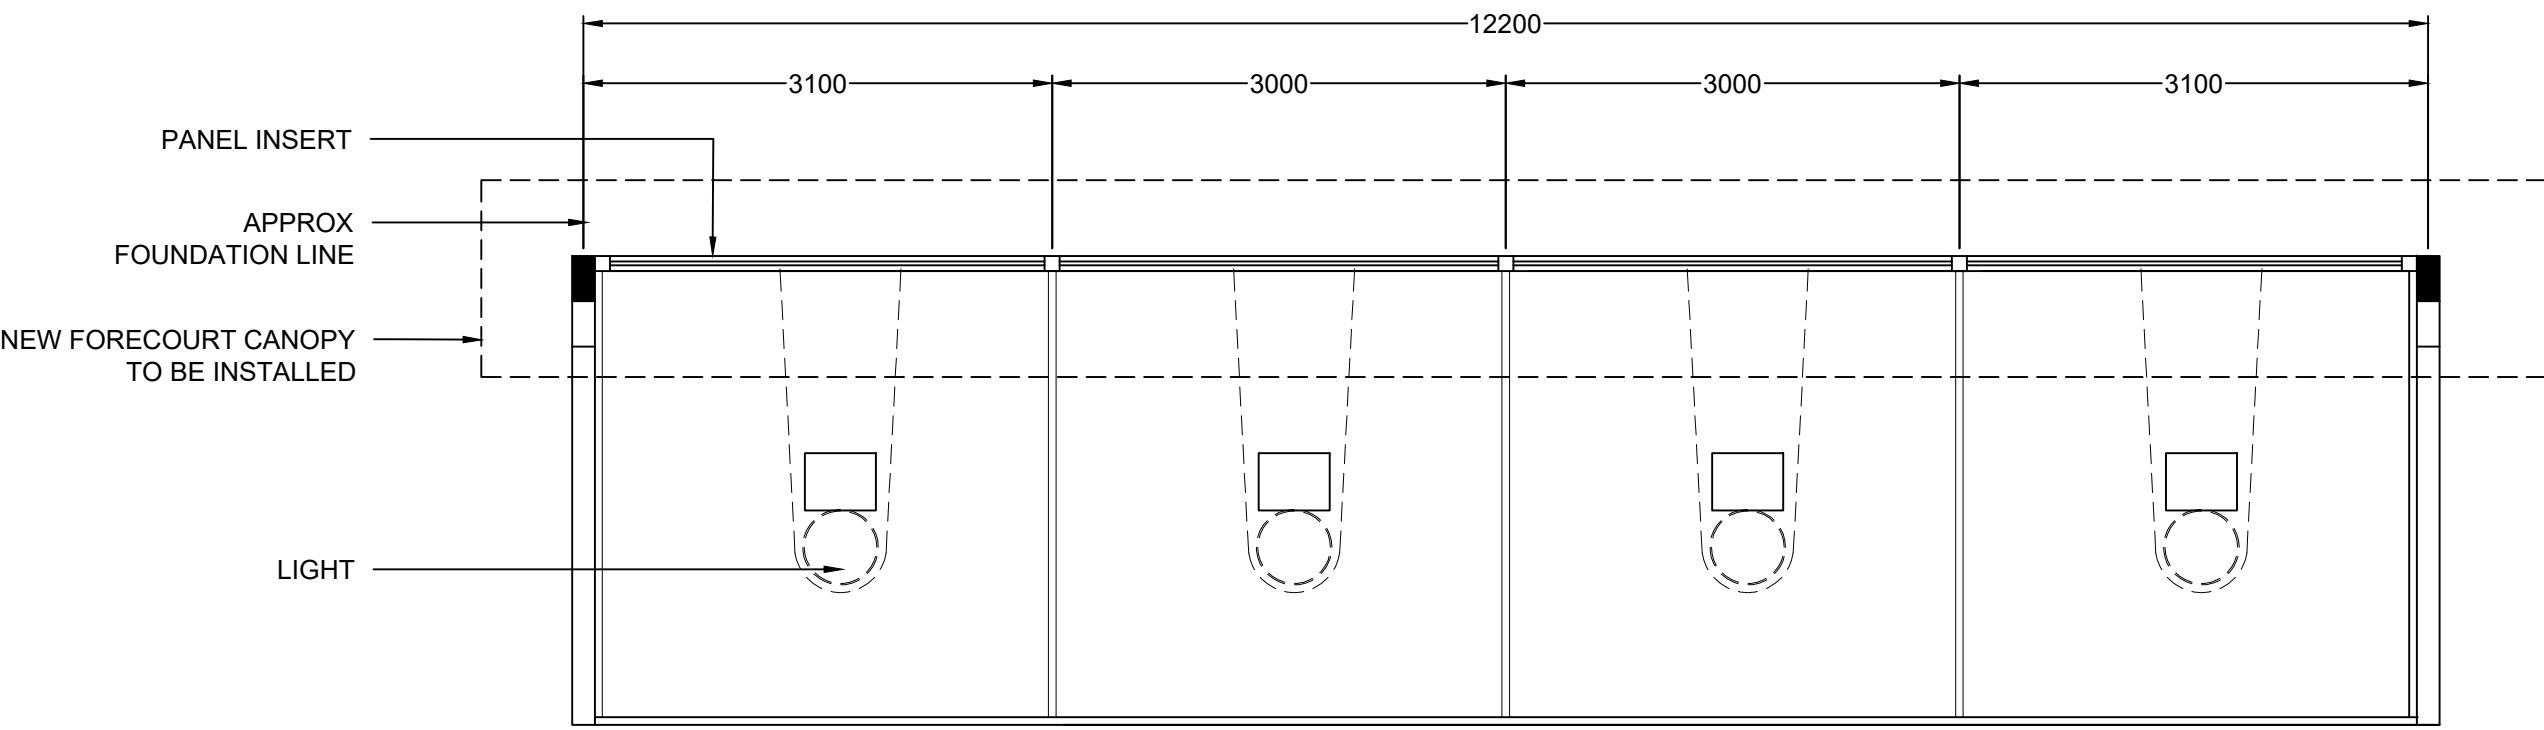
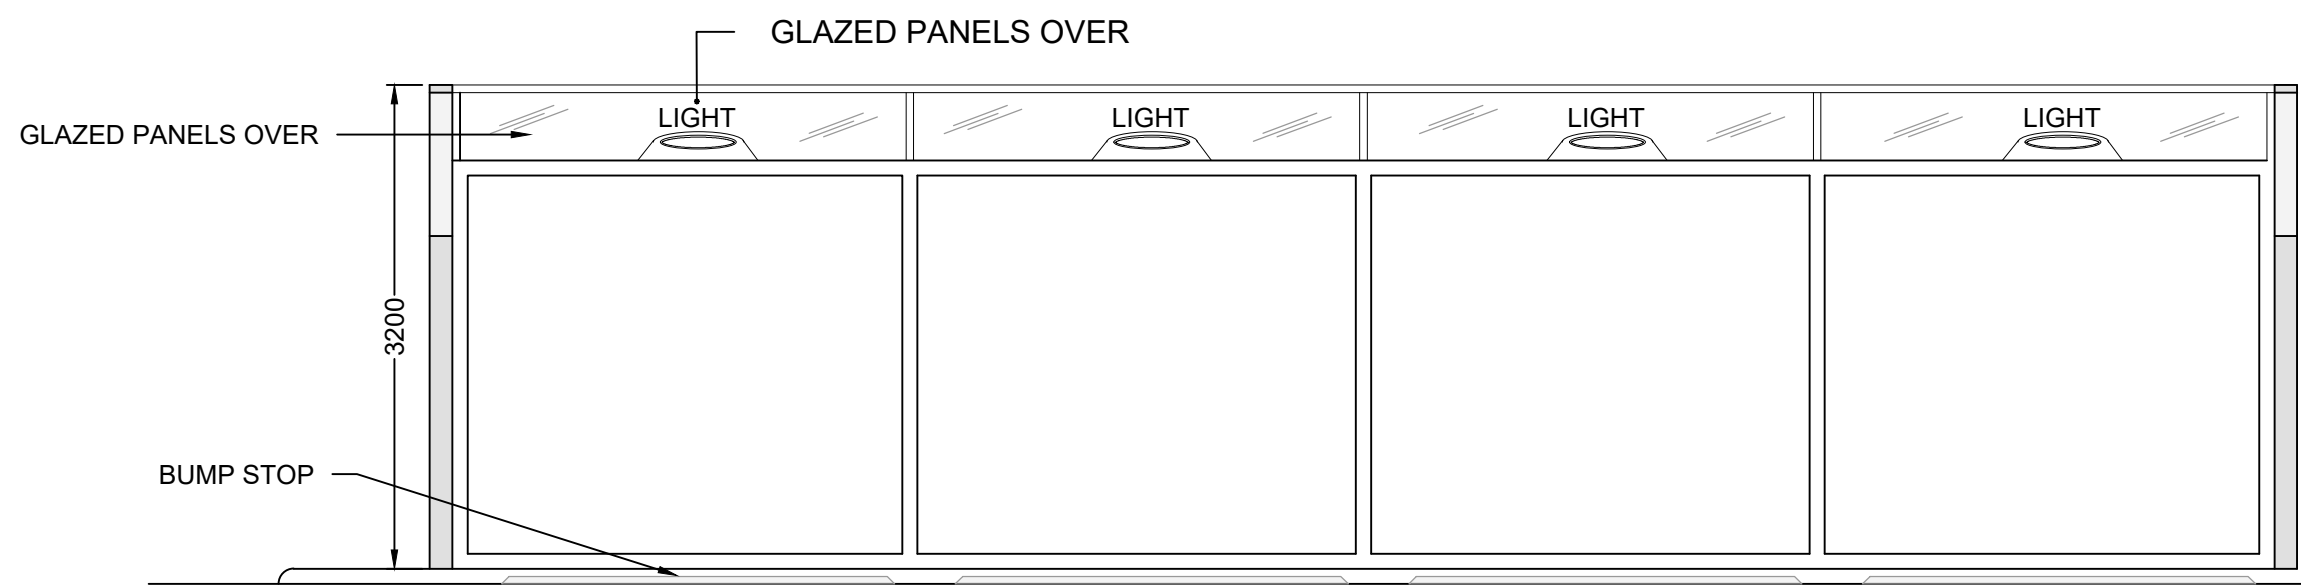


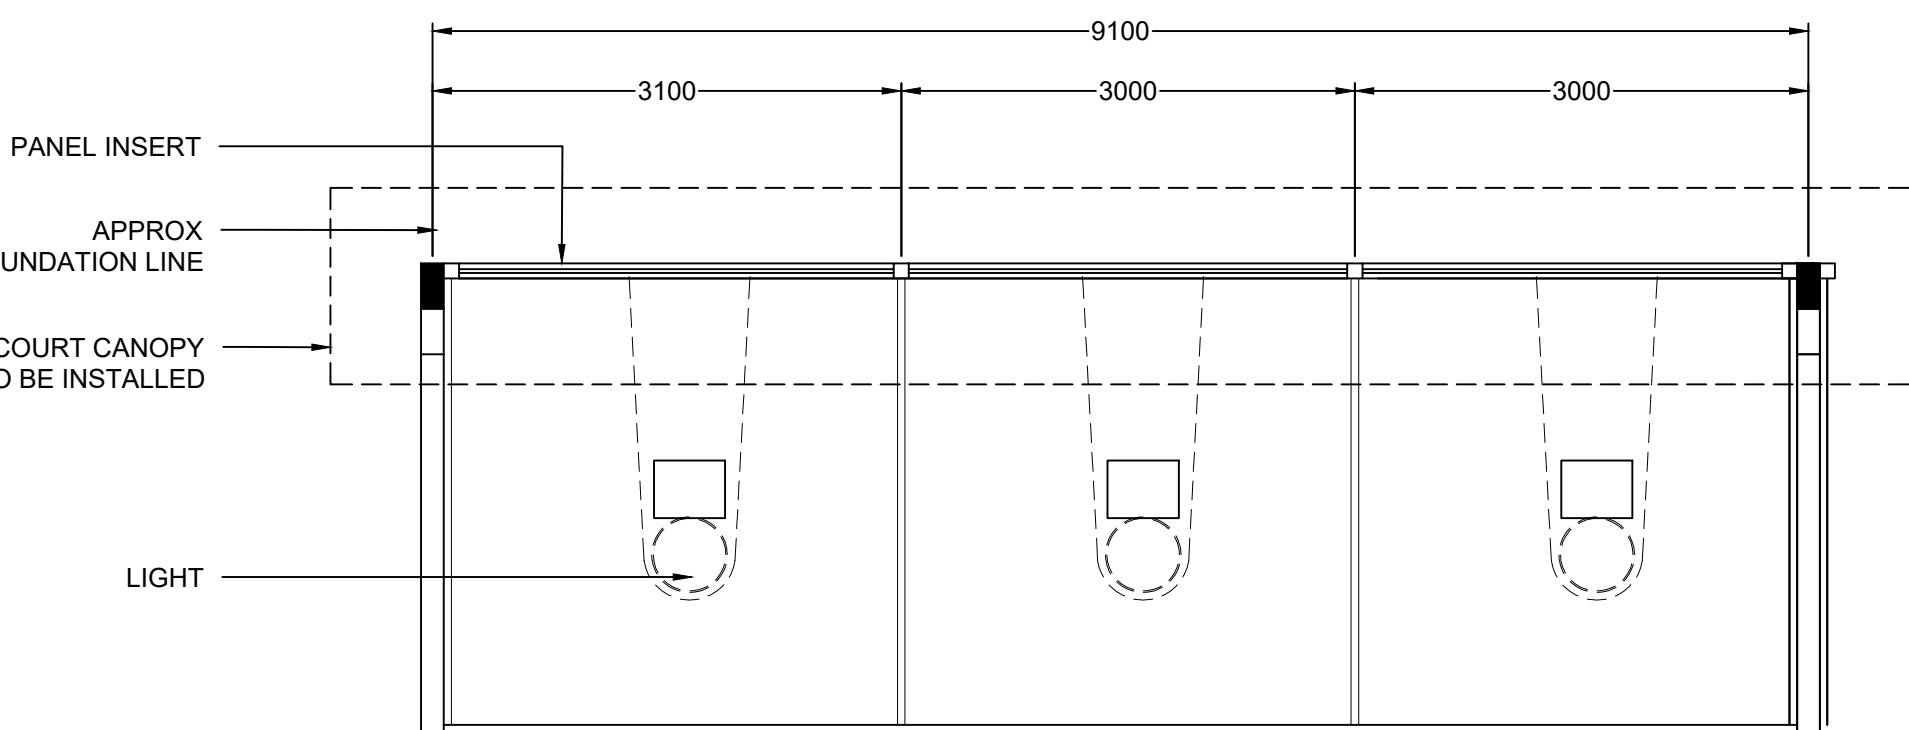



EV CANOPY- PLAN
Scale 1:50

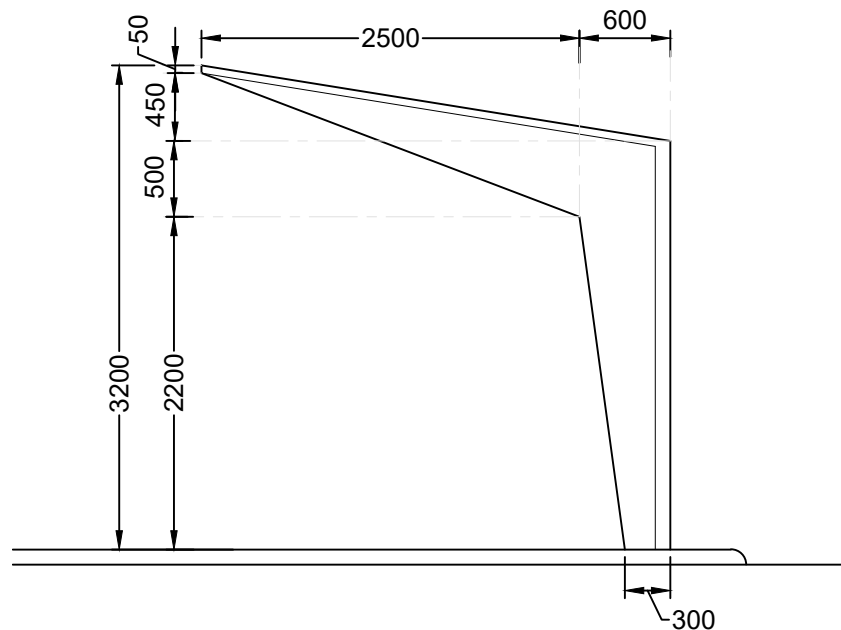


EV CANOPY FRONT ELEVATION
Scale 1:50

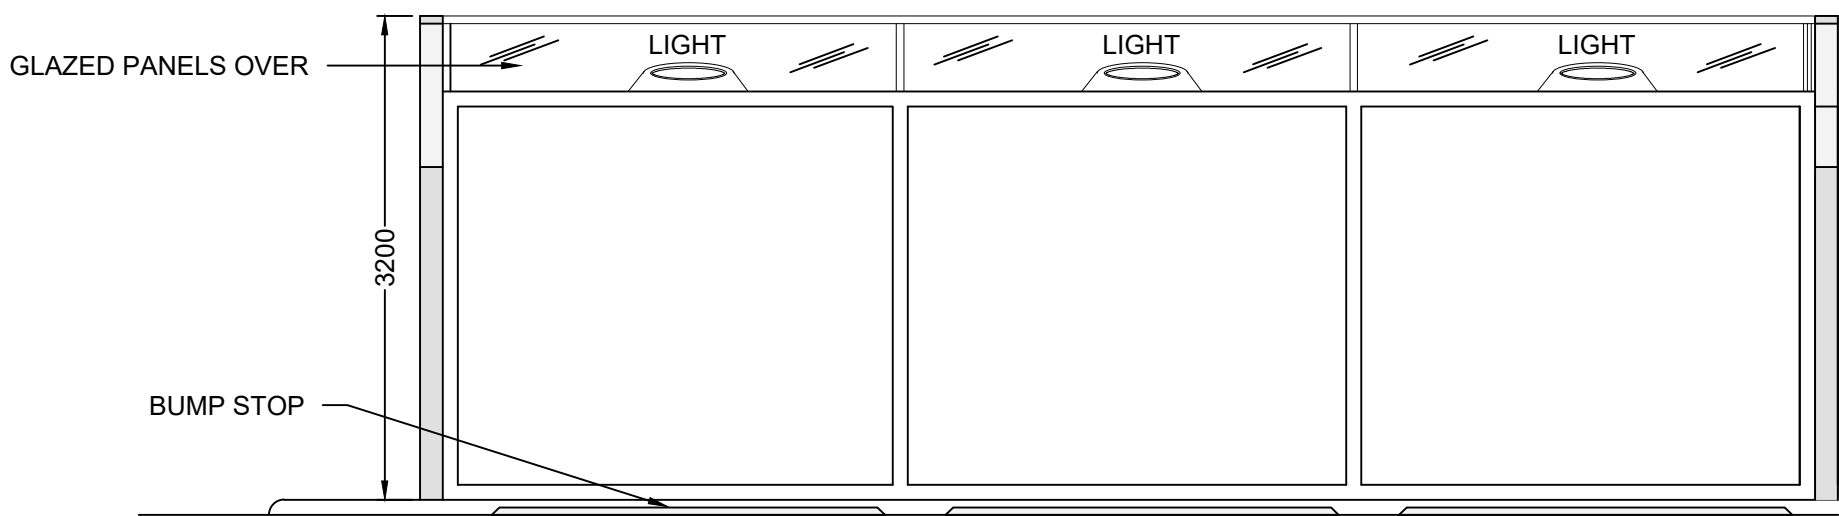

EV CANOPY SIDE ELEVATION
Scale 1:50

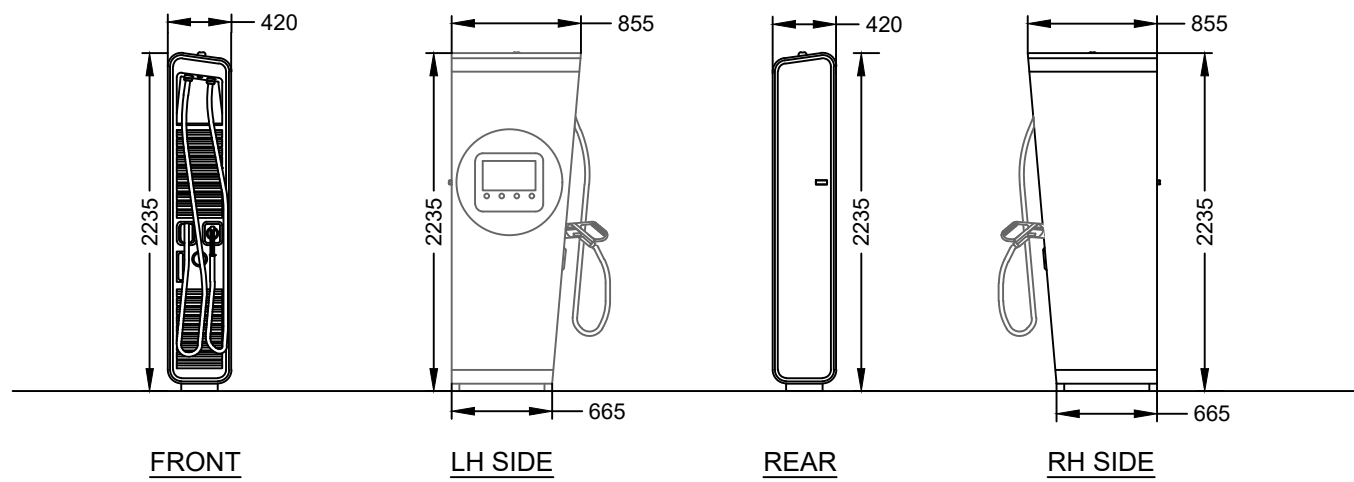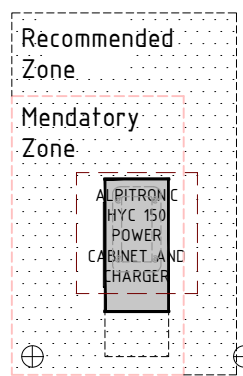

EV CHARGER ELEVATIONS
Scale 1:50

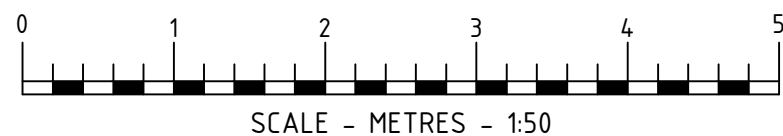

DRAWING NOTES

COPYRIGHT ©
This drawing and the details herein are the copyright of MBH Design Studio Ltd. and must not be reproduced, altered or passed to any third party without prior written consent.

This drawing has been produced for the project listed below, is submitted in support of this application application to the Local Planning Authority and is not intended for use by any other person or for any other purpose.

Every effort has been made to ensure the accuracy of these drawings, however MBH Design Studio Ltd. accept no responsibility for any discrepancies arising from the reuse of survey information and preliminary drawings commissioned by the Applicant from others.

Materials
Structure steel framework powder coated covering with graphics
Reinforced glazed canopy top

Lighting
LED Down lights to achieve 100 lux on each bay

B	25.02.22	Updated to reflect recent scheme	PJM/RRB
A	14.01.2022	EV bay numbers revised	EJ/RRB
REV	DATE	DESCRIPTION	DRAWN/CHECKED
REVISION NOTES			
PLANNING			
 MBH Design Studio Ltd. Rosemount House, Rosemount Avenue, West Byfleet, Surrey, KT14 6LB www.mbhtd.com t: 01932 352 727 f: 01932 351 545			
CLIENT 			
PROJECT FS304 LEVENSHULME SERVICE STATION STOCKPORT ROAD, CRINGLE ROAD MANCHESTER M19 2RE			
DRAWING TITLE EV CANOPY DETAIL			
DRAWN BY EJ	DATE 23.06.2021	SCALE 1:50	PAPER SIZE A1
CHECKED BY JN	DRAWING NUMBER 13664-P05-304	REV. B	