
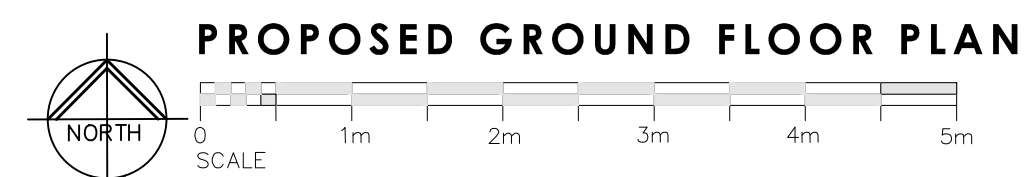


"Copyright in this drawing remains with the designer. Responsibility is not accepted for errors made by others in scaling from this drawing. All construction information should be taken from figured dimensions only. Check all dimensions on site. In case of any discrepancy, refer query to the designer."

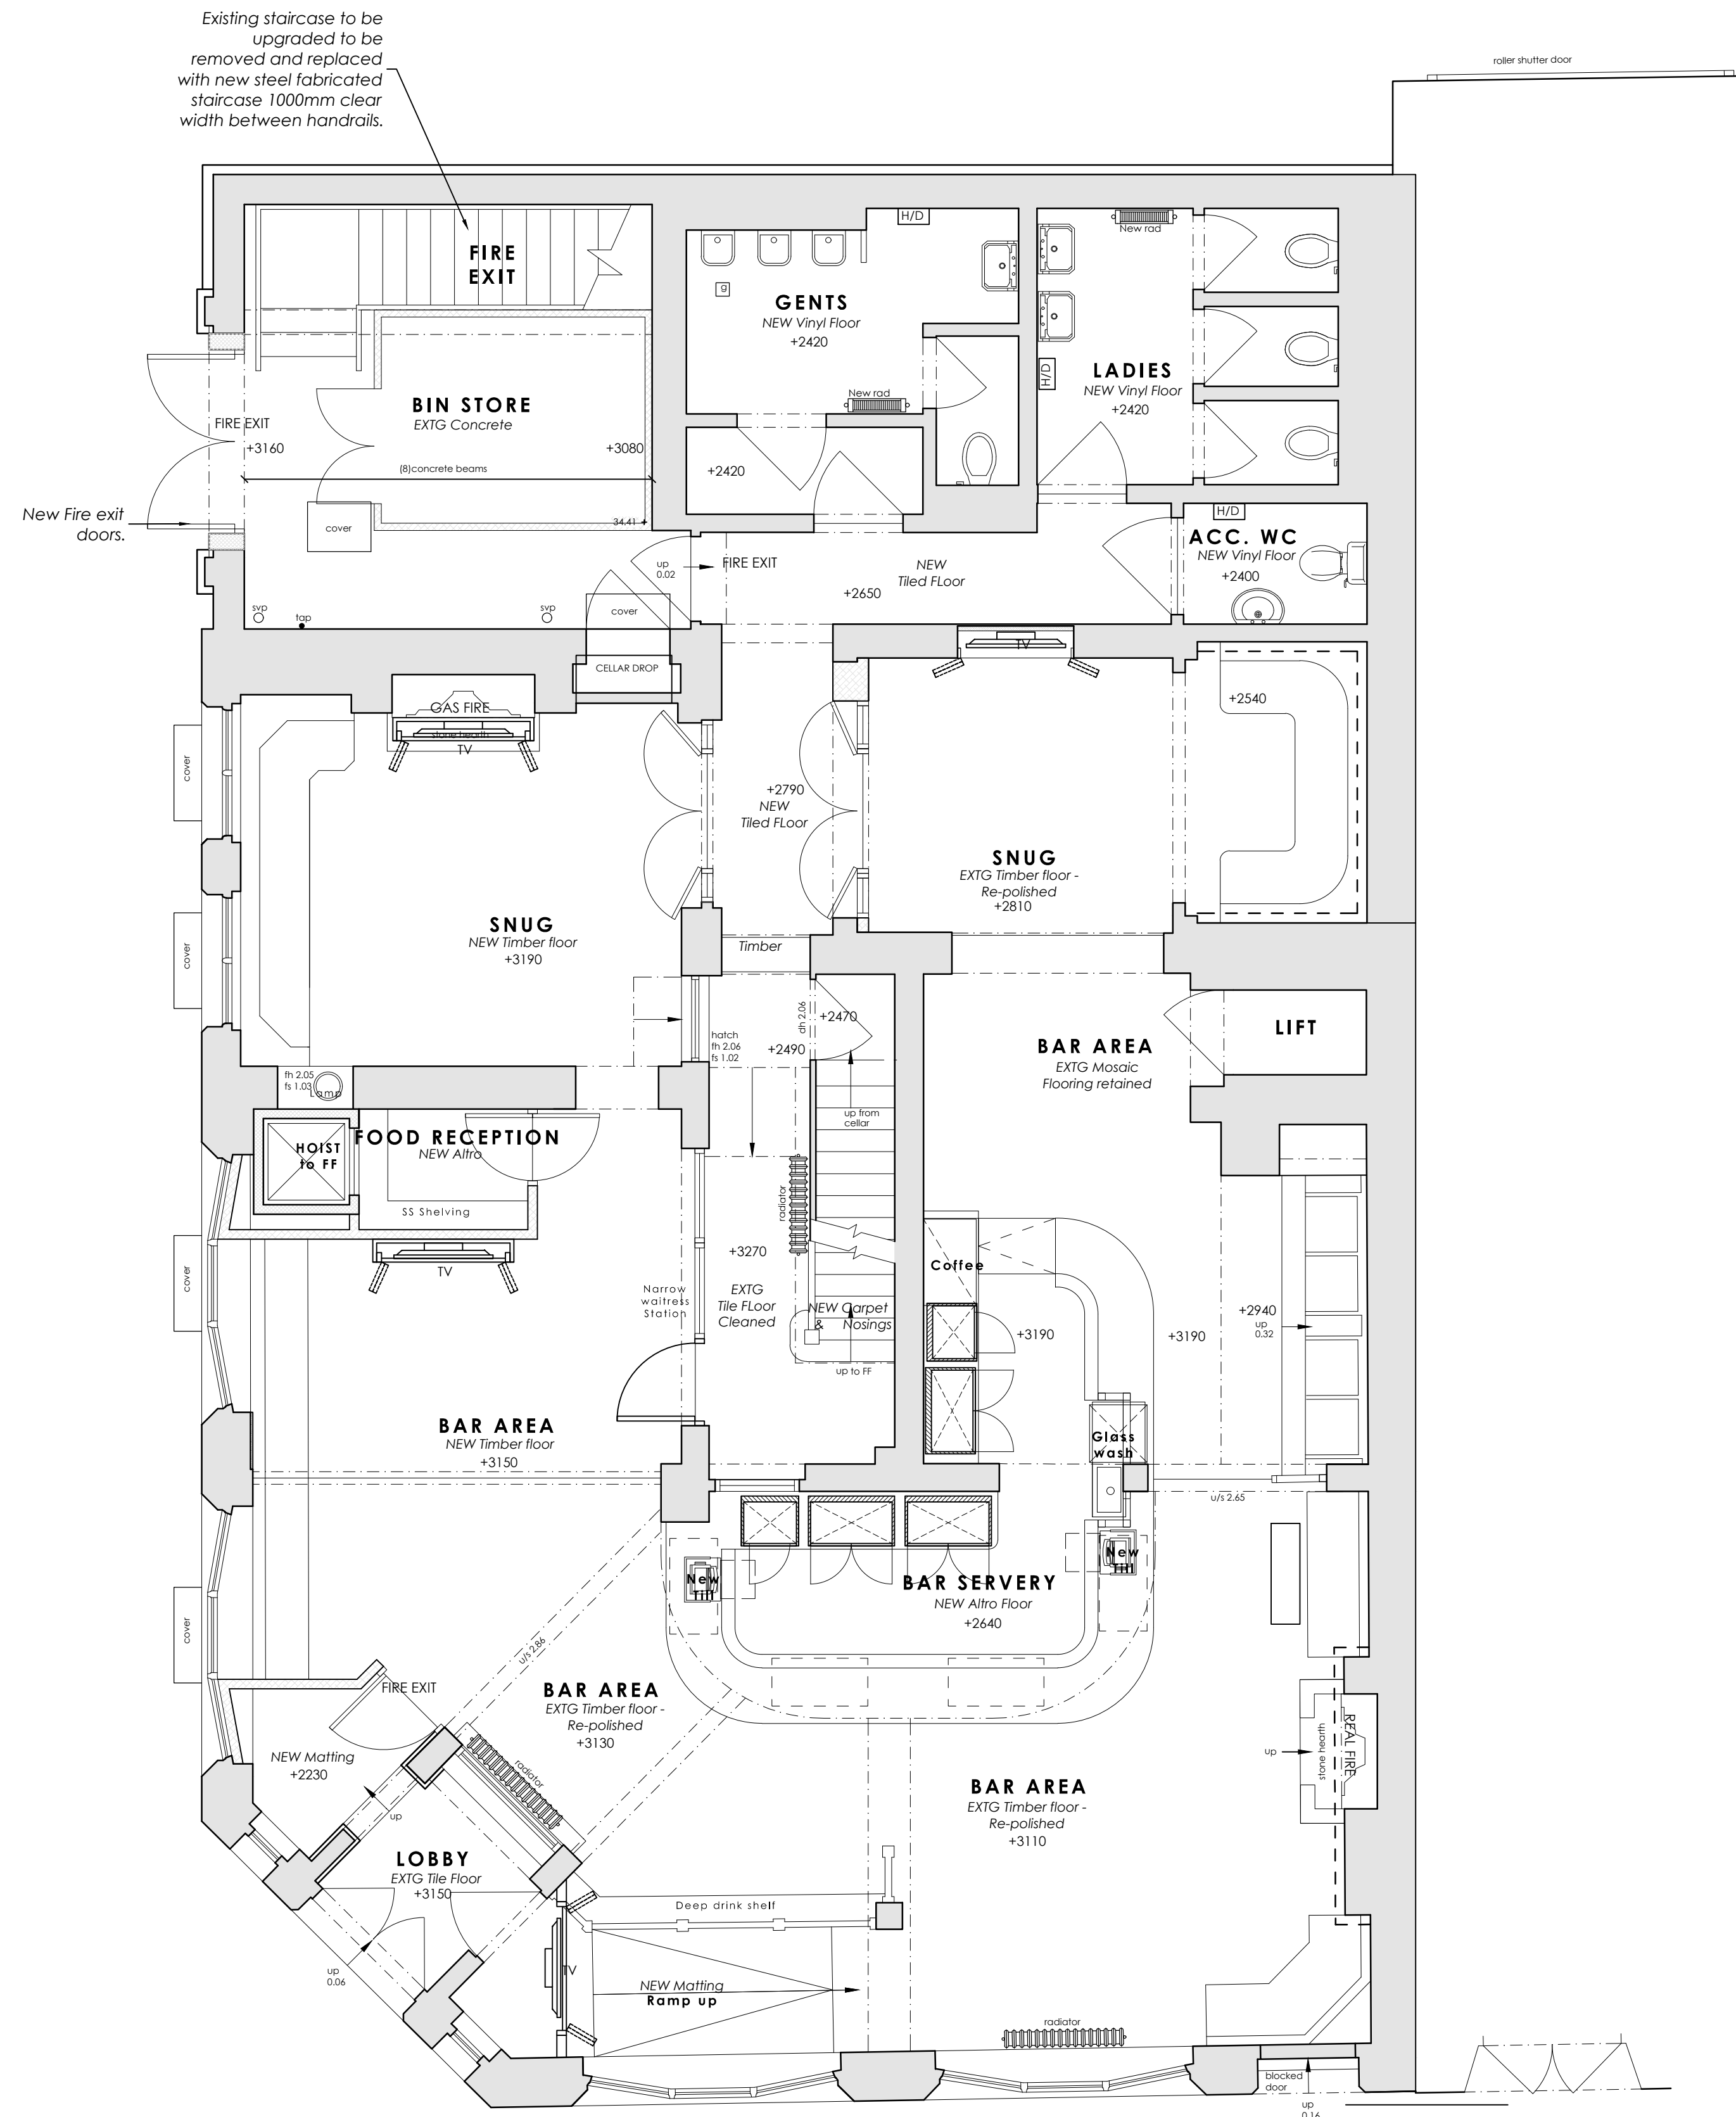

				
	Rev	Description	By	Date
	INVENTIVE DESIGN ASSOCIATES ARCHITECTURE & INTERIOR DESIGN 57 Station Road, Cheadle Hulme Stockport, Greater Manchester SK8 7AA Company Reg No: 9251414			
	DEANSGATE TAVERN 321 Deansgate, Manchester, M3 4LQ PROPOSED GROUND FLOOR PLAN			
☎ 0161 428 0310 ✉ office@inventeda.com 🌐 www.inventeda.com 🐦 @inventeda	DRAWN NH SCALE 1:50@A1	DATE 20-12-21 REV.	DRAWING NO. 21107-301	