



00
VENTED
SVE
D
DE
2
SP
TO

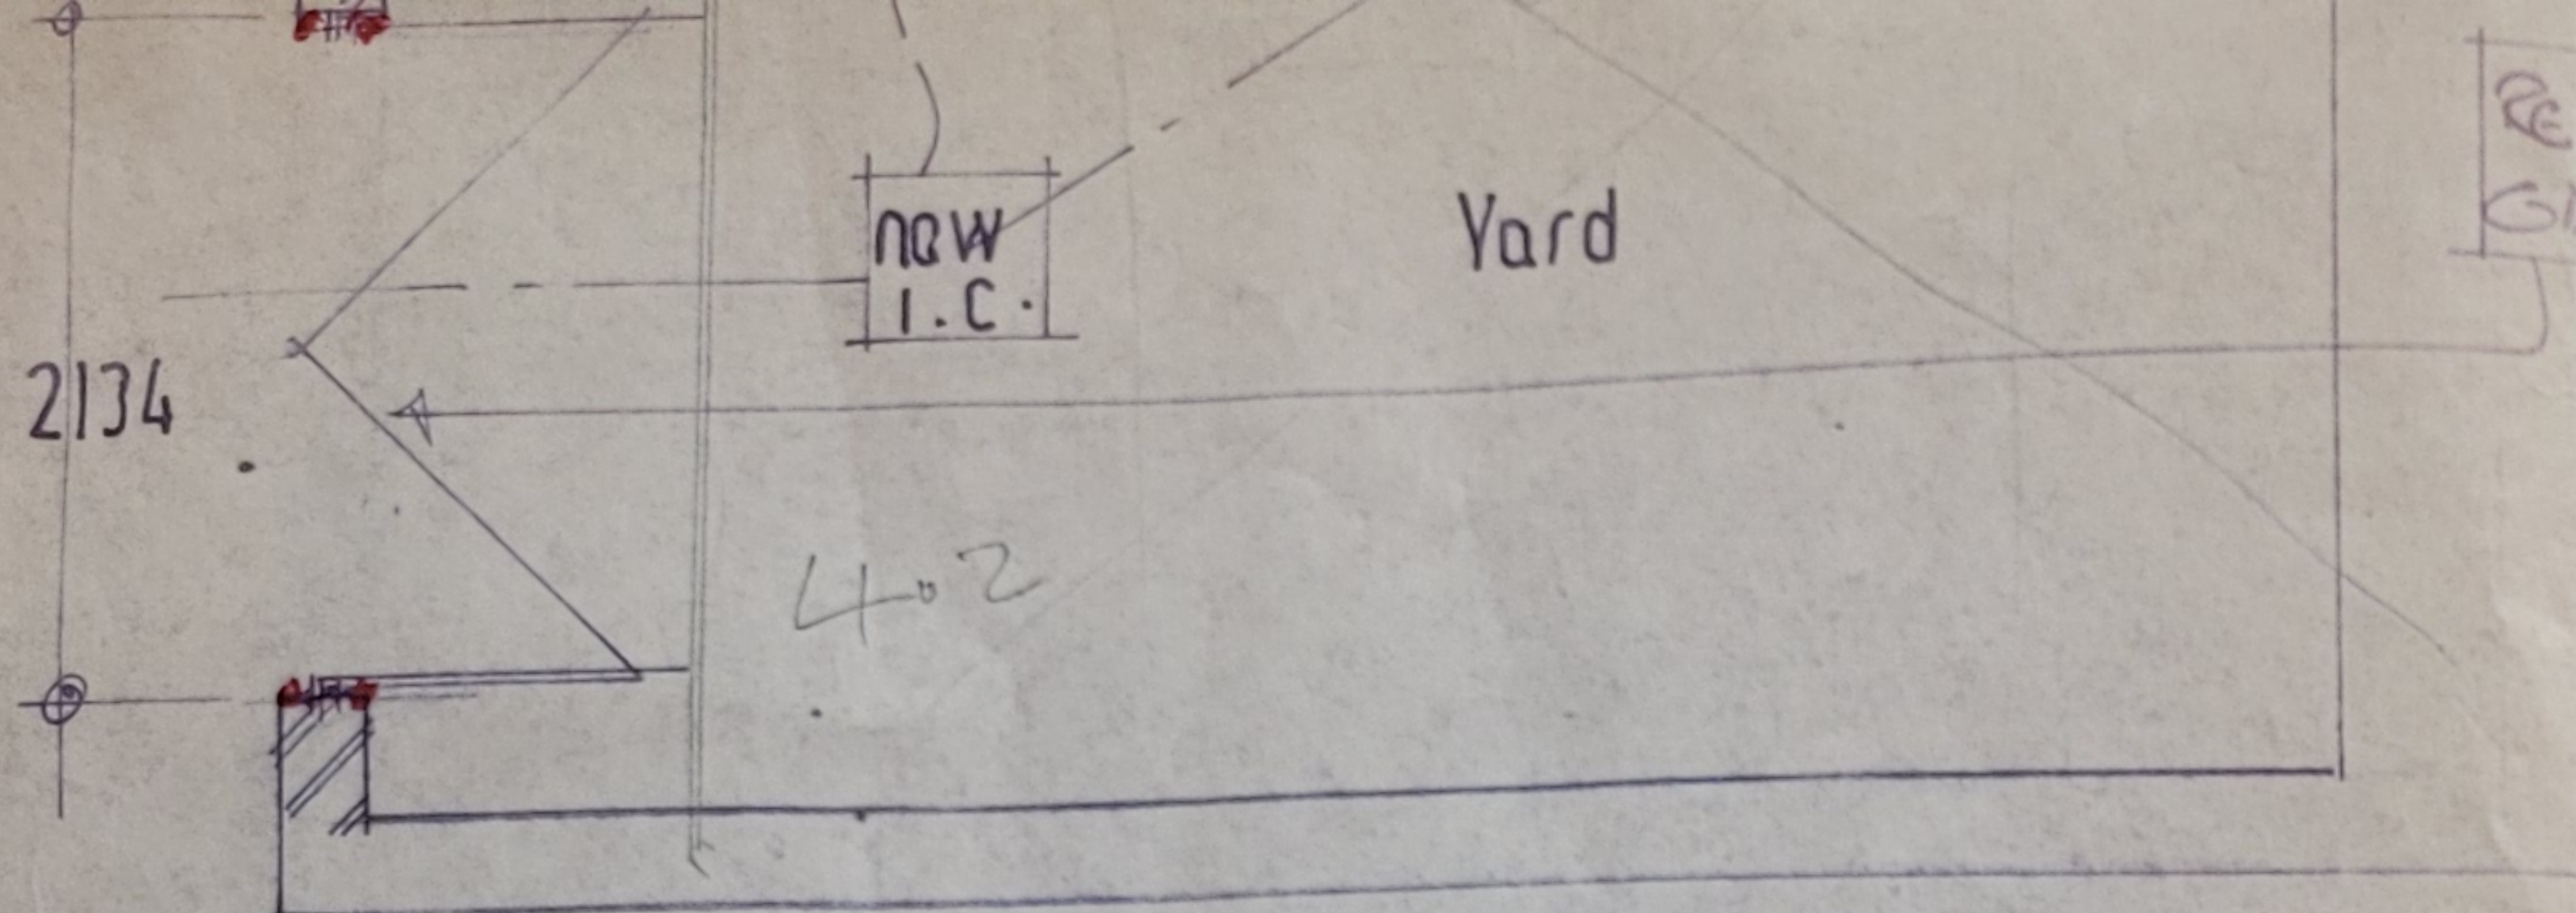

GROUND FLOOR PLAN PROPOSED

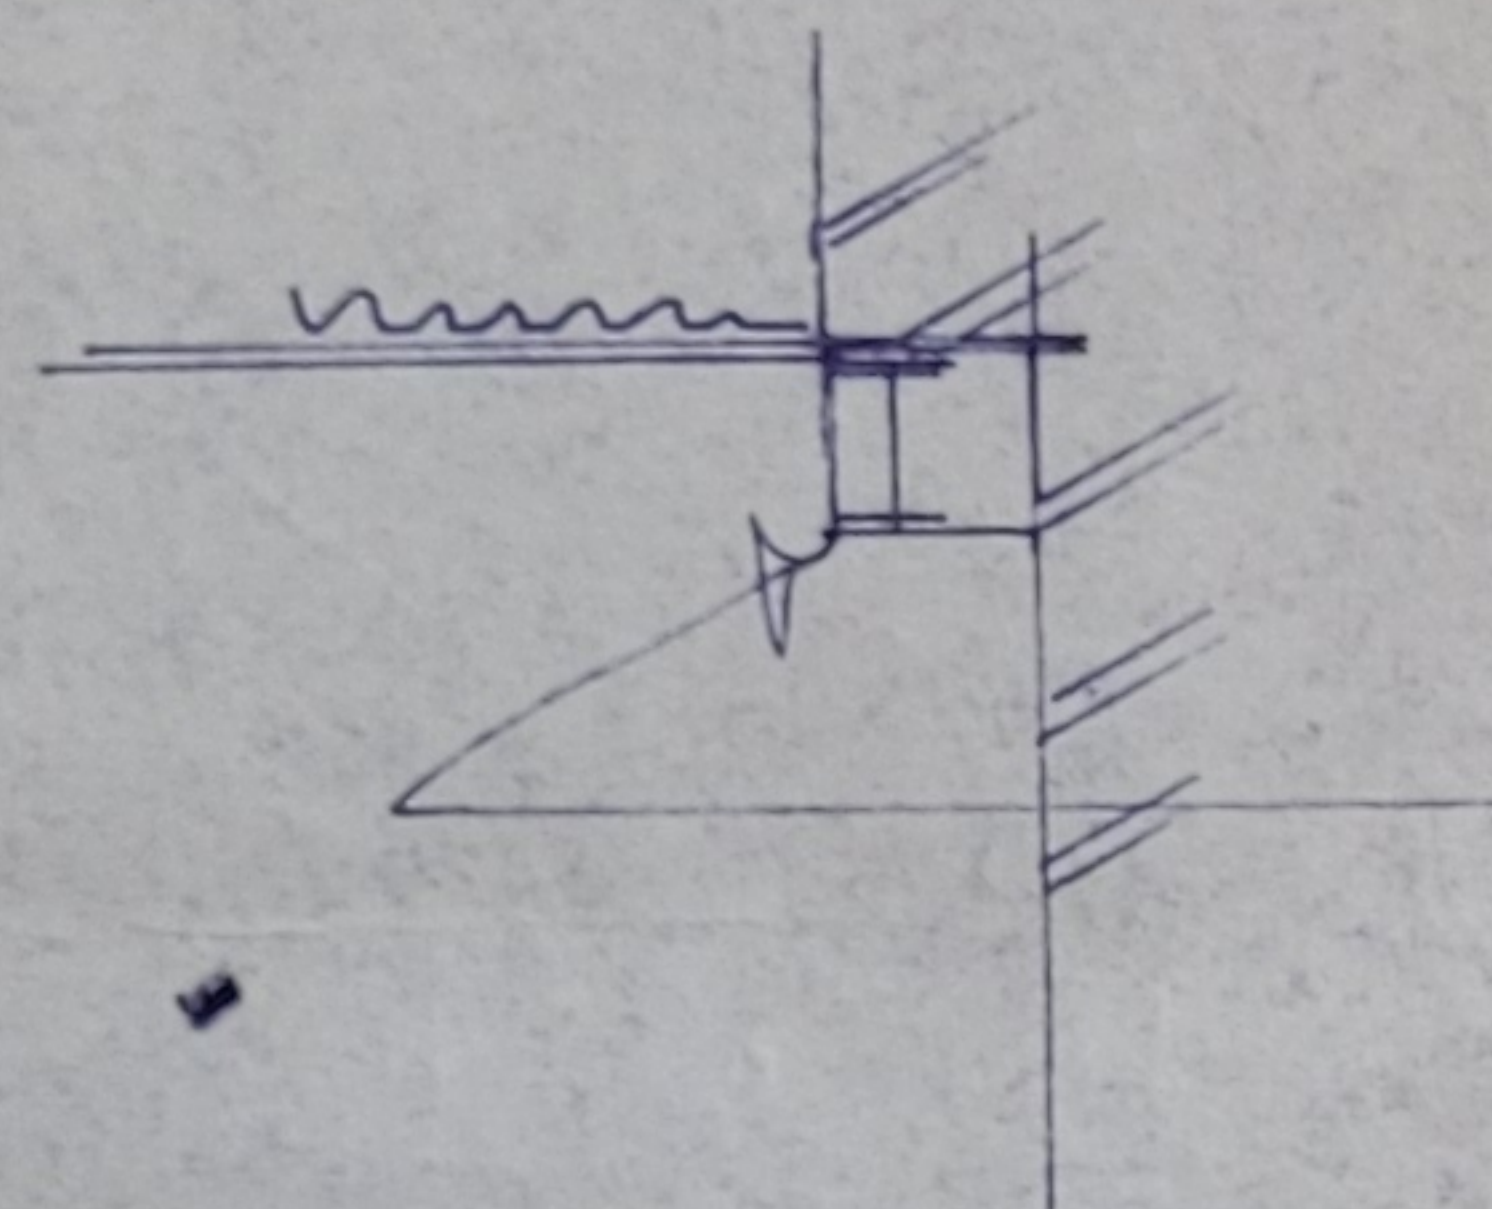

SECTION THRO 'A-A'

CHIMNEY DREAST REMOVED &
SUPPORTED WITH 6 MM
MILD STEEL PLATE ON 178
X102 RSJ ON 450 X110
X150 PADSTONE IN B/W
& ON 152 X76 RSJ OVER
OPENING AT HEAD OF
STAIRS.
ALL STEELWORK TO BE
CLAD WITH 2 LAYERS
9 PLASTERBOARD & SKIM.

REBUILD YARD WALL WITH NEW
GIRES AS SHOWN.

ABOVE GROUND LEVEL

planning permission
REF 4 NOV
↓ 32391
SHR. B4 Eot

PLAN PASSED

DAVE HUGES
PLANNING OFFICER

Des Thompson, 10/97
494 2127

SCALE 1:50 & 1:100		TITLE:- PROPOSED IMPROVENT WORK		A&J Design Service	
DATE 17.8.88				FOR:- MR VOUSAF AT 82 BROOM AVENUE, LEVENSULME.	
				DRAWN A Butterworth 32 Leicester Road Failsworth Lancs Tel 061 681 3581	