



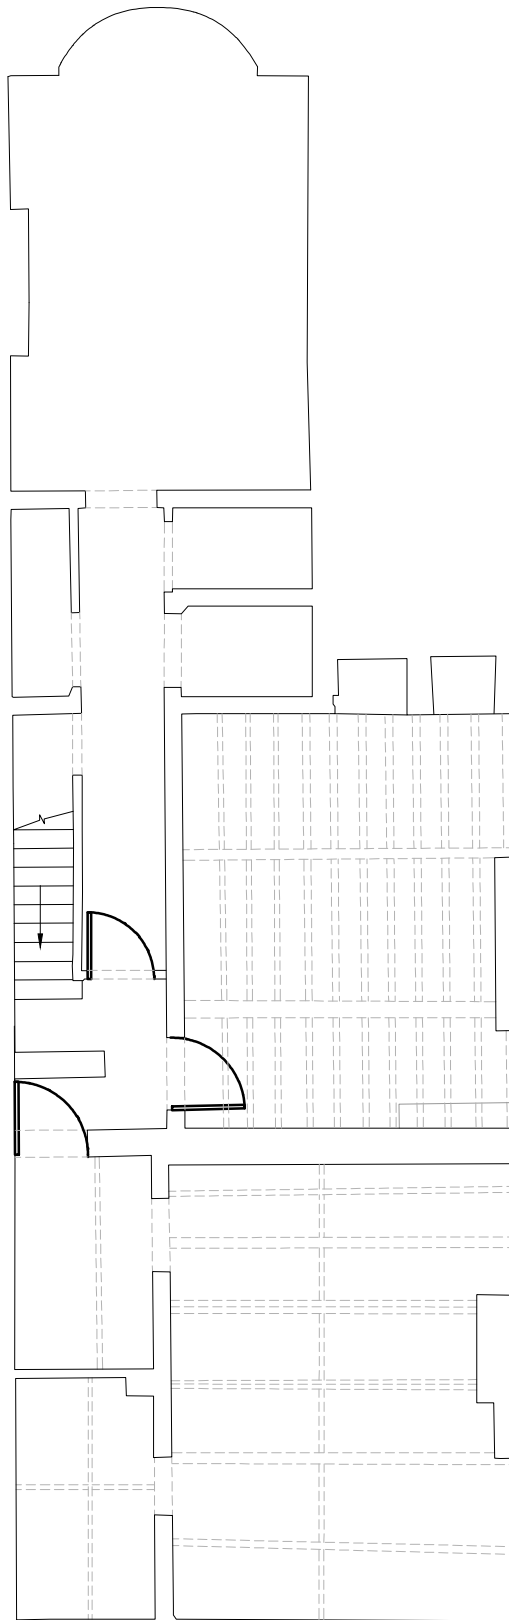

Existing Basement Floor Plan (1:100)

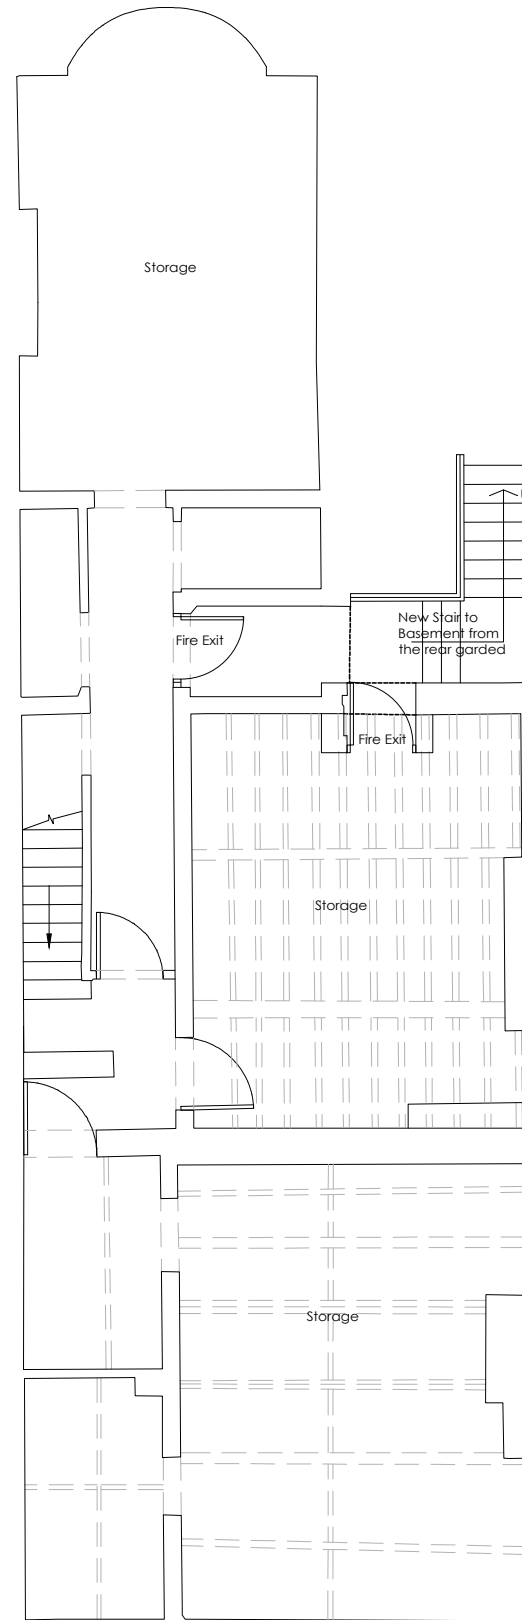

Proposed Basement Floor Plan (1:100)



General Notes

All site dimensions shall be verified by the Contractor on site prior to commencing any works.

Do not scale from this drawing.

Only work to written dimensions.

This drawing is the property of Architecture Graphic (t/a AG) and copyright is reserved by them. The drawing is not to be copied or disclosed by or to any unauthorised persons without the prior written consent of AG.

The content of this drawing is design intent only and has not been checked against current approved documents of the statutory Building Regulations, the Equality Act, BS8300 and has not been surveyed for asbestos or where required, submitted for town planning approval.

Existing Use
Storage / Plant Room

Proposed Use
Storage / Plant Room



Revision

Scale	1:100@A3
Status	Planning
Drawn by	AL
Date	06.04.22
Client	

Knightbridge Properties

Project
29 Ardwick Green North

Drawing Description
Existing and Proposed Basement Plan

Drawing No. **PR043_PL06**

Rev.



e ■ architecturegraphics@hotmail.com