


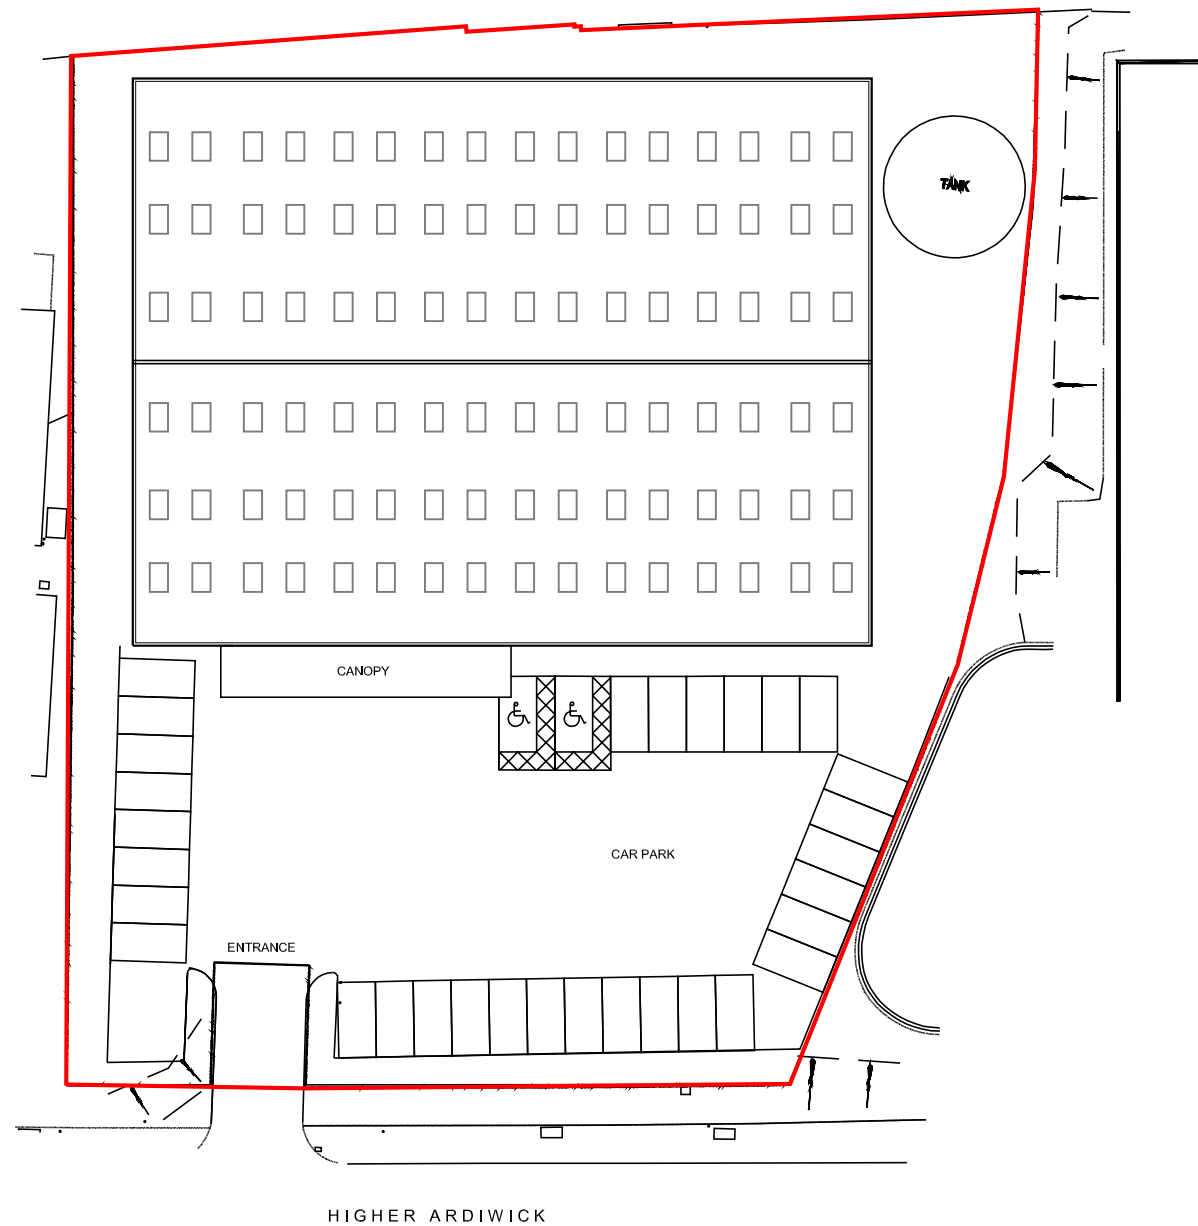

General Notes
Do not scale from drawing. Use marked dimensions.
To be read in conjunction with all other Consultant's drawings.
The Architect to be immediately notified of any discrepancies.
Copyright on this drawing retained by the Architect.

LEGEND

— SITE BOUNDARY

No.	Date	Drawn	Checked	Appr.	Revision or reason for issue
08.04.22	SA	-	SH		Issued for information

Client

create **it** studios **cs**

Architect
Create It Studios (NIW) Ltd
Universal Square | Devonshire Street North | Manchester | M12 6JH
www.createitstudios.co.uk
info@createitstudios.co.uk

Project Title
**40 Higher Ardwick, Manchester M12
6DA**

Scale / North Point
Scale 1:500



Drawing Title
Existing Site Plan

Drawing Number
A1428(01)001
Drawing Status
Preliminary

Revision
P1