


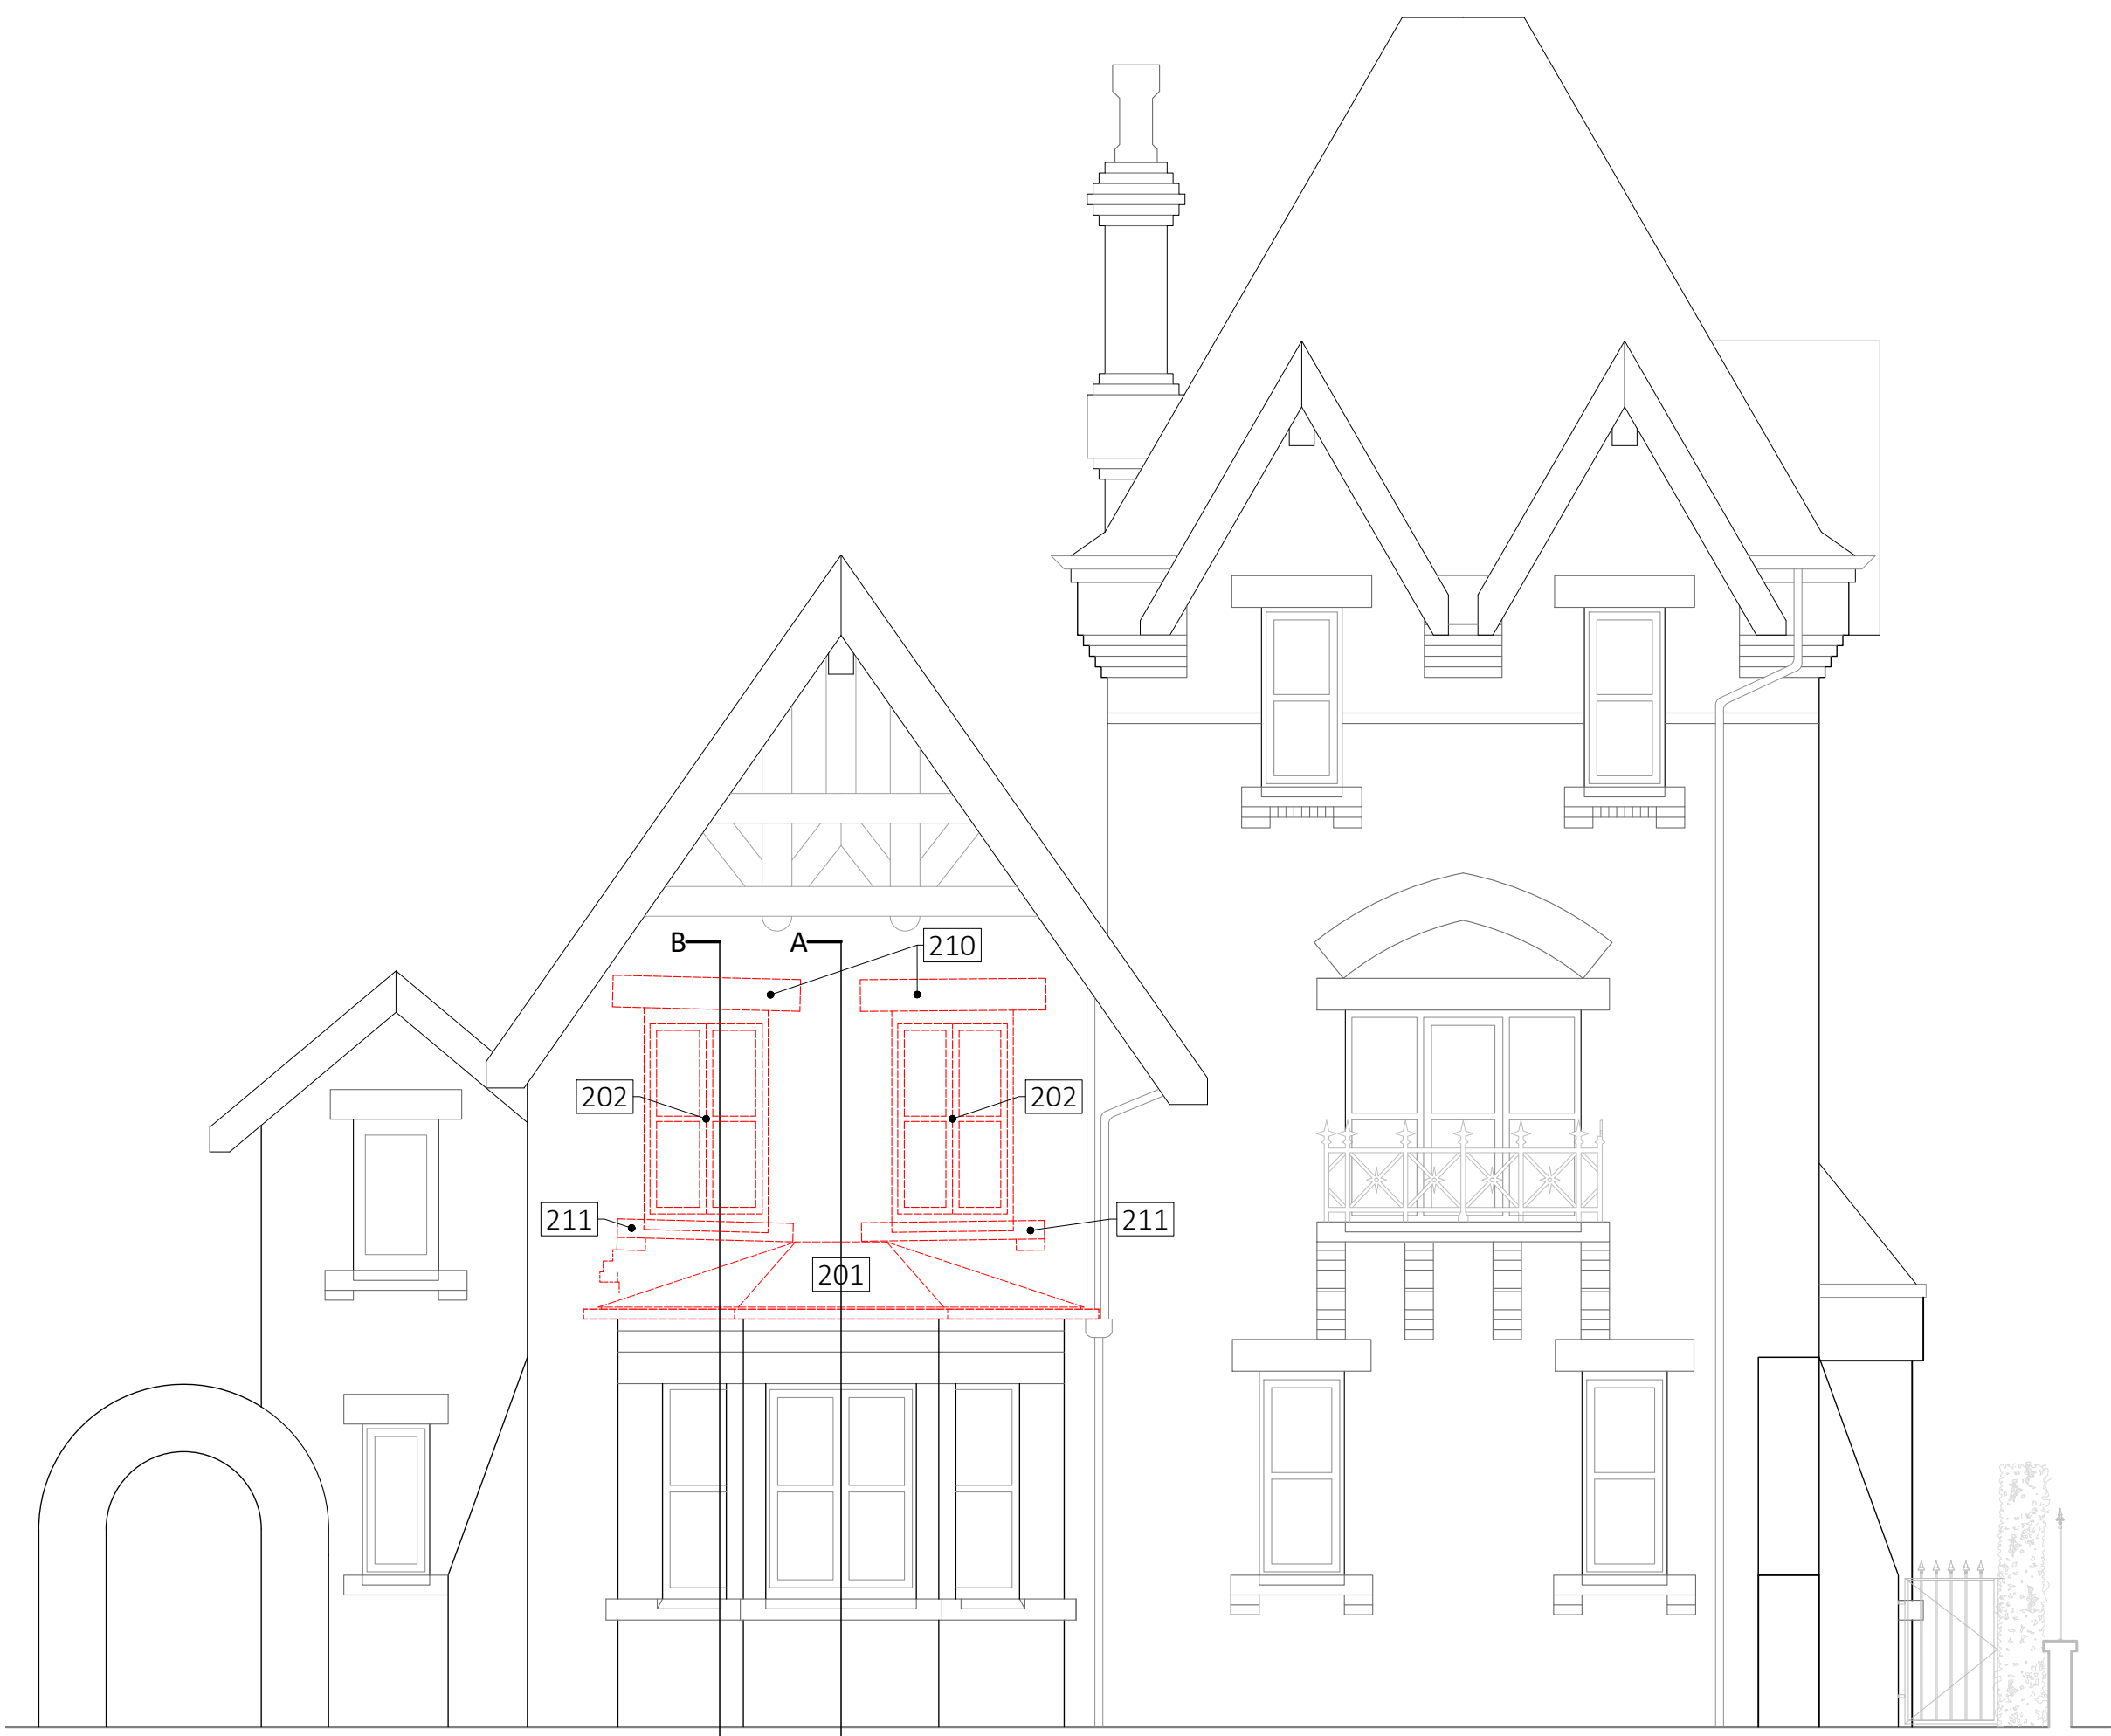


Existing West Elevation with Alterations Work
Scale 1:50



Existing West Sectional Elevation (cut away) with Alterations Work
Scale 1:50




Existing West Elevation Photograph
Not to Scale

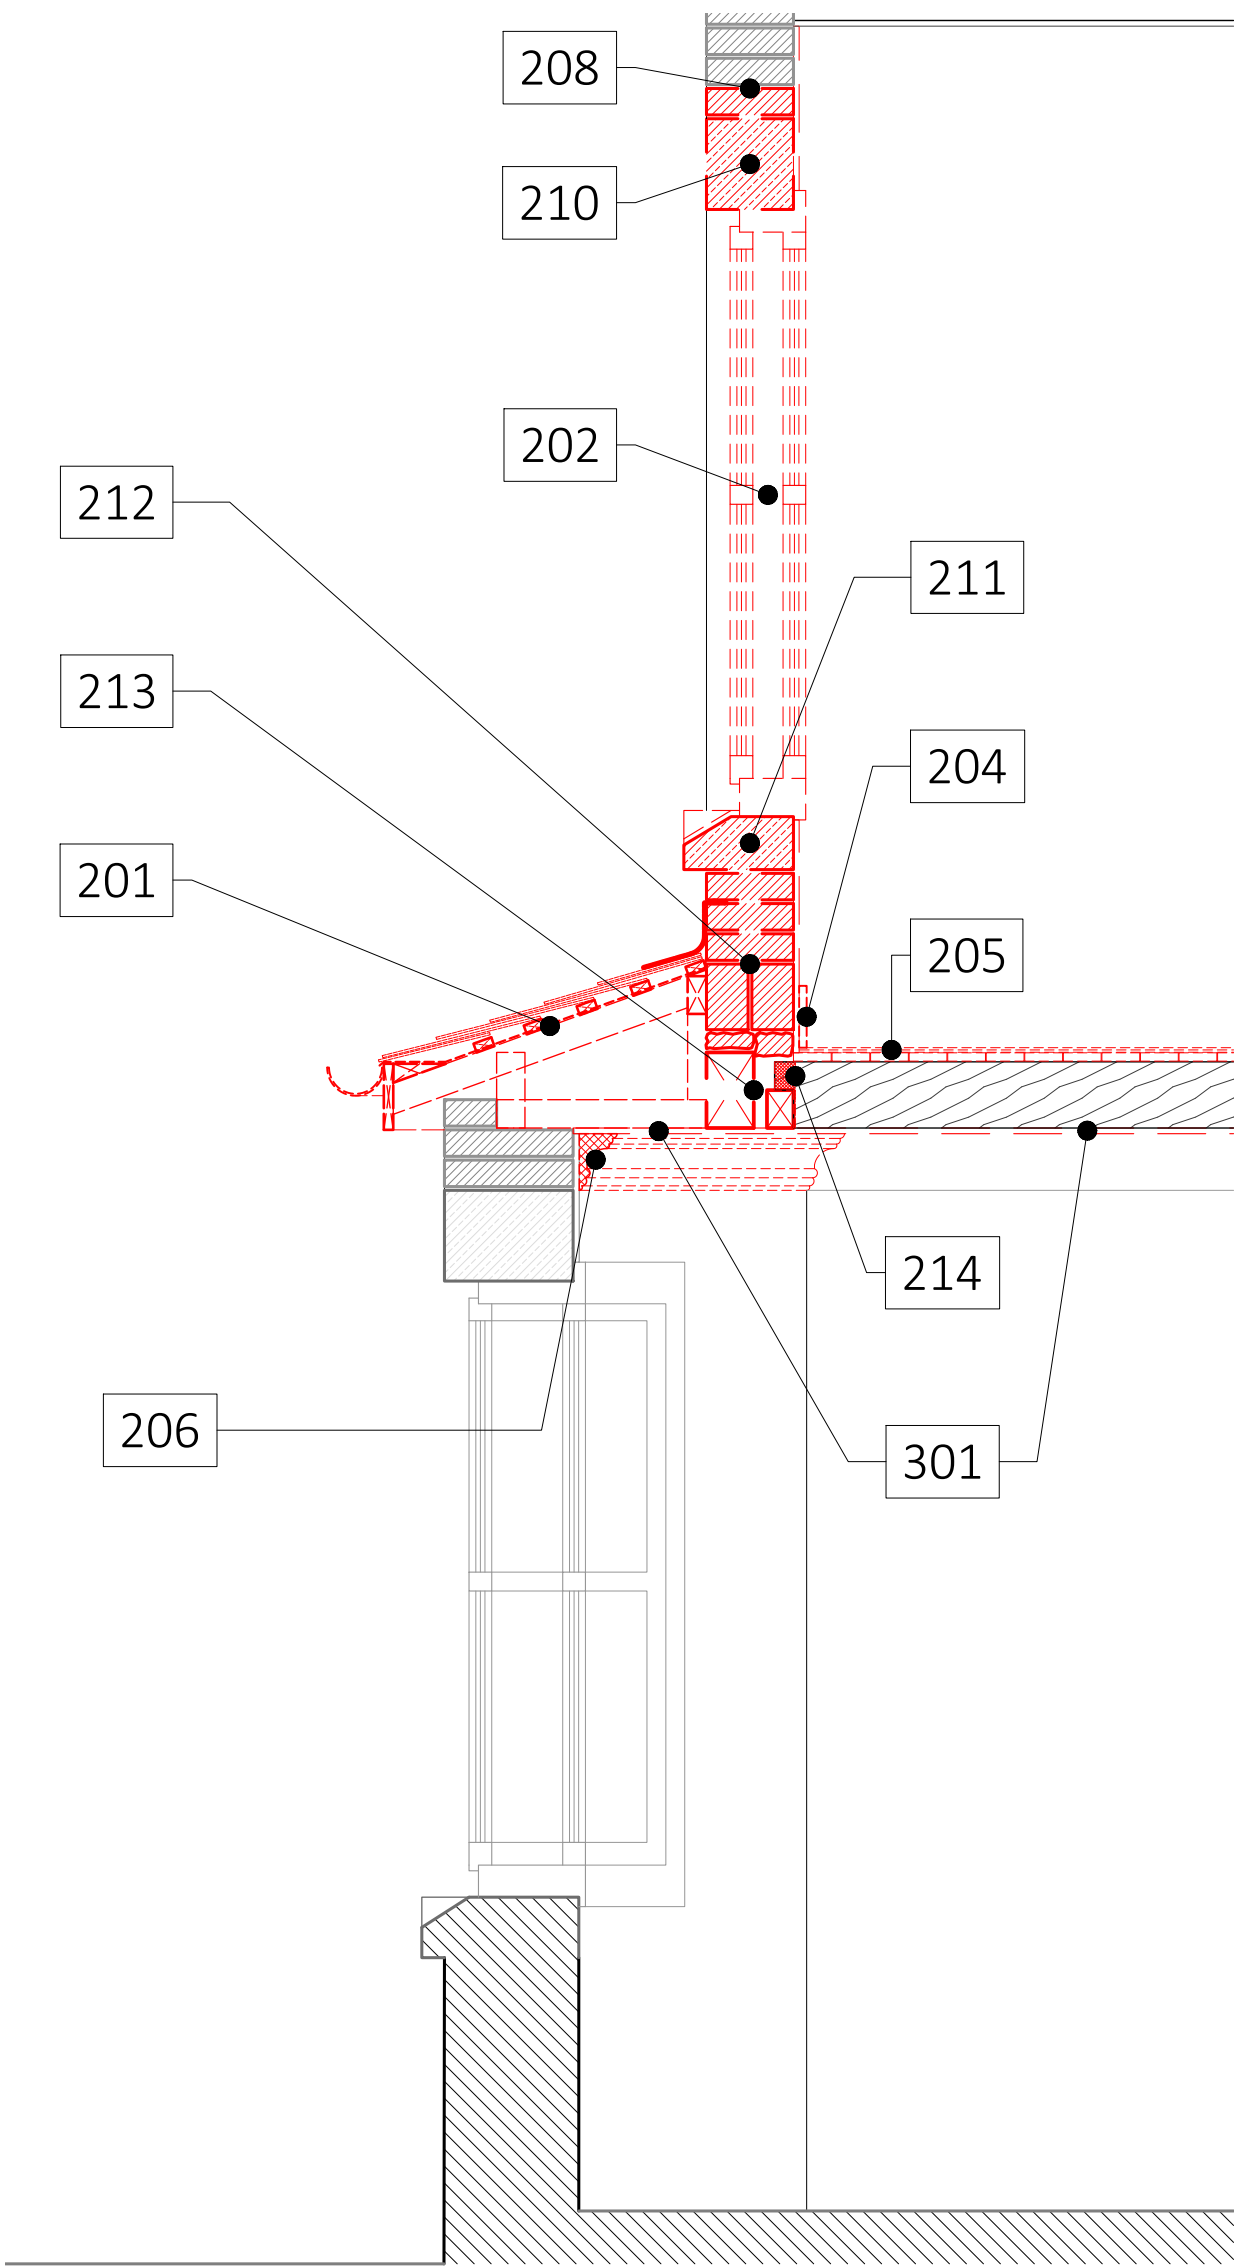


Existing Section B-B with Alterations Work
Scale 1:20



Existing Part West Elevation Photograph with Arch Overlay
Not to Scale

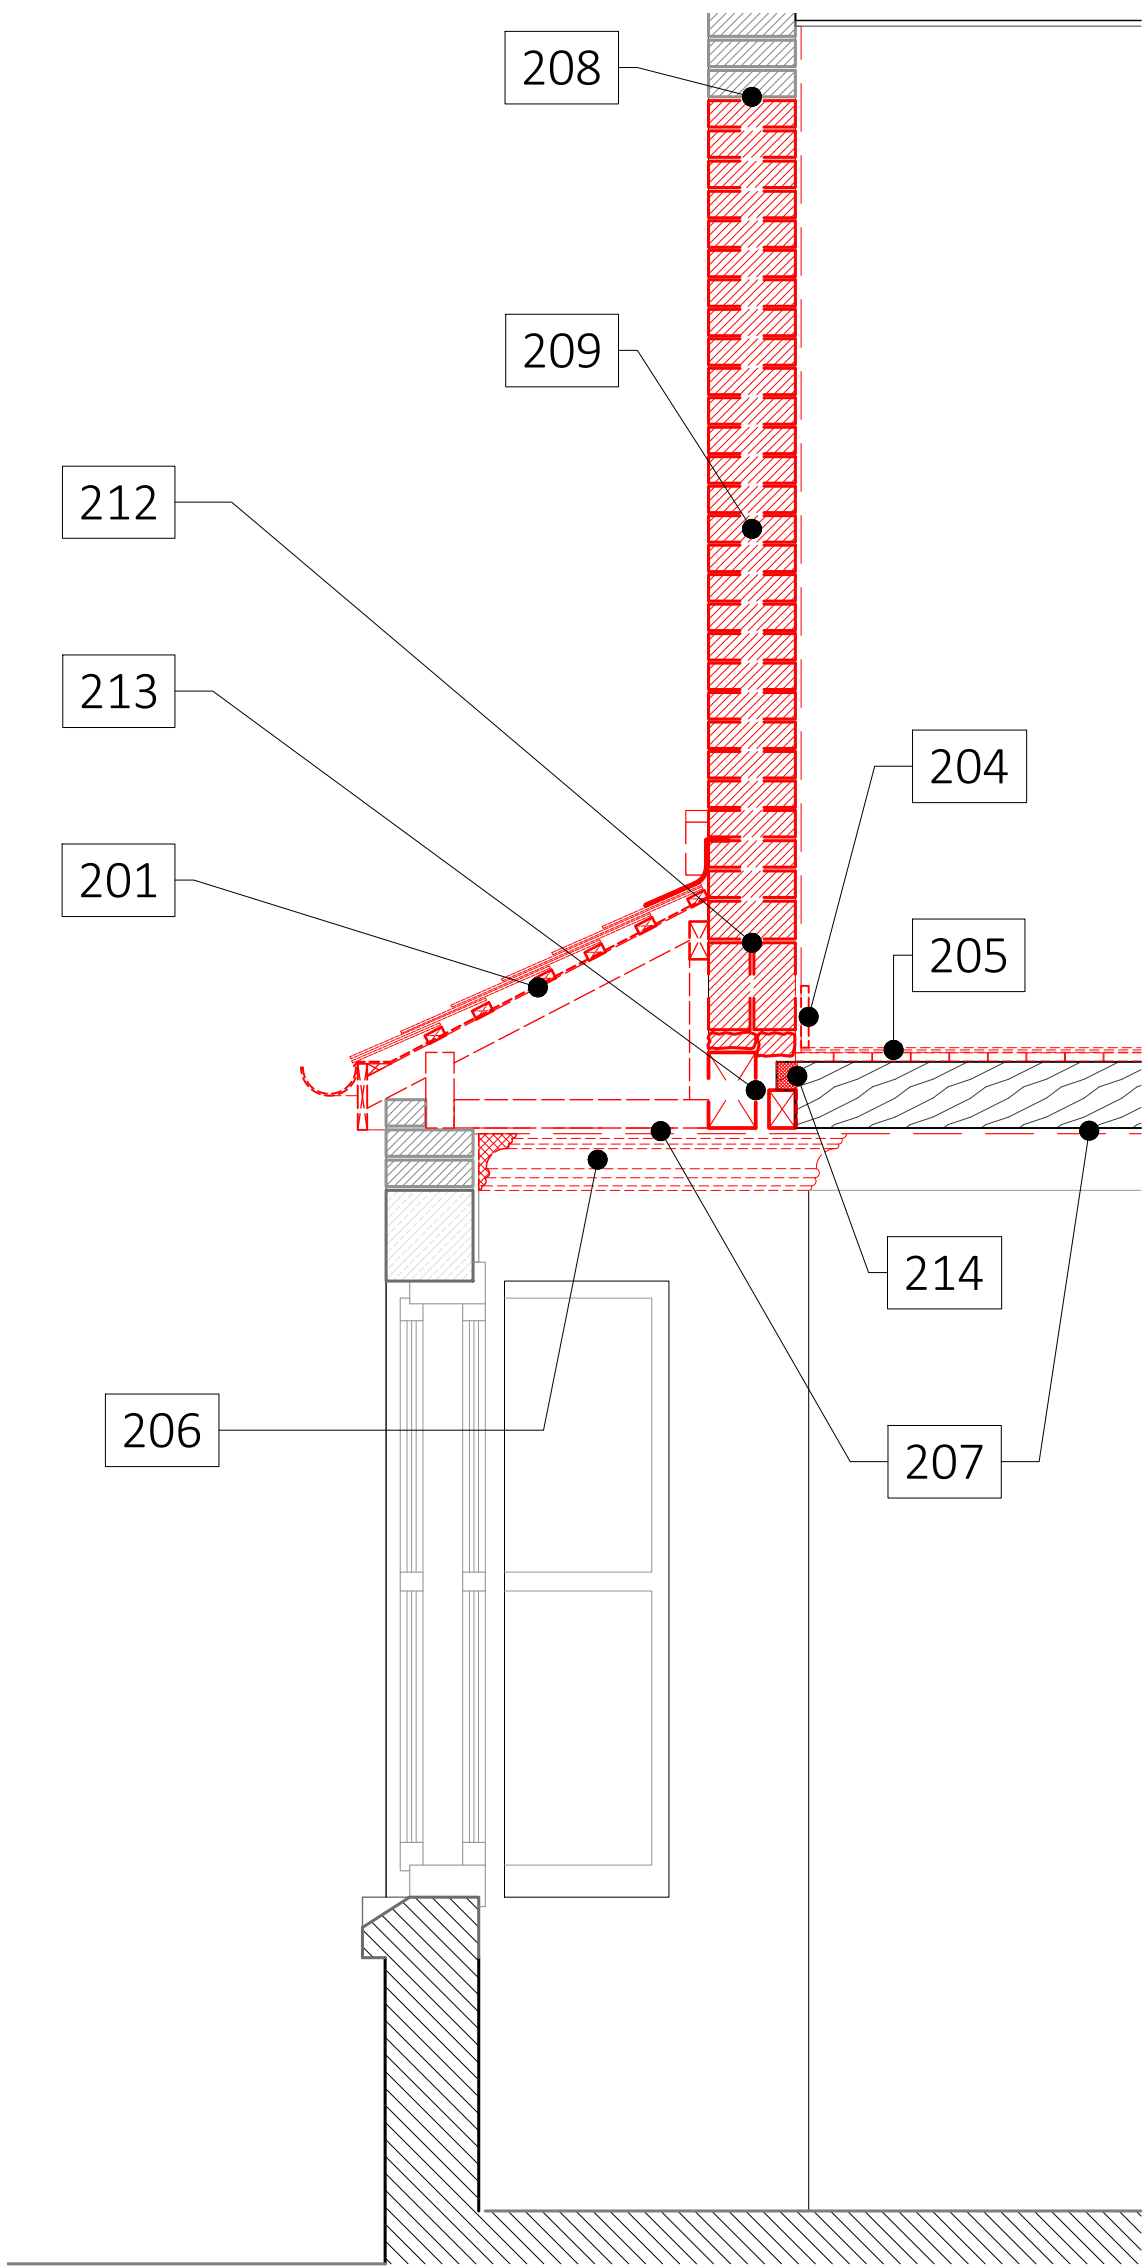

Existing Section A-A with Alterations Work
Scale 1:20

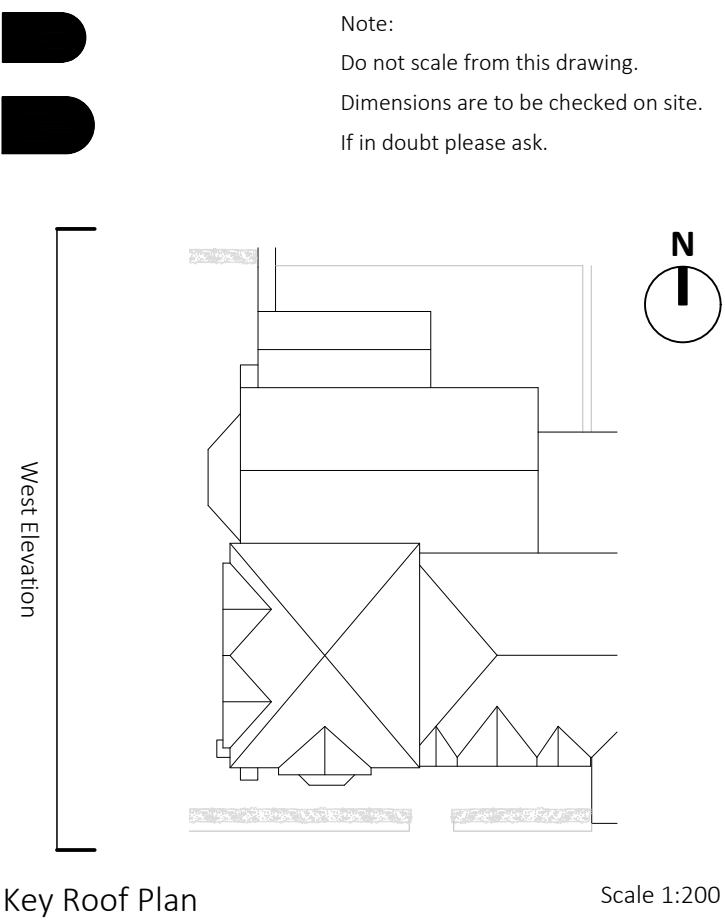

Key Roof Plan
Scale 1:200

Drawings are to be read in conjunction with Schedule of Works & Method Statements. Any discrepancies between the documents or omissions the Architect.

Schedule of Works	
200	Disassembly, Removal and Alteration Works
201	Disassemble Existing Bay Window Roof
202	Remove and Retain Existing Primary and Secondary Casement Windows
203	Remove and Retain Internal Pendant Light Fitting
204	Remove and Retain Skirtings
205	Remove and Retain Flooring Boards and Floor Covering
206	Remove and Retain Internal Cornices
207	Remove Internal Plaster Ceiling
208	Remove and Retain localised areas of brickwork for Temporary Works Propping
209	Disassemble Façade Brickwork
210	Remove and Retain Existing Stone Window Lintels
211	Remove and Retain Existing Stone Window Cills
212	Remove / Disassemble Brick Reliving Arch
213	Remove Timber Beam/s
214	Alter Floor Joists

P1	08/04/22	LBC SUBMISSION
SC		
PO	20/01/22	For Review
SC		
Rev	Date/Ints	Details
© The moral rights of the author are hereby asserted. This drawing and design is the sole property of Buttress Ltd and must not be reproduced without permission. Buttress Ltd is Registered in England and Wales: 5363573		

Buttress

41 Bengal St
Manchester
M4 6AF
T 0161 236 3303
E contact@buttress.net
W www.buttress.net

Project Title	807 Wilmslow Road
Client	Helena Gilbert
Location	Didsbury, Manchester, M20 2QR

Drawing Title	Existing West Elevation & Sections with Alteration Work West Elevation, Sectional Elevation & Photographs Section A-A & Section B-B
---------------	---

Date	14/01/2022	Scale	1:50 & 1:20
Checked	SA	Orig Paper Size	A1

Status **LBC**

Project: Origin: Zone: Level: Type: Disc: Number: Rev:

9298 - BA - B1 - XX - DR - A - (02)011 - P1