


DO NOT SCALE FROM THIS DRAWING
ALL DIMENSIONS MUST BE CHECKED ON SITE BY CONTRACTOR
PRIOR TO CONSTRUCTION

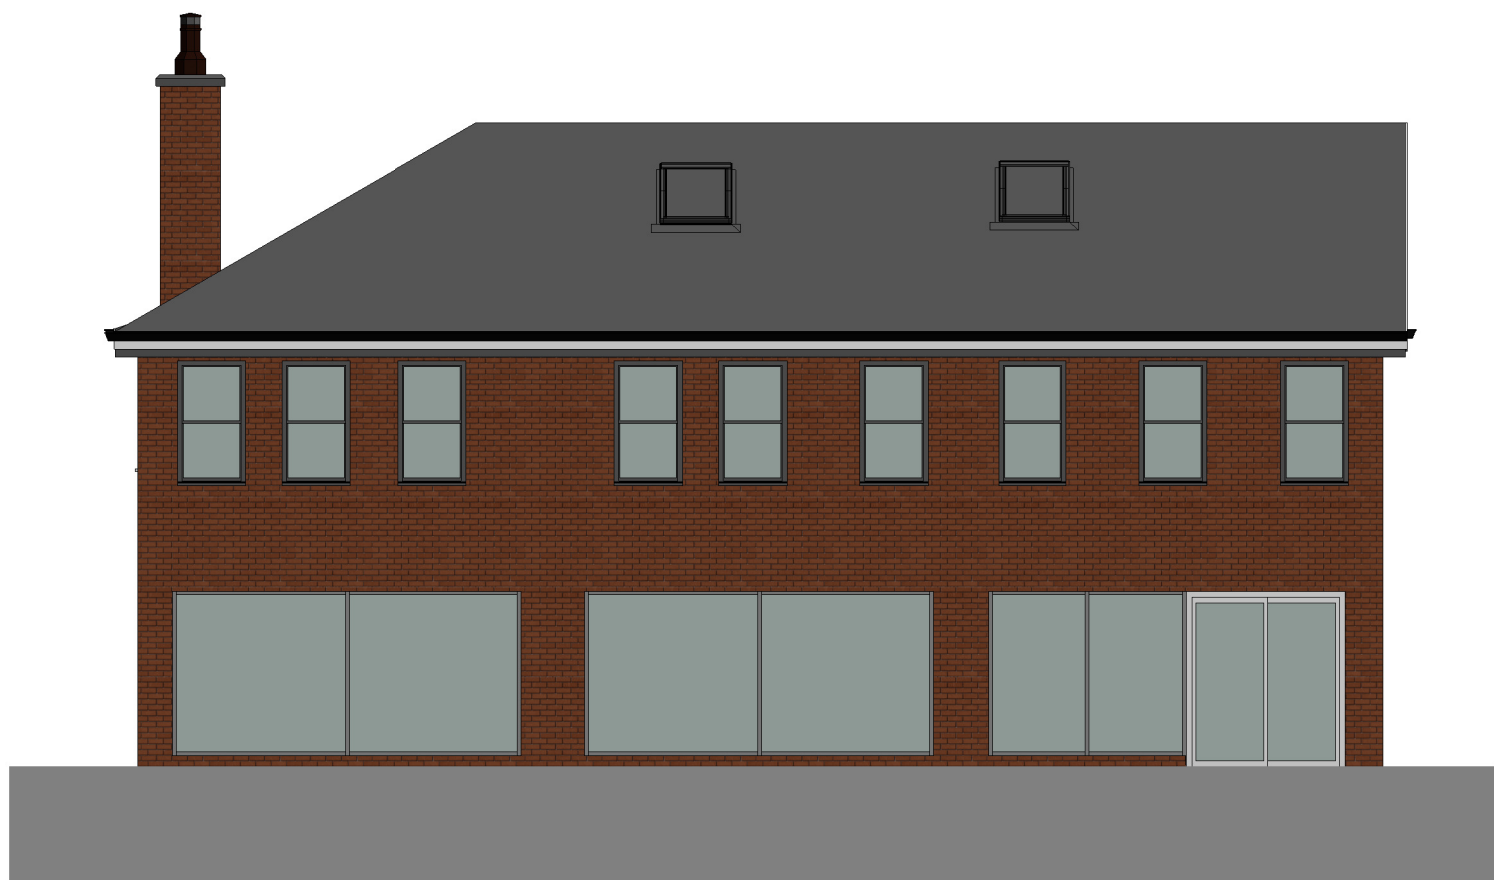

Proposed Front Elevation
1 : 100



Proposed Rear Elevation
1 : 100




Proposed South Side Elevation
1 : 100




Proposed North Side Elevation
1 : 100



Proposed Ground Floor
1 : 100

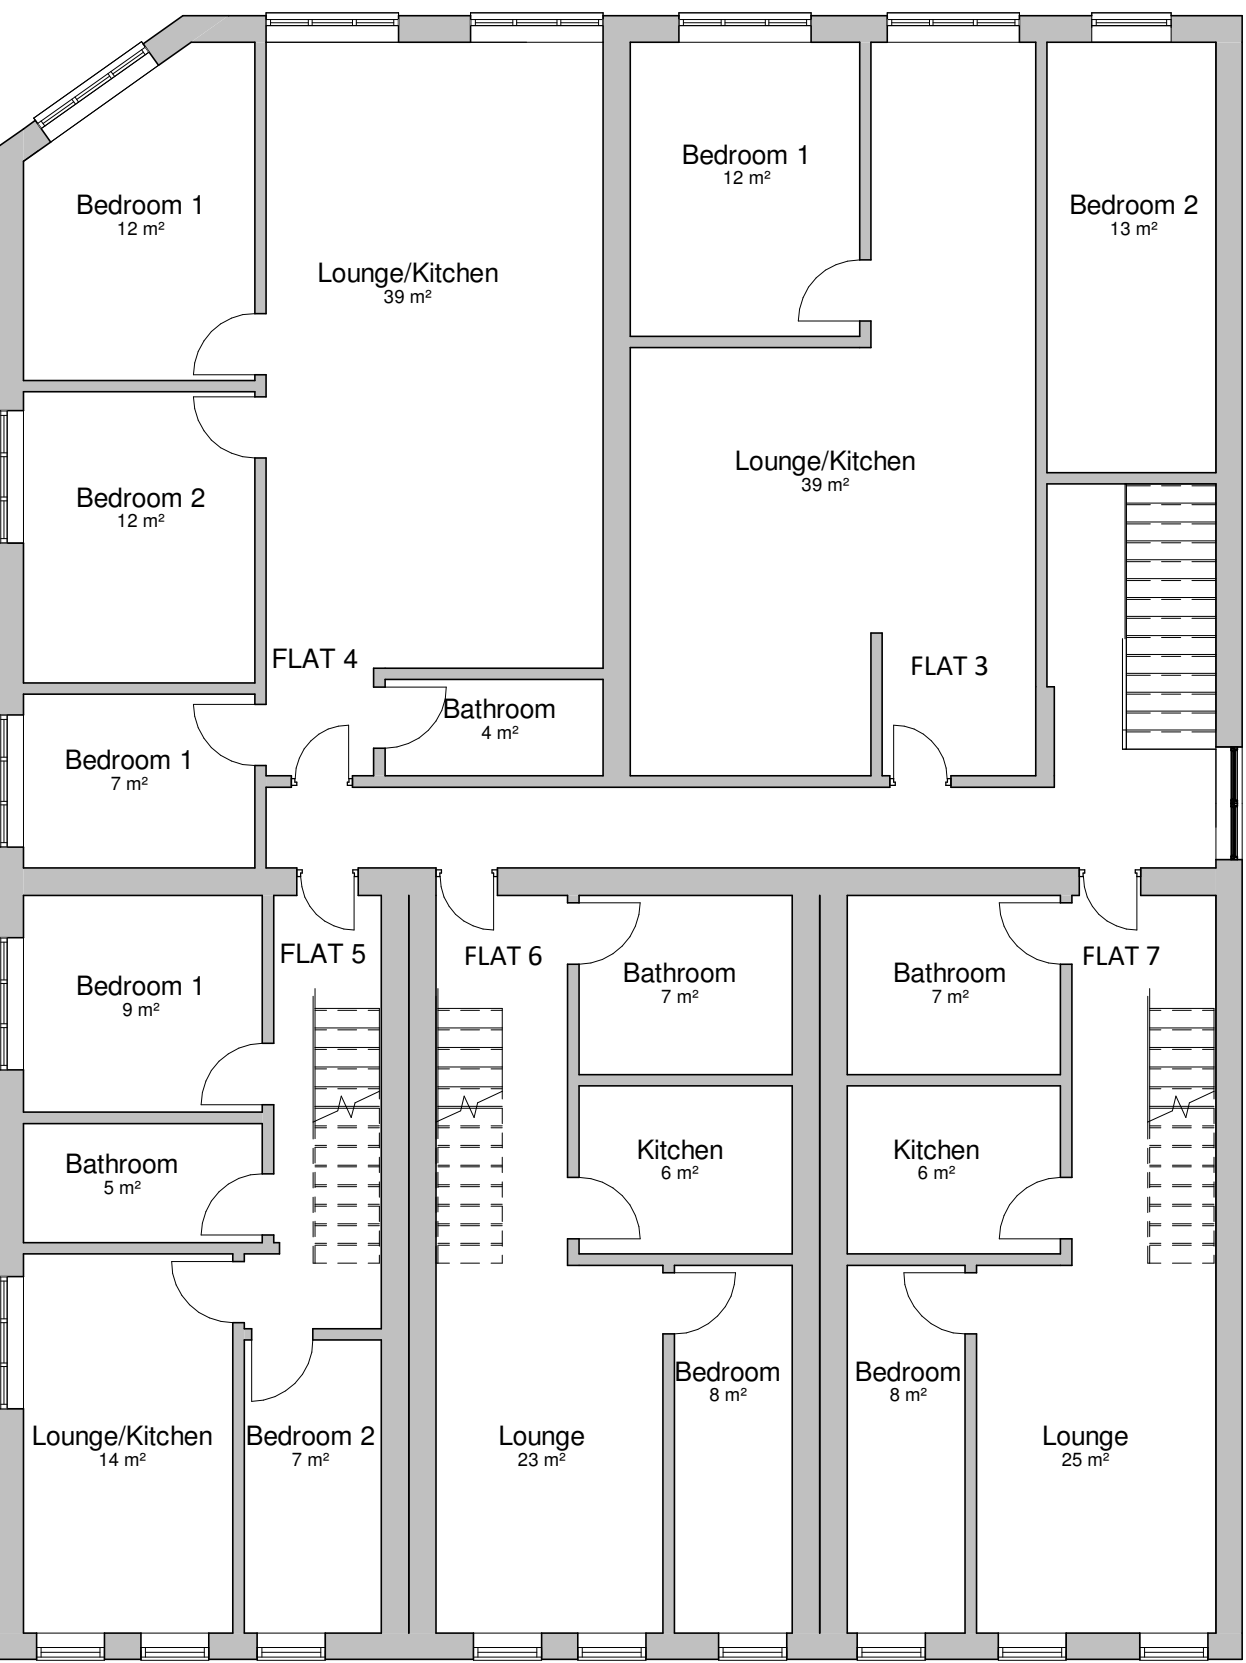

Proposed First Floor
1 : 100

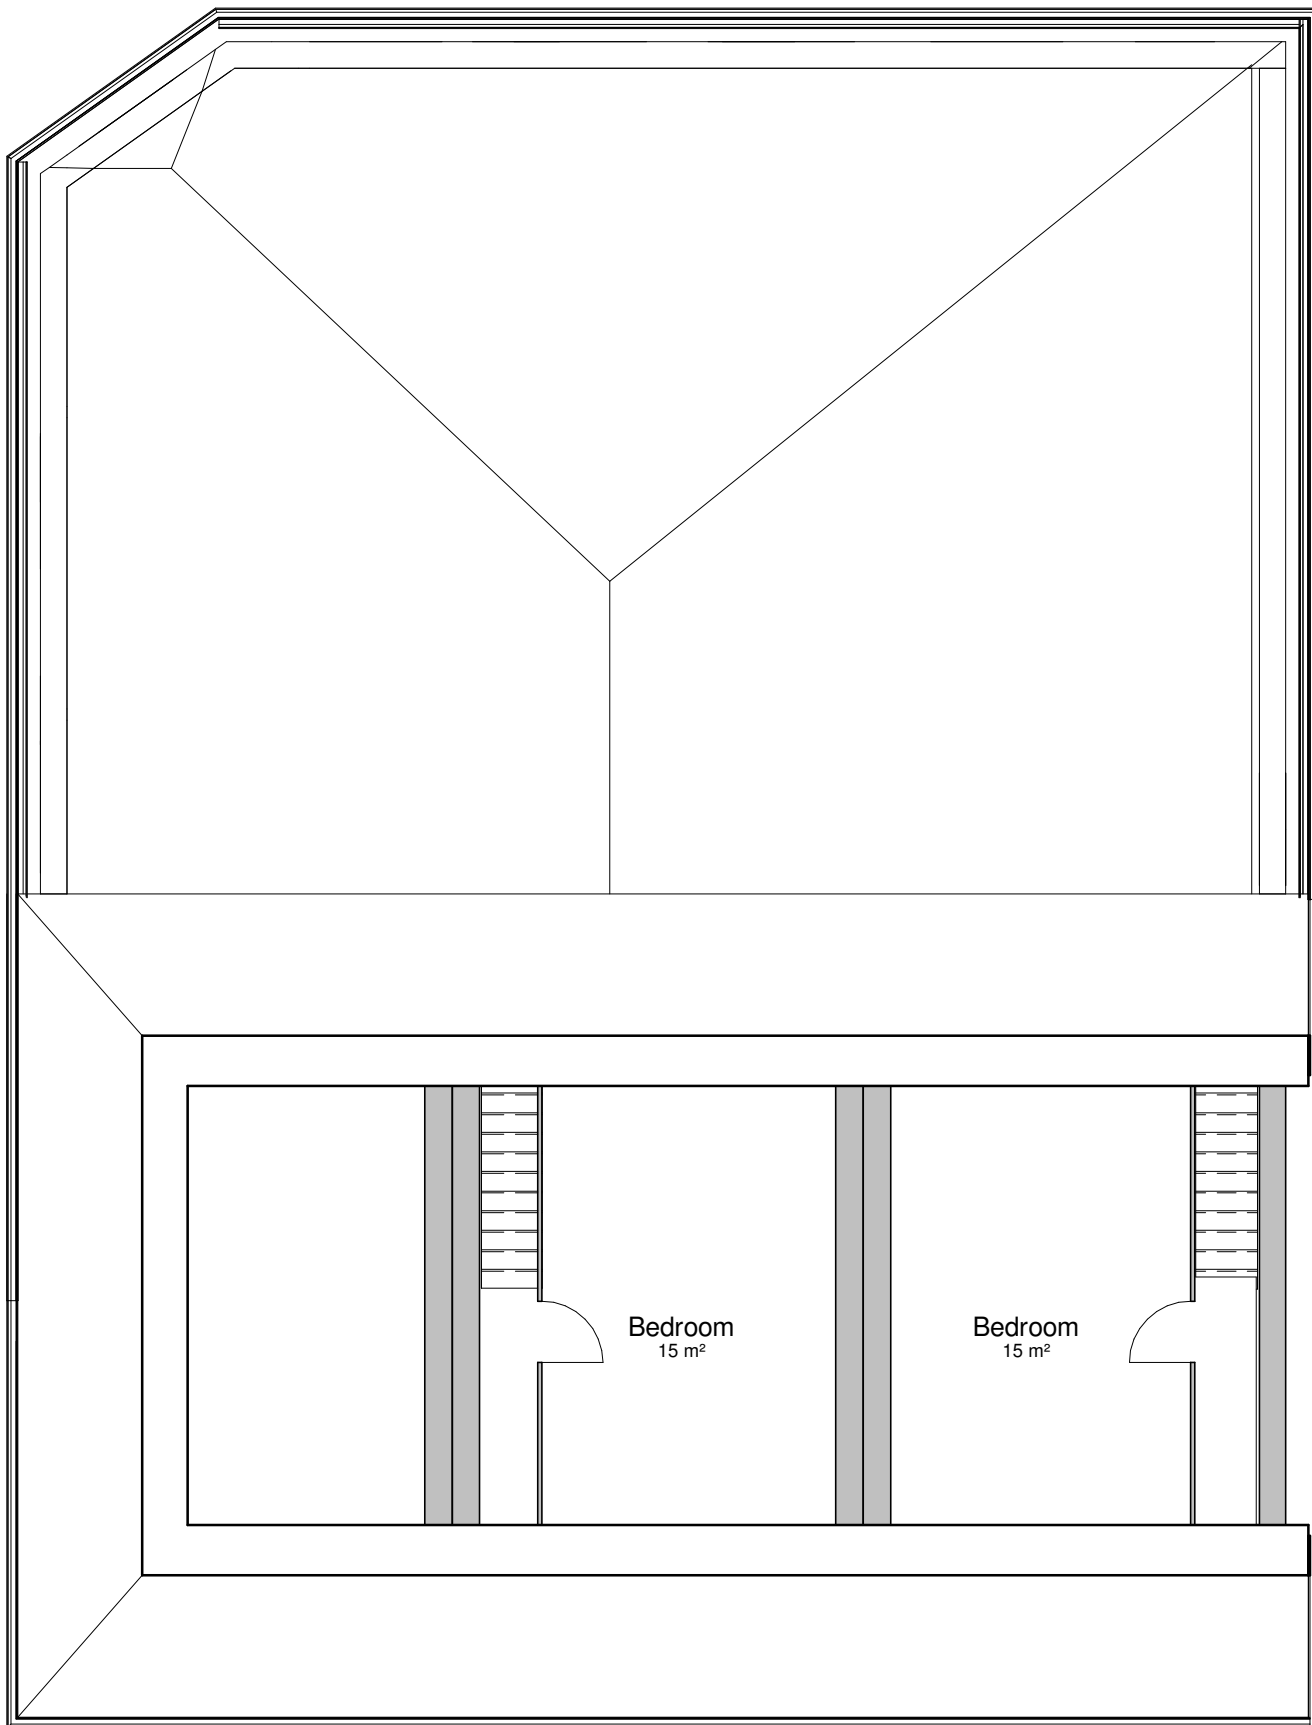

Proposed Loft Floor
1 : 100

A	25.02.22		Amended windows to planning officers commentd via email on 25.02.22
Rev	Date	Int	Description

Client:
Mr Teja Singh Sahota

Project:
197-201 Mount Rd

Description:
Proposed Plans & Elevations

Drawn By:	Date:	Scale @ A1:
OK	19/08/21	1 : 100
Job No:	Drawing No:	Rev:
167	P105	A