


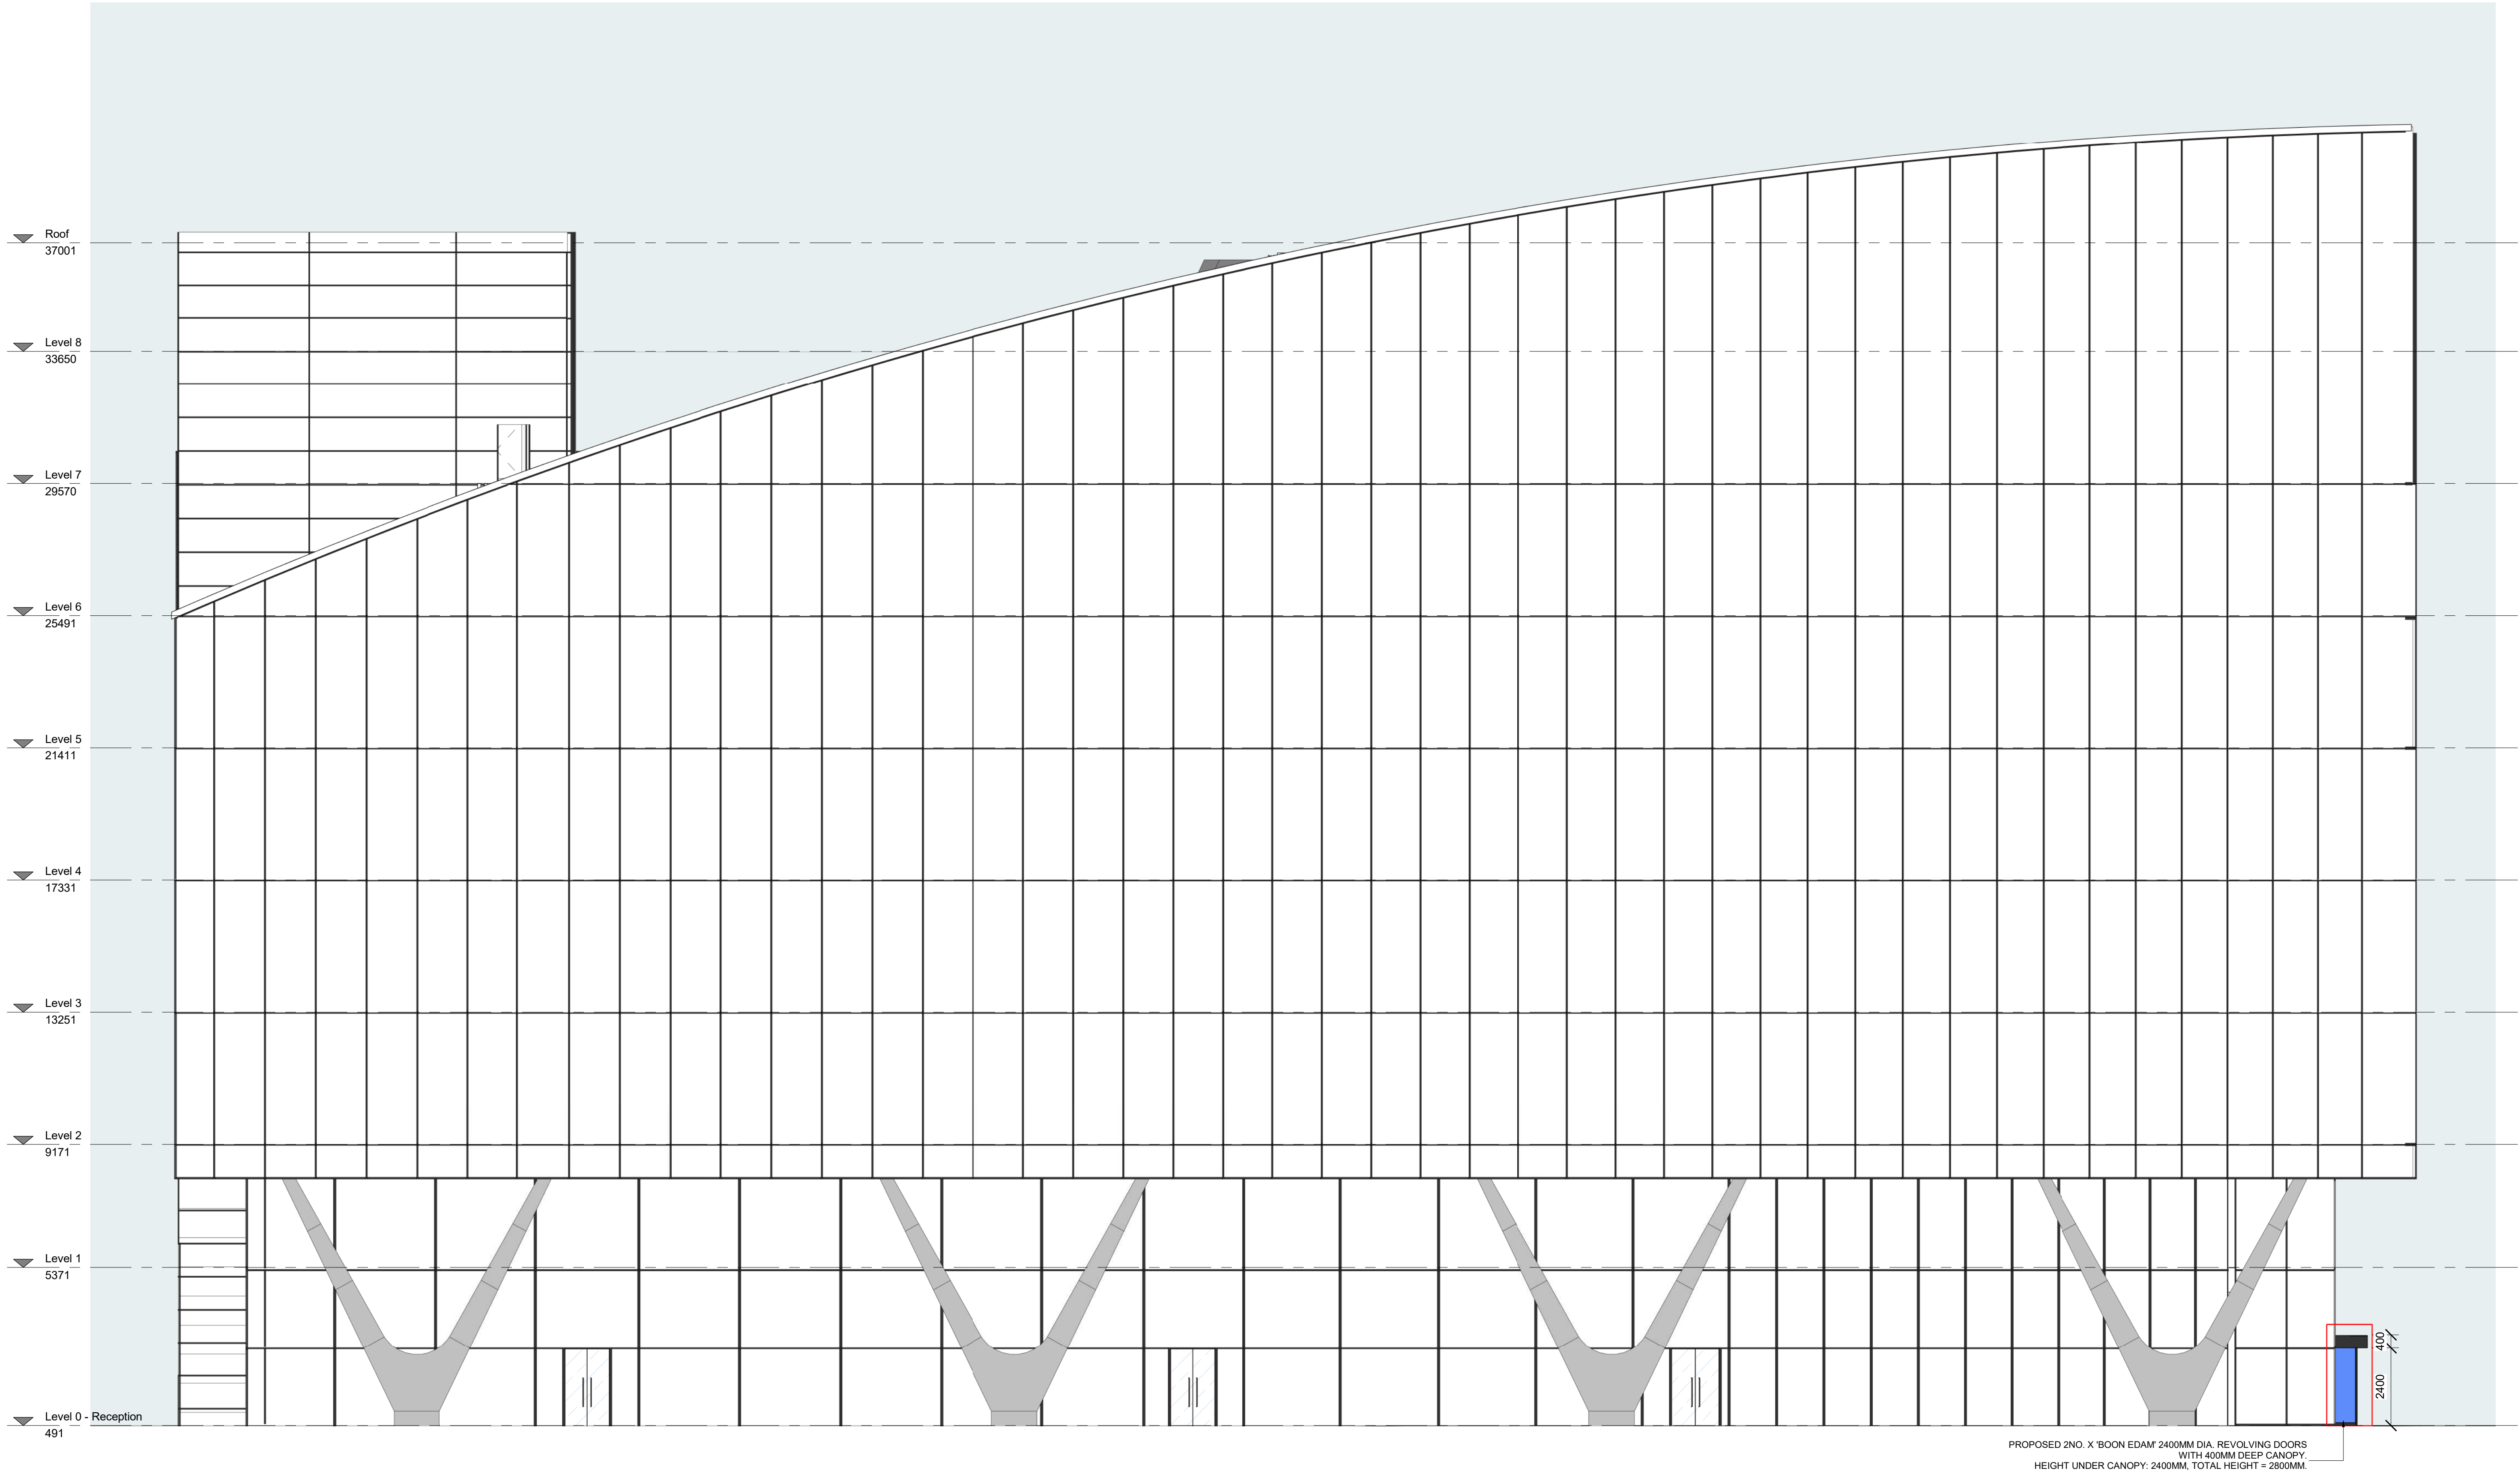

South Elevation
1 : 100

KEY:
— EXTENT OF PROPOSED PLANNING WORKS.

rev.	date	description	by	rev.	date	description	by	notes	Project Name	Client	Address	drawing number	rev	drawing title	scale		
P01	25.02.22	Planning Drawings Issue	PW					0 1 2 3 4 5m	Spinningfields Reoccupation	NatWest Group	Spinningfields Manchester	RBF62-MLA-XX-XX-DR-A-PL-111	P01	Proposed South Elevation Revolving Doors	1 : 100		
												status	PLANNING	suitability	S2	date	25.02.22
																drawn	PW
																format	A1

012345m

5 Forres Street Edinburgh EH3 6DE

T 0131 226 6991

michaellaird.co.uk

MLA

MICHAEL LAIRD ARCHITECTS

5 Forres Street Edinburgh EH3 6DE

T 0131 226 6991

michaellaird.co.uk