



Dimensioning


Figured dimensions only to be taken from these designs and drawings. Work to annotated dimensions only. All dimensions to be checked on site. Architectural designers to be informed immediately of any discrepancies before work proceeds. Drawings are to be read in conjunction with relevant specifications, structural engineers and service engineers' drawings.

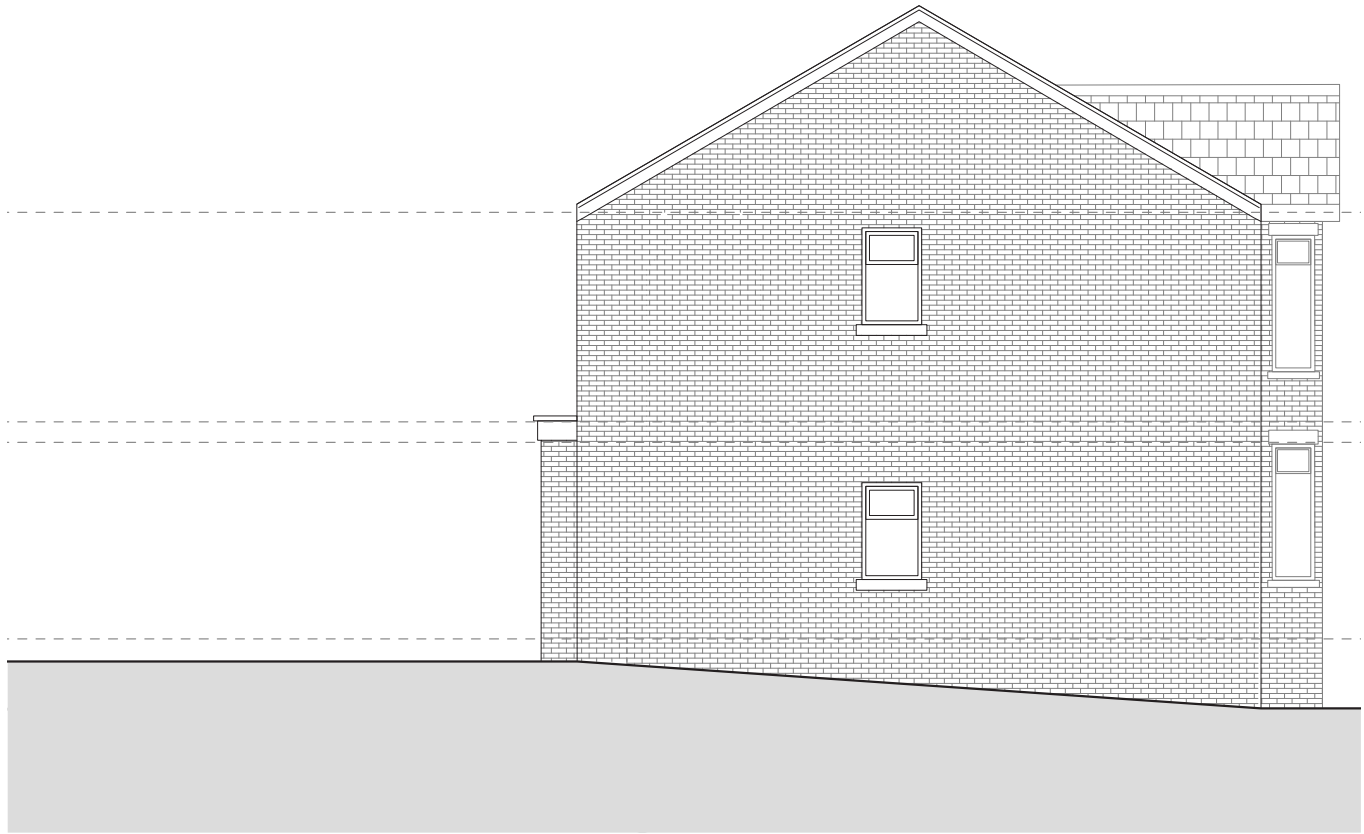

EXISTING SIDE ELEVATION
1:100 @ A3

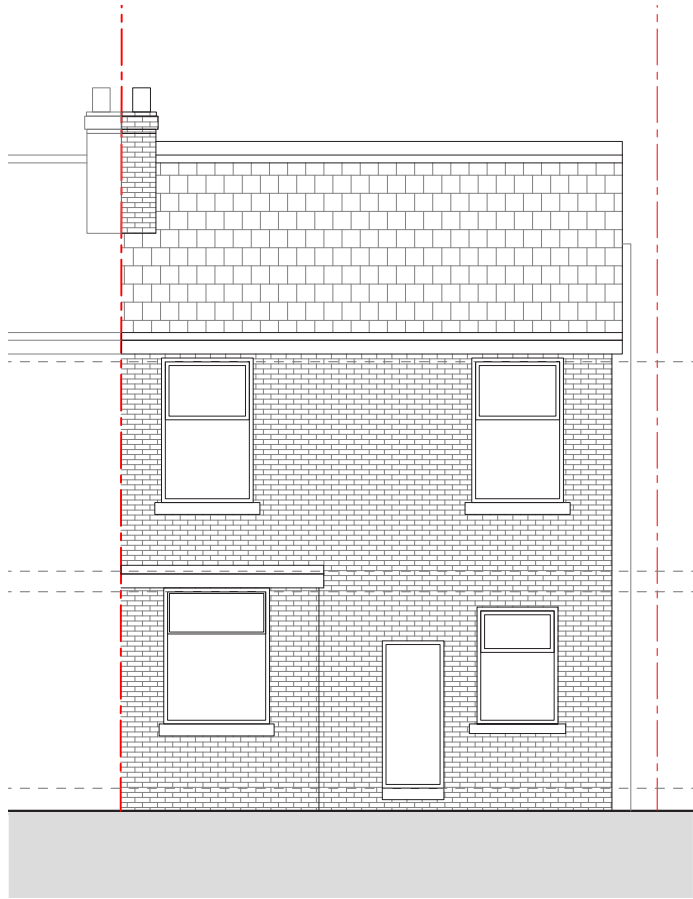

EXISTING REAR ELEVATION
1:100 @ A3

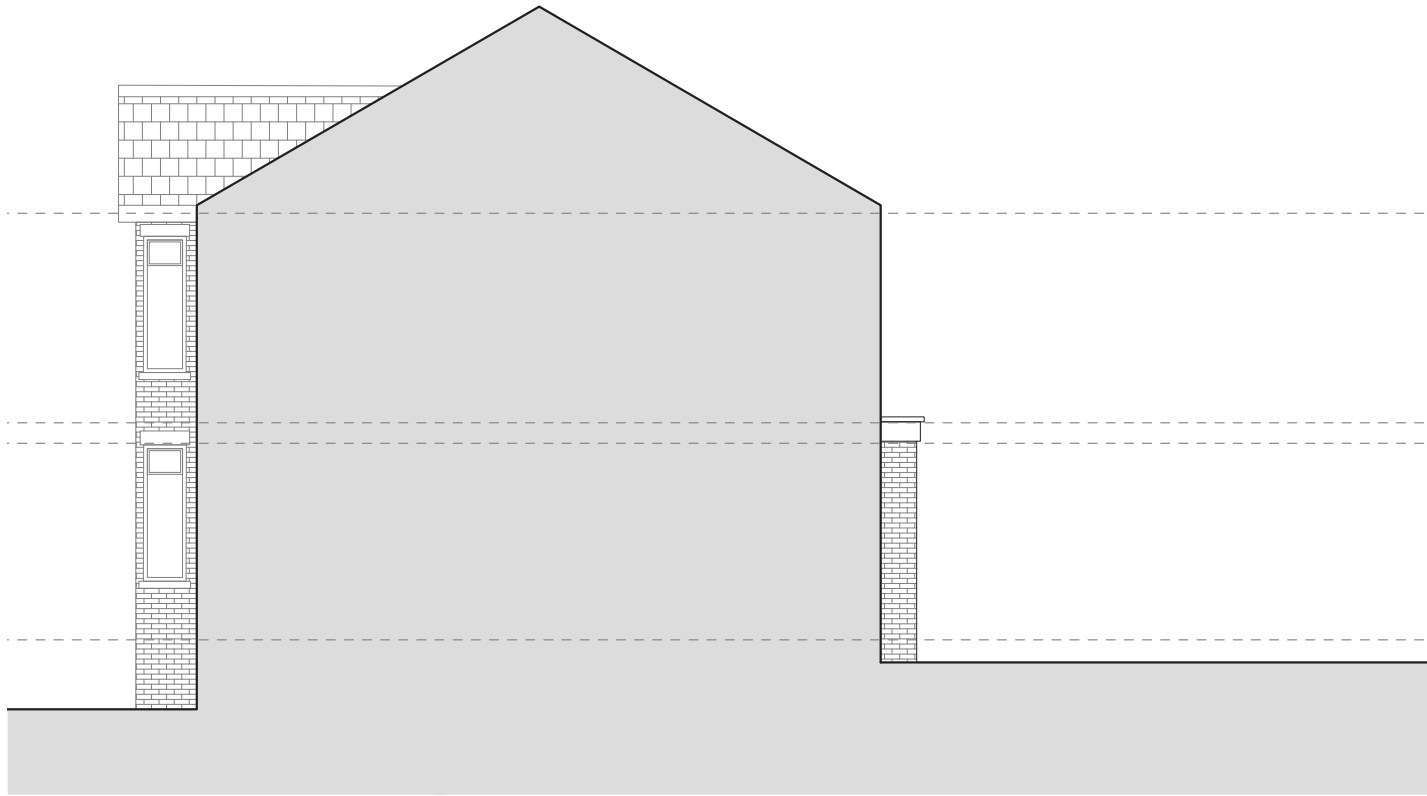

EXISTING SIDE ELEVATION
1:100 @ A3

Rev	Description	Date
-	Issued to client for comments	12/12/21
A	Submitted for Planning	18/02/22

PLANNING



S A L E E M
ARCHITECTS

Client
Mr Mushtaq

Project
48 Ash Tree Road
Crumpsall
M8 5AT

Title
Existing Elevations

Scale
1:100 @ A3

Drawing No. :
Sheet 3

Date
Dec 2021