

20 Deerhurst Drive



0 50
Metres



Plan Produced for: Planning Permission


Date Produced: 22 Nov 2021

Plan Reference Number: TQRQM21326093048371


Scale: 1:1250 @ A4

© Crown copyright and database rights 2021 OS 100042766




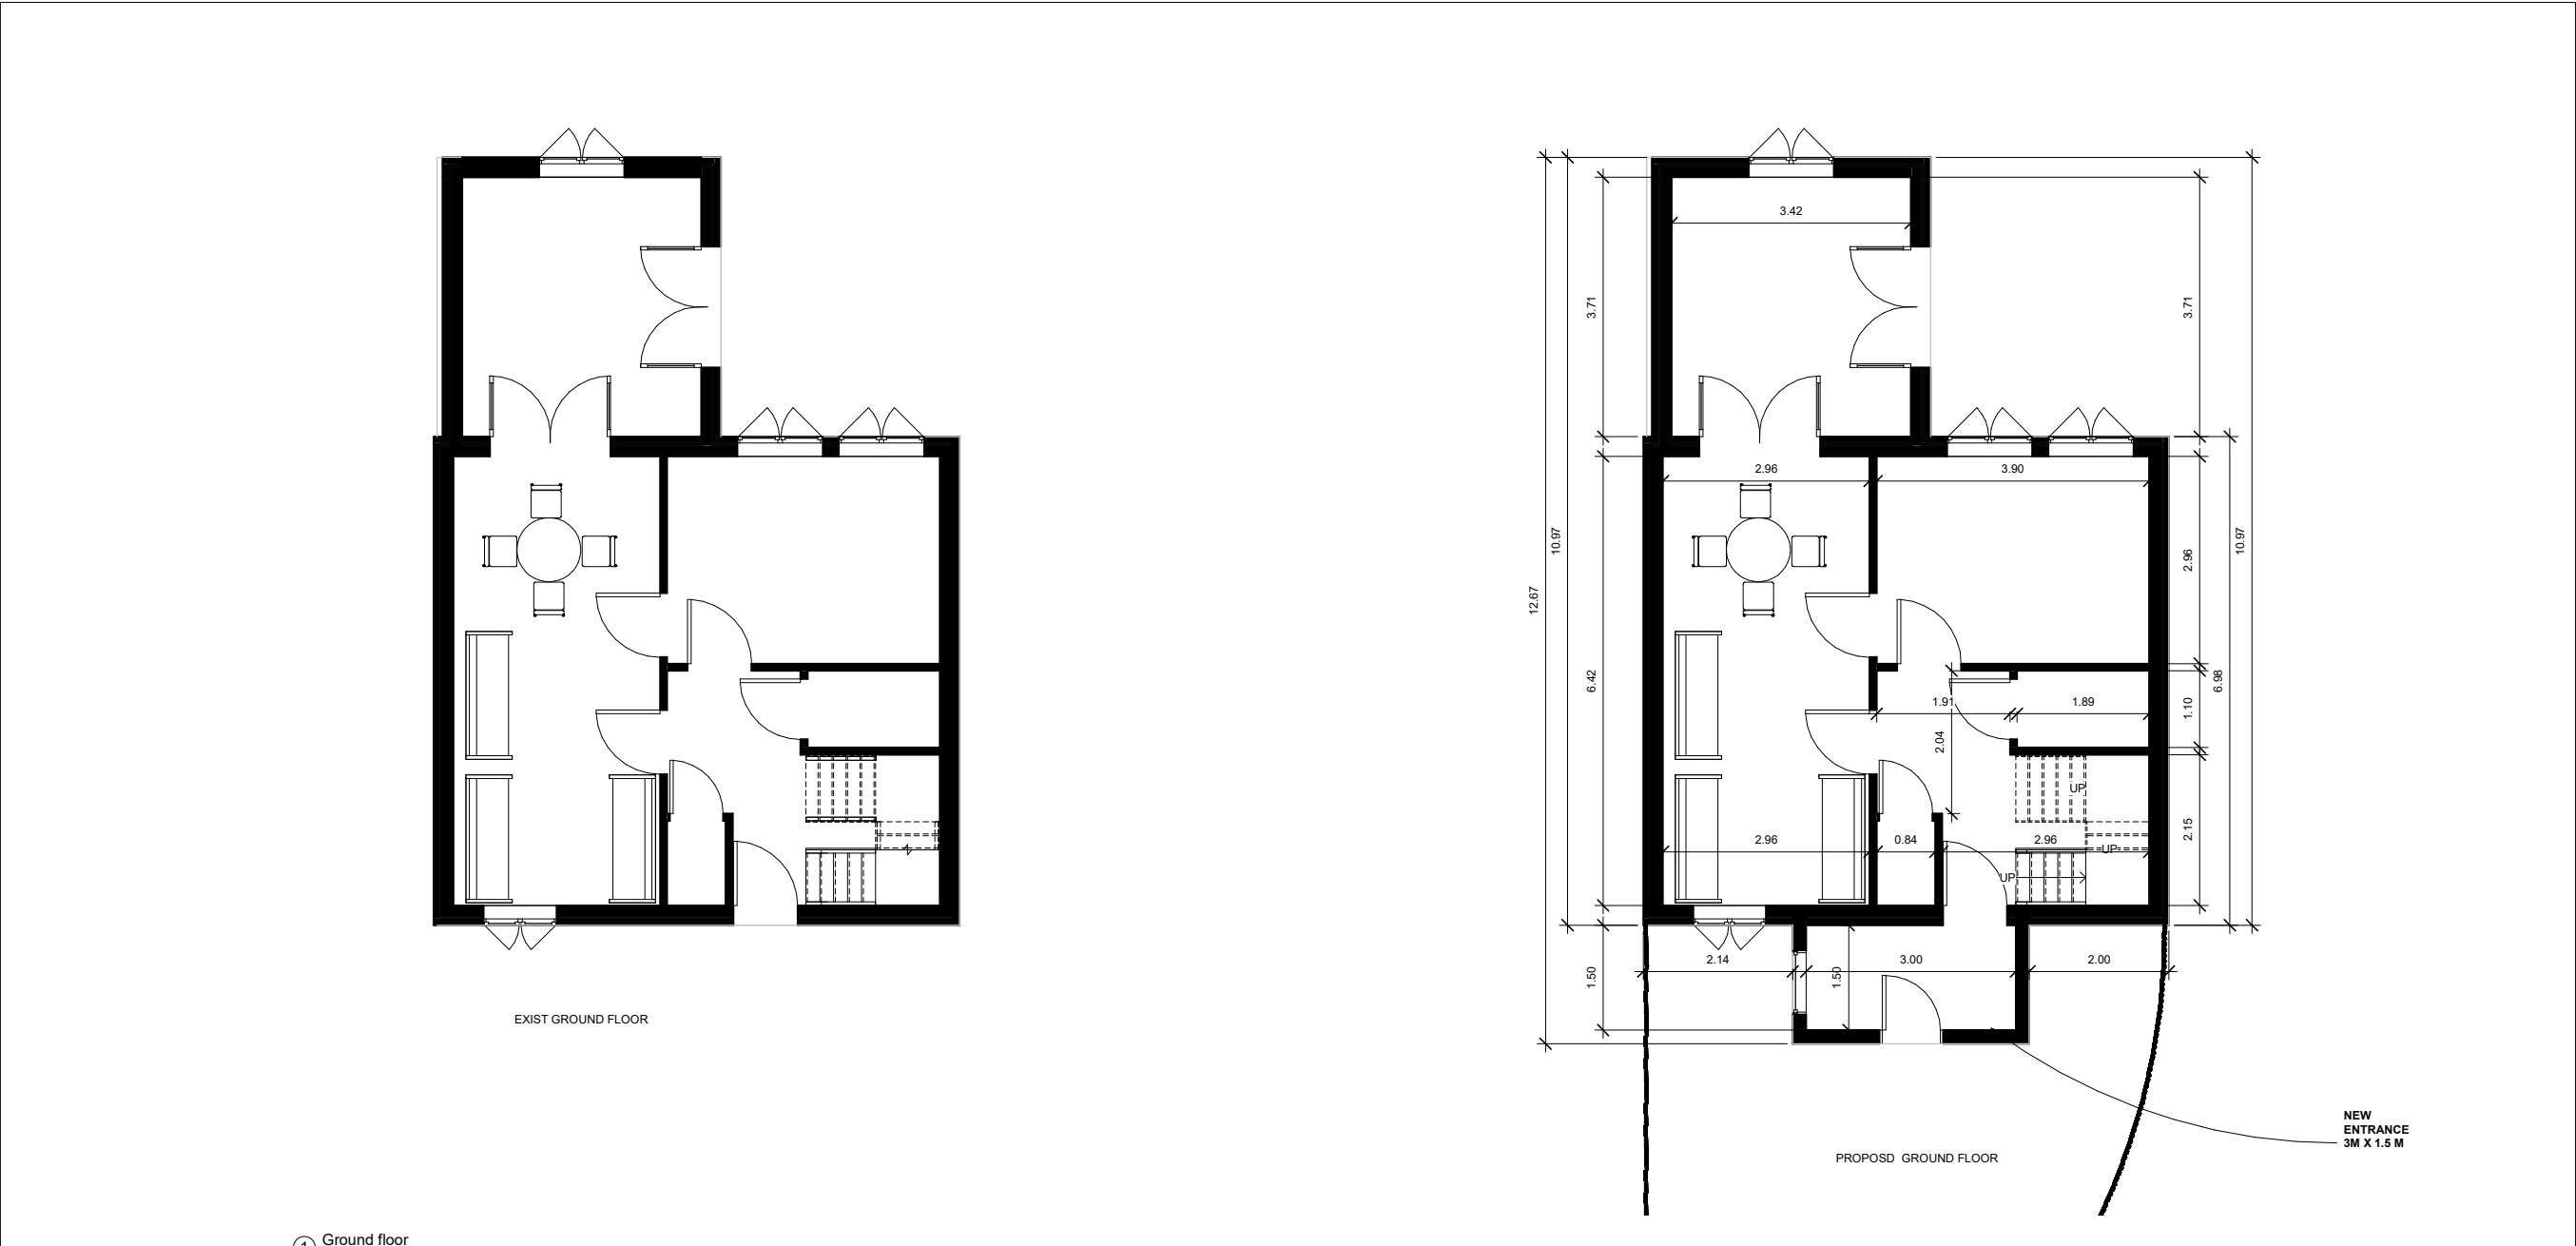

1 Ground floor
1 : 50

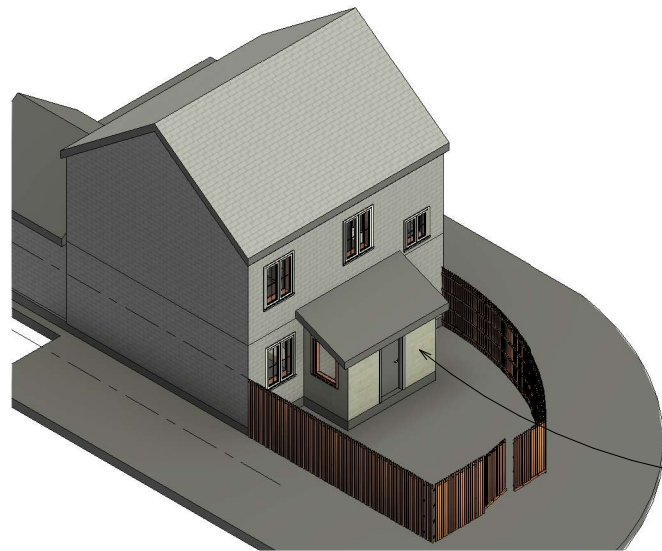

2 1

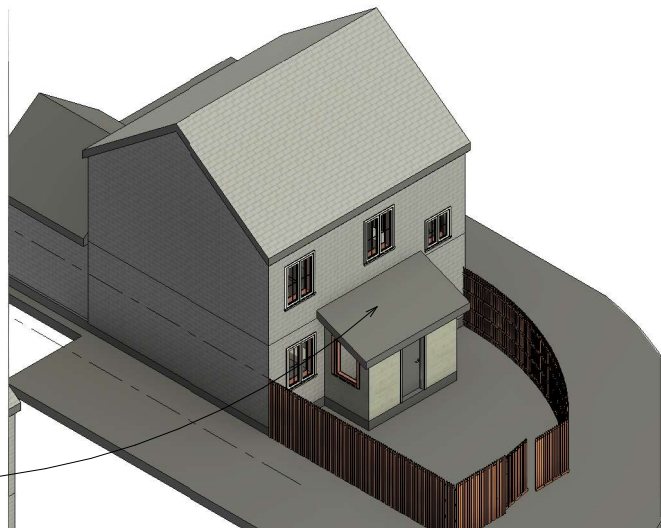

3 2



NEW ENTRANCE TO BE
BUILT WITH FINISHINGS TO
MATCH EXISTING BUILDING
MATERIALS

4 FRONT VIEW



HAY DESIGN HOUSE

- All dimensions and levels are to be checked on site.
- Any discrepancies are to be reported to the architect before any work commences
- This drawing shall not be scaled to ascertain any dimensions. Work to figured dimensions only.
- This drawing shall not be reproduced without express written permission from HAY.

Title overlay drawings and ownership boundaries are produced using all reasonable endeavors. HAY cannot be responsible for the accuracy or scale discrepancy of base plans supplied to them.

- All works are to be undertaken in accordance with Building Regulations and the latest British Standards.
- All proprietary materials and products are to be used strictly in accordance with the manufacturers recommendations.

This drawing contains the following model files: -

Client notified of duties: Principal Designer:
Unless noted below, all known hazards have been highlighted on the drawing:

PROJECT NOTES

1. Proposals or information contained on this drawing to be used for "TENDERING" purposes and NOT for procurement or associated construction works.
2. Design information indicated on this drawing is to be used solely for COORDINATION purposes.
3. Development proposals are to be read in conjunction with all referenced drawings and documents.
4. Any proposed ground or floor slab levels are indicative and subject to change to suit Eng

EXIST & PROPOSED GROUND FLOOR PLANS

20 Deerpark
Drive - M6 0TJ

Project number 123155/FH/2021

Date Issue Date

Drawn by Dr Ali Salih

Checked by HAY Engineers

A3

Scale 1 : 50

- All dimensions and levels are to be checked on site.
- Any discrepancies are to be reported to the architect before any work commences
- This drawing shall not be scaled to ascertain any dimensions. Work to figured dimensions only.
- This drawing shall not be reproduced without express written permission from HAY.

Title overlay drawings and ownership boundaries are produced using all reasonable endeavors. HAY cannot be responsible for the accuracy or scale discrepancy of base plans supplied to them.

- All works are to be undertaken in accordance with Building Regulations and the latest British Standards.
- All proprietary materials and products are to be used strictly in accordance with the manufacturers recommendations.

This drawing contains the following model files: -

Client notified of duties: Principal Designer:
Unless noted below, all known hazards have been highlighted on the drawing:

PROJECT NOTES

1. Proposals or information contained on this drawing to be used for "TENDERING" purposes and NOT for Procurement or associated construction works.
2. Design information indicated on this drawing is to be used solely for COORDINATION purposes.
3. Development proposals are to be read in conjunction with all referenced drawings and documents.
4. Any proposed ground or floor slab levels are indicative and subject to change to suit Eng

EXIST & PROPOSED Elevation and sections

20 Deerhurst
Drive - M8 OTJ

Project number 123155/FH/2021


Date Issue Date

Drawn by Author

Checked by Checker


A4

Scale 1 : 100

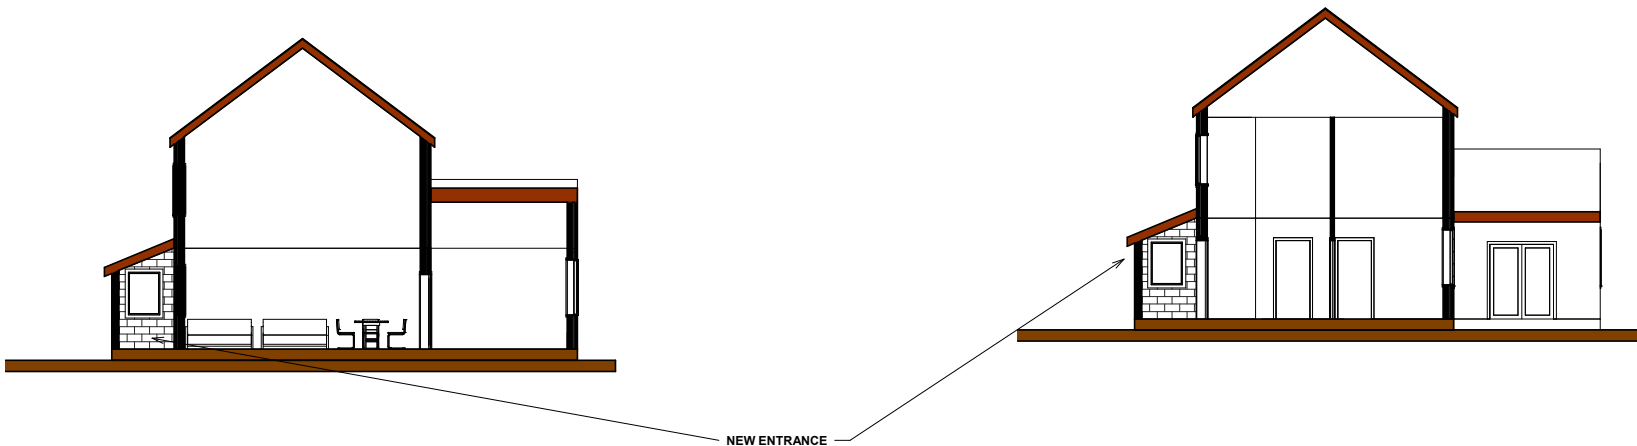



① SECTION 3 SCALE 1-100

⑥ SECTION 2 SCALE 1-100

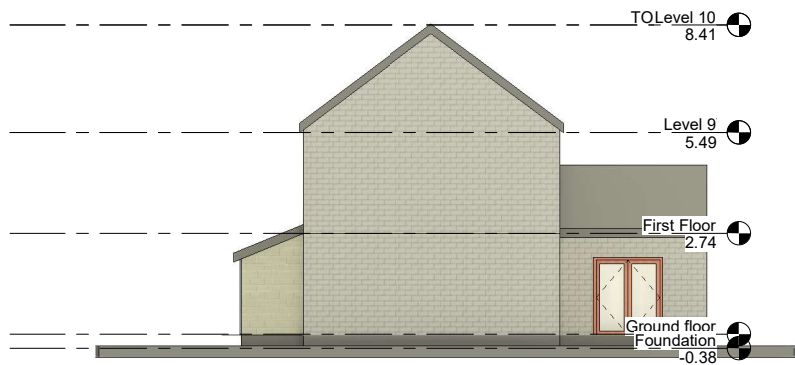

② East
1 : 100

③ North
1 : 100

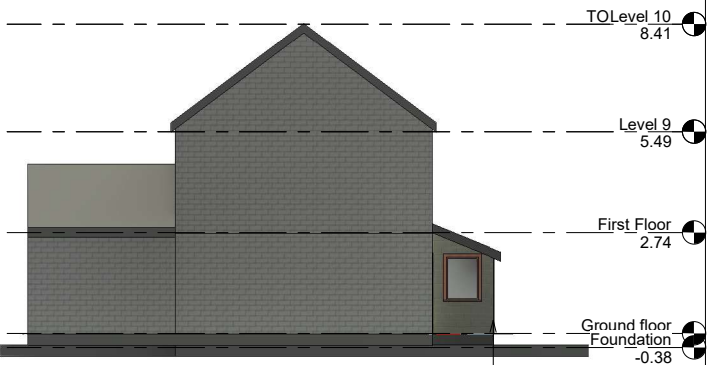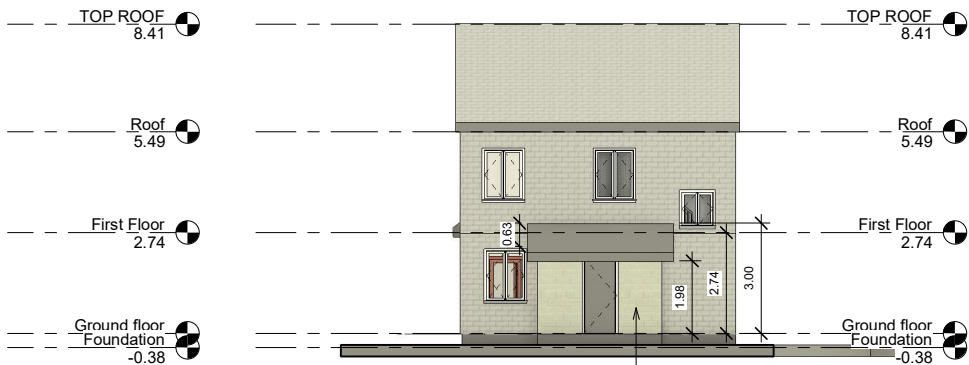

⑦ South Exist view
1 : 100

④ South
1 : 100

⑤ West
1 : 100

NEW ENTRANCE