





Existing Elevation 1

1 : 100

 


Proposed Elevation 1 - Upgrade

1 : 100

 


Render (K-Rend of similar approved) to be installed in strict accordance with manufacturers written instructions.
Colour: Grey

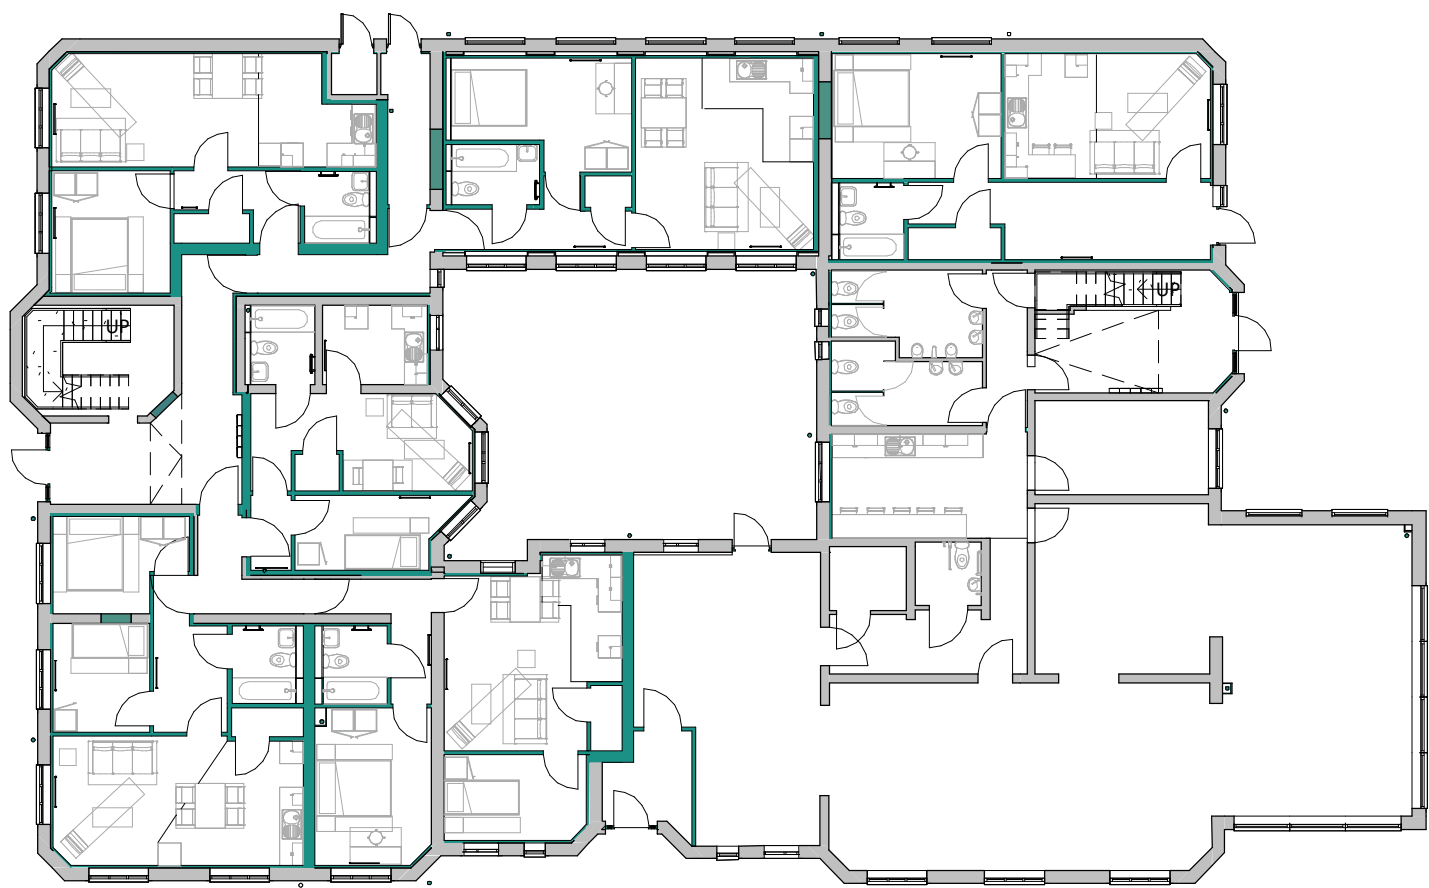

00 Ground Floor Plan

1 : 200

 

DO NOT SCALE FROM THIS DRAWING
ALL DIMENSIONS MUST BE CHECKED ON SITE BY CONTRACTOR PRIOR TO CONSTRUCTION

~~Canopy structure~~

~~BradFabs Ltd or similar approved~~

Render

Spec: K-Rend (or similar approved) Colour: Grey. Approx. 10m²

Paving

200 x 300 Tobermore Fusion, stak pattern, mix of Silver and Mid-Grey

New Handrail

BradFabs Ltd – Ballustrade 23 stainless steel or similar approved

Dimension: Approx 5m Length x 1100mm high x 2

E	22.03.22	ED	Drawing revised following comments from client
D	23.02.22	ED	Drawing revised to add notes
C	17.02.22	ED	Drawing revised following comments from LPA - add side profile
B	16.02.22	ED	Drawing revised following comments from LPA
A	09.02.22	ED	Drawing revised following client comments - dark grey canopy, light grey render
Rev	Date	Int	Description



CLIENT:

MSV

PROJECT:

Great Western Street

DESCRIPTION:

Front Elevation Upgrade

PURPOSE OF ISSUE:

Feasibility

DRAWN BY:	CHECKED BY:	DATE:	SCALE @ A2:
ED	MA	03.02.22	As indicated

JOB NO:	STATUS CODE:	DRAWING NO:	REV:
3238	S2	340	E

FILE IDENTIFIER:

GW-BTP-01-ZZ-DR-A-3238_340.E

Elizabeth House 486 Didsbury Road Heaton Mersey Stockport SK4 3BS
0161 443 1221 info@bernardtaylor.co.uk www.btparchitects.co.uk