




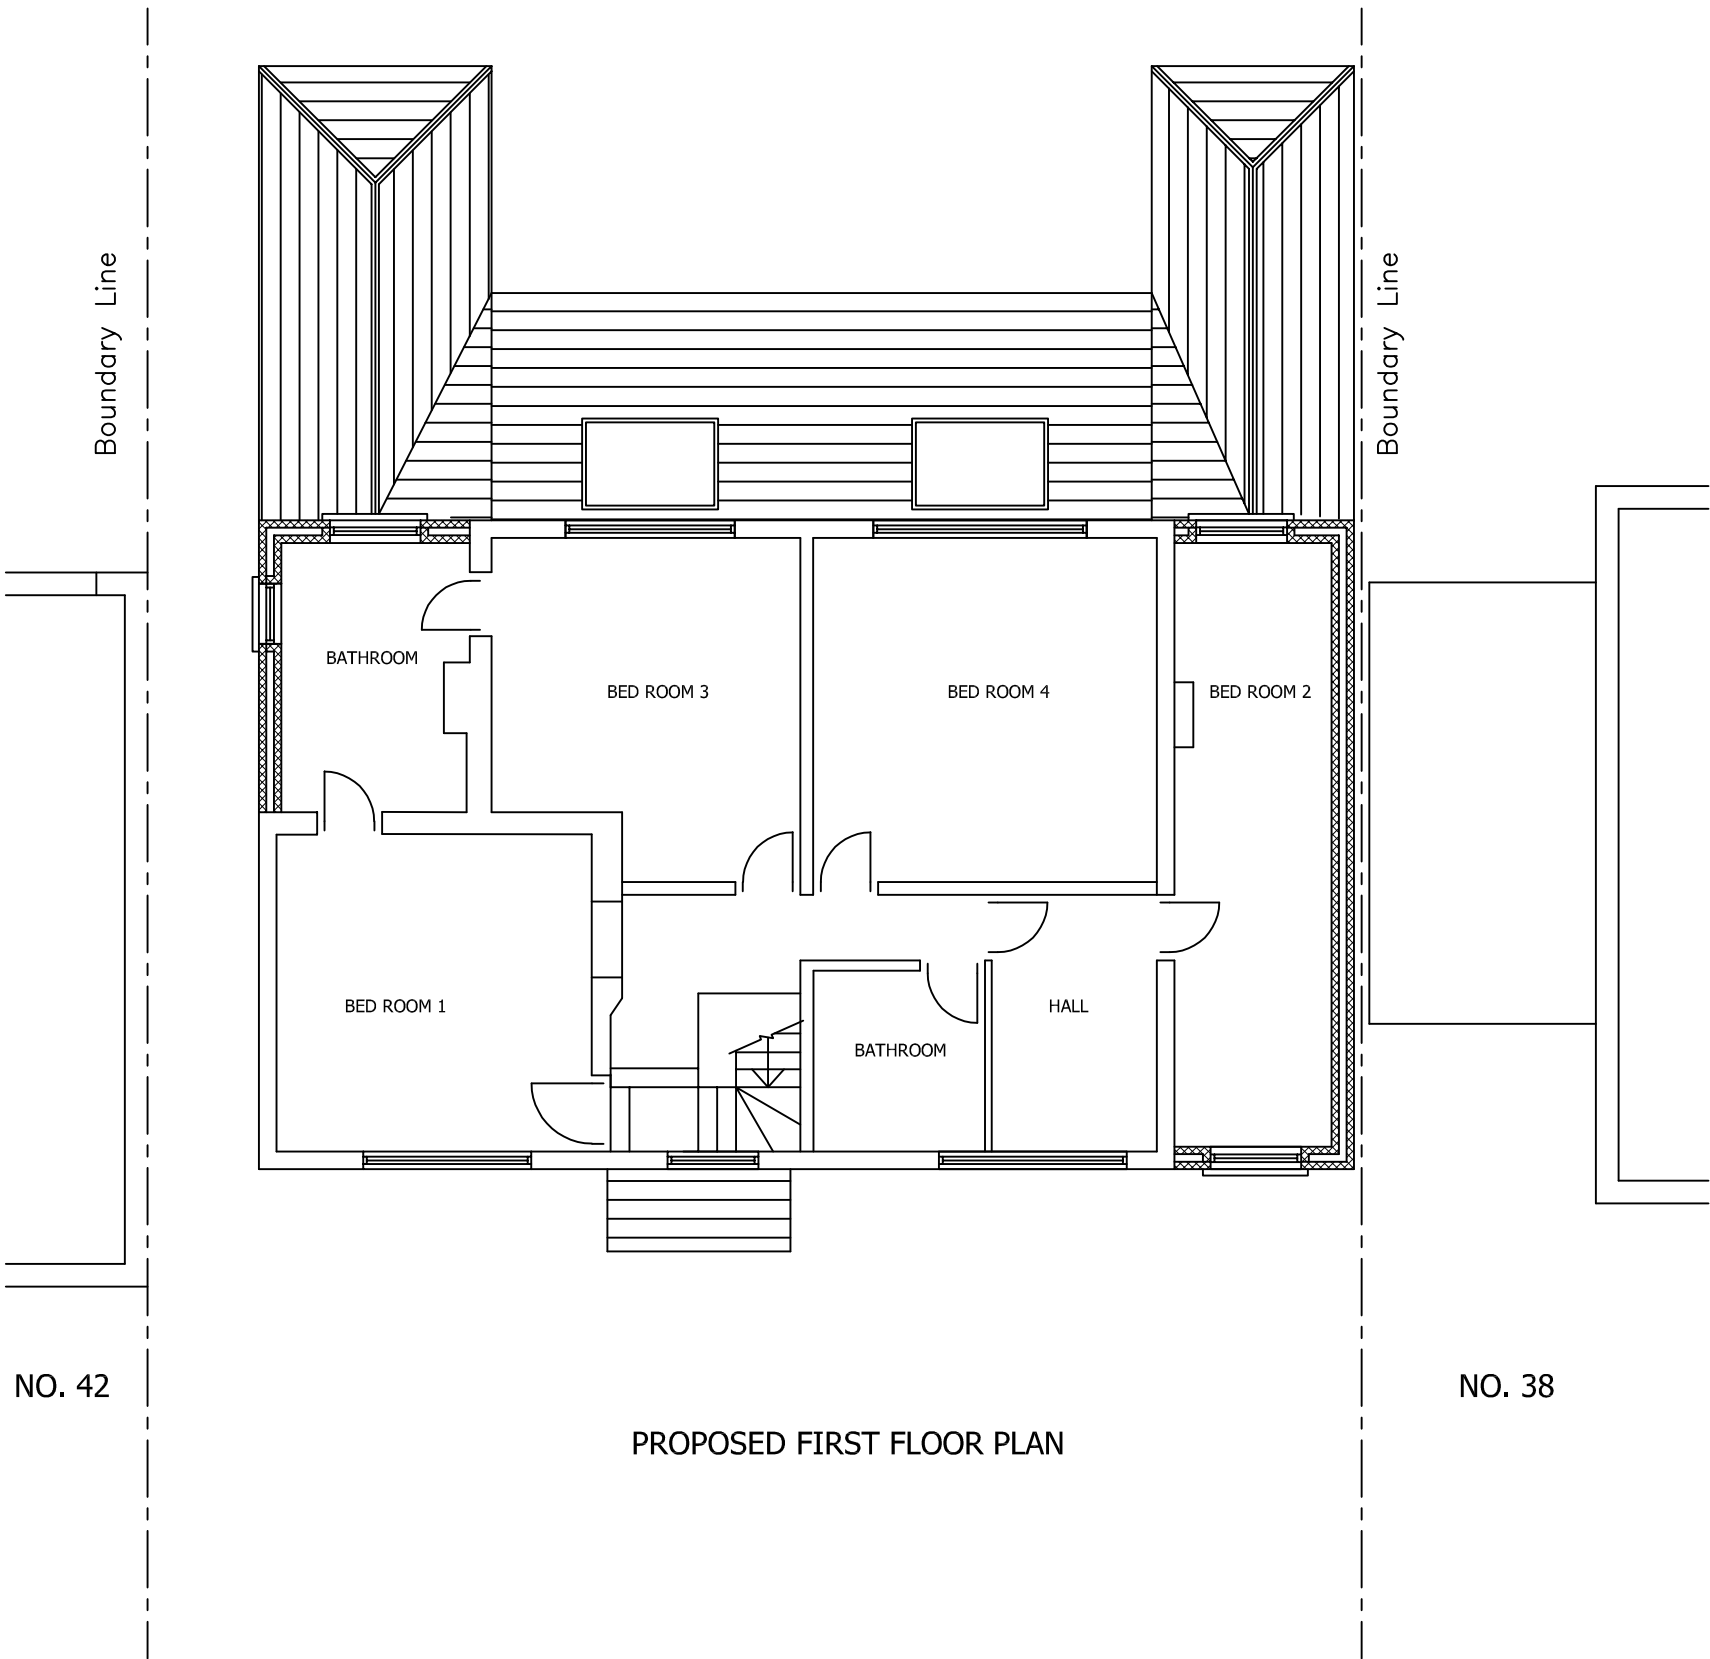

PROPOSED FIRST FLOOR PLAN

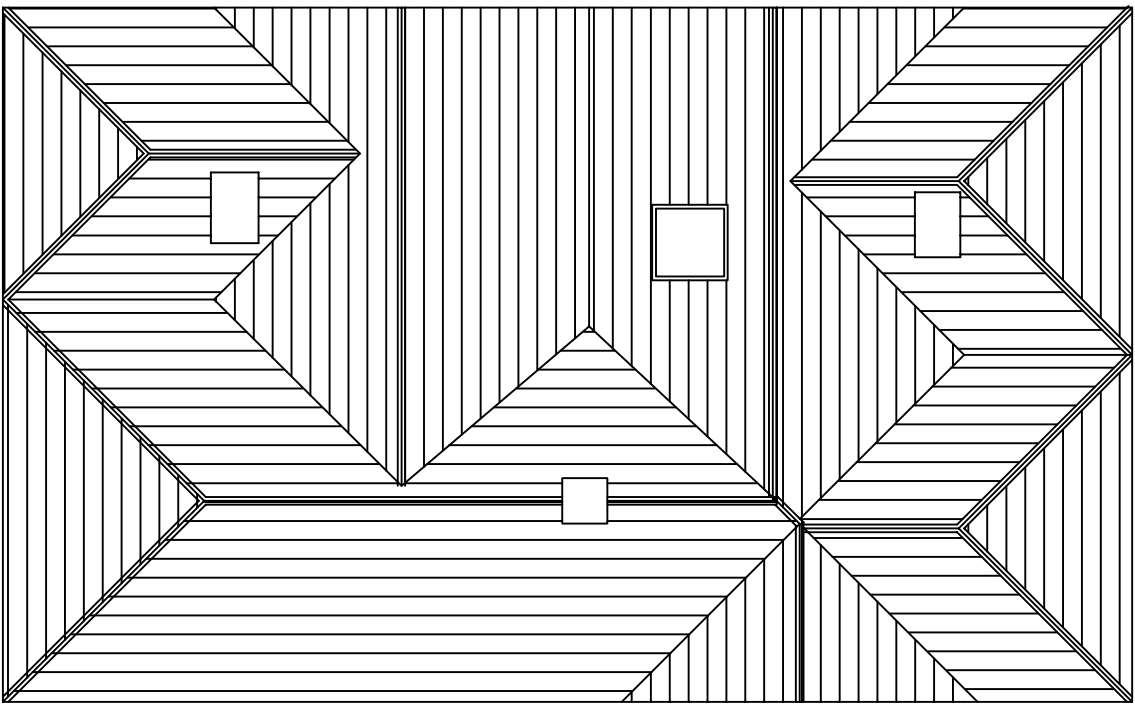

PROPOSED ROOF

 

TITLE PROPOSED FLOOR LAYOUTS					
PROJECT PROPOSED TWO STOREY SIDE AND REAR EXTENSION AT 40 GIBWOOD ROAD WYTHENSHAW, M22 4BS					
PLOT SCALE 1=1	SCALE 1:100	DRN F.A.	DATE 03/22	DRAWING No. 06	REV B