


EXISTING/PROPOSED SIGN
LOCATION




SITE PHOTOGRAPH

STREETVIEW LINK – <https://goo.gl/maps/qrCRby2mYFkNXK7E7>

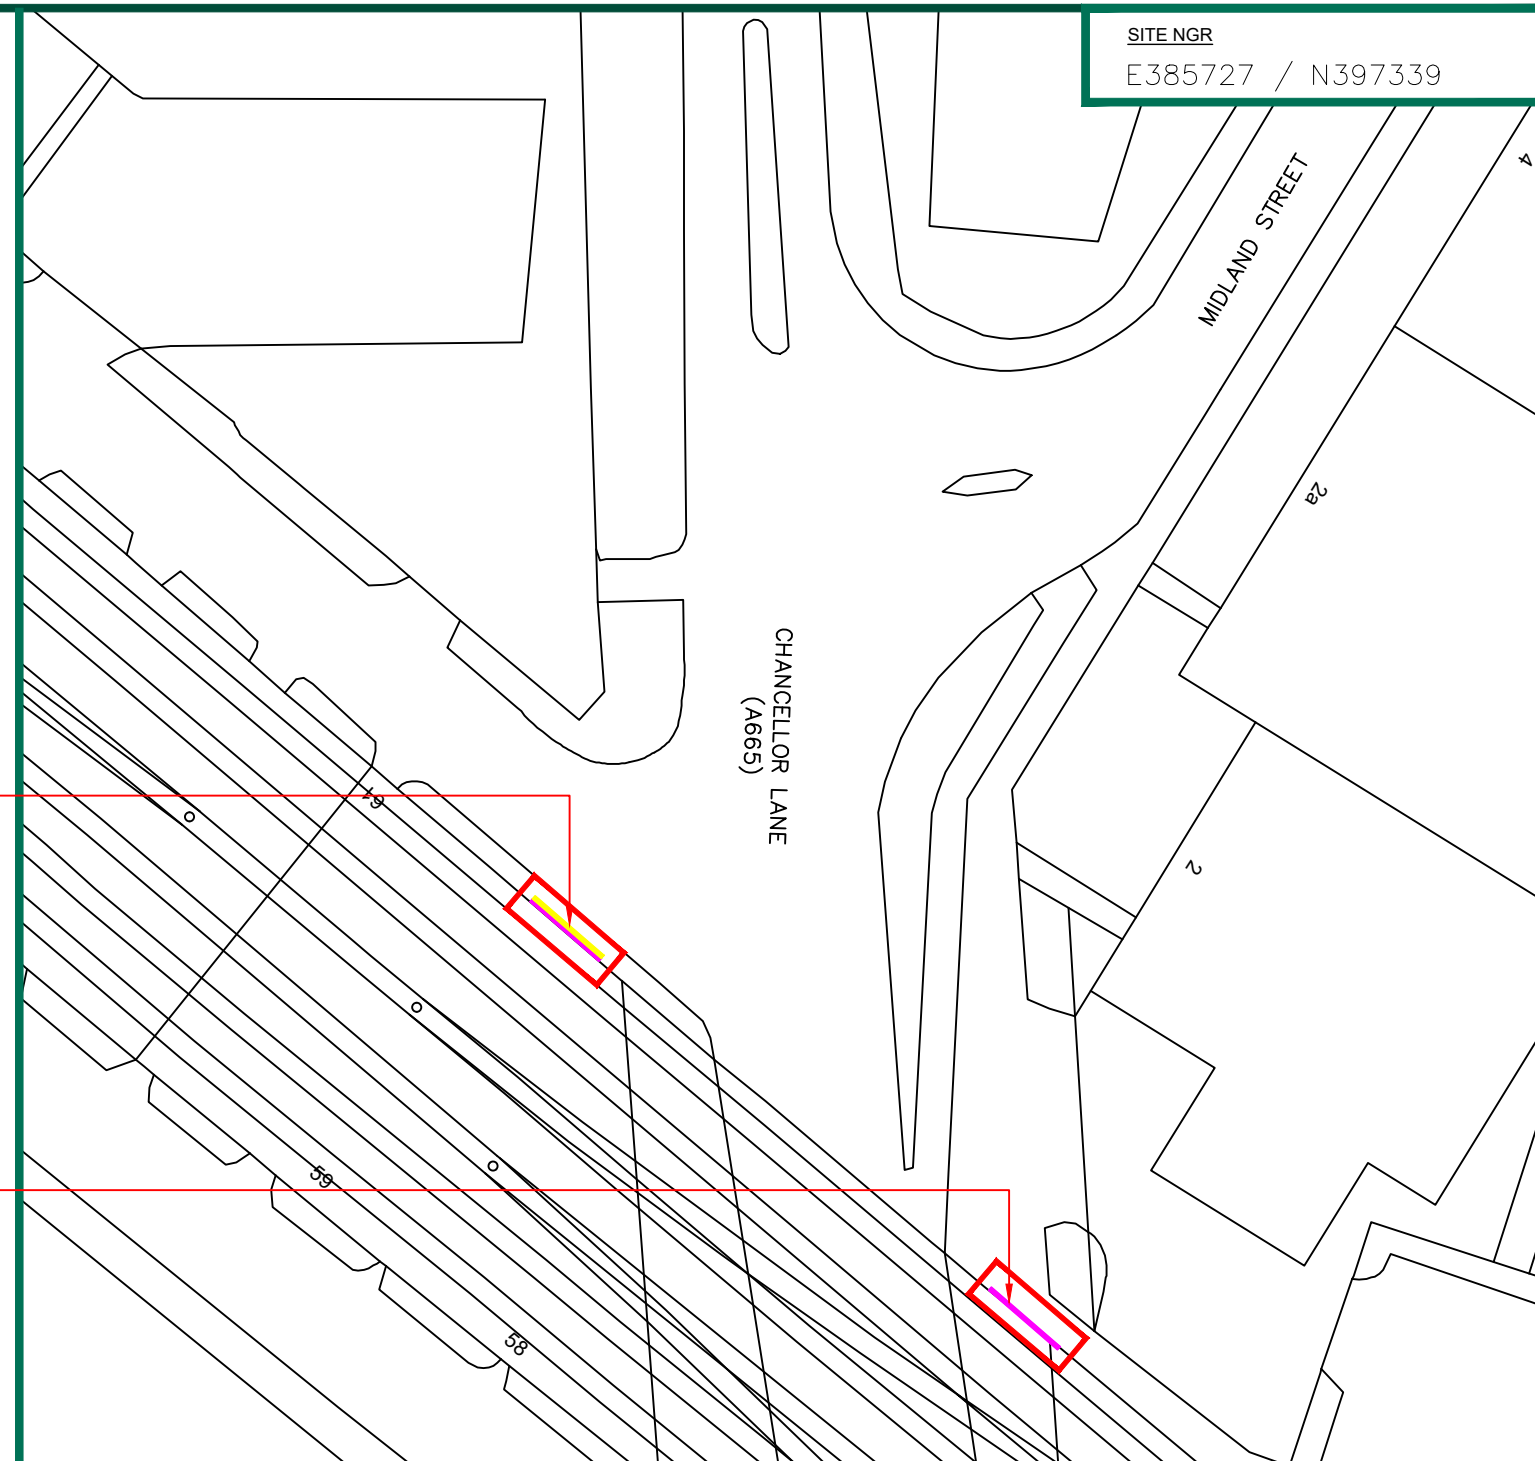

SITE PLAN

 

— SITE DEMISE LINE

EXISTING 48-SHEET ADVERTISING HOARDING

UPGRADE OF 1No. 48-SHEET ADVERTISING HOARDING TO DIGITAL LED DISPLAY



CLIENT




ADDRESS
SIGNAGE REPLACEMENT AT CHANCELLOR LANE &
NORTH WESTERN STREET, ANMICK MANCHESTER,
ARDWICK, M196JY

TITLE
SITE LOCATION PLAN


DRAWING NUMBER
YZ020301062501_001_A

A	FIRST ISSUE	GKD	25.01.22	DCC
REV	DESCRIPTION	BY	DATE	CHK
SCALE	DRAWN	CHECKED	APPROVED	
AS SHOWN	GKD	DCC	PC	
	DATE 25.01.22	DATE 25.01.22	DATE 25.01.22	

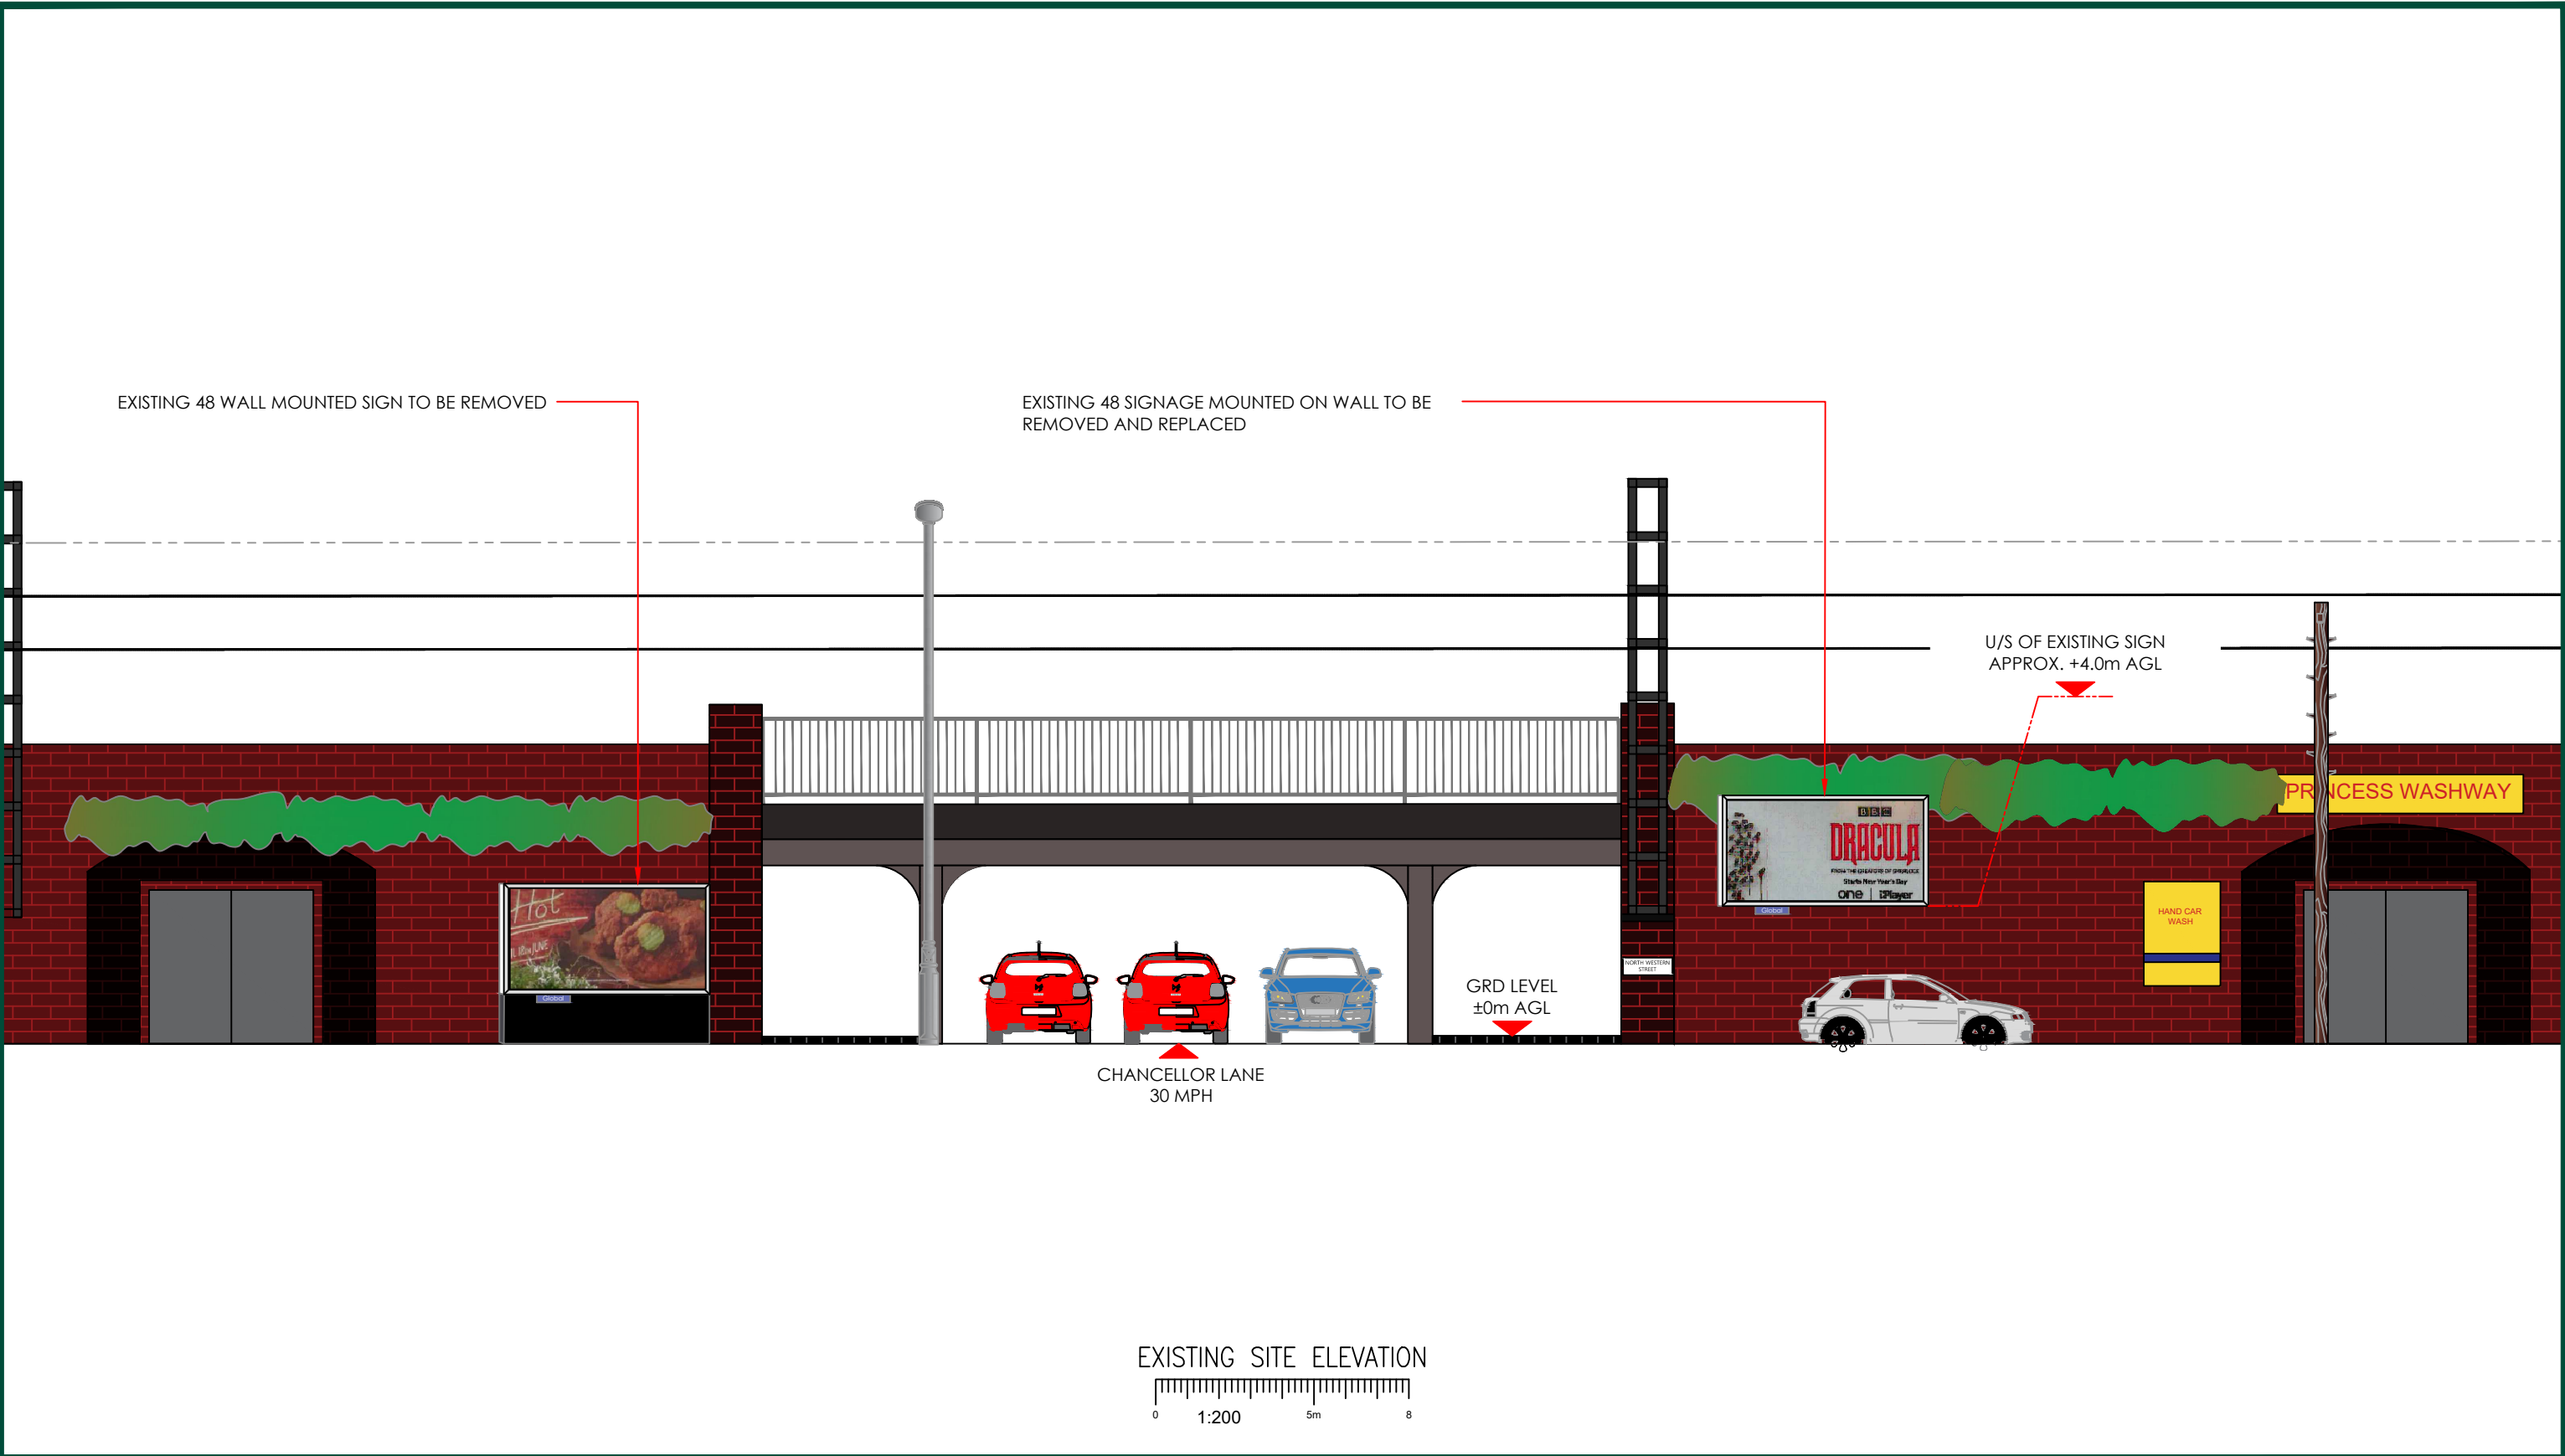


		CLIENT				ADDRESS SIGNAGE REPLACEMENT AT CHANCELLOR LANE & NORTH WESTERN STREET, ANMICK MANCHESTER, ARDWICK, M196JY	
				TITLE EXISTING SITE ELEVATION		DRAWING NUMBER YZ020301062501_002_A	
SCALE 1:200		DRAWN GKD DATE 25.01.22		CHECKED DCC DATE 25.01.22		APPROVED PC DATE 25.01.22	

DESKTOP SURVEY CAVEAT
SITE INFORMATION HAS BEEN DERIVED FROM 3rd PARTY SOURCES
AS NECESSARY, ALTHOUGH BEST EFFORTS HAVE BEEN MADE TO
ENSURE THE DRAWING REPRESENT THE SITE FROM INFORMATION
AVAILABLE IT MUST BE UNDERSTOOD THAT THE FINAL SETTING OUT
ON SITE MAY VARY

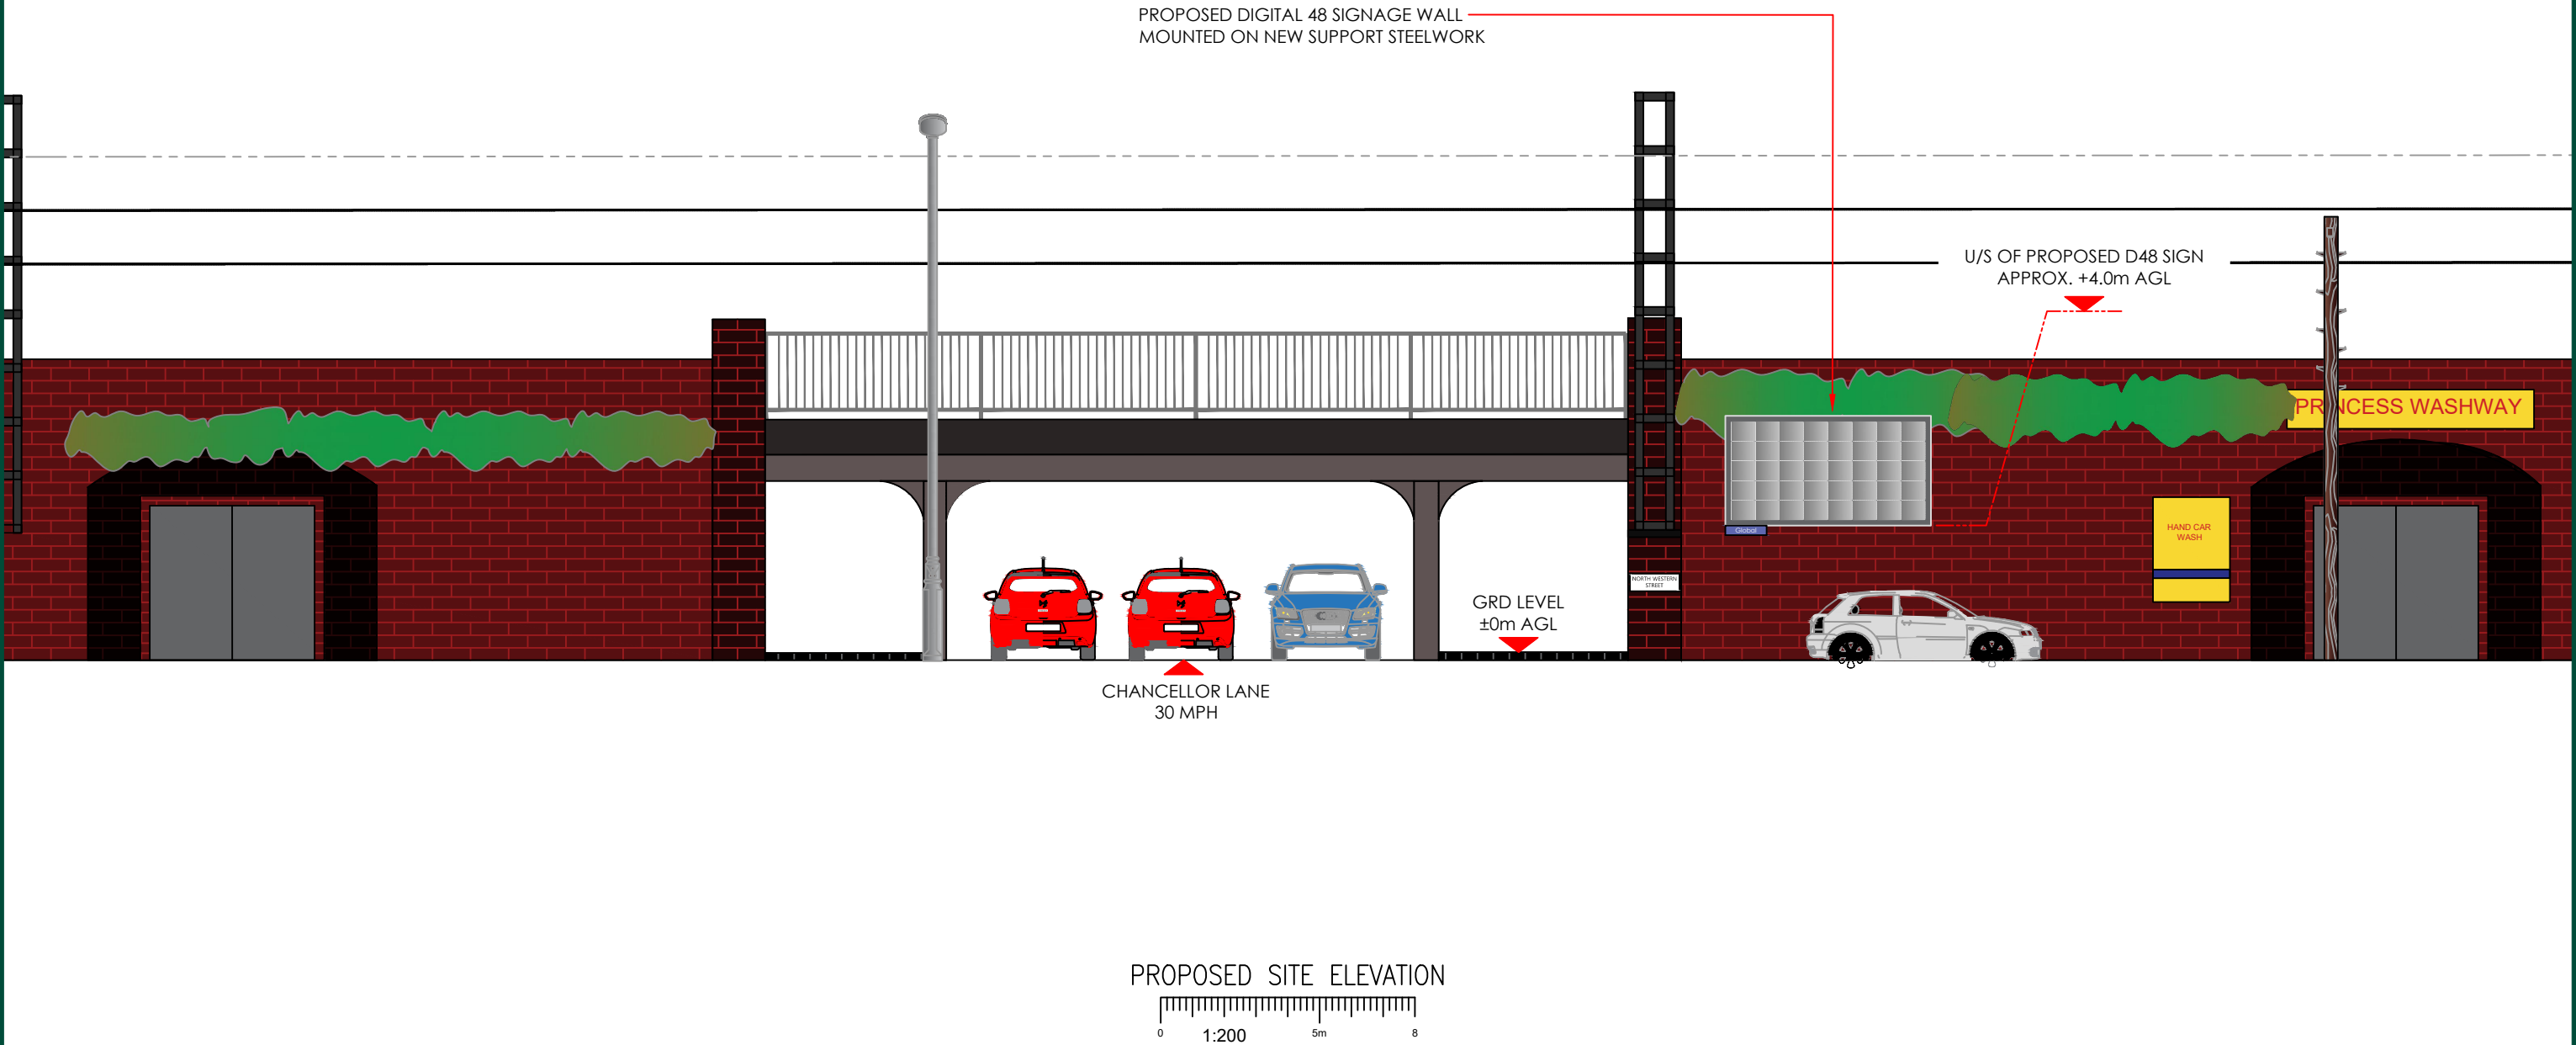


		CLIENT								ADDRESS SIGNAGE REPLACEMENT AT CHANCELLOR LANE & NORTH WESTERN STREET, ANMICK MANCHESTER, ARDWICK, M196JY	
 		A	FIRST ISSUE	GKD	25.01.22	DCC	TITLE PROPOSED SITE ELEVATION				
		REV	DESCRIPTION	BY	DATE	CHK					
		SCALE 1:100	DRAWN GKD DATE 25.01.22	CHECKED DCC DATE 25.01.22	APPROVED PC DATE 25.01.22	DRAWING NUMBER YZ020301062501_003_A					


DESKTOP SURVEY CAVEAT
SITE INFORMATION HAS BEEN DERIVED FROM 3rd PARTY SOURCES
AS NECESSARY, ALTHOUGH BEST EFFORTS HAVE BEEN MADE TO
ENSURE THE DRAWING REPRESENT THE SITE FROM INFORMATION
AVAILABLE IT MUST BE UNDERSTOOD THAT THE FINAL SETTING OUT
ON SITE MAY VARY

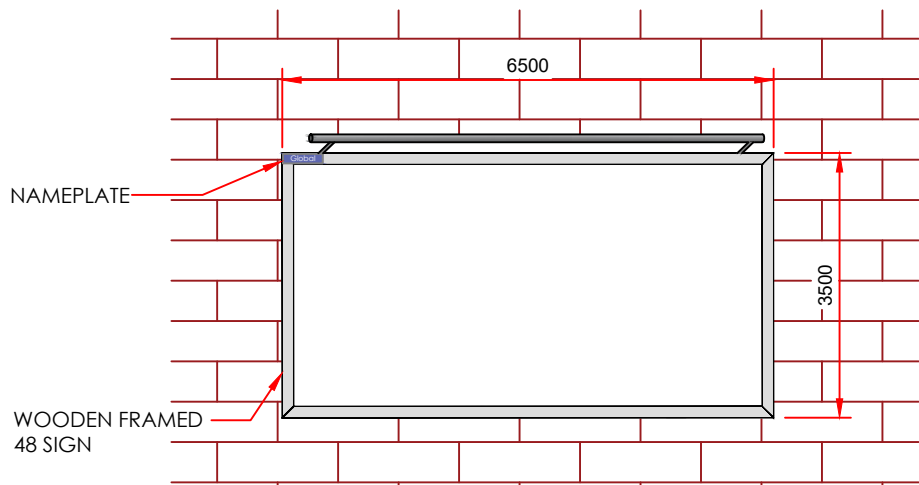


ELEVATION

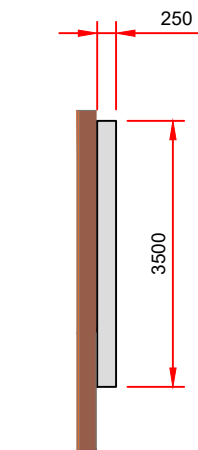


SECTION A-A

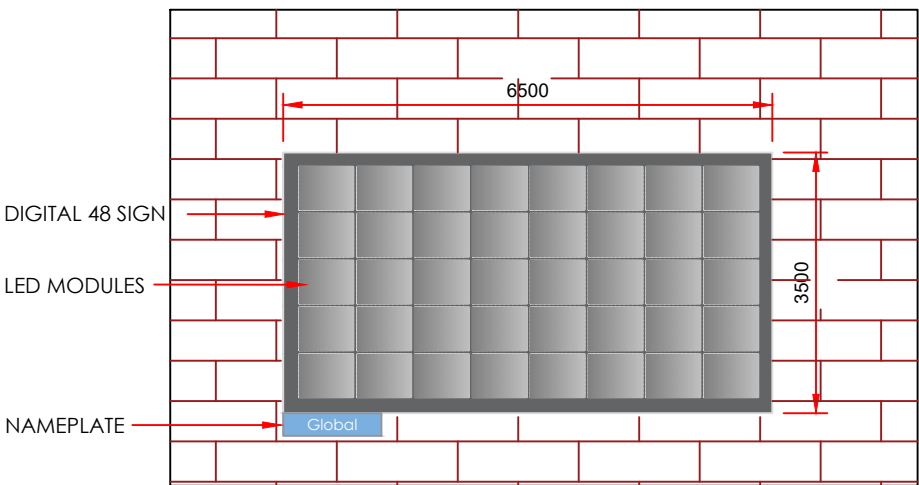


ELEVATION

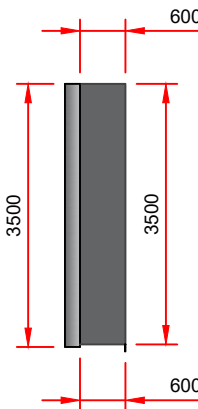

SECTION A-A

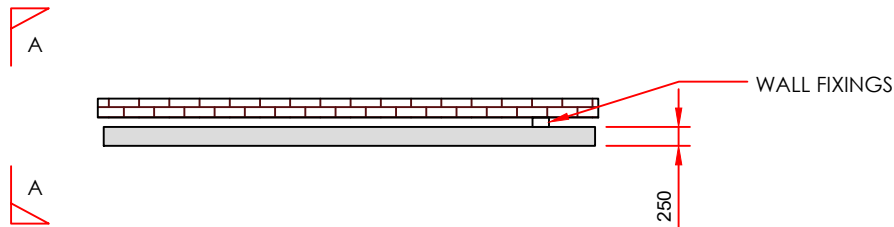


SHEET PANEL PLAN

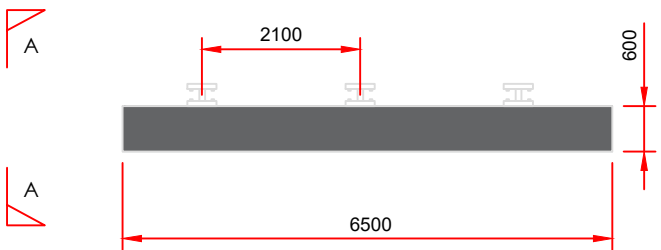


SHEET PANEL PLAN

EXISTING SPECIFICATION – 48 SHEET PANEL

 

PROPOSED SPECIFICATION – DIGITAL 48 SHEET PANEL

 

CLIENT




A	FIRST ISSUE	GKD	25.01.22	DCC
REV	DESCRIPTION	BY	DATE	CHK
SCALE	DRAWN	CHECKED	APPROVED	
1:100	GKD	DCC	PC	
	DATE	DATE	DATE	
	25.01.22	25.01.22	25.01.22	

ADDRESS
SIGNAGE REPLACEMENT AT CHANCELLOR LANE &
NORTH WESTERN STREET, ANMICK MANCHESTER,
ARDWICK, M196JY

TITLE
EXISTING & PROPOSED SIGN SPECIFICATION

DRAWING NUMBER
YZ020301062501_004_A

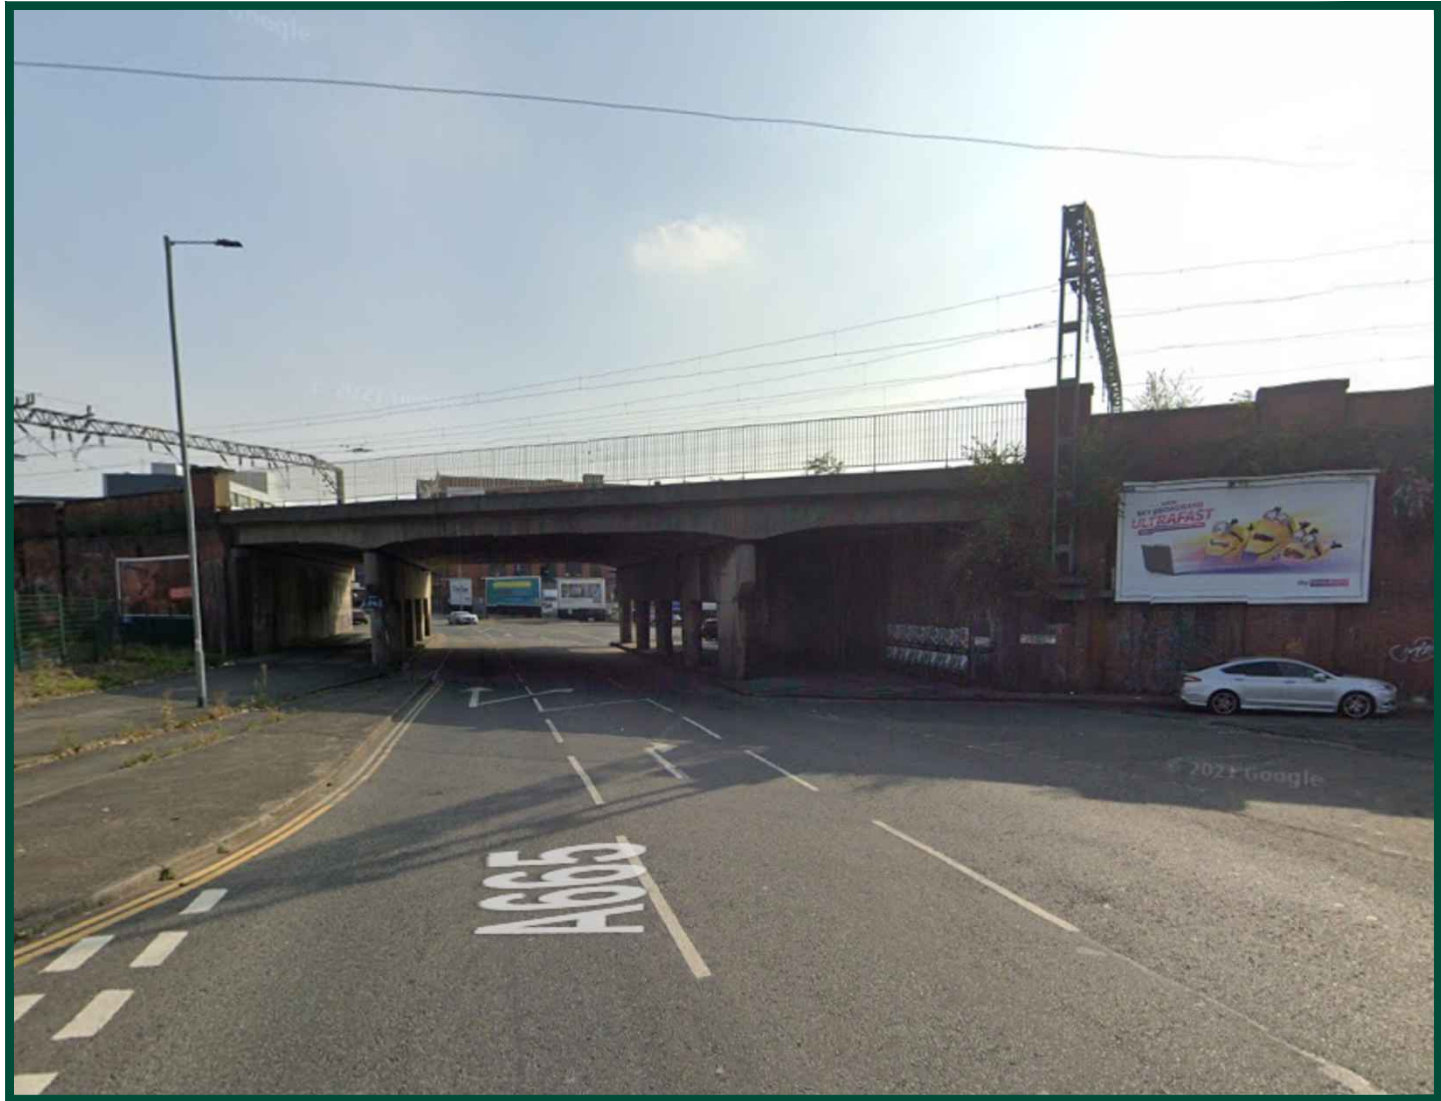

EXISTING SITE VIEW



PROPOSED SITE VIEW





CLIENT



					ADDRESS SIGNAGE REPLACEMENT AT CHANCELLOR LANE & NORTH WESTERN STREET, ANMICK MANCHESTER, ARDWICK, M196JY
A	FIRST ISSUE	GKD	25.01.22	DCC	TITLE PHOTO MONTAGE
REV	DESCRIPTION	BY	DATE	CHK	
SCALE N.T.S	DRAWN GKD DATE 25.01.22	CHECKED DCC DATE 25.01.22	APPROVED PC DATE 25.01.22	DRAWING NUMBER YZ020301062501_005_A	