



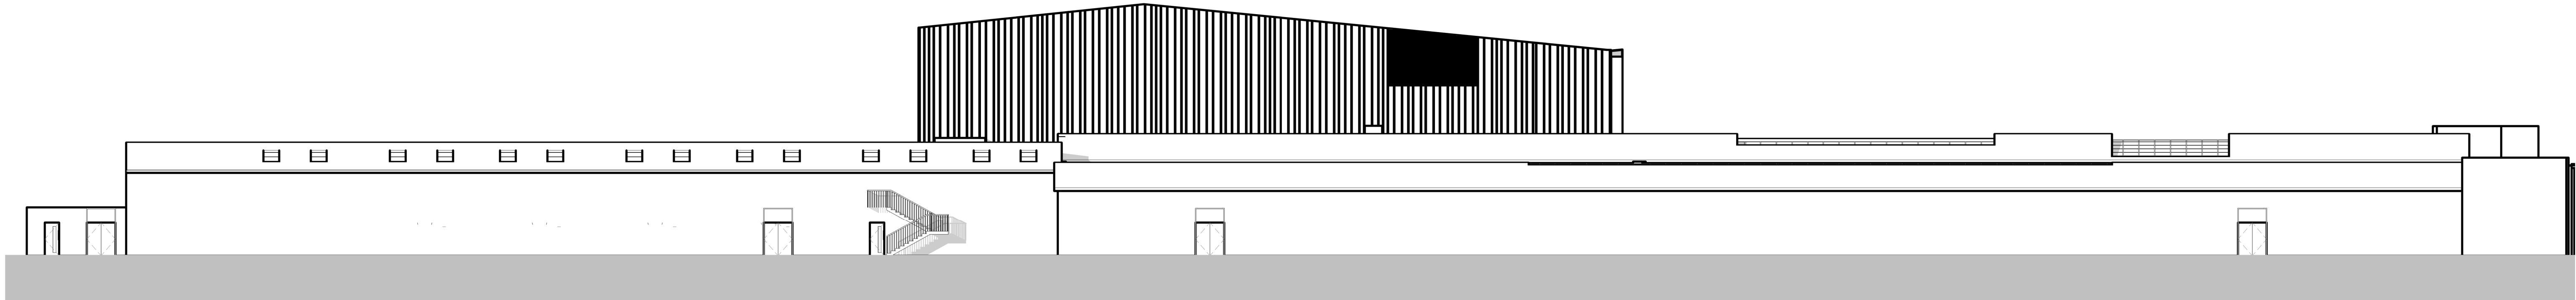


① North Elevation
1 : 200

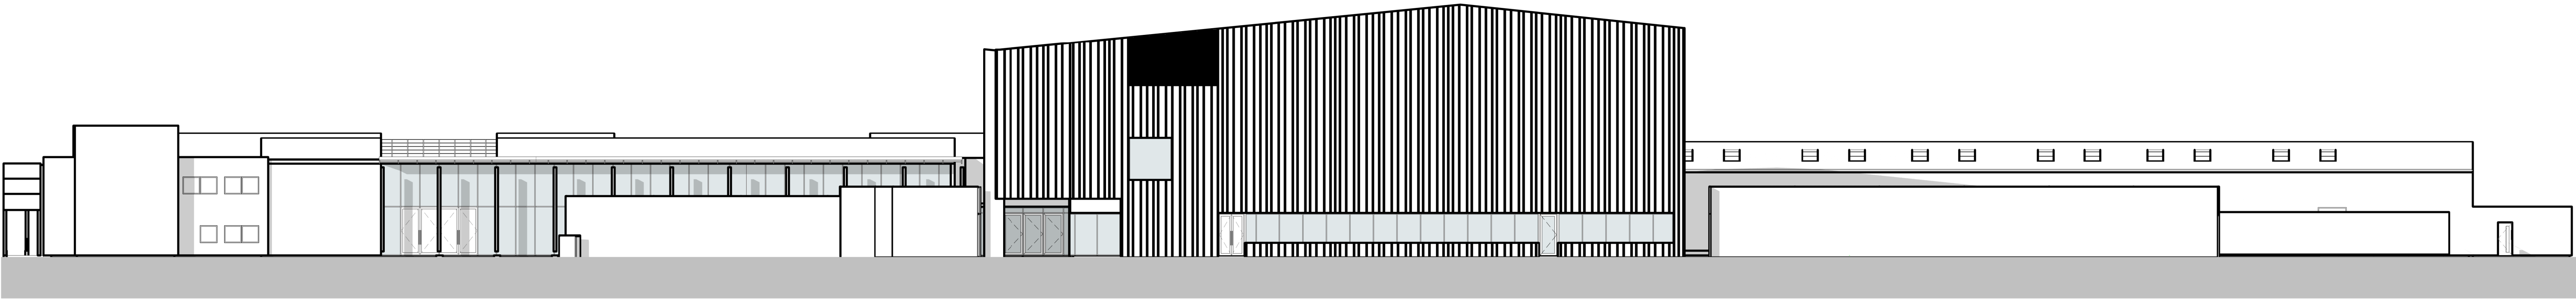

② East Elevation
1 : 200



③ West Elevation
1 : 200

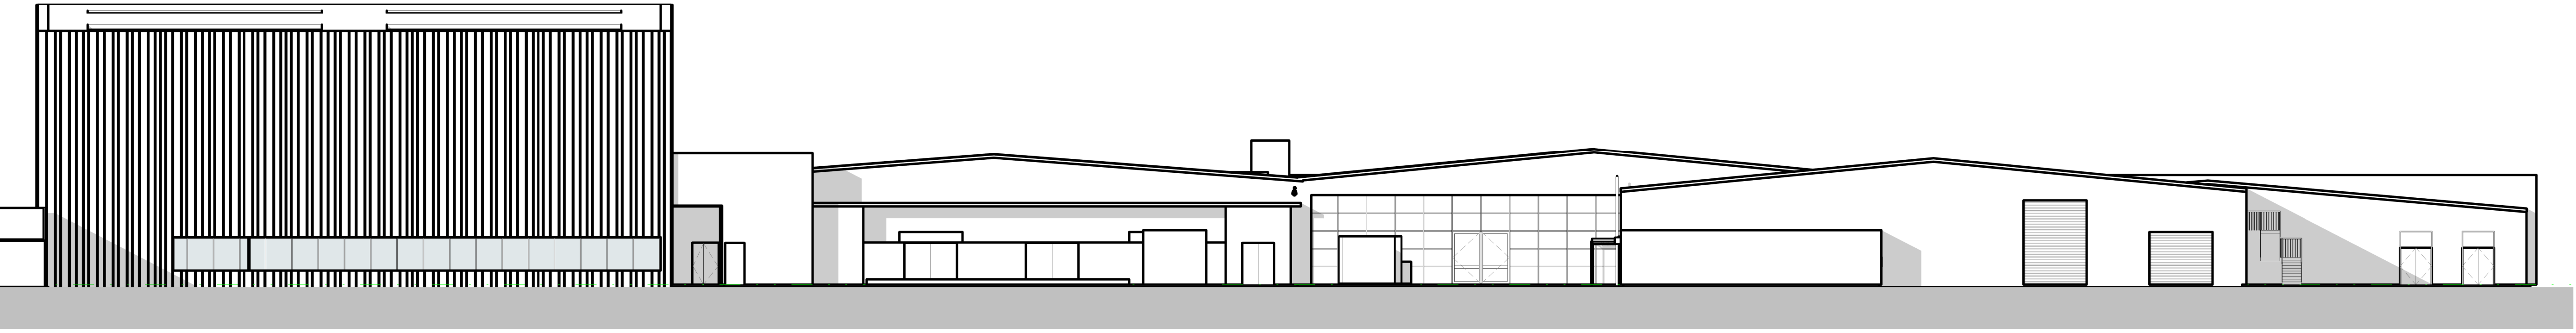

④ South Elevation
1 : 200

elliswilliams

Project Number: 4457
Project Name: The Manchester College

Drawing Status:
Drawing Number: MCC-EWA-ZZ-ZZ-DR-A-1050
Drawing Name: Existing Elevations

Date: 04/20/22
Drawn By: JER

Rev: P0
Scale: 1 : 200

Wellfield Chester Road Preston Brook WA7 3BA
T: 01928 752200 E: info@ewa.co.uk W: ewa.co.uk