


Revision	Date	By	Chk.
-- First issued	12.04.22	EY	PT

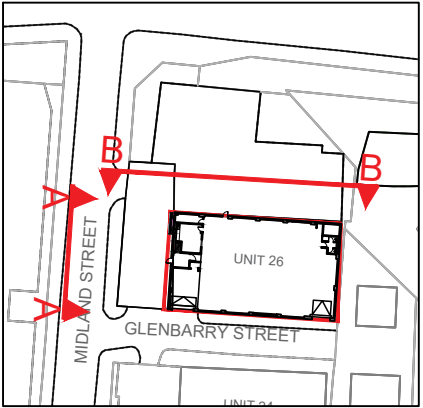


LOCATION PLAN
1:1250 @ A3




0 1 2 4 6 8 10m
SCALE 1:200

EXISTING FRONT ELEVATION A-A' 1:200 @A3

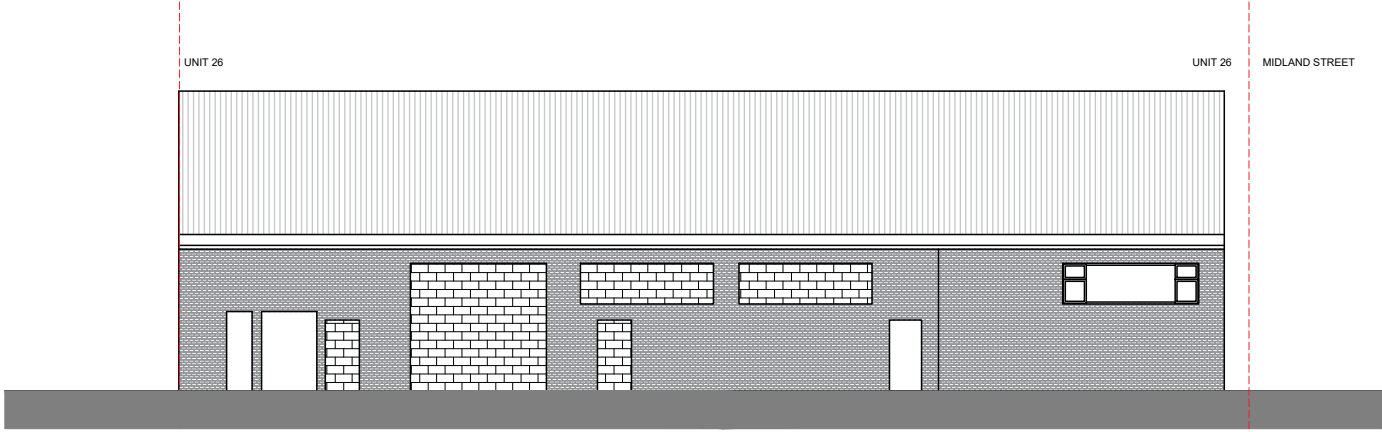

0 1 2 4 6 8 10m
SCALE 1:200


EXISTING SIDE ELEVATION B-B' 1:200 @A3

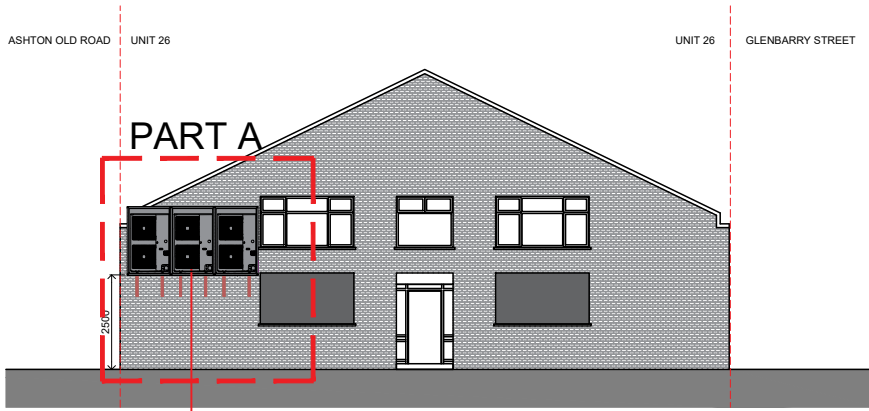

3 No. A/C Units to be fitted at high level, condensate trays and pipe to local SVPs.

0 1 2 4 6 8 10m
SCALE 1:200

PROPOSED FRONT ELEVATION A-A' 1:200 @A3

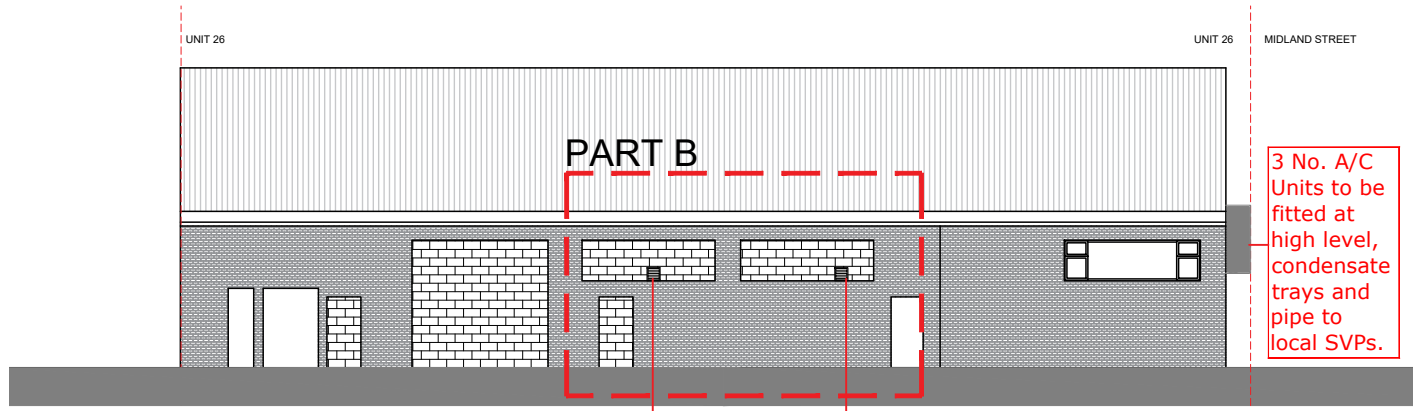


Incoming & extract supply louvers. To be silver aluminium louvers. Louver grill 300X300 max face velocity of 5m/s


3 No. A/C Units to be fitted at high level, condensate trays and pipe to local SVPs.

0 1 2 4 6 8 10m
SCALE 1:200

PROPOSED SIDE ELEVATION B-B' 1:200 @A3

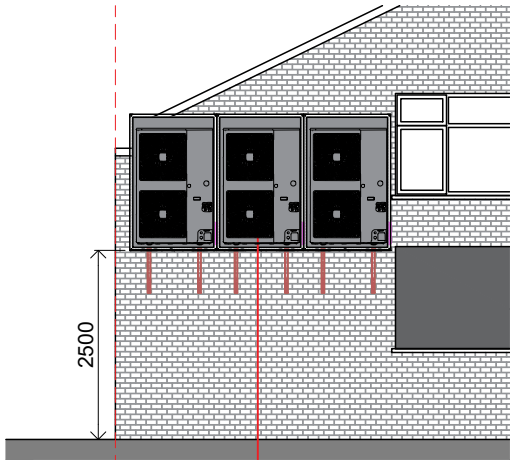

PART A
0 0.5 1 2 3 4 5m
SCALE 1:100

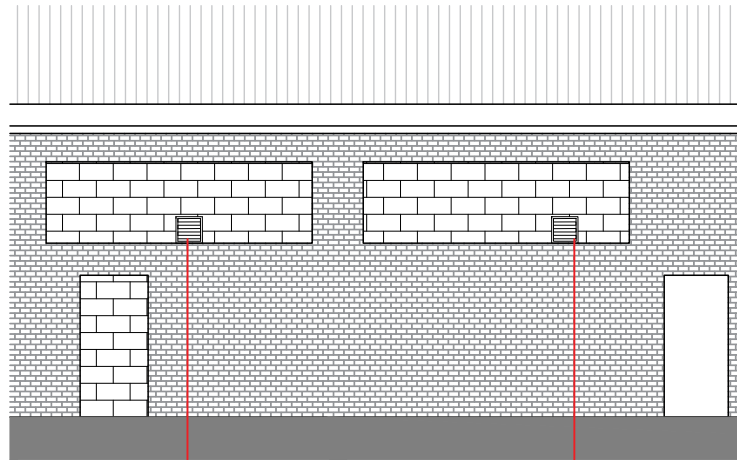

PART B
0 0.5 1 2 3 4 5m
SCALE 1:100

Status	PLANNING		
Client			
Architect			
Project Title	UNIT 26, MIDLAND STREET MANCHESTER M12 6LB		
Drawing Title	EXISTING & PROPOSED FRONT & SIDE ELEVATION		
Project Number	Drawing Number	Revision	
A00243-P	103	--	
Drawn	Checked	Scale	Date
EY	PT	AS SHOWN@A3	12.04.22
The content of this drawing is the property of 89M Consult and may not be copied in whole or part without formal consent.			