




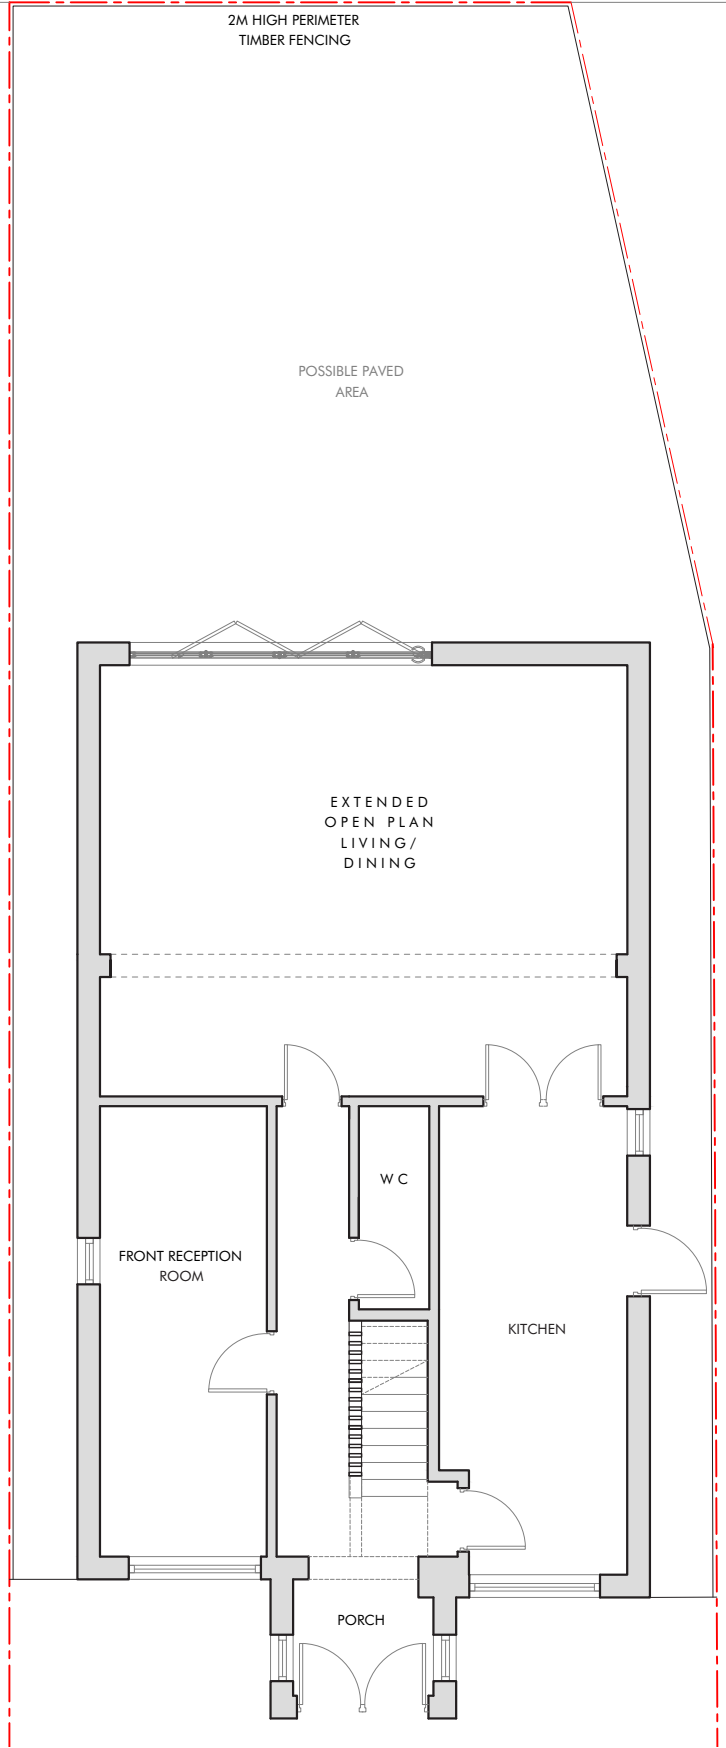

PROPOSED GROUND FLOOR PLAN
1:100 @ A3

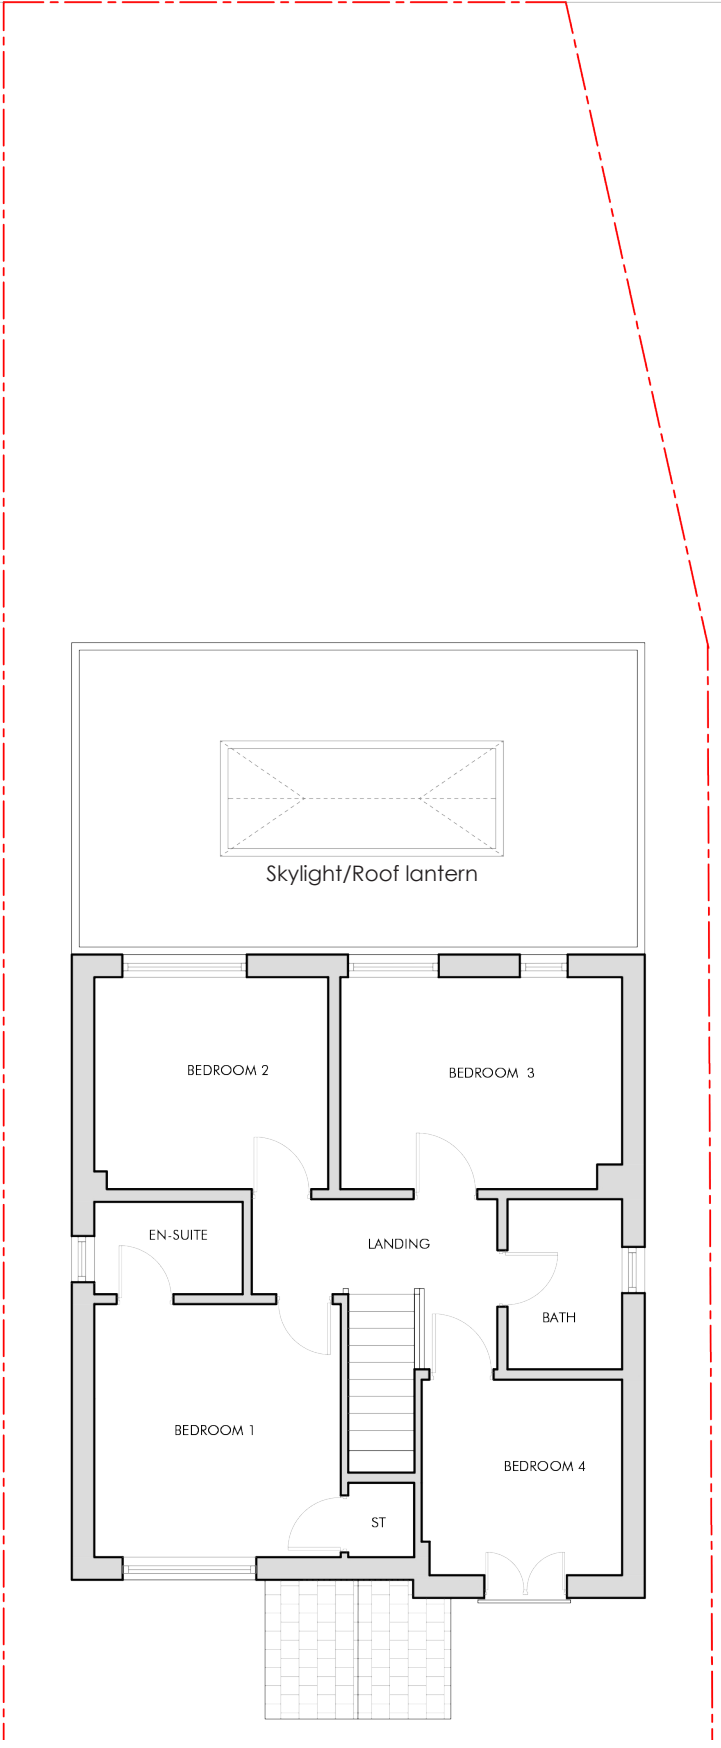

PROPOSED FIRST FLOOR PLAN
NO CHANGES
1:100 @ A3

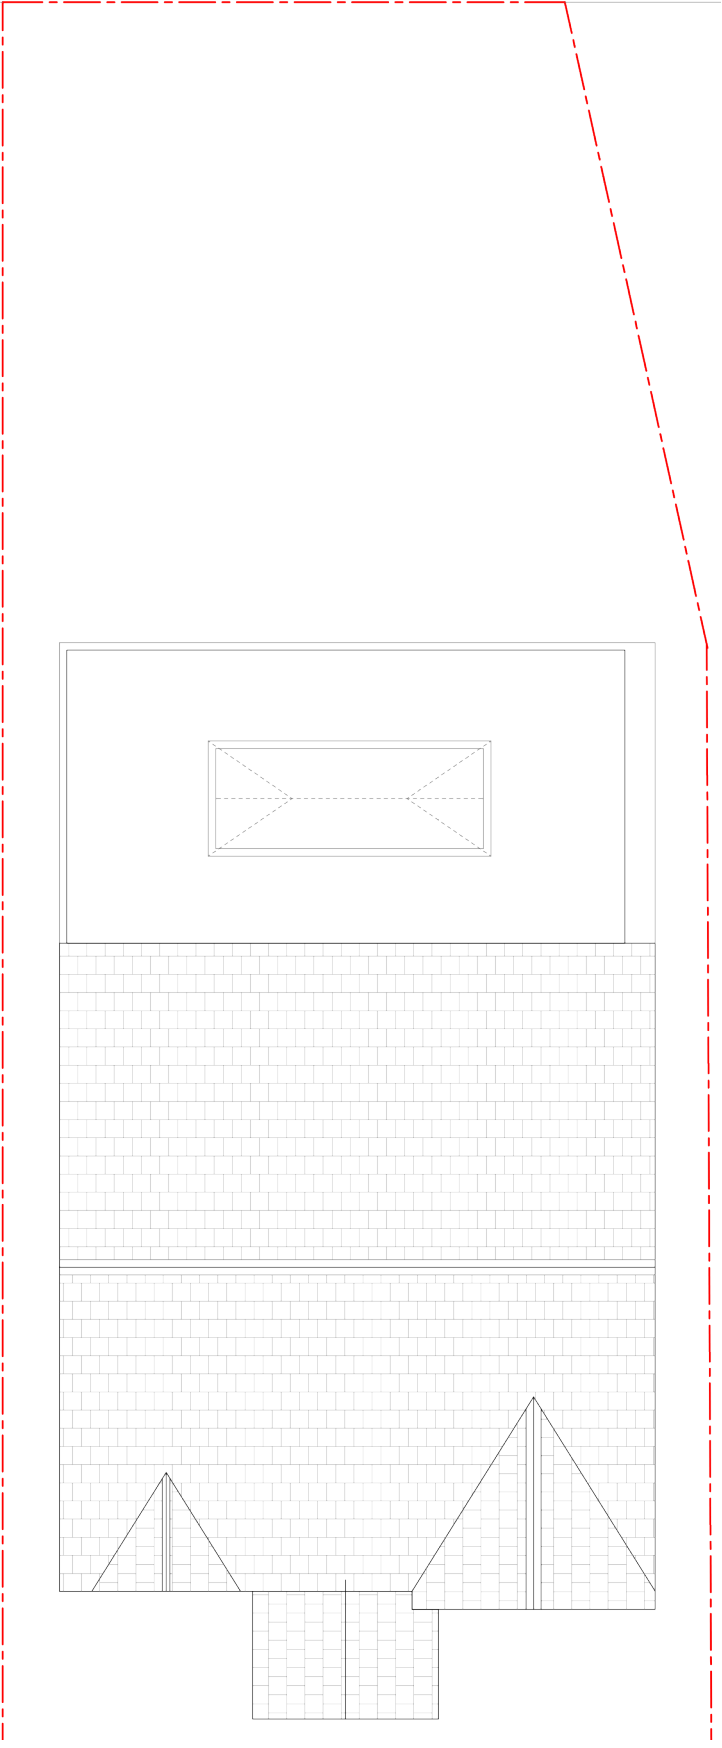

PROPOSED ROOF PLAN
1:100 @ A3

Dimensioning

Figured dimensions only to be taken from these designs and drawings. Work to annotated dimensions only. All dimensions to be checked on site. Architectural designers to be informed immediately of any discrepancies before work proceeds. Drawings are to be read in conjunction with relevant specifications, structural engineers and service engineers' drawings.

Rev	Description	Date
-	Issued to client for comments	17/01/22
A	Issued to Planning	26/01/22
B	Revised Flat roof	31/03/22

PLANNING



Client
Mr Ricky

Project
25 Stonemead Drive,
Manchester
M9 6AF

Title
Proposed Floor Plans

Scale
1:100 @ A3

Drawing No. :
Sheet 4

Date
Feb 2022